


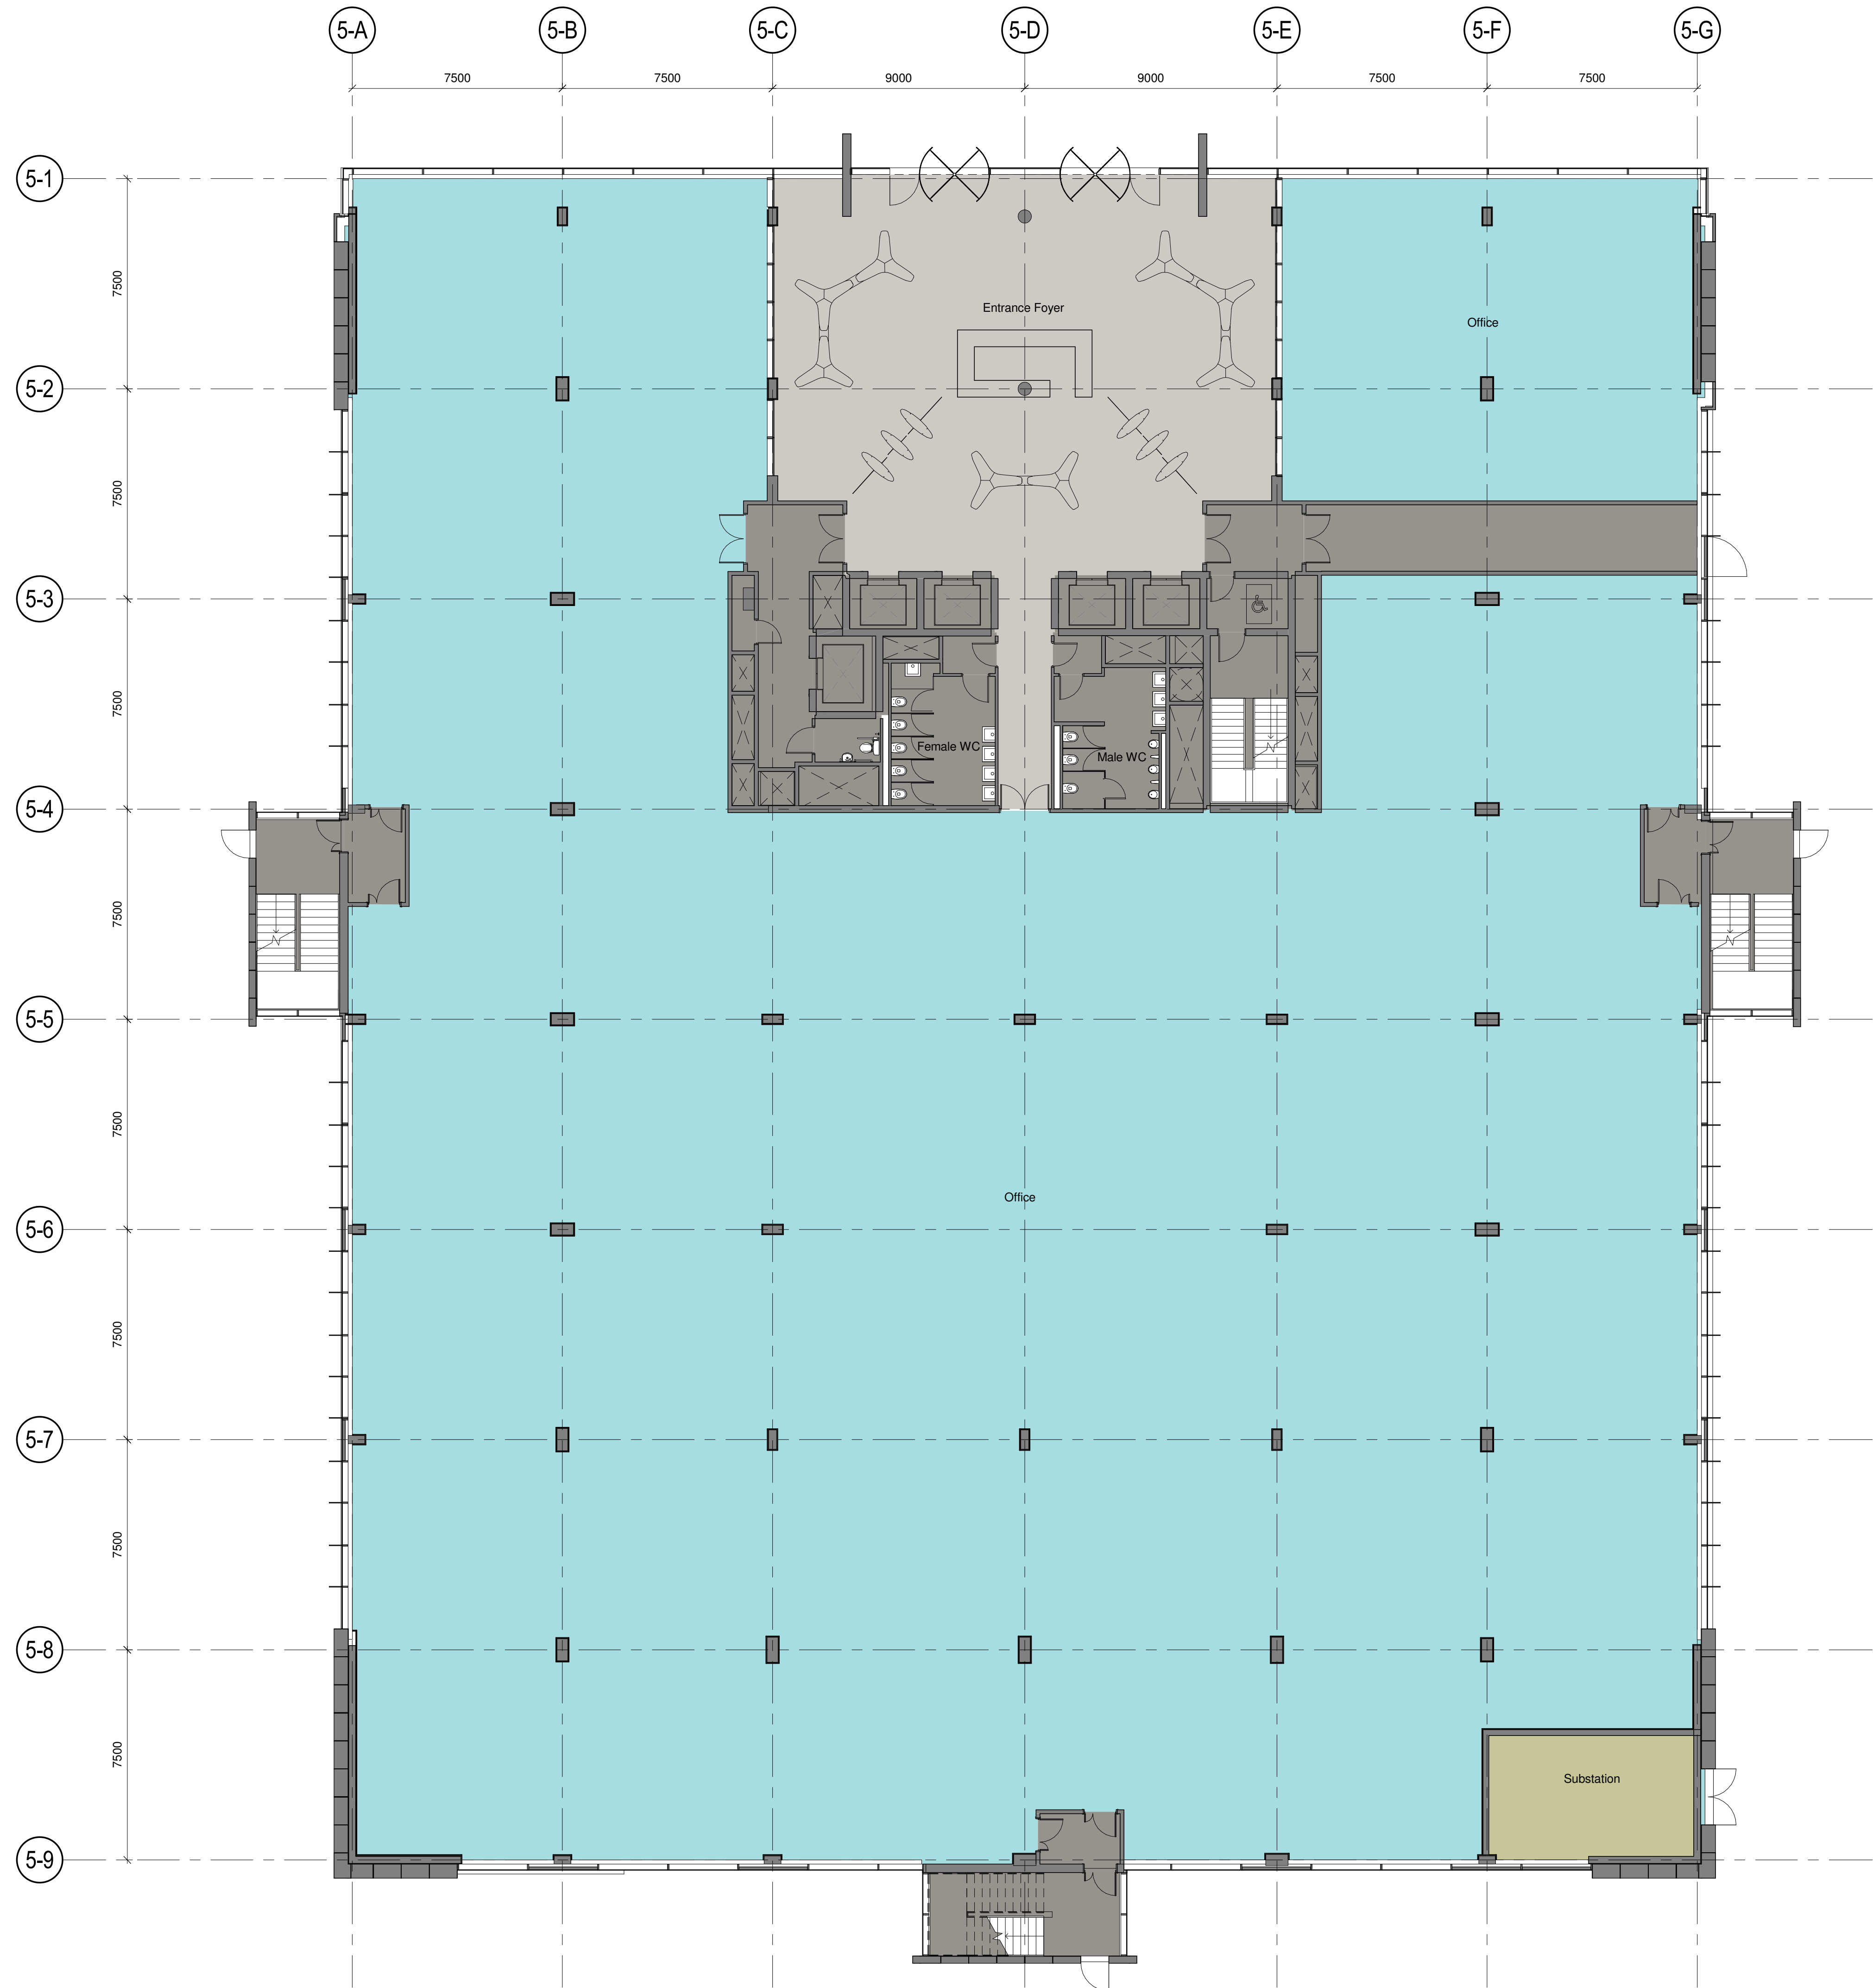

DO NOT SCALE FROM THIS DRAWING.
ALL DIMENSIONS TO BE CHECKED ON SITE.
COPYRIGHT RESERVED.

Gross External Area (Office Accomodation)	
Level	Area
00 Ground Floor	3030.1 m²
01 First Floor	2554.6 m²
02 Second Floor	2765.3 m²
03 Third Floor	2765.3 m²
04 Fourth Floor	2765.3 m²
Grand total	13880.6 m²

Total Basement Area
(Car park, Core and plant)

= 3685m2

Enclosed Basement Area
(Core and plant)

= 426m2

Parking Schedule		
Level	Type	Total Spaces
-01 Basement	Disabled Space	7
-01 Basement	Motorcycle Space	5
-01 Basement	Standard Space	96
00 Ground Floor	Disabled Space	6
00 Ground Floor	Standard Space	31
Grand total		145

F	Pass Door Added	19/11/12	SW	JM
E	Total basement area description added	27/07/12	AF	JM
D	total basement area added	27/07/12	AF	JM
C	GEA schedule added	26/07/12	AF	JM
B	Area schedules removed	25/07/12	HM	AF
A	Column removed, remaining column moved to central grid line, Reception amended to suit	06/06/12	HM	AF

Rev	Description	Date	Drw	Chk
-----	-------------	------	-----	-----

REVISIONS

CLIENT

HPHA Ltd.

PROJECT NO. 110475

SCALE	DATE	DRAWN	CHECKED
1 : 125	24.05.12	SW	AF

PROJECT

Hyde Park Hayes 5

DRAWING

Ground Floor Plan

3DReid
83 Fountain Street
Manchester M2 2EE
T +44(0)161 23607070
W www.3DReid.com

Birmingham Edinburgh
Glasgow London Manchester

DRAWING No.

110475- D 201

