
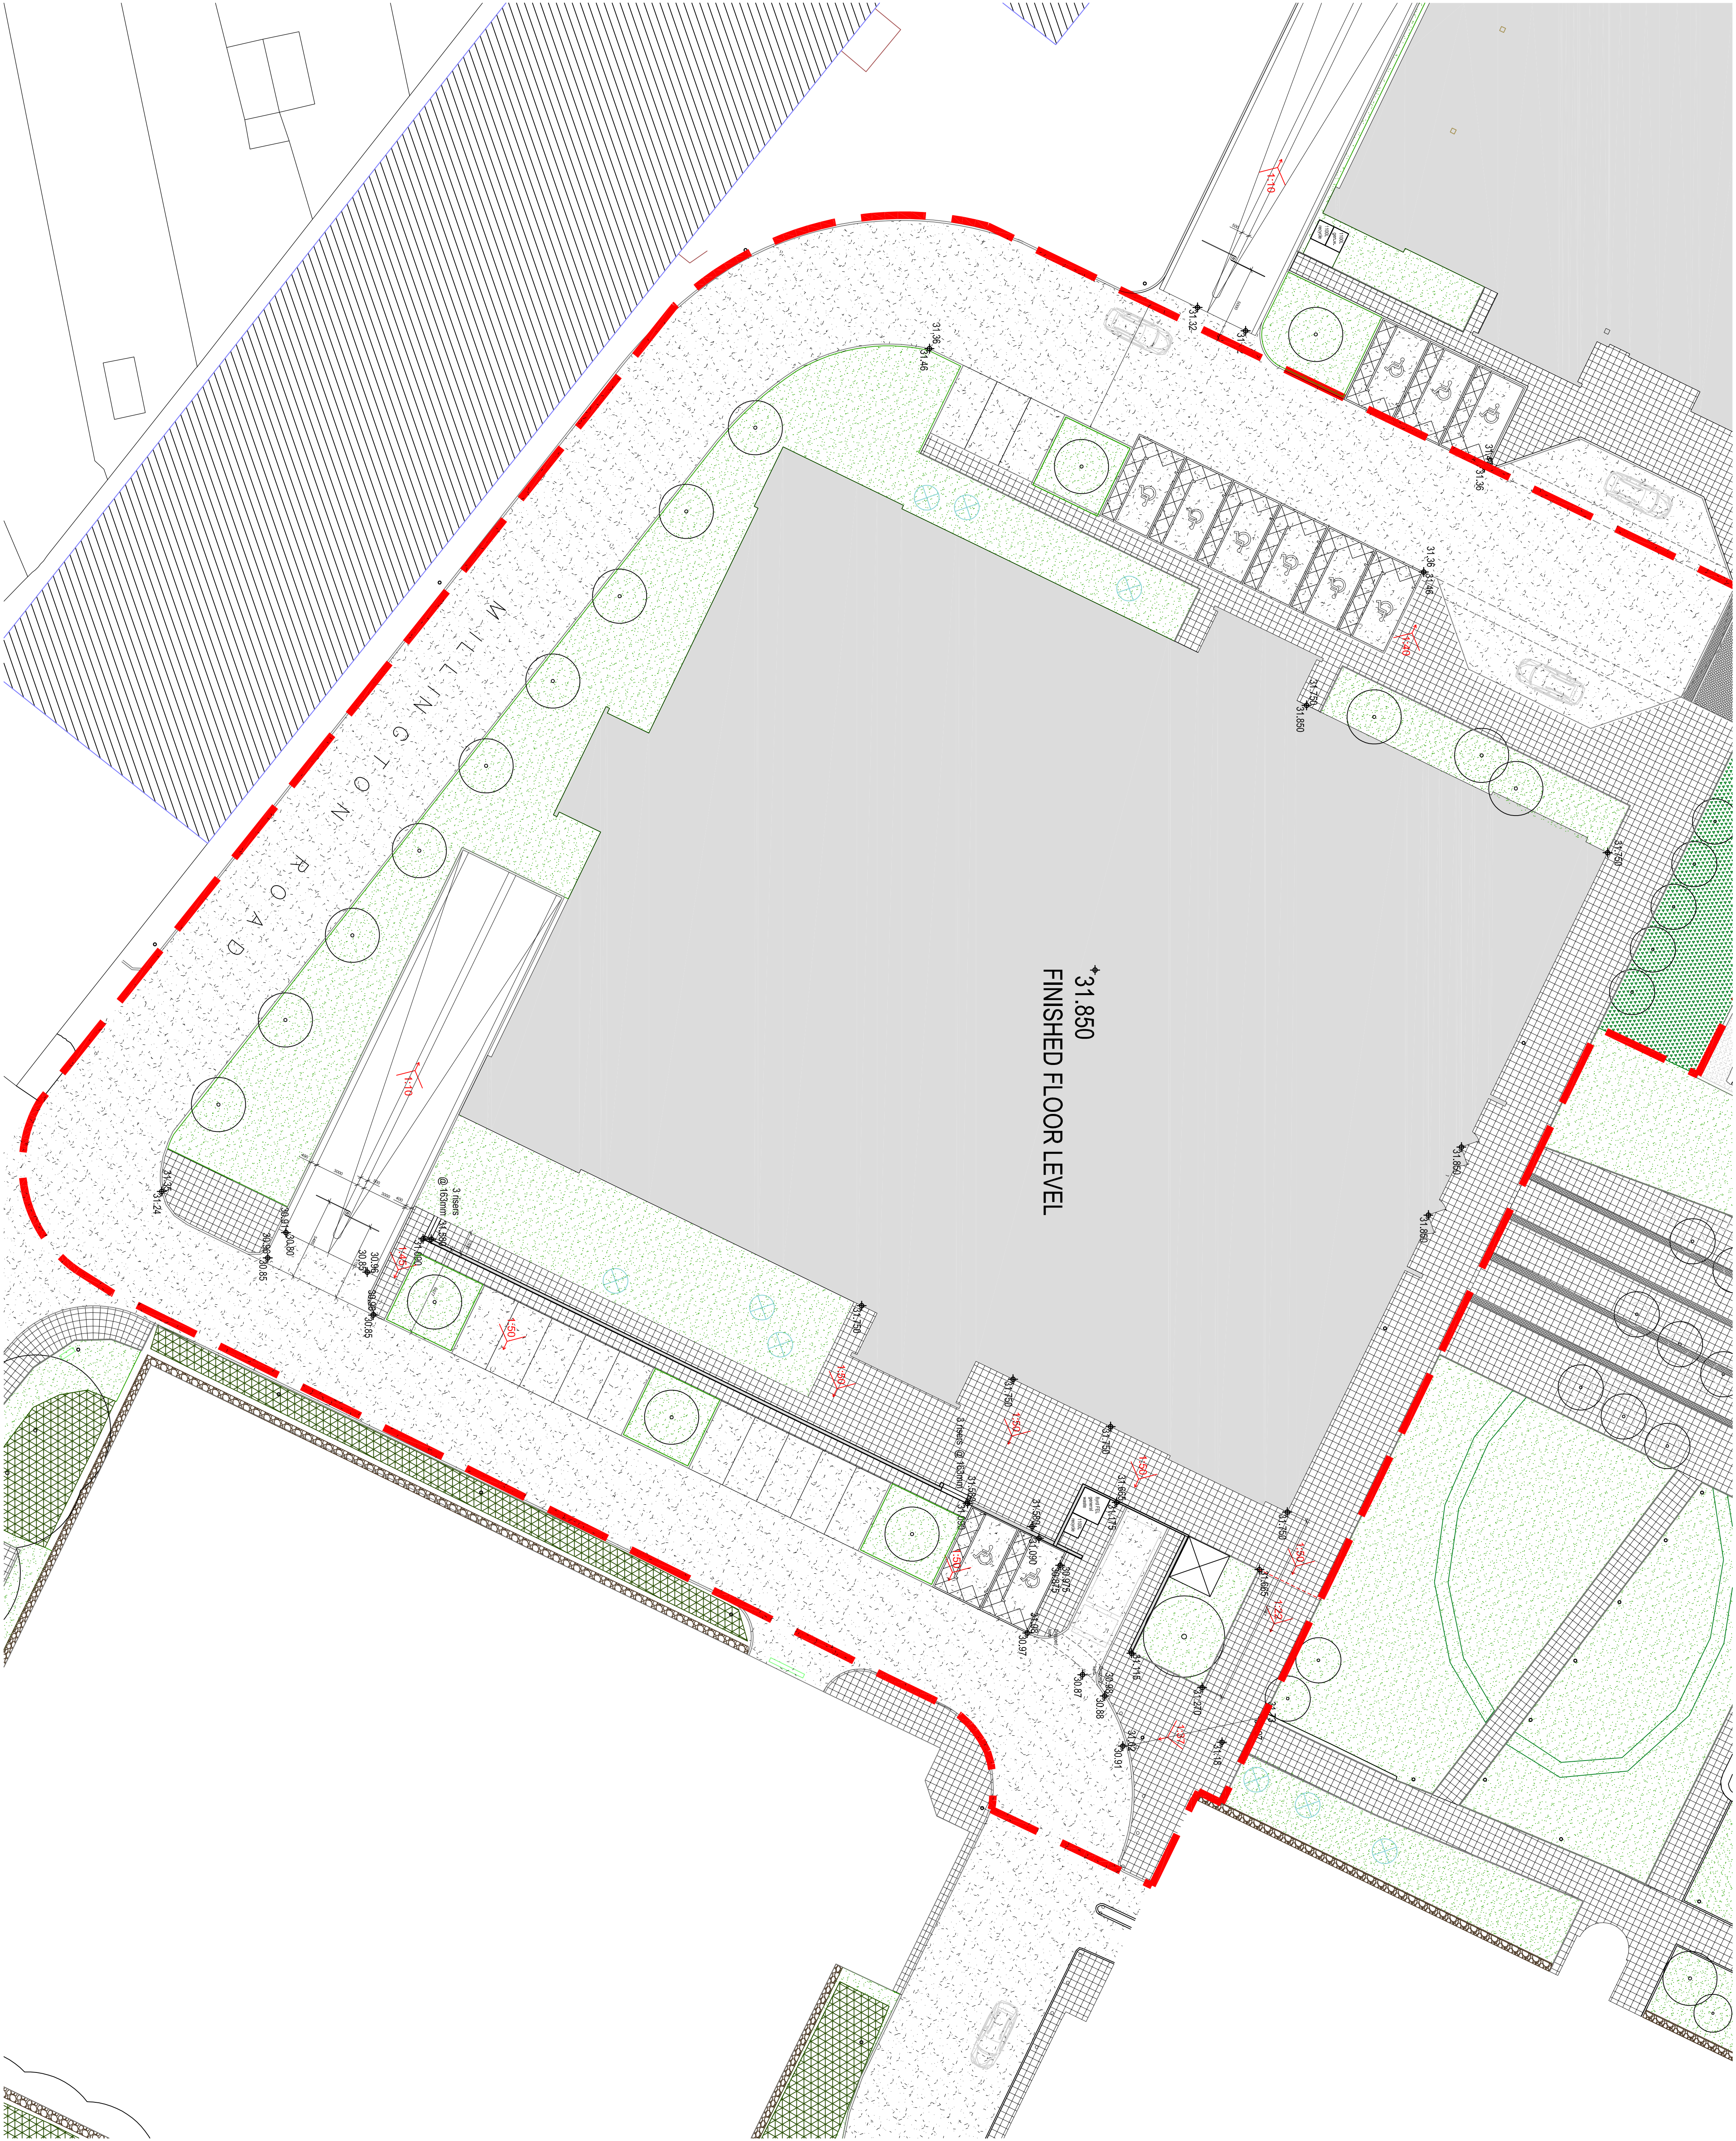


Notes
Do not scale from this drawing. All dimensions to be checked on site prior to construction and any discrepancies reported to the Architect. Copyright reserved.

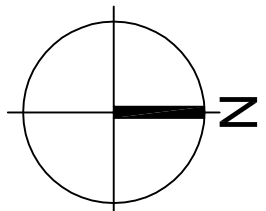

B Parking numbers reduced 13/11/12 HM
A Drawing omitted, scale amended to 1:200 16/08/12 AF
Revisions

Status
PLANNING

Client
HPHA Ltd

Project
HYDE PARK HAYES 4 & 5
--

Title
SITE PLAN LAYOUT HPH5
--

Scale Size Date Drawn Checked
1:200 A1 30/05/12 HM AF

3DR Ltd
63 Fountain Street,
Manchester, M2 2EE
T : +44 (0)161 236 7070
F : +44 (0)161 236 7077
W : <http://www.3drld.com>
Birmingham Edlington Farnham
Glasgow London Manchester

Project No. Drawing No. Rev.
110475 D-005 B