



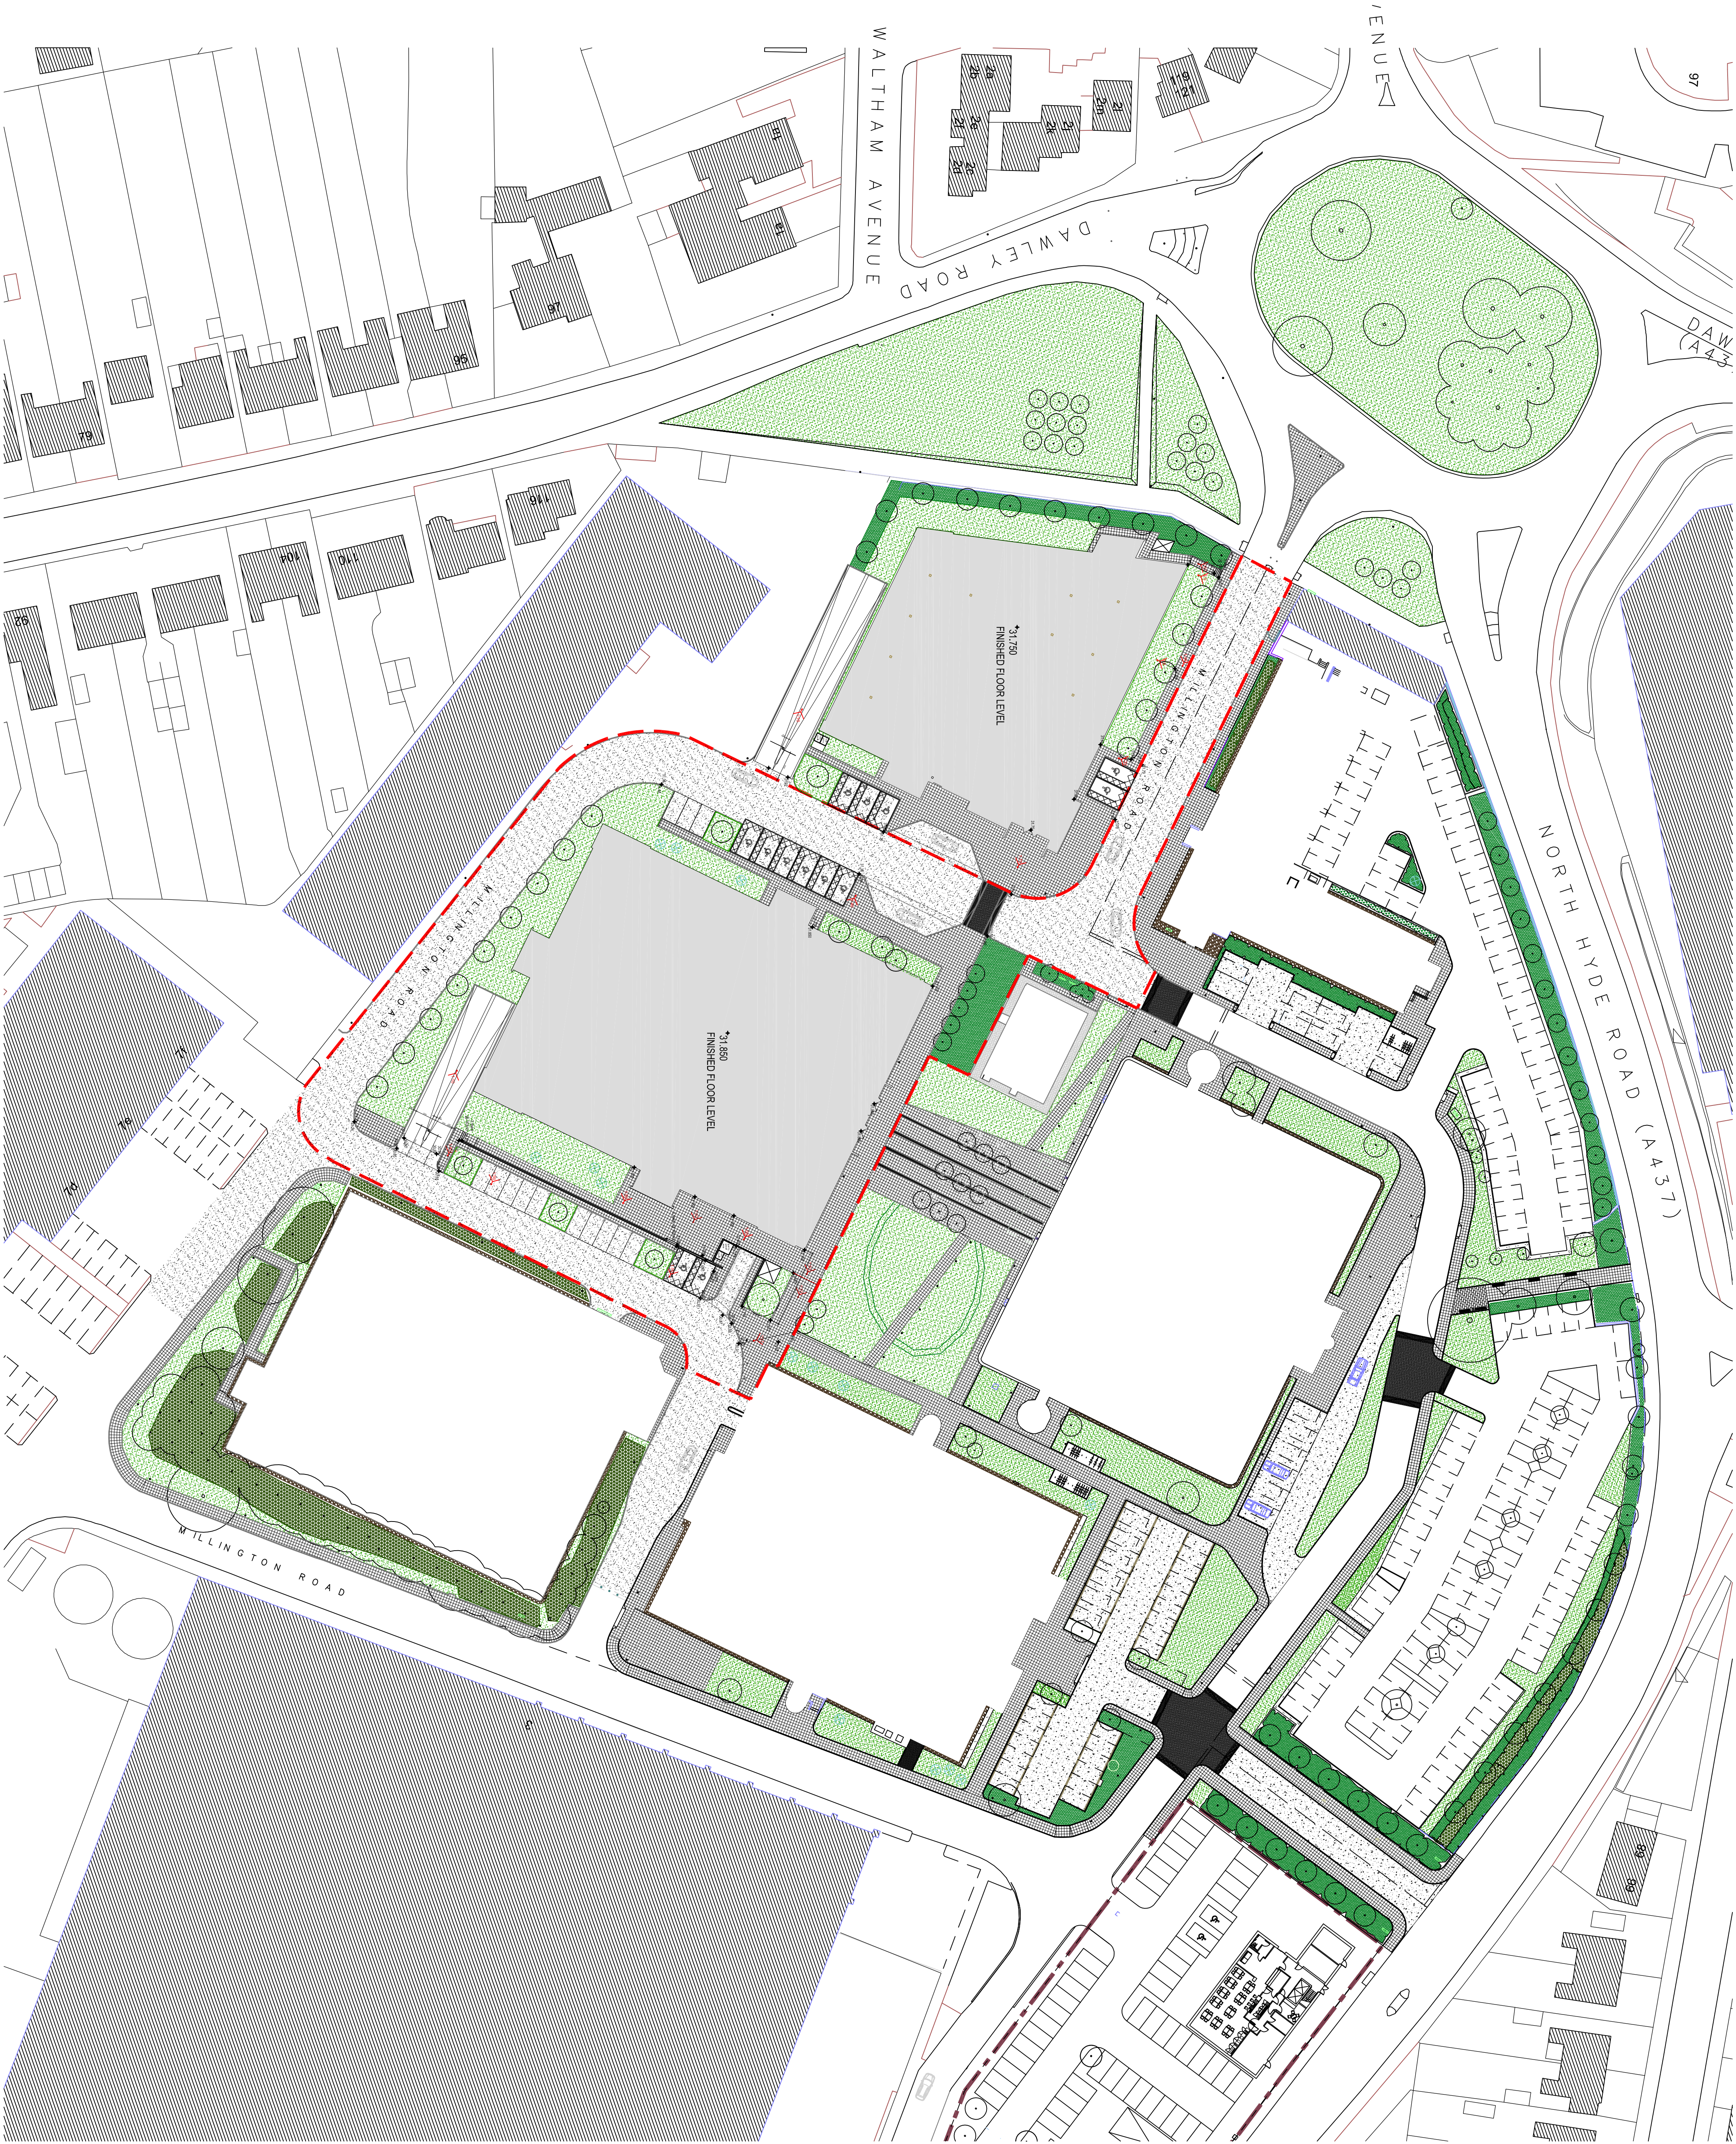

Notes
Do not scale from this drawing. All dimensions to be checked on site prior to construction and any discrepancies reported to the Architect. Copyright reserved.

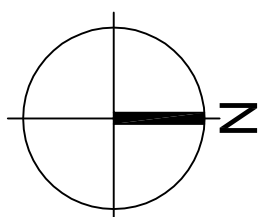

B Parking layout and landscaping updated 19/11/12 HM
A Drawing omitted, scale amended to 1:200 16/08/12

PLANNING

Client
HPHA Ltd

Project
HYDE PARK HAYES 4 & 5

SITE PLAN LAYOUT

Scale	Size	Date	Drawn	Checked
1:500	A1	16/08/12	HM	AF

3D
R&ID

Project No. 110475 Drawing No. D-006 Rev. B