


DO NOT SCALE FROM THIS DRAWING.
ALL DIMENSIONS TO BE CHECKED ON SITE.
COPYRIGHT RESERVED.

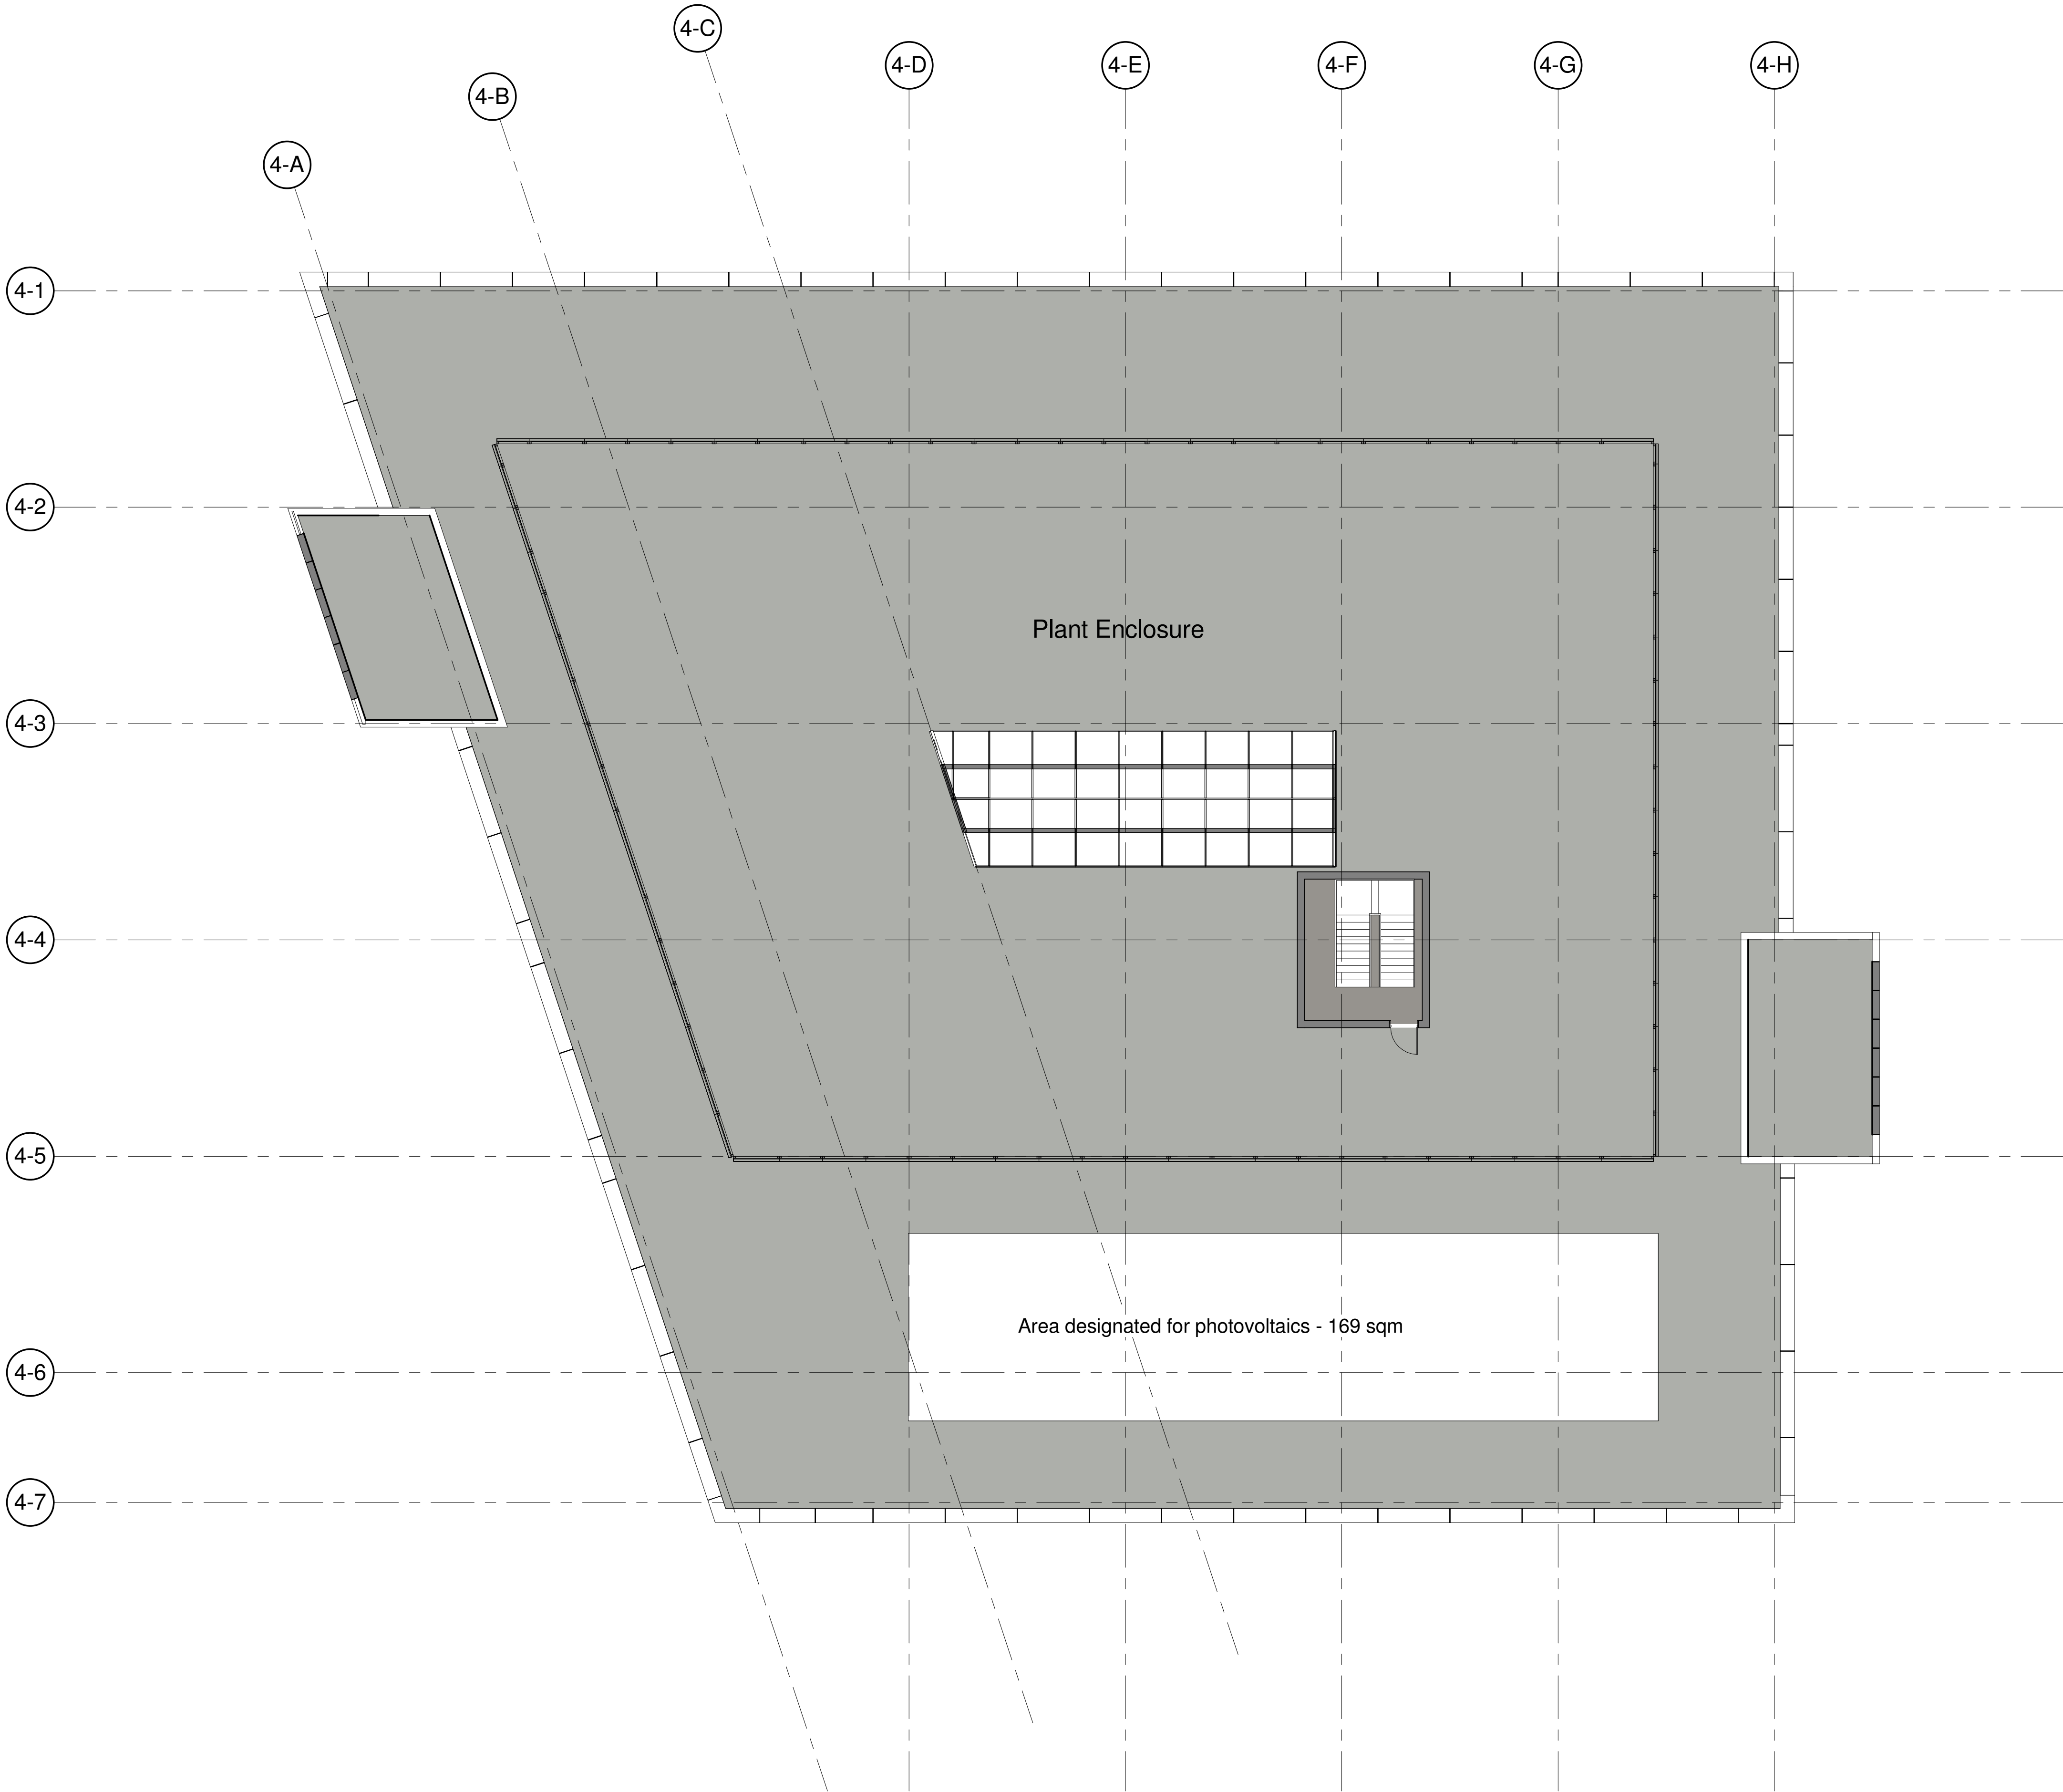

Parking Schedule		
Level	Type	Total Spaces
-01 Basement Floor	Motorcycle Space	12
-01 Basement Floor	Standard Space	65
00 Ground Floor	Disabled Space	7
		84

C	Area schedules removed	25.07.12	HM	AF
B	PV's added	30.05.12	AF	JM
A	Title Block Amended	24.05.12	SW	AF

Rev	Description	Date	Drw	Chk
REVISIONS				

CLIENT
HPHA Ltd.

PROJECT NO. 110475

SCALE	DATE	DRAWN	CHECKED
1 : 125	20.04.12	SW	AF

PROJECT
Hyde Park Hayes 4

DRAWING
Roof Plan

3DReid
83 Fountain Street
Manchester M2 2EE
T +44(0)161 23607070
W www.3DReid.com

Birmingham Edinburgh
Glasgow London Manchester

DRAWING No.
110475- D 105

