
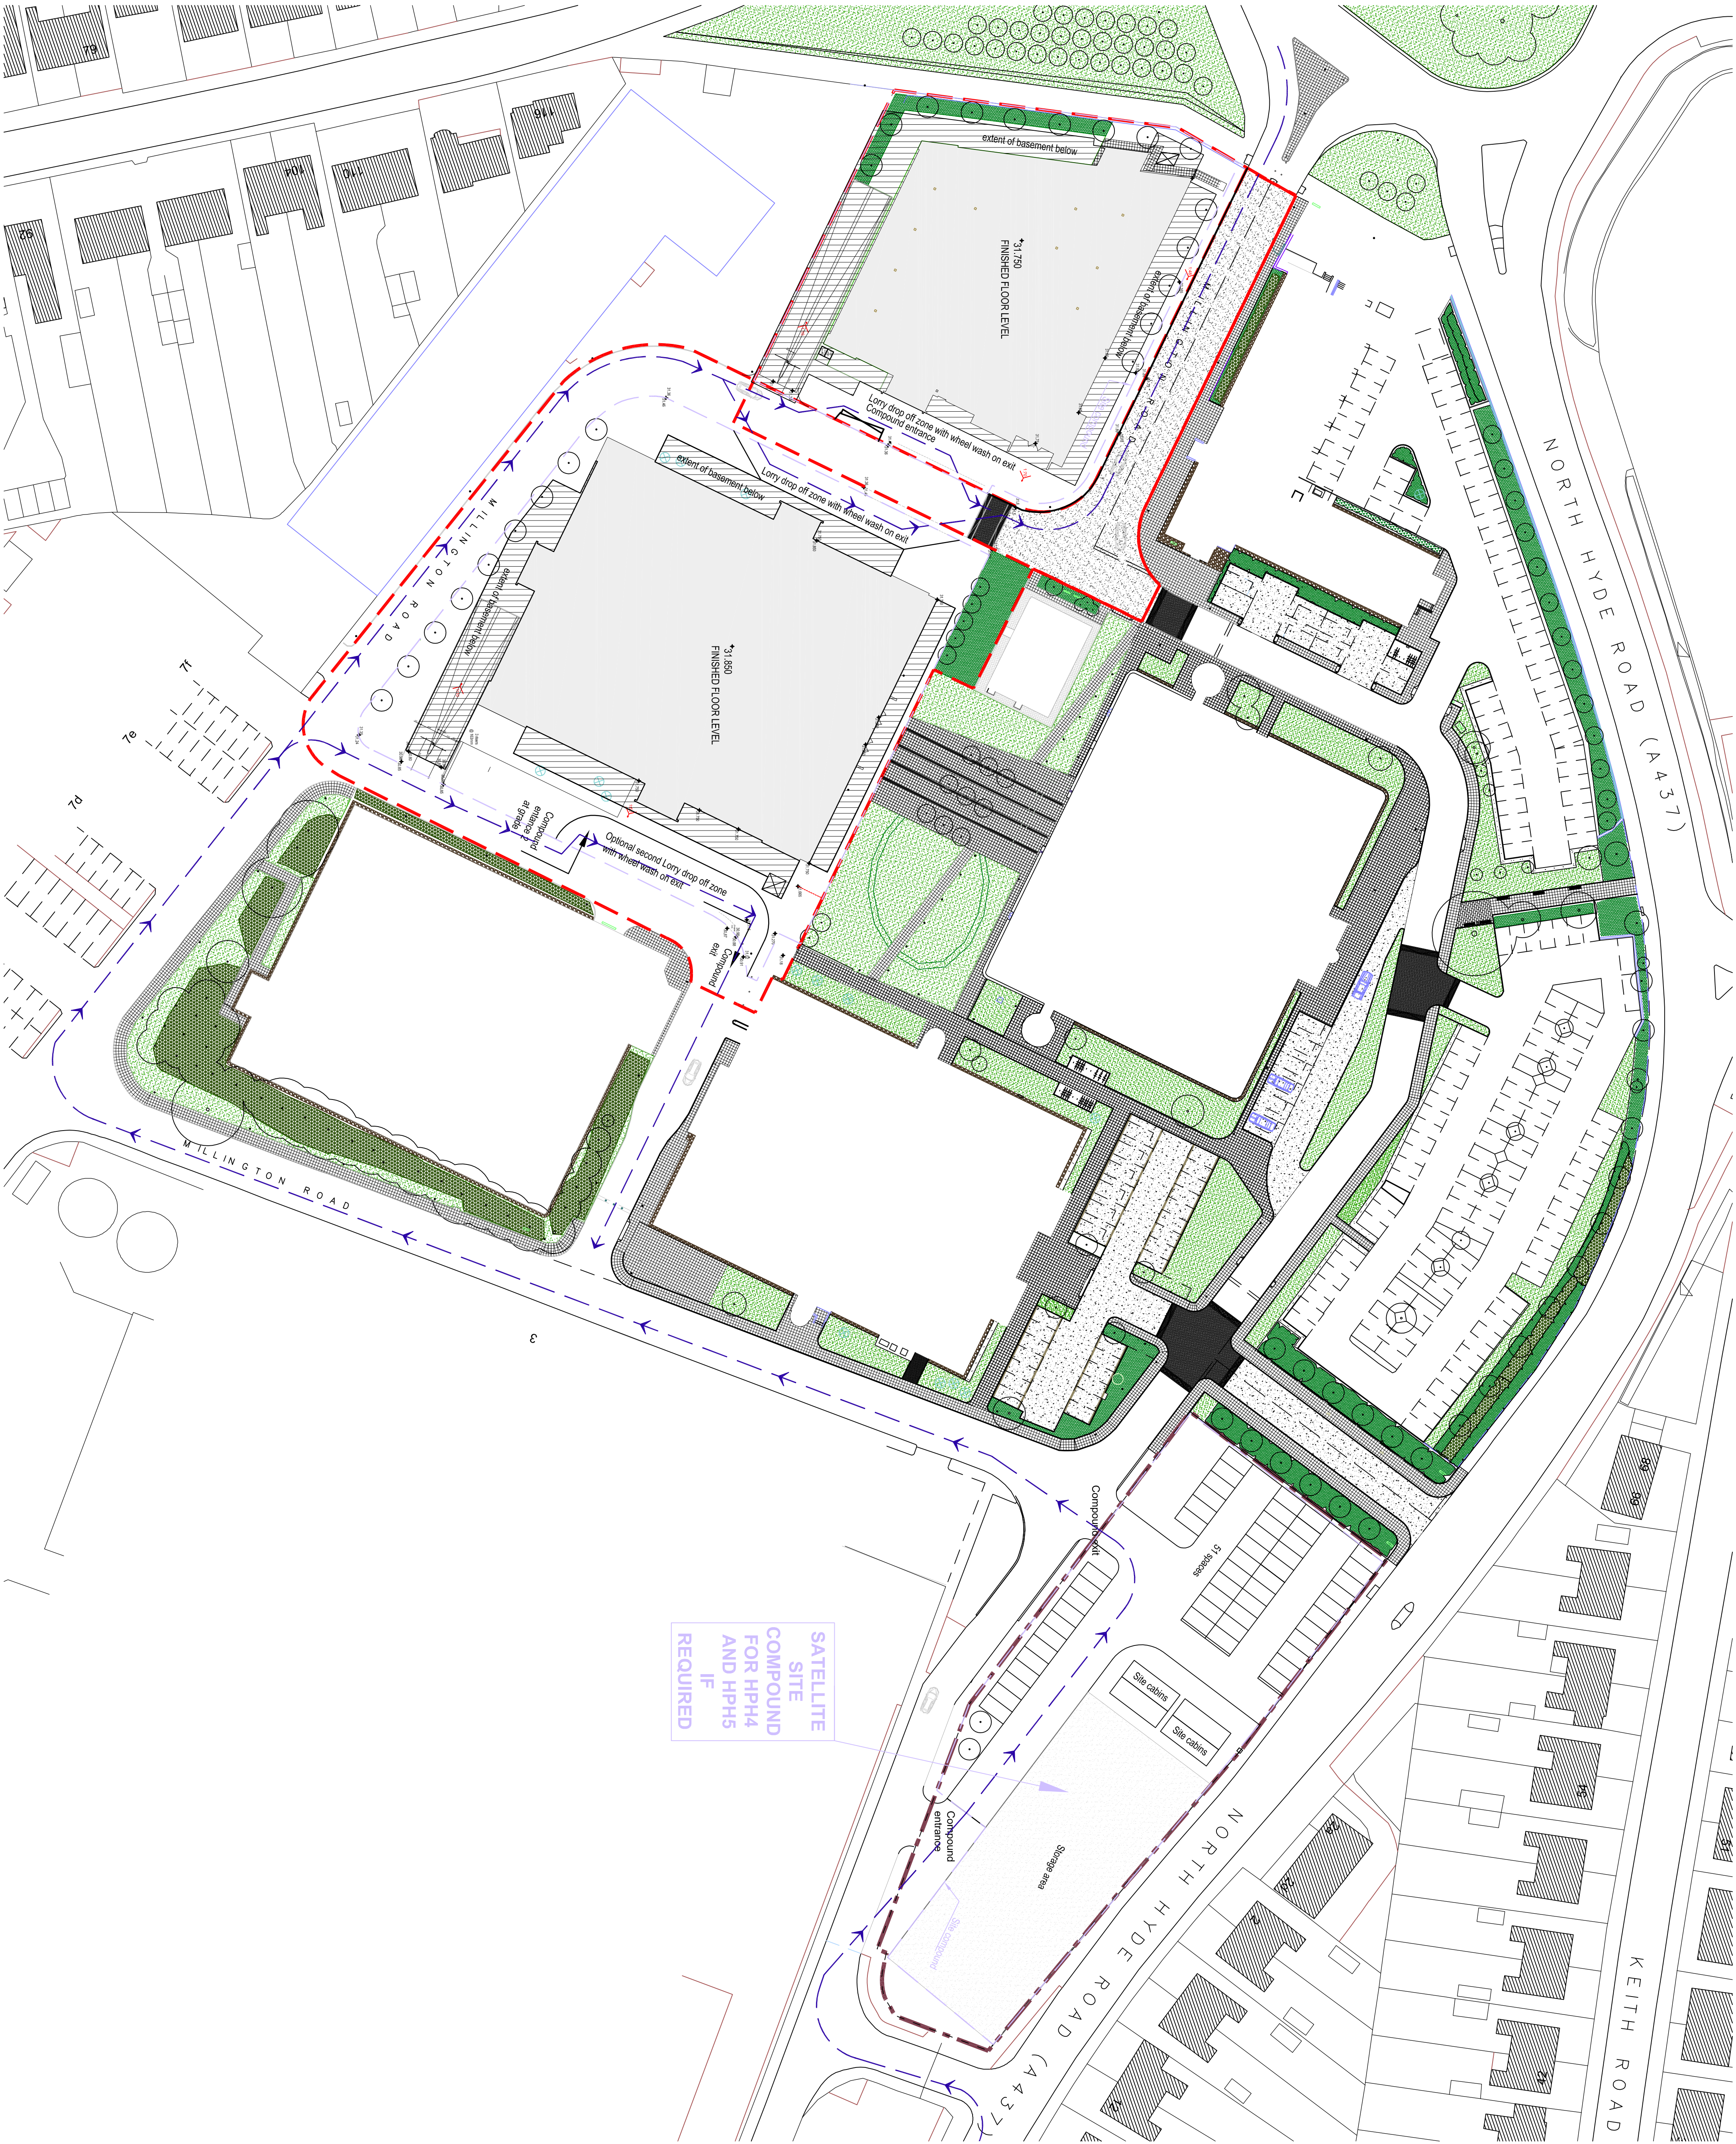


Notes
Do not scale from this drawing. All dimensions to be checked on site prior to construction and any discrepancies reported to the Architect. Copyright reserved.

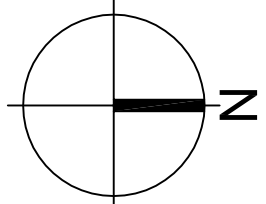

Revisions
* FIRST ISSUE
08/01/13 AF

Status
PLANNING

Client
HPHA Ltd

Project
HYDE PARK HAYES 4 & 5

Title
SITE PLAN - HPH4 & 5
If both sites built in tandem

Scale	Size	Date	Drawn	Checked
1:250	A1	08/01/13	AF	JM

3D
REID

3DReid
63 Fournish Street,
Manchester, M2 2EE
t : +44 (0)161 236 7070
f : +44 (0)161 236 7077
w : <http://www.3d Reid.com>
Birmingham Edinburgh Farnham
Glasgow London Manchester

Project No. 110476
Drawing No. D-102
Rev.