

C	Dec 15	Existing and proposed roof plans added	ASU
B	Nov 15	Disabled Bay added	ASU
A	Sept 15	Issued for Planning	ASU
Rev	Date	Description	By

Site GOLDEN CRESCENT, HAYES,
MIDDLESEX. UB3 1AQ

Client
RAMGARHIA SIKH ASSOCIATION


SINGLE STOREY EXTENSION

drawing title


Block Plan showing Location of single Storey Extension and Existing and Proposed Roof Plans

Drawing Status	PLANNING


job no	drawing no									
	SL(0)01									
L.A serial No	revision suffix									
	A	B	C							
Scale Shown @A3	date		drawn		checked					
	Sept 15		A.S.J.							

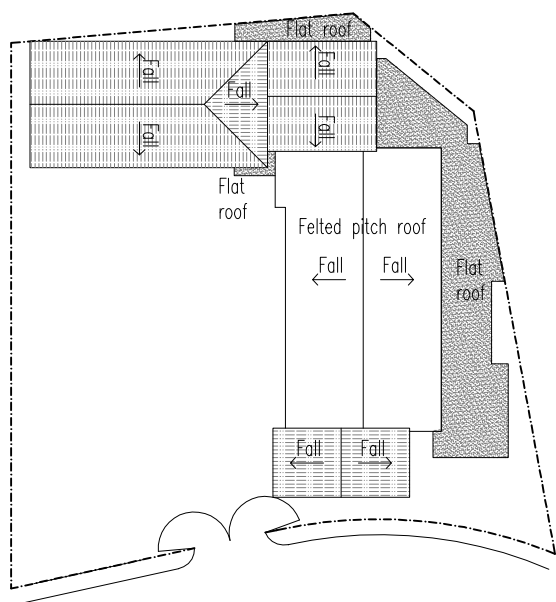


1:500 EXISTING ROOF PLAN

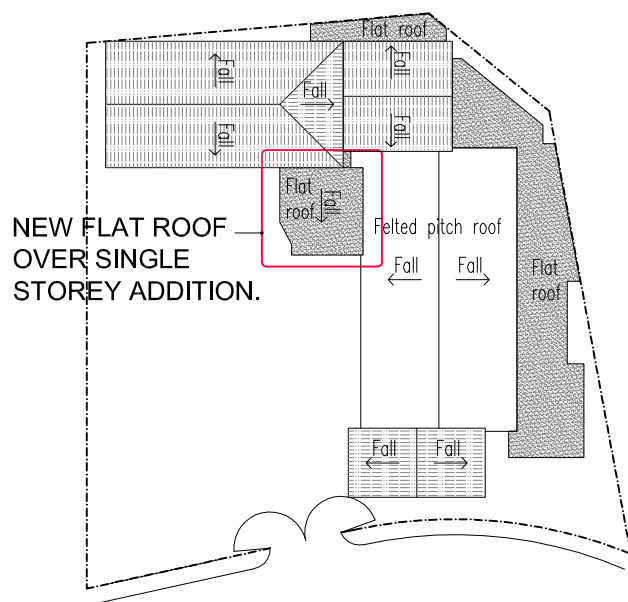

1:500 PROPOSED ROOF PLAN

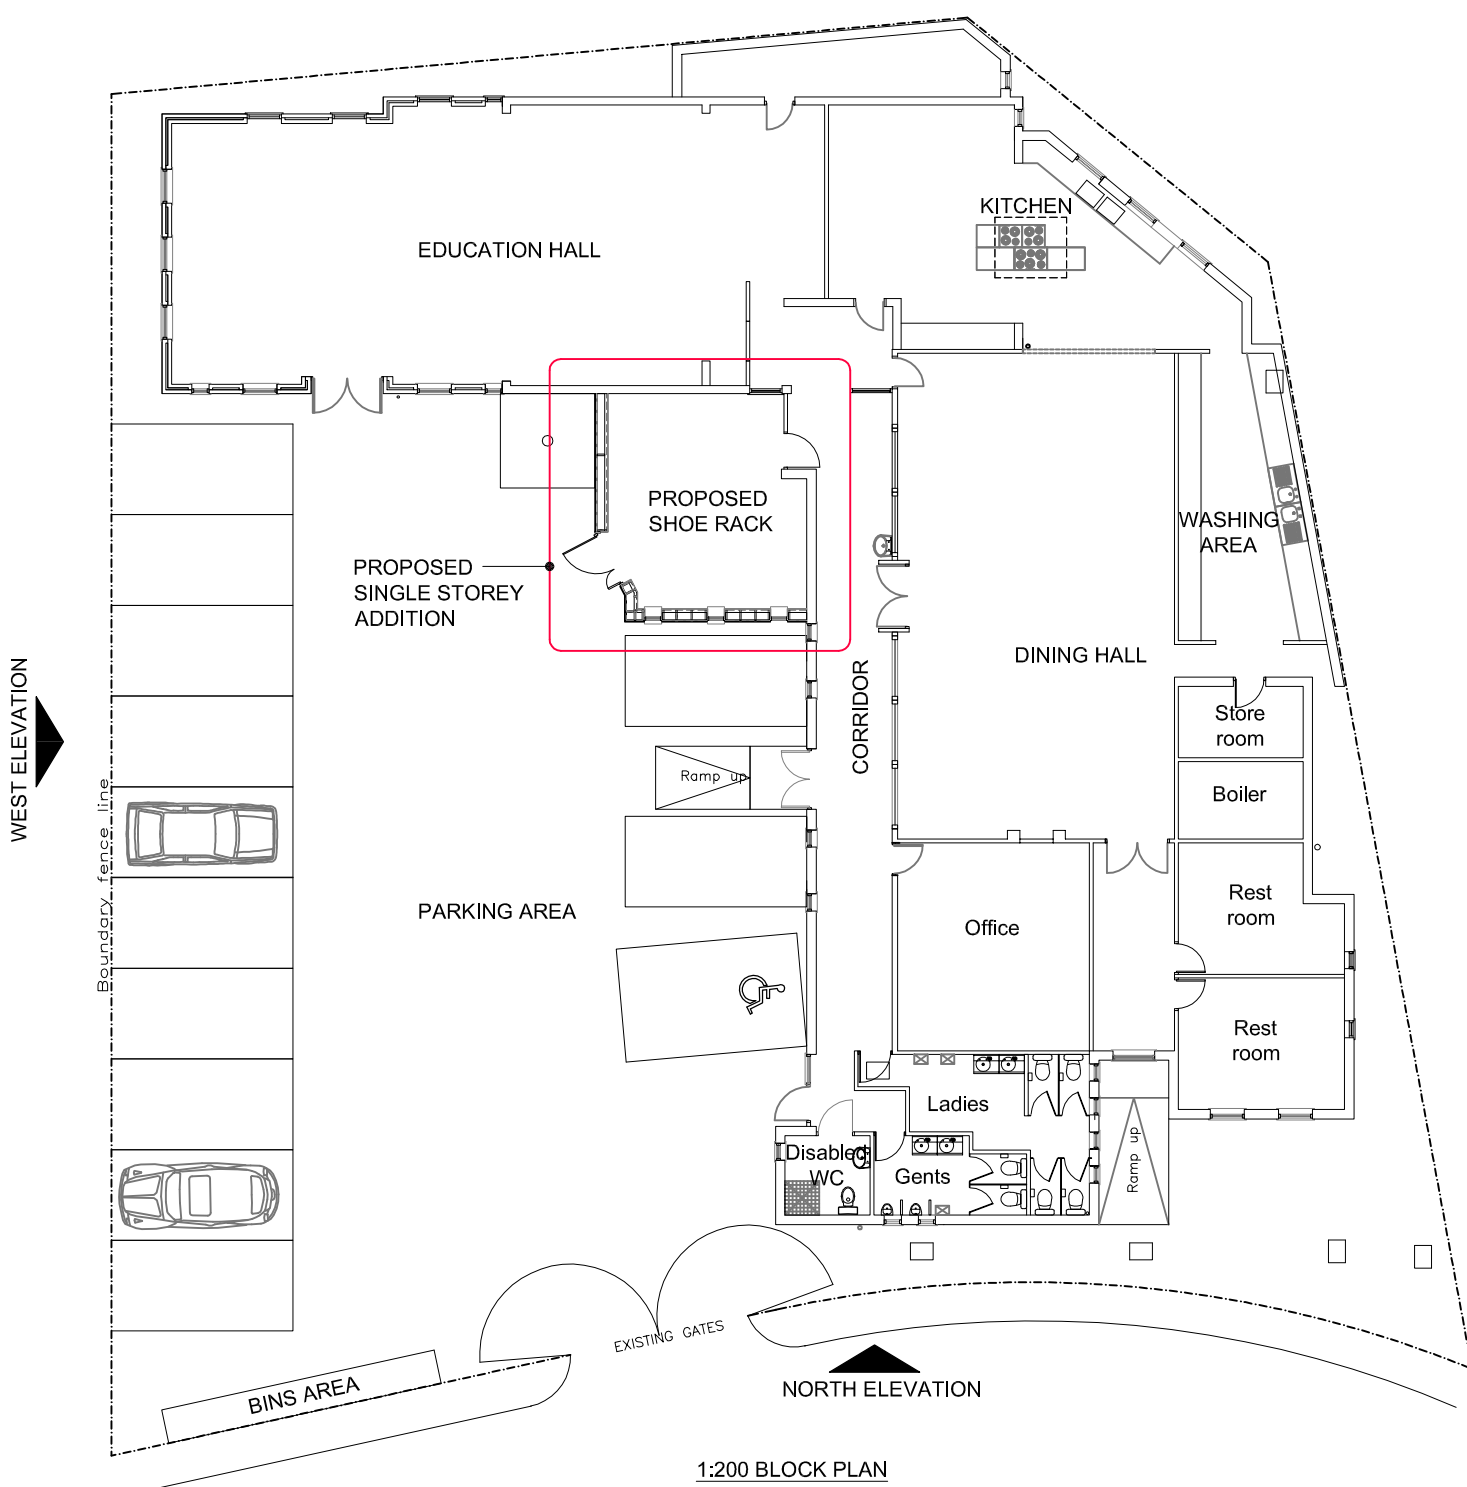

1:200 BLOCK PLAN

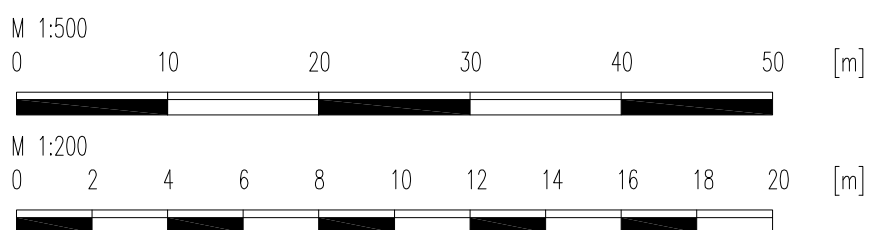

SCALE BARS