



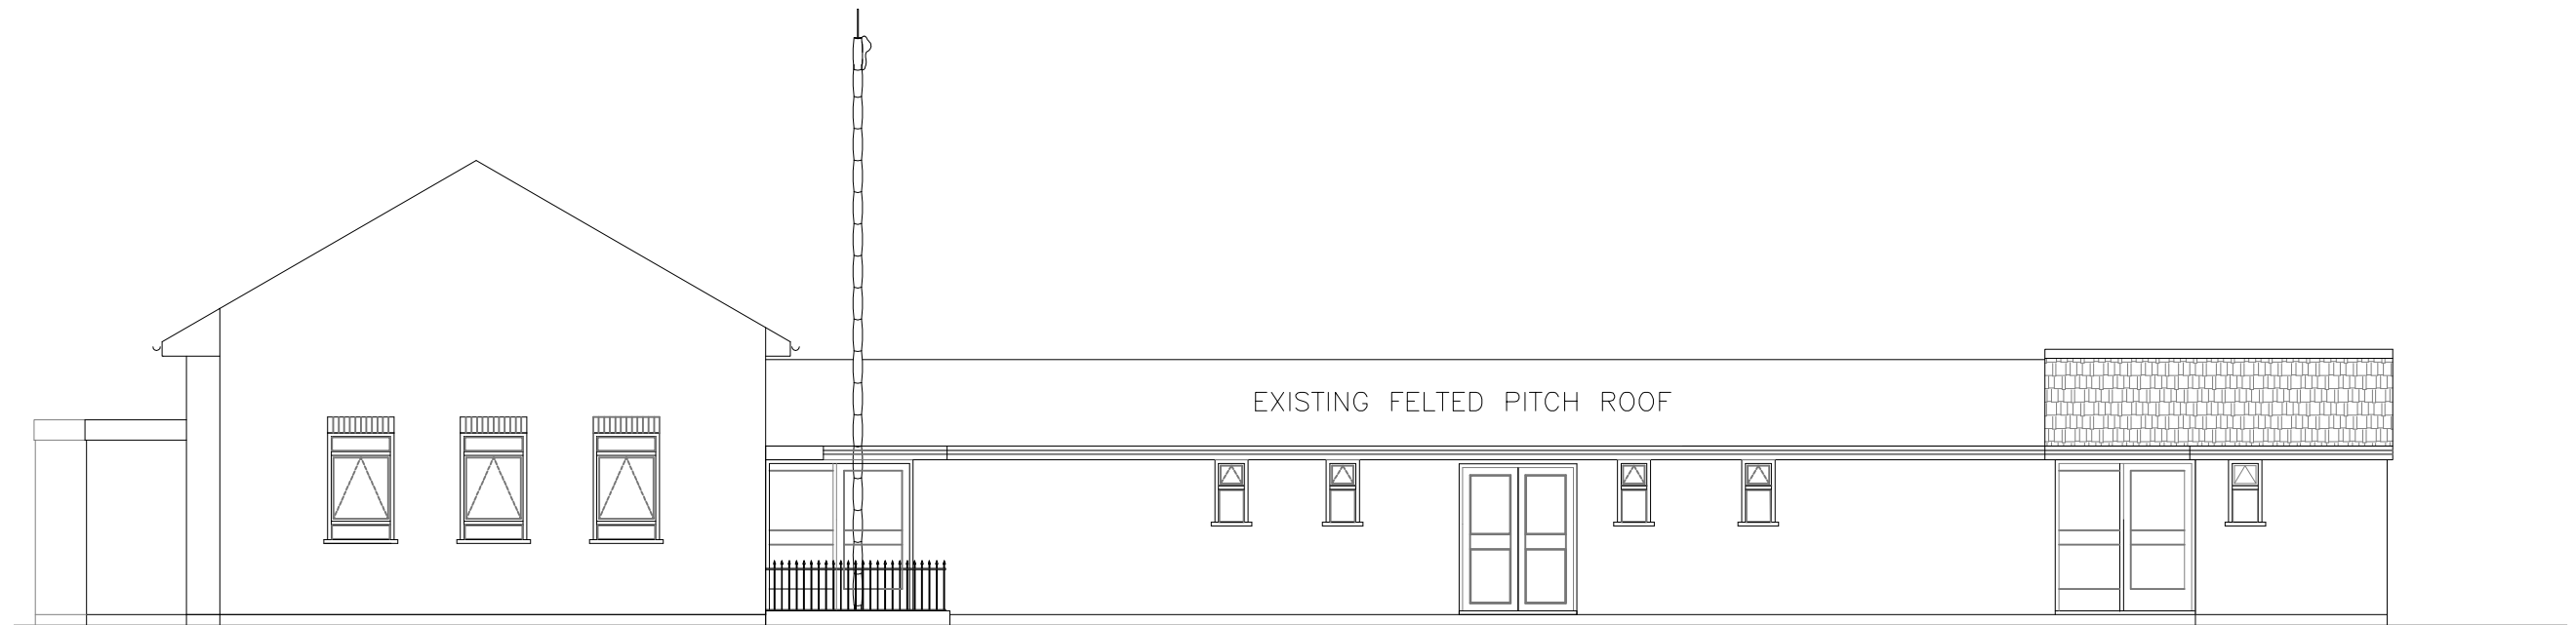

EXISTING WEST ELEVATION

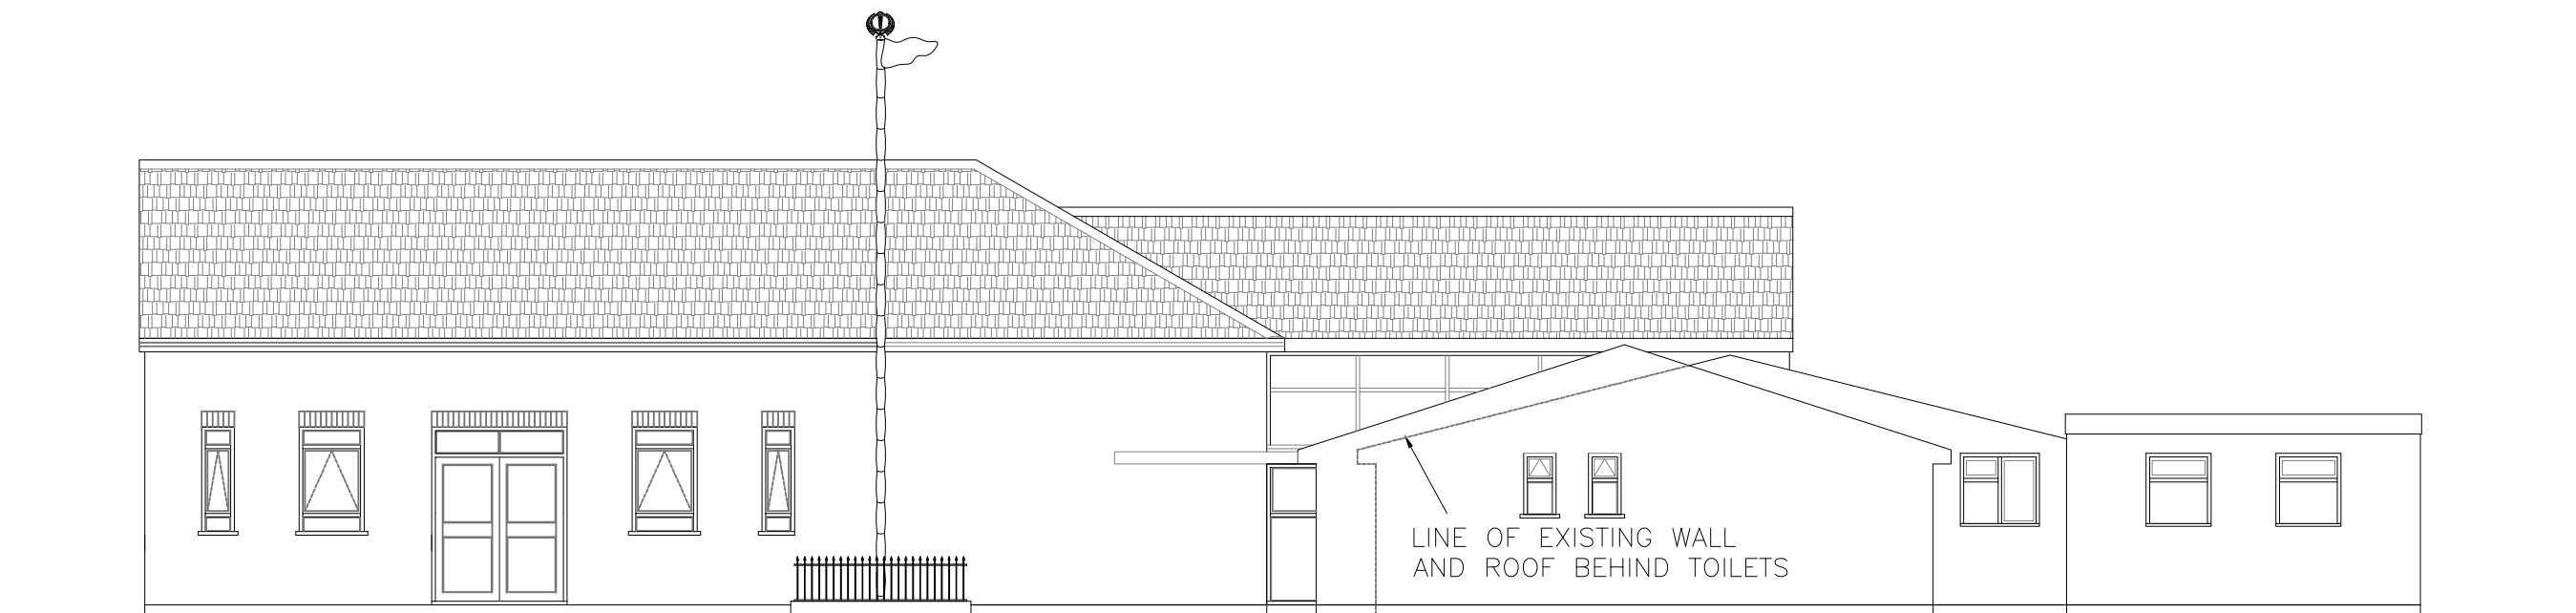

M 1:100
0 1 2 3 4 5 6 7 8 9 10 [m]

EXISTING NORTH ELEVATION

SCALE BAR

AJ Consultants Ltd

Architectural Structural Civil Engineers

37 Belmore Avenue Hayes

Middlesex

UB4 ORB

☎ : 07952824894

E-Mail : enquiries@ajconsultantsltd.com



C	Dec 15	Elevations and Labels corrected	ASJ
B	Nov 15	Elevations corrected	ASJ
A	Sept 15	Issued for Planning	ASJ
Rev	Date	Description	By

Site **GOLDEN CRESCENT, HAYES,
MIDDLESEX. UB3 1AQ**

Client **RAMGARHIA SIKH ASSOCIATION**

job title
SINGLE STOREY EXTENSION

drawing title

EXISTING ELEVATIONS

Drawing Status

PLANNING

job no

drawing no **SL(0)02**

L.A serial No

revision suffix

A B C

scale
1:100@A3

date
Sept 15

drawn
A.S.J

checked