



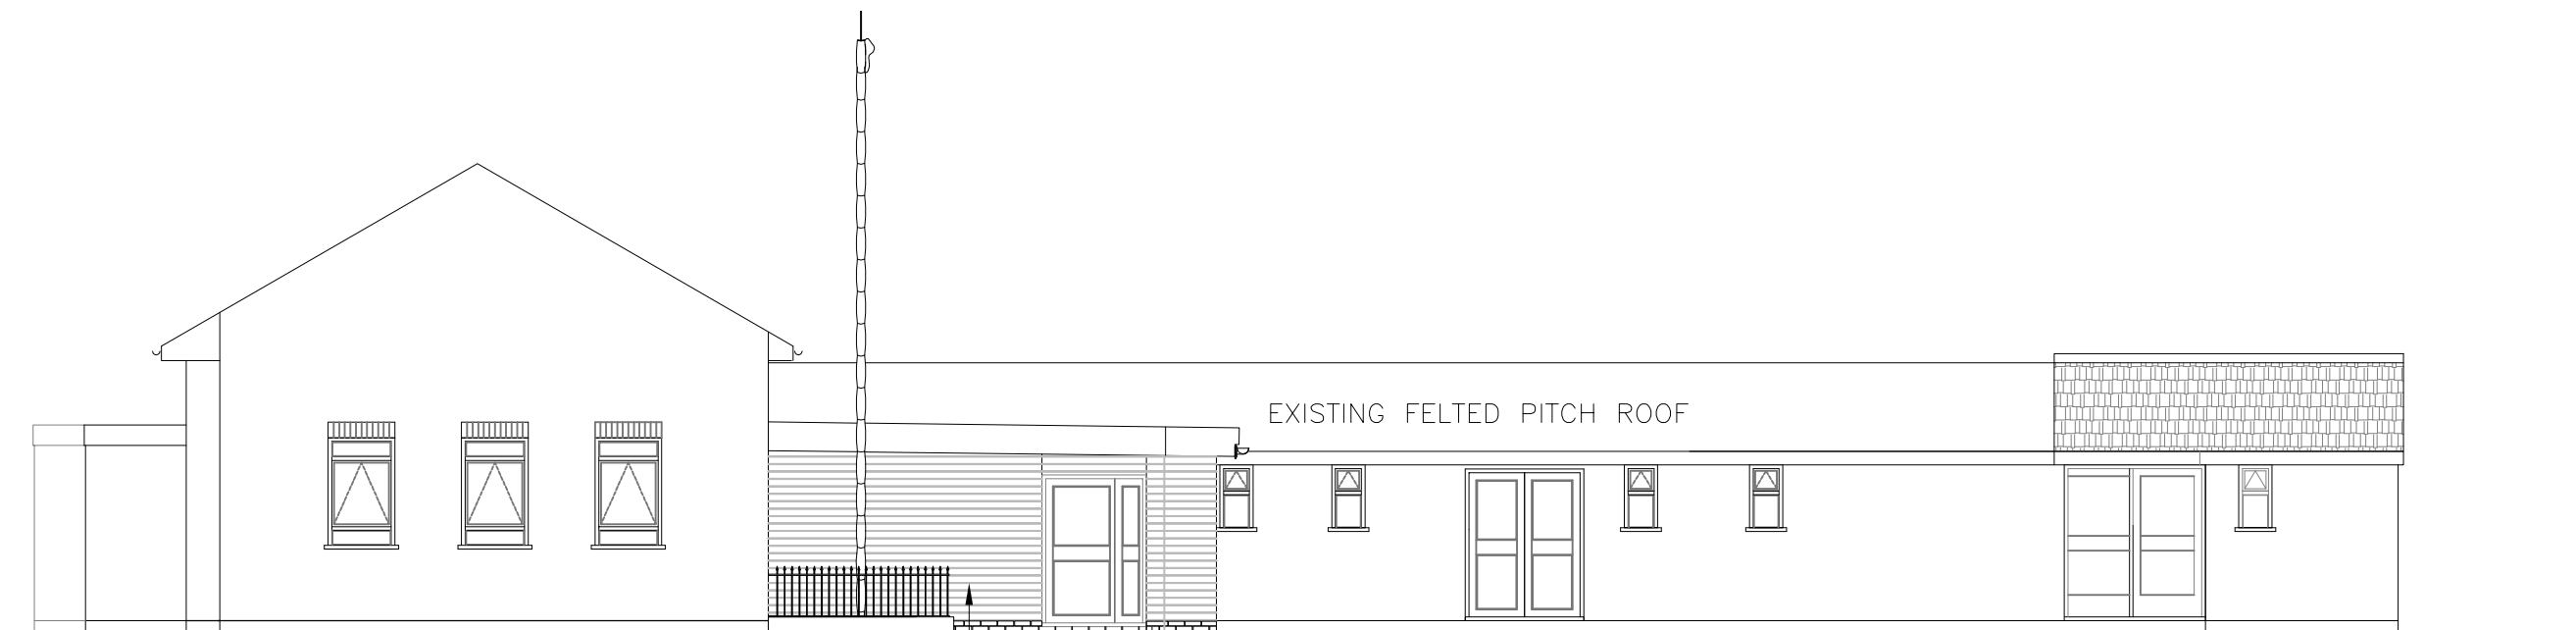

PROPOSED WEST ELEVATION

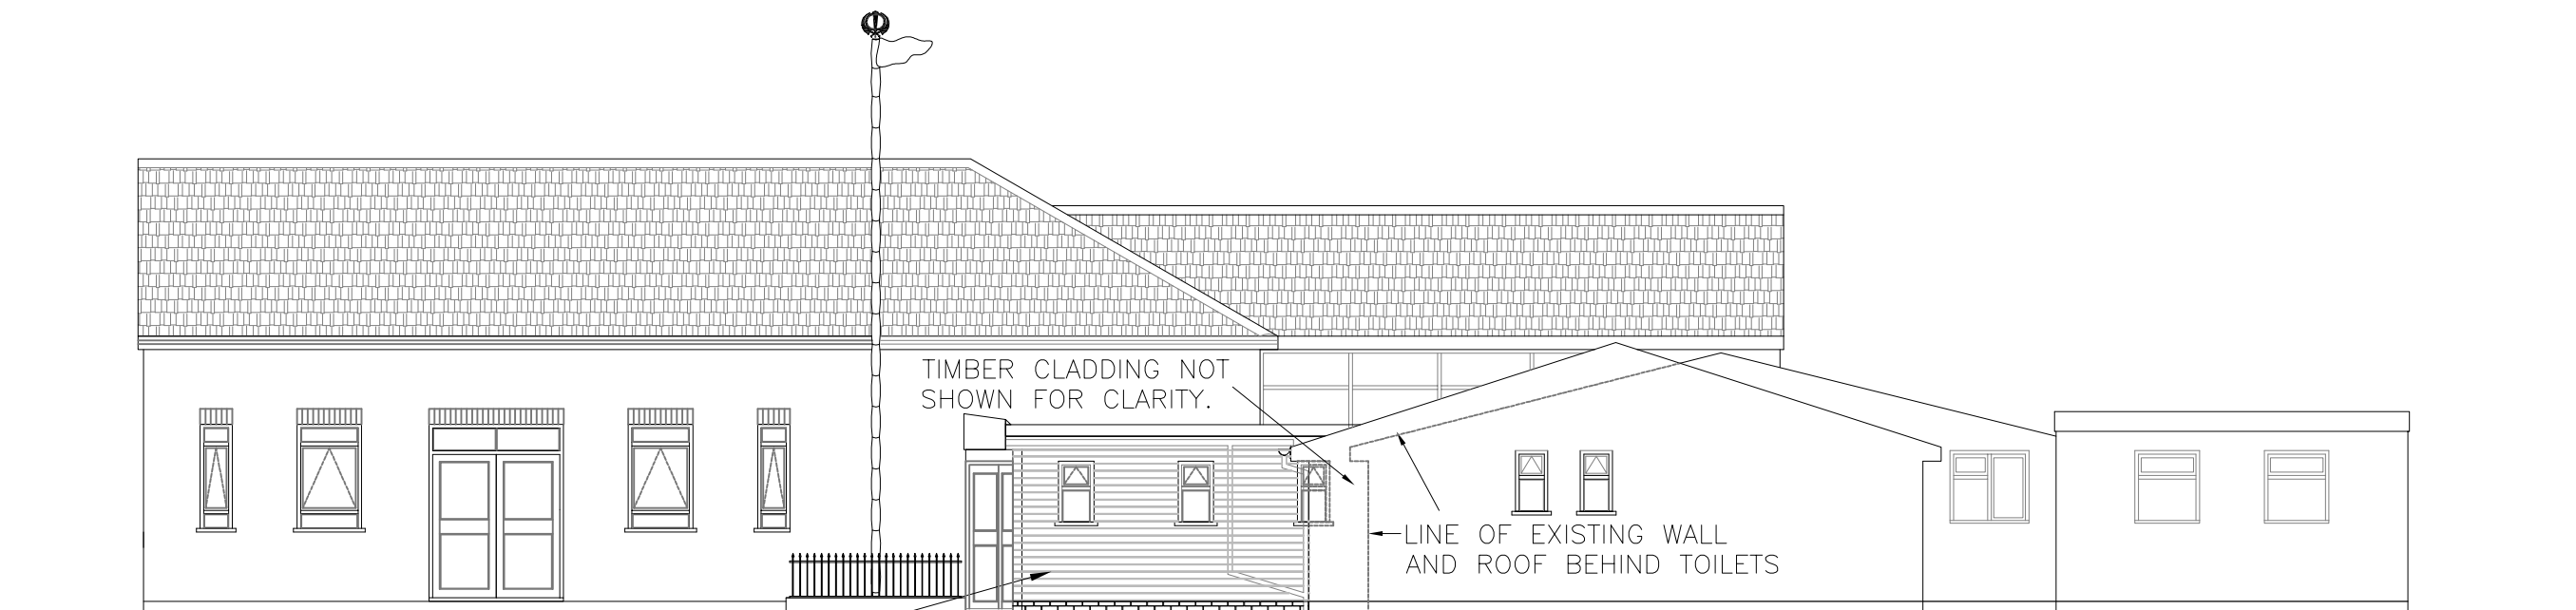

PROPOSED NORTH ELEVATION



SCALE BAR

AJ Consultants Ltd

Architectural Structural Civil Engineers

37 Belmore Avenue Hayes

Middlesex

UB4 ORB

☎ : 07952824894

E-Mail : enquiries@ajconsultantsltd.com



Rev	Date	Description	By
C	Dec 15	Elevations and Labels corrected	ASJ
B	Nov 15	Elevations corrected	ASJ
A	Sept 15	Issued for Planning	ASJ

Site **GOLDEN CRESCENT, HAYES,
MIDDLESEX. UB3 1AQ**

Client **RAMGARHIA SIKH ASSOCIATION**

job title
SINGLE STOREY EXTENSION

drawing title

PROPOSED ELEVATIONS

Drawing Status

PLANNING

job no

drawing no

SL(0)03

L.A serial No

revision suffix

A B C

scale
1:100@A3

date
Sept 15

drawn
A.S.J

checked