




EXISTING GROUND FLOOR FLOOR PLAN

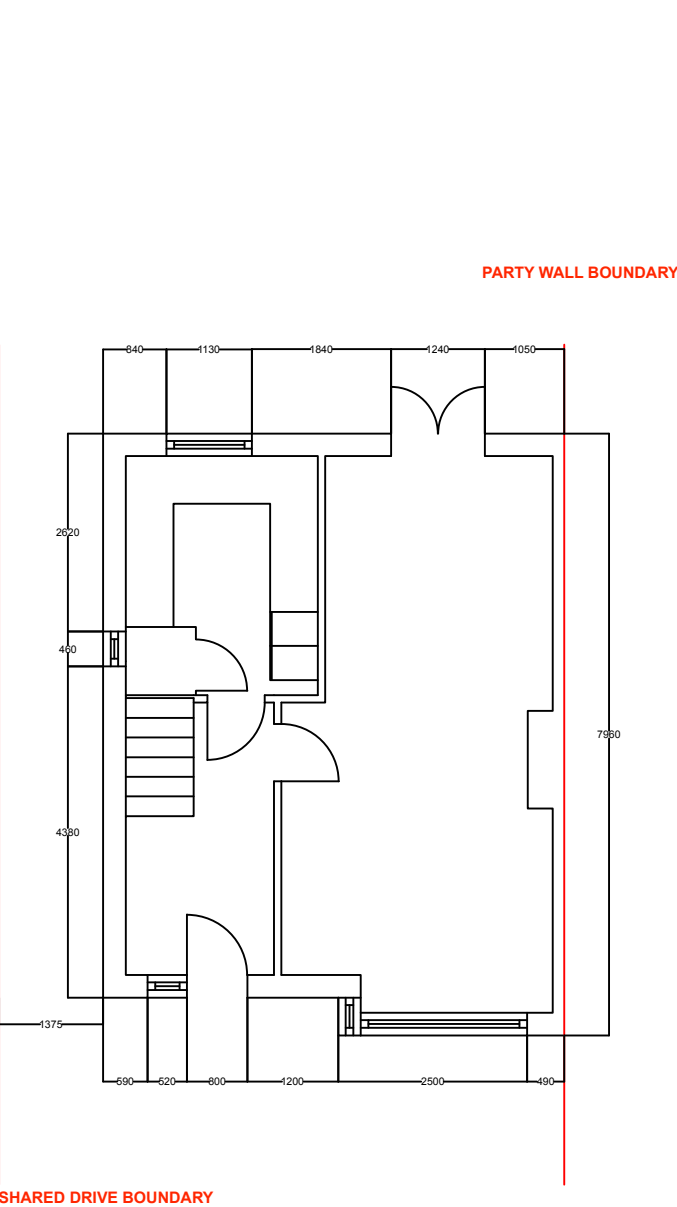




PROPOSED GROUND FLOOR FLOOR PLAN

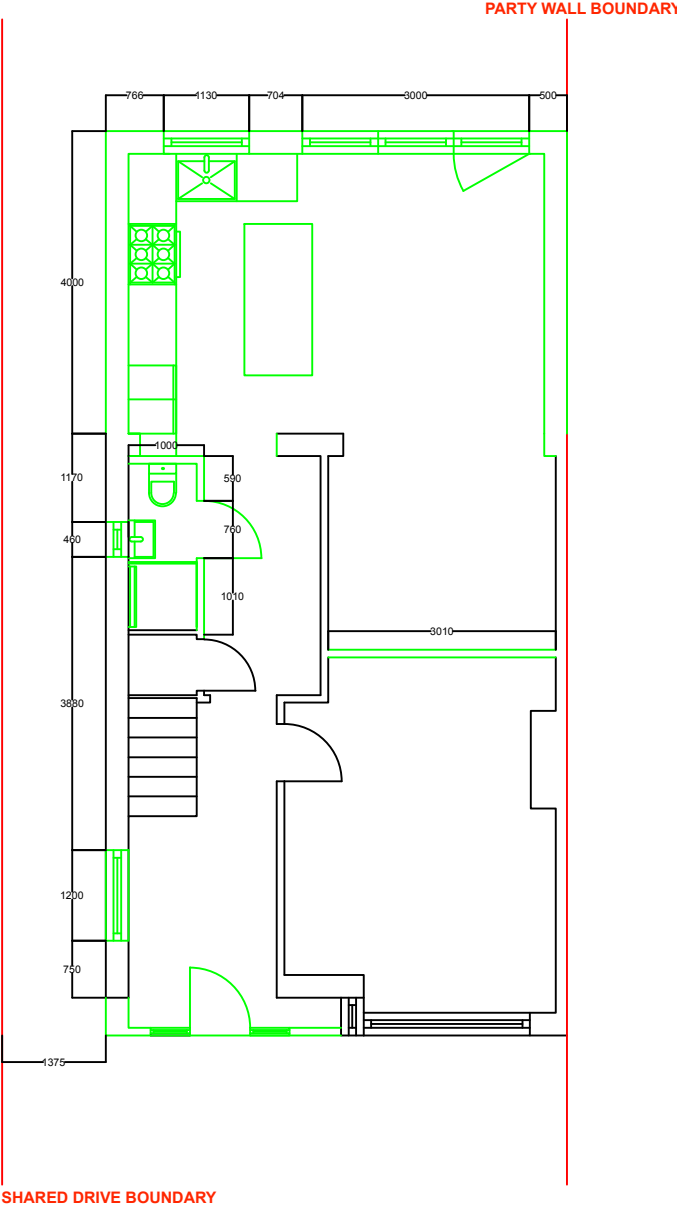

EXISTING 1ST FLOOR FLOOR PLAN

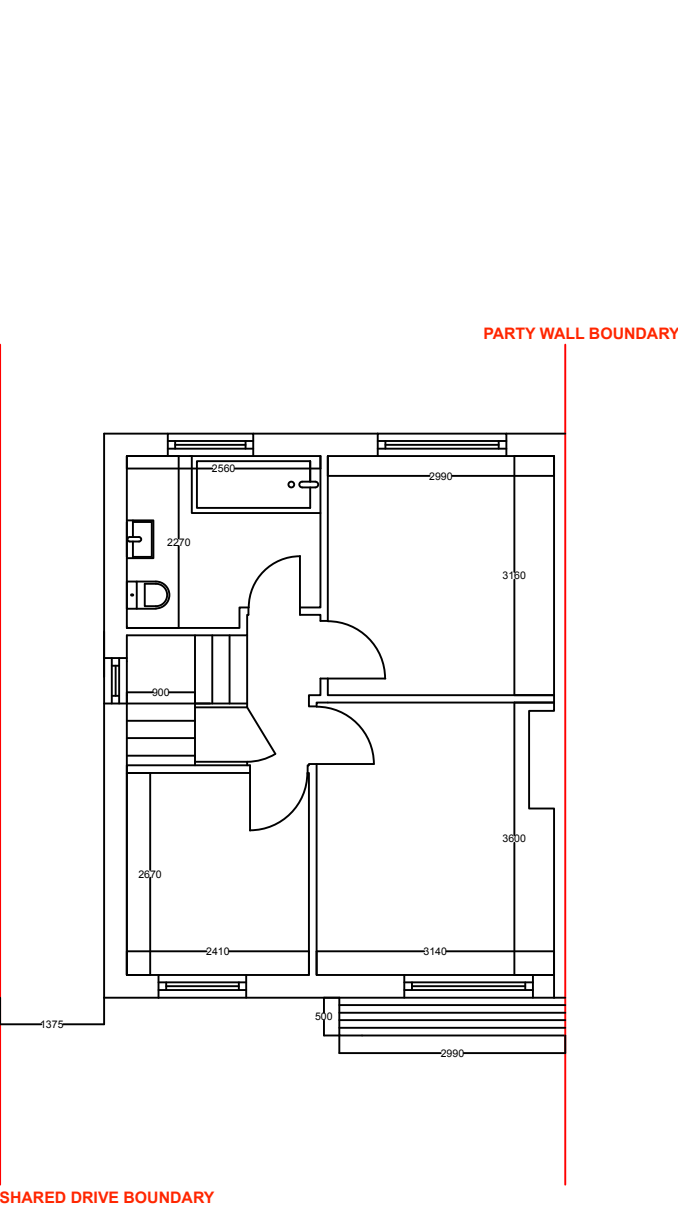

PROPOSED 1ST FLOOR FLOOR PLAN

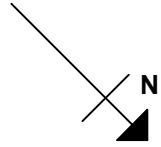 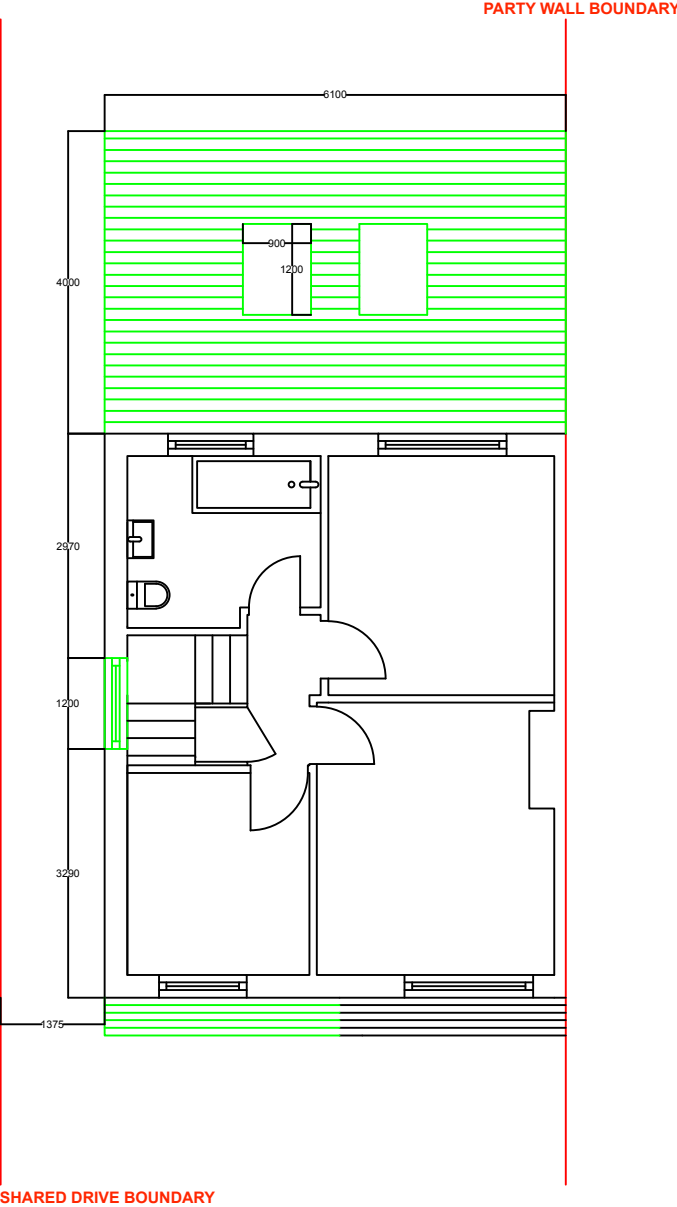

- NOTES:**
- 1. CONTRACTOR MUST VERIFY ALL DIMENSIONS ON SIT BEFORE COMMENCING ANY WORK.
 - 2. IF THE DRAWINGS EXCEED THE QUANTITIES TAKEN THE ARCHITECT IS TO BE INFORMED BEFORE BUILDING WORK IS CARRIED OUT.
 - 3. DESIGN AND DRAWINGS ARE SUBJECT TO SITE SURVEY, SITE INVESTIGATIONS, STRUCTURAL SURVEY, PLANNING AND STATUTORY REQUIREMENTS AND APPROVAL.
 - 4. ALL WORKMANSHIP AND MATERIALS TO BE CARRIED OUT AND INSTALLED IN ACCORDANCE WITH THE LATEST AND RELEVANT BRITISH STANDARD.

TITLE:

EXISTING AND PROPOSED GROUND FLOOR AND FIRST FLOOR FLOOR PLANS

PROJECT:

SINGLE STOREY GROUND FLOOR REAR EXTENSION & FRONT PORCH

DRAFTSMAN: SAVIO WILLIAM

SAVIO DESIGNS LTD
UNIT 2 36-38 BROADWAY, WEST EALING, LONDON W13 0SU

TEL: + 44 (0) 74 2800 0036
EMAIL: SAVIODESIGNSLTD@GMAIL.COM

SCALE: 1:100

DRAWING NO.:

11FAEPFP

CLIENT:

MR. ABDULLAH ZAIDAN BINFARAZ

ADDRESS:

11 FAIRWAY AVENUE, WEST DRAYTON, UB7 7AN

DATE: JUNE 2021