


Notes:

Any inaccuracies or errors to be reported to the architect/surveyor immediately and prior to any work commencing.
All dimensions to be verified on site. All work to comply with British Standards Code of practice.
All external surfaces and materials to match existing.

This drawing and all information provided within it is the copyright of URBAN PLANNING PRACTICE and reproduction without prior consent is strictly forbidden.

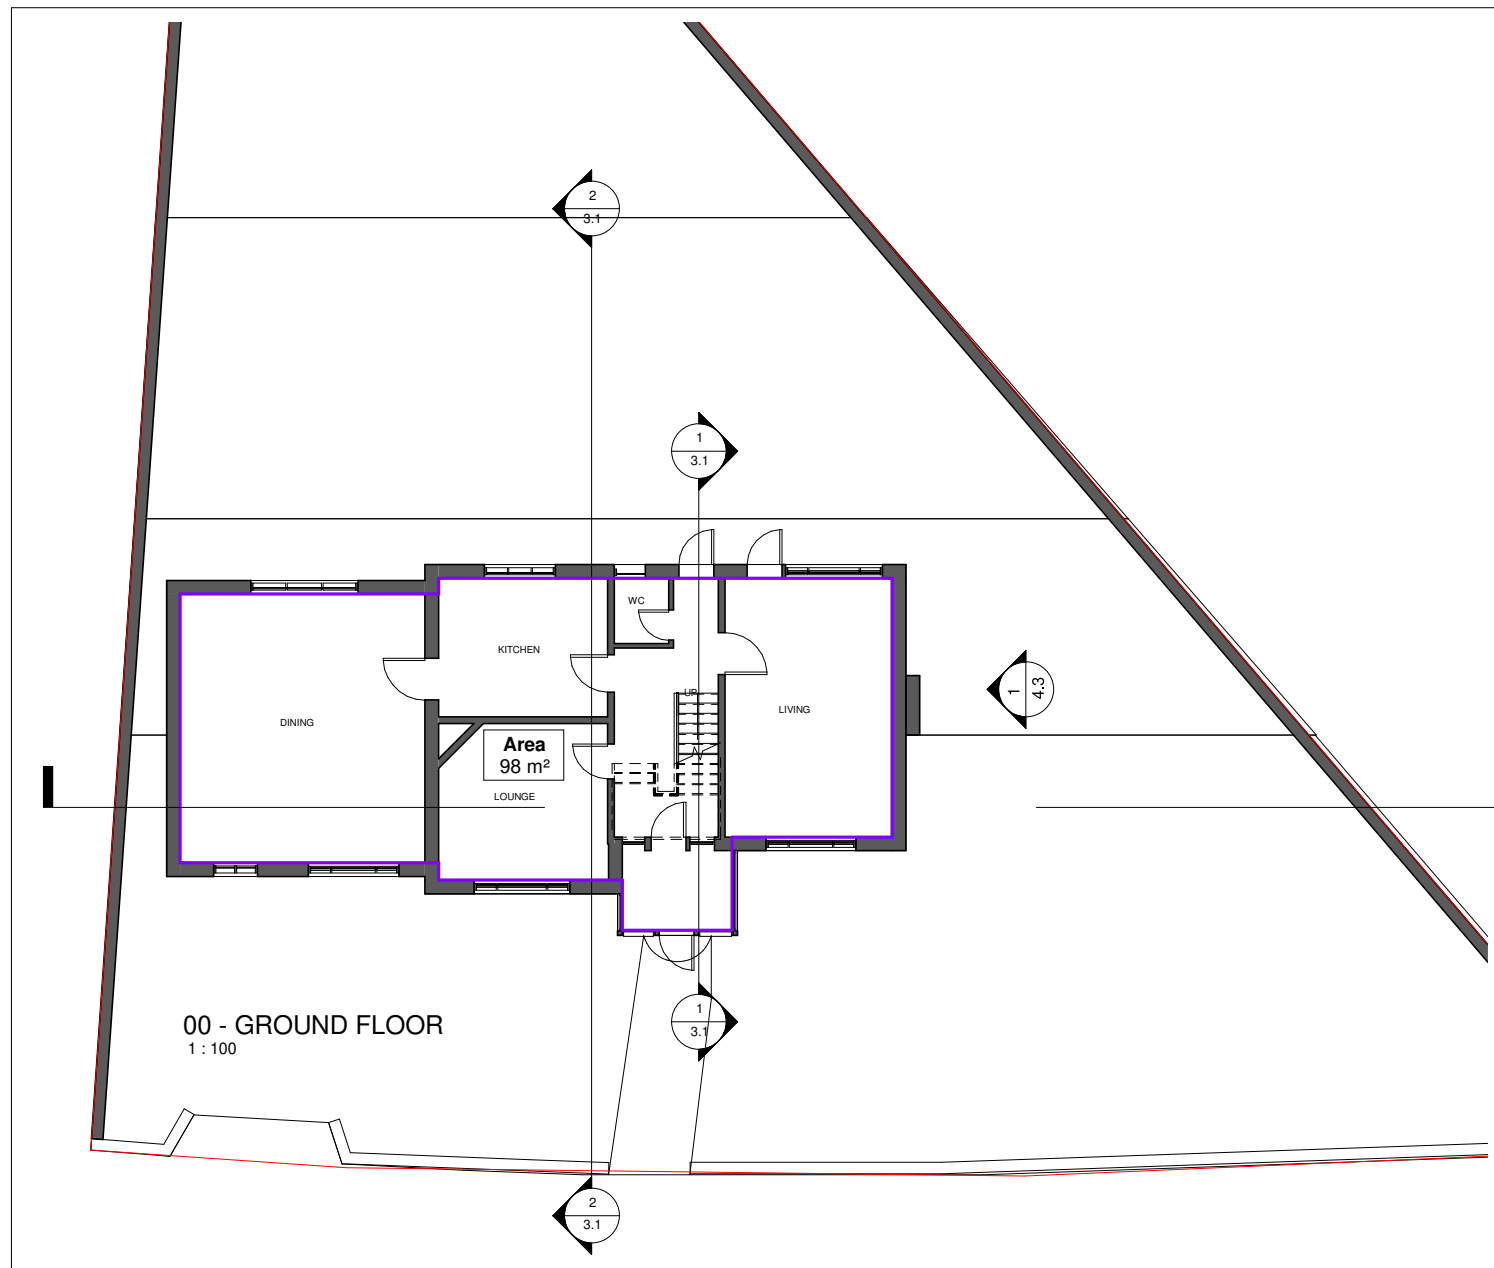

Client

GLORIA BRITTAIN

Project Address

143 HERCIES ROAD , UXBRIDGE UB10 9LY

Dwg No

U-J00000

Drawing

Existing Ground Floor


Rev

Date

05/03/2020

Scale

1 : 100

 


Notes:

Any inaccuracies or errors to be reported to the architect/surveyor immediately and prior to any work commencing.
All dimensions to be verified on site. All work to comply with British Standards Code of practice.
All external surfaces and materials to match existing.

This drawing and all information provided within it is the copyright of URBAN PLANNING PRACTICE and reproduction without prior consent is strictly forbidden.

01 - FIRST FLOOR
1 : 100

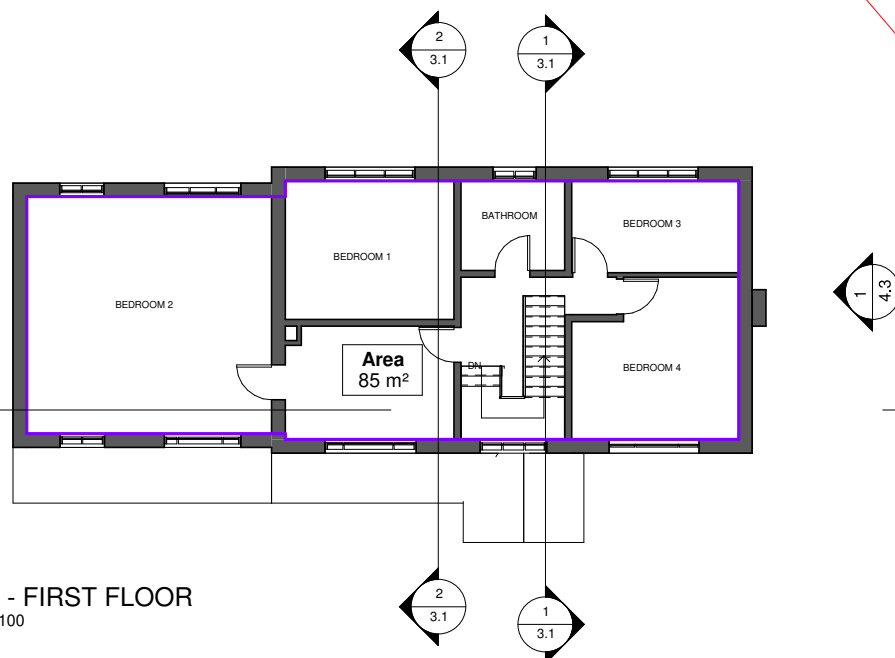

Client

GLORIA BRITTAIN

Project Address

143 HERCIES ROAD , UXBRIDGE UB10 9LY

Dwg No

U-J00000

Drawing

Existing First Floor

Rev

Date

05/03/2020

Scale

1 : 100

1 0 1 2 3 4 5
m

UPPP
ARCHITECTS +
TOWN PLANNERS

Notes:

Any inaccuracies or errors to be reported to the architect/surveyor immediately and prior to any work commencing.
All dimensions to be verified on site. All work to comply with British Standards Code of practice.
All external surfaces and materials to match existing.

This drawing and all information provided within it is the copyright of URBAN PLANNING PRACTICE and reproduction without prior consent is strictly forbidden.



Client

GLORIA BRITTAİN

Project Address

143 HERCIES ROAD , UXBRIDGE UB10 9LY

Dwg No

U-J00000

Drawing

Existing Roof


Rev

Date


05/03/2020

Scale



1 : 100

 

03 - THIRD FLOOR
1 : 100

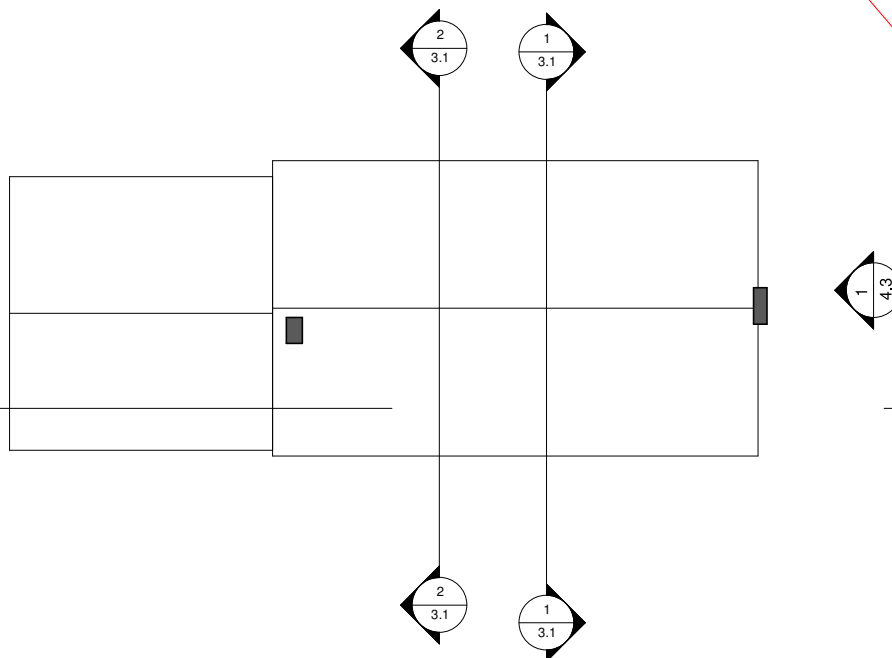

Section 2
1 : 100

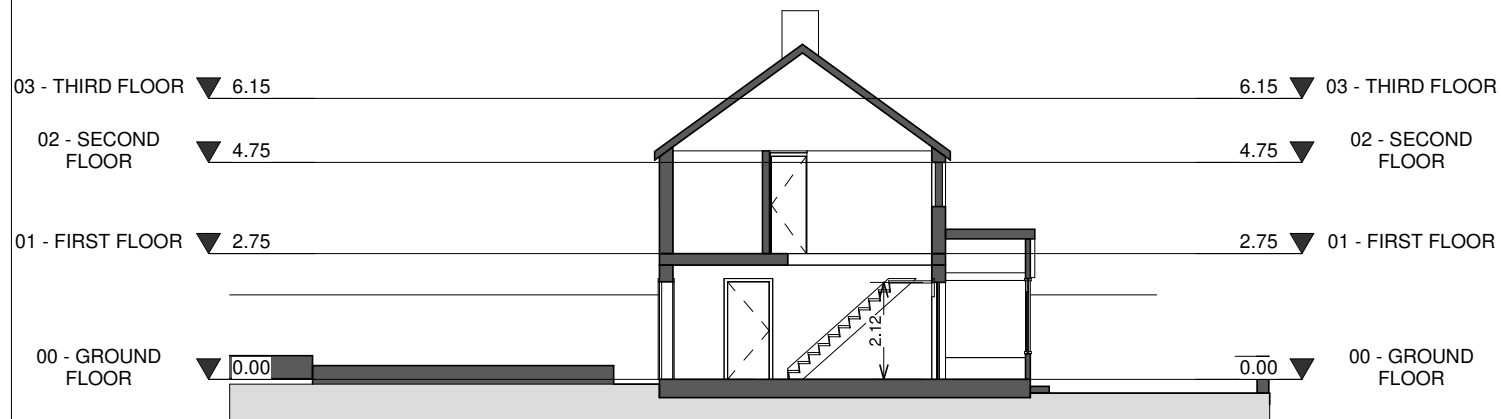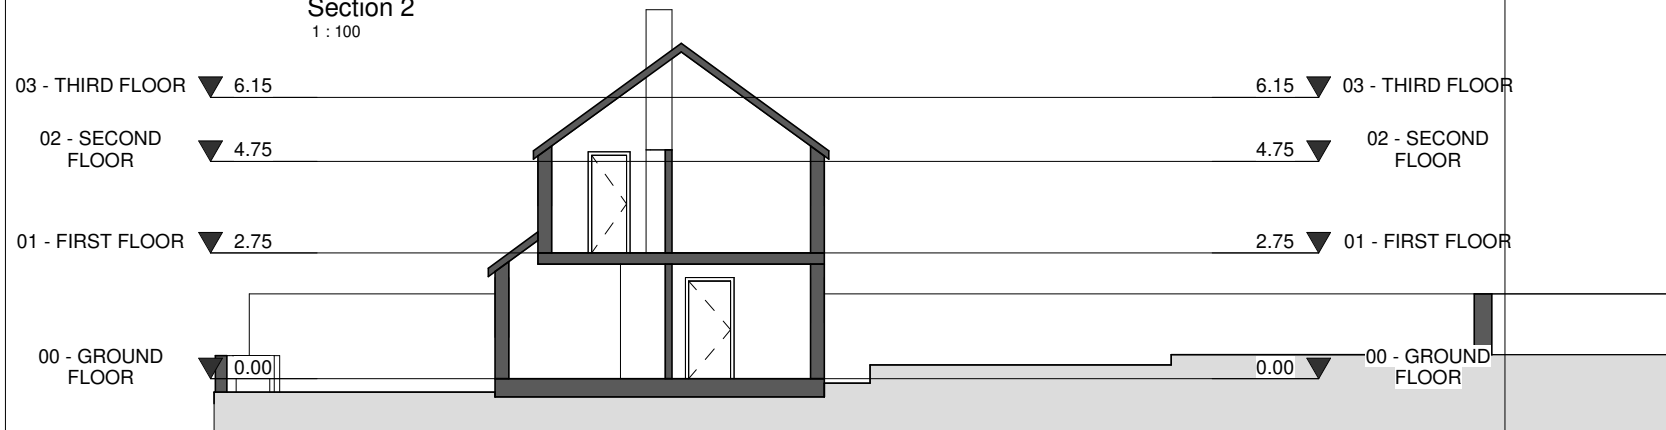

Section 1
1 : 100

Notes:

Any inaccuracies or errors to be reported to the architect/surveyor immediately and prior to any work commencing.
All dimensions to be verified on site. All work to comply with British Standards Code of practice.
All external surfaces and materials to match existing.
This drawing and all information provided within it is the copyright of URBAN PLANNING PRACTICE and reproduction without prior consent is strictly forbidden.

Client

GLORIA BRITTAİN

Project Address

143 HERCIES ROAD , UXBRIDGE UB10 9LY

Dwg No

U-J00000

Drawing

Existing Section

Rev


Date

05/03/2020

Scale

1 : 100

UPPP
ARCHITECTS +
TOWN PLANNERS

 

Notes:

Any inaccuracies or errors to be reported to the architect/surveyor immediately and prior to any work commencing.
All dimensions to be verified on site. All work to comply with British Standards Code of practice.
All external surfaces and materials to match existing.

This drawing and all information provided within it is the copyright of URBAN PLANNING PRACTICE and reproduction without prior consent is strictly forbidden.



00 - Existing South Elevation
1 : 100

Client

GLORIA BRITTAIN

Project Address

143 HERCIES ROAD , UXBRIDGE UB10 9LY

Dwg No

U-J00000

Drawing

Existing South Elevation

Rev


Date

05/03/2020

Scale

1 : 100

UPPP
ARCHITECTS +
TOWN PLANNERS

 

Notes:

Any inaccuracies or errors to be reported to the architect/surveyor immediately and prior to any work commencing.
All dimensions to be verified on site. All work to comply with British Standards Code of practice.
All external surfaces and materials to match existing.
This drawing and all information provided within it is the copyright of URBAN PLANNING PRACTICE and reproduction without prior consent is strictly forbidden.



01 - Existing North Elevation
1 : 100

Client

GLORIA BRITTAIN

Project Address

143 HERCIES ROAD , UXBRIDGE UB10 9LY

Dwg No

U-J00000

Drawing

Existing North Elevation

Rev


Date

05/03/2020

Scale


1 : 100

UPPP
ARCHITECTS +
TOWN PLANNERS

 

Notes:

Any inaccuracies or errors to be reported to the architect/surveyor immediately and prior to any work commencing.
All dimensions to be verified on site. All work to comply with British Standards Code of practice.
All external surfaces and materials to match existing.
This drawing and all information provided within it is the copyright of URBAN PLANNING PRACTICE and reproduction without prior consent is strictly forbidden.

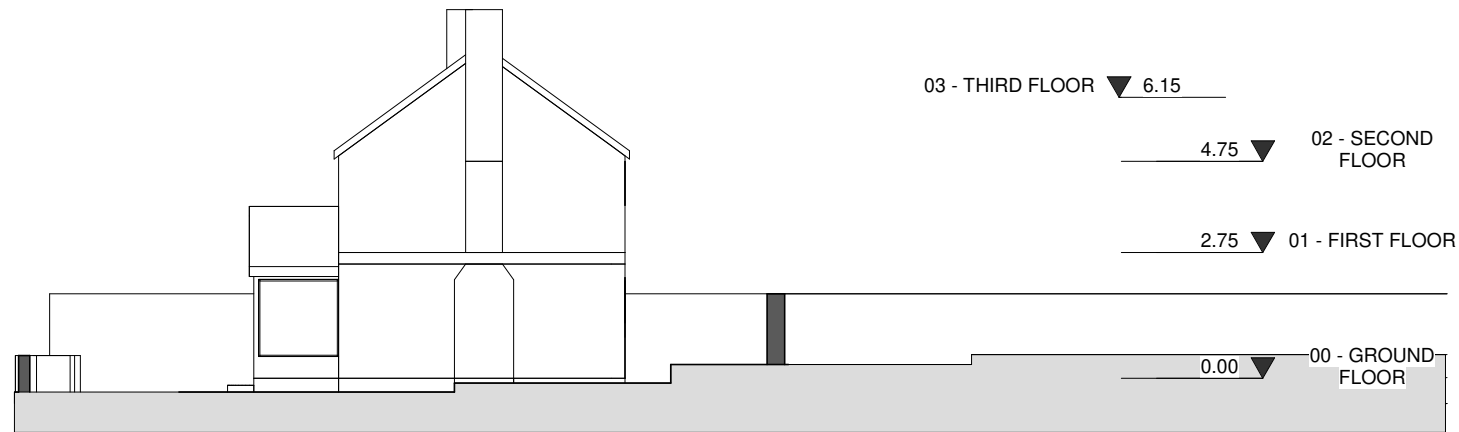

02 - Existing East Elevation
1 : 100

Client

GLORIA BRITTAIN

Project Address

143 HERCIES ROAD , UXBRIDGE UB10 9LY

Dwg No

U-J00000

Drawing

Existing East Elevation


Rev

Date

05/03/2020

Scale


1 : 100

 

Notes:

Any inaccuracies or errors to be reported to the architect/surveyor immediately and prior to any work commencing.
All dimensions to be verified on site. All work to comply with British Standards Code of practice.
All external surfaces and materials to match existing.

This drawing and all information provided within it is the copyright of URBAN PLANNING PRACTICE and reproduction without prior consent is strictly forbidden.

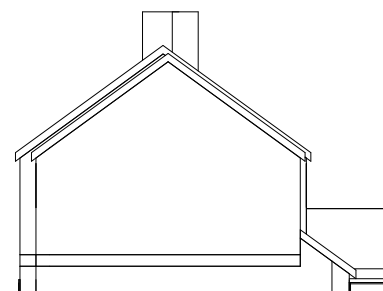

6.15 ▼ 03 - THIRD FLOOR

4.75 ▼ 02 - SECOND FLOOR

2.75 ▼ 01 - FIRST FLOOR

0.00 ▼ 00 - GROUND FLOOR

03 - Existing West Elevation
1 : 100

Client

GLORIA BRITTAIN

Project Address

143 HERCIES ROAD , UXBRIDGE UB10 9LY

Dwg No

U-J00000

Drawing

Existing West Elevation


Rev


Date

05/03/2020

Scale

1 : 100

 

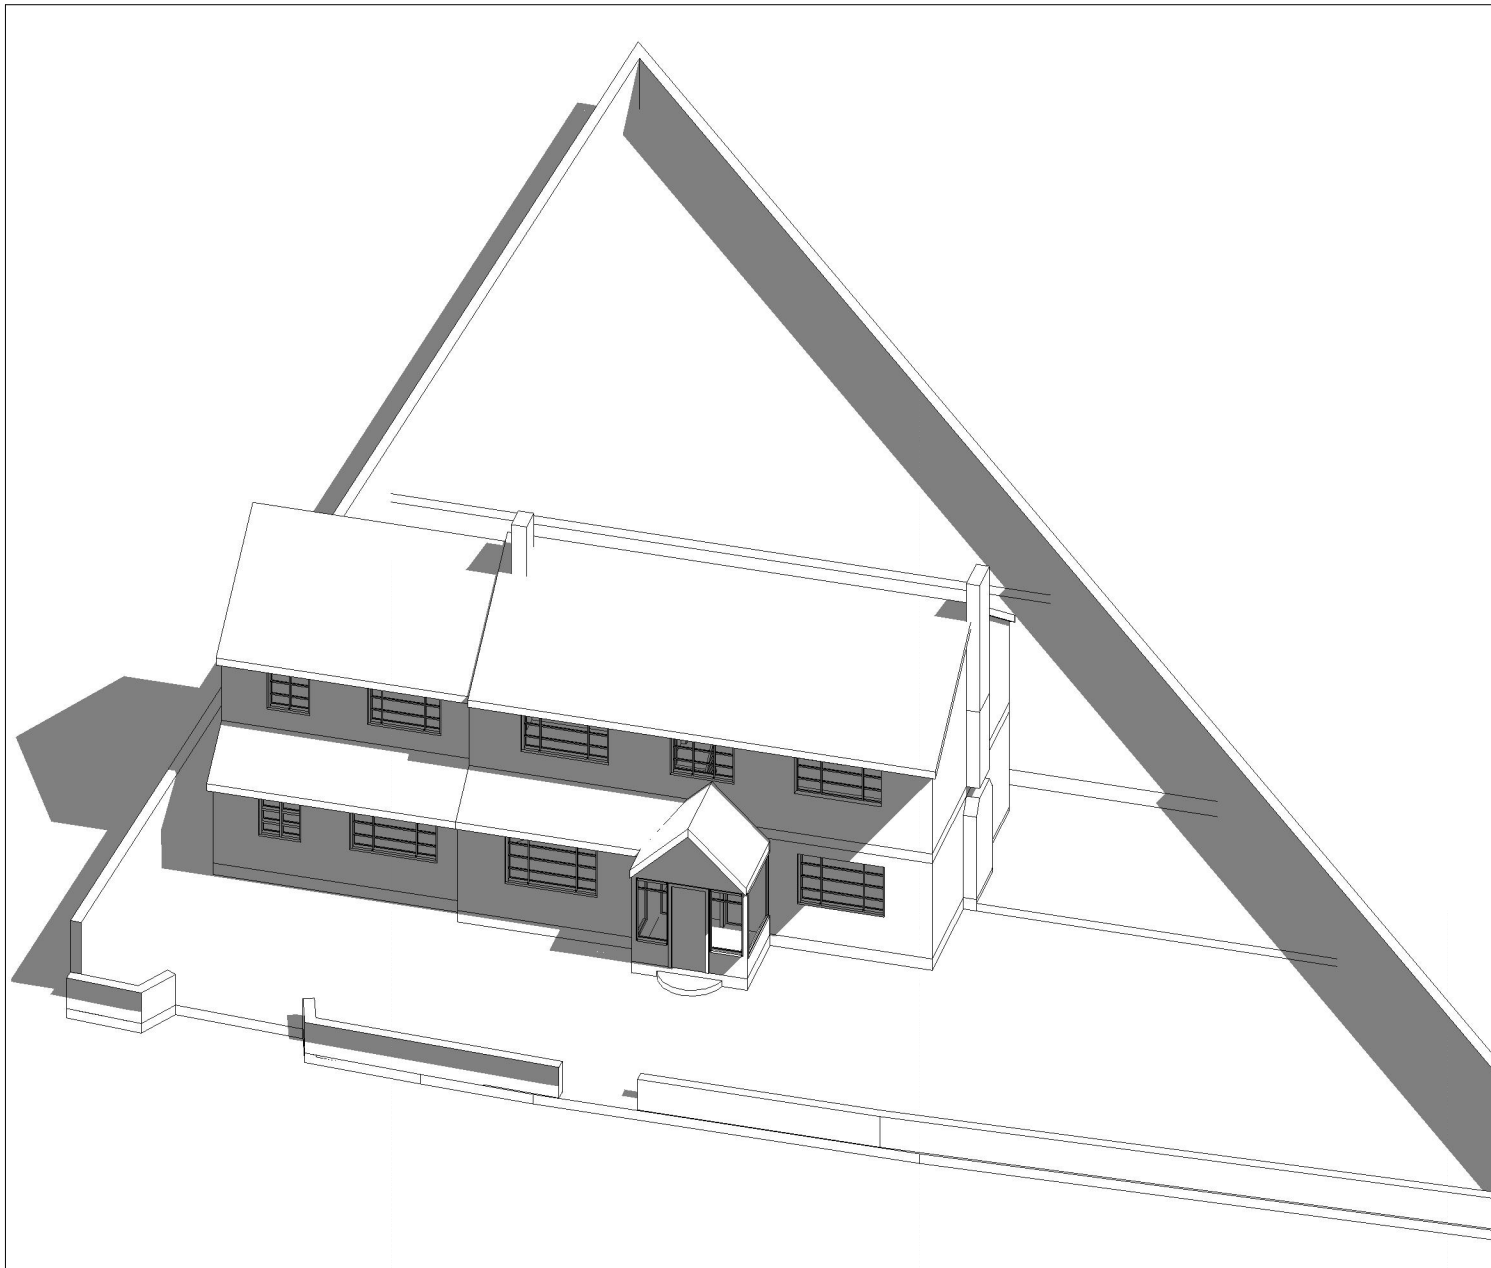

Notes:

Any inaccuracies or errors to be reported to the architect/surveyor immediately and prior to any work commencing.
All dimensions to be verified on site. All work to comply with British Standards Code of practice.
All external surfaces and materials to match existing.
This drawing and all information provided within it is the copyright of URBAN PLANNING PRACTICE and reproduction without prior consent is strictly forbidden.

Client

GLORIA BRITTAI

Project Address

143 HERCIES ROAD , UXBRIDGE UB10 9LY

Dwg No

U-J00000

Drawing

Existing Front Visualization

Rev


Date

05/03/2020

Scale

NTS



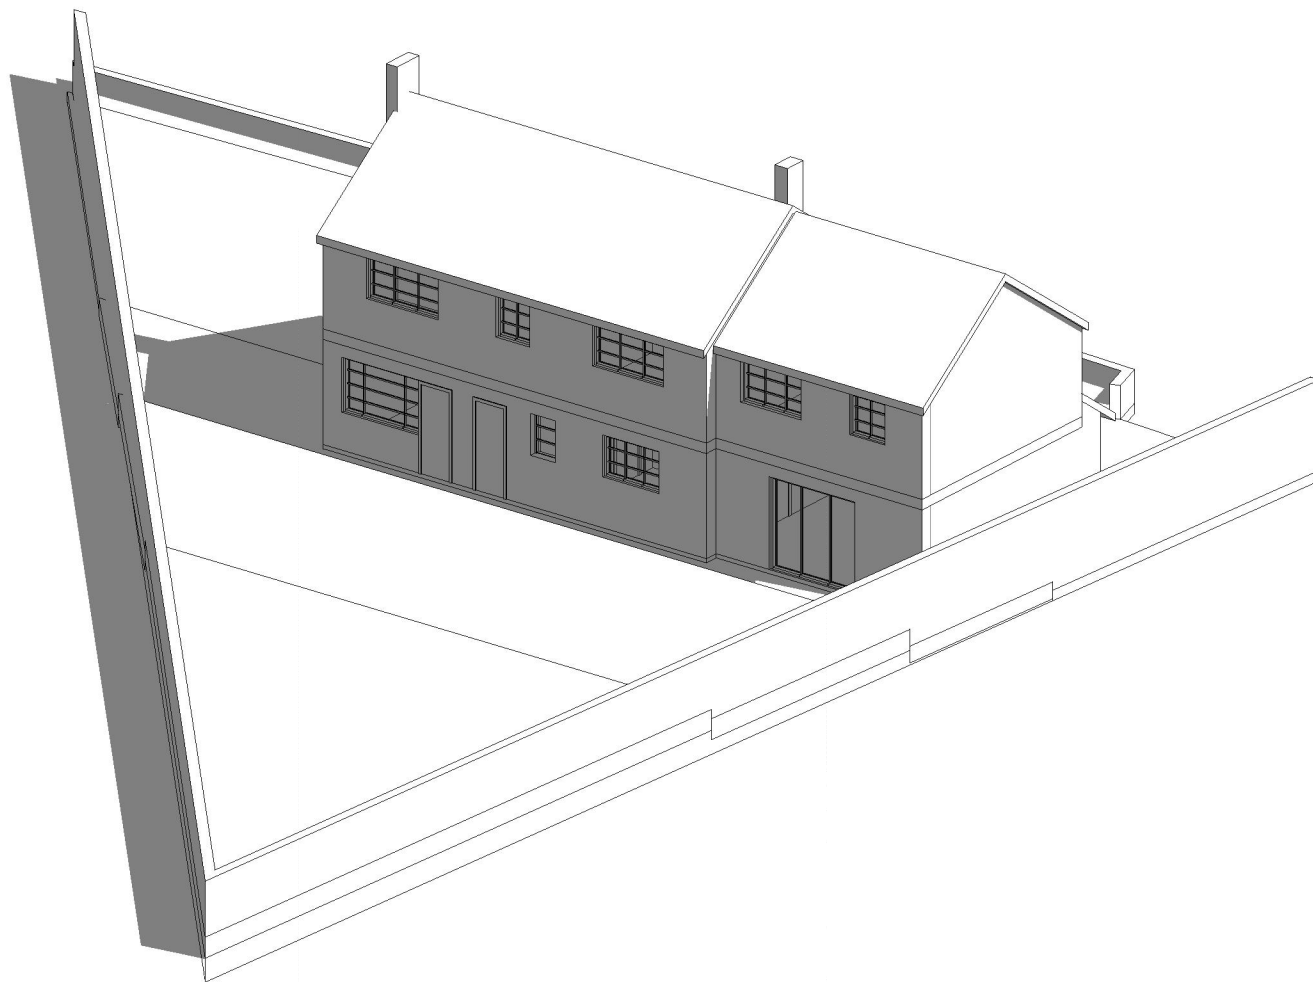

Notes:

Any inaccuracies or errors to be reported to the architect/surveyor immediately and prior to any work commencing.
All dimensions to be verified on site. All work to comply with British Standards Code of practice.
All external surfaces and materials to match existing.

This drawing and all information provided within it is the copyright of URBAN PLANNING PRACTICE and reproduction without prior consent is strictly forbidden.

Client

GLORIA BRITTAIN

Project Address

143 HERCIES ROAD , UXBRIDGE UB10 9LY

Dwg No

U-J00000

Drawing

Existing Rear Visualization

Rev

Date

05/03/2020

Scale

NTS

