


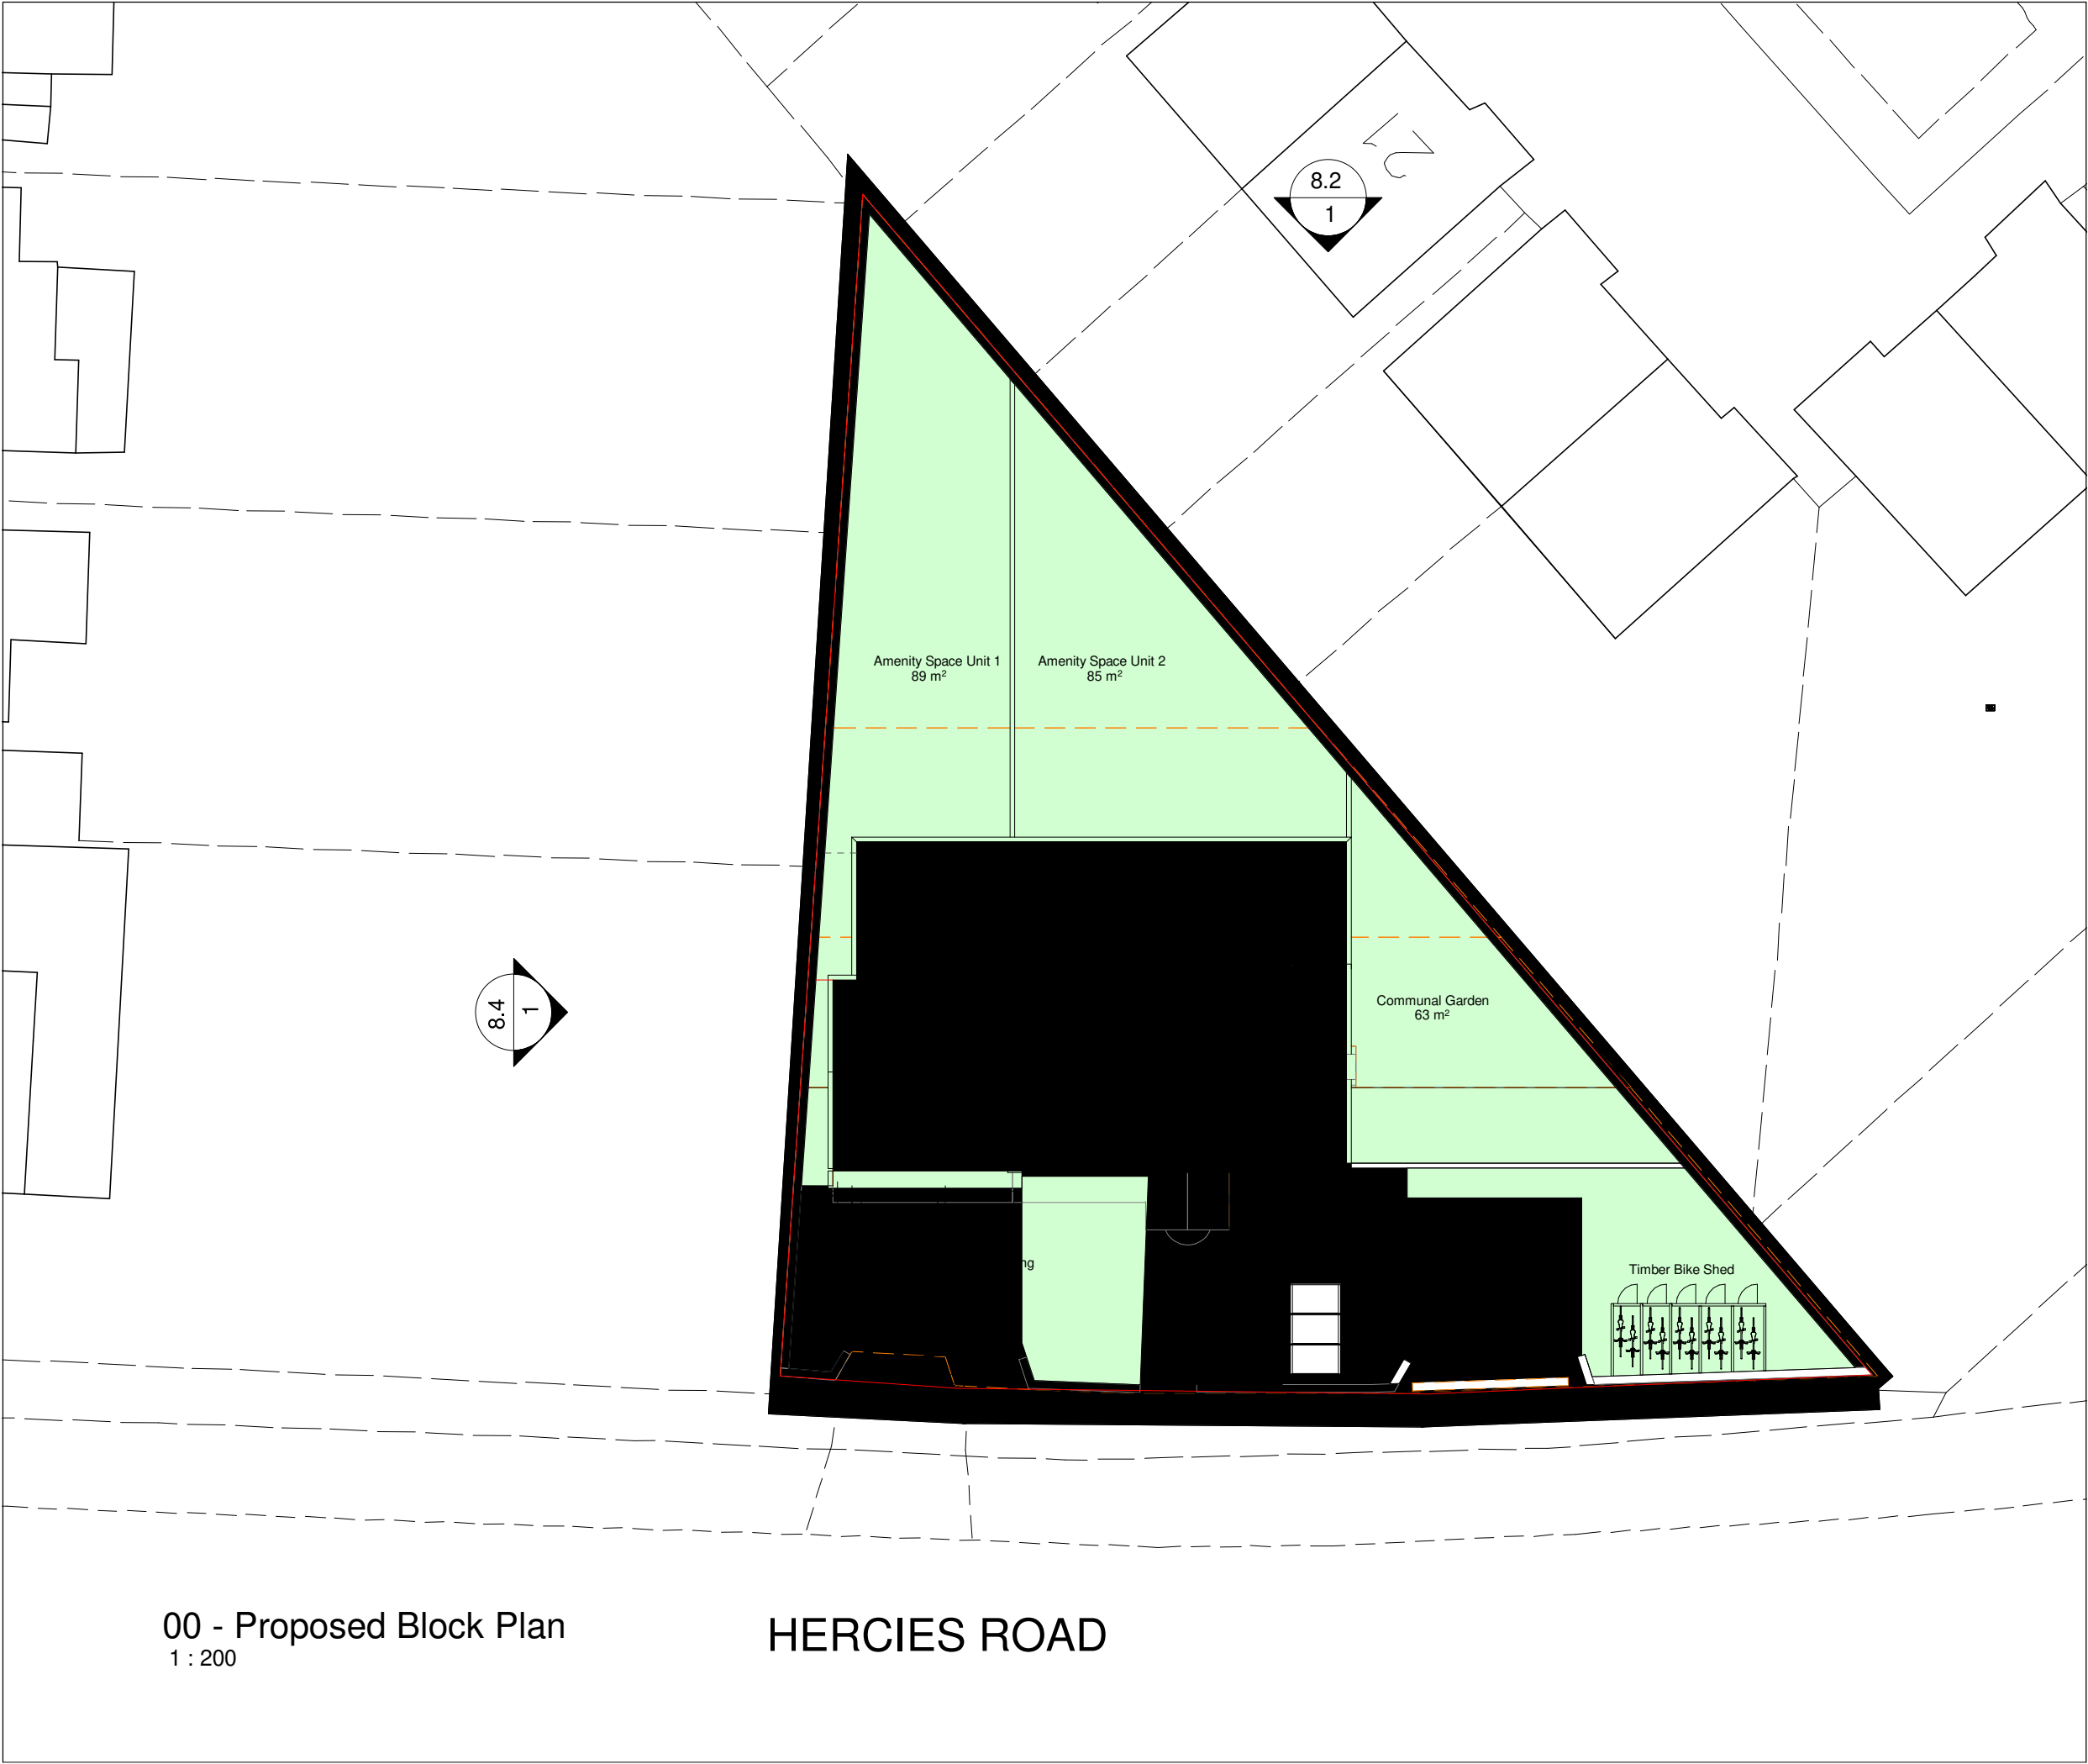

Notes:

Any inaccuracies or errors to be reported to the architect/surveyor immediately and prior to any work commencing. All dimensions to be verified on site. All work to comply with British Standards Code of practice. All external surfaces and materials to match existing.

This drawing and all information provided within it is the copyright of URBAN PLANNING PRACTICE and reproduction without prior consent is strictly forbidden.

Client

Client

Project Address

143 HERCIES ROAD , UXBRIDGE UB10 9LY

Dwg No

· 6.0

Drawing

Proposed Block plan


Rev


Date

26/03/2020

Scale

1 : 200

 

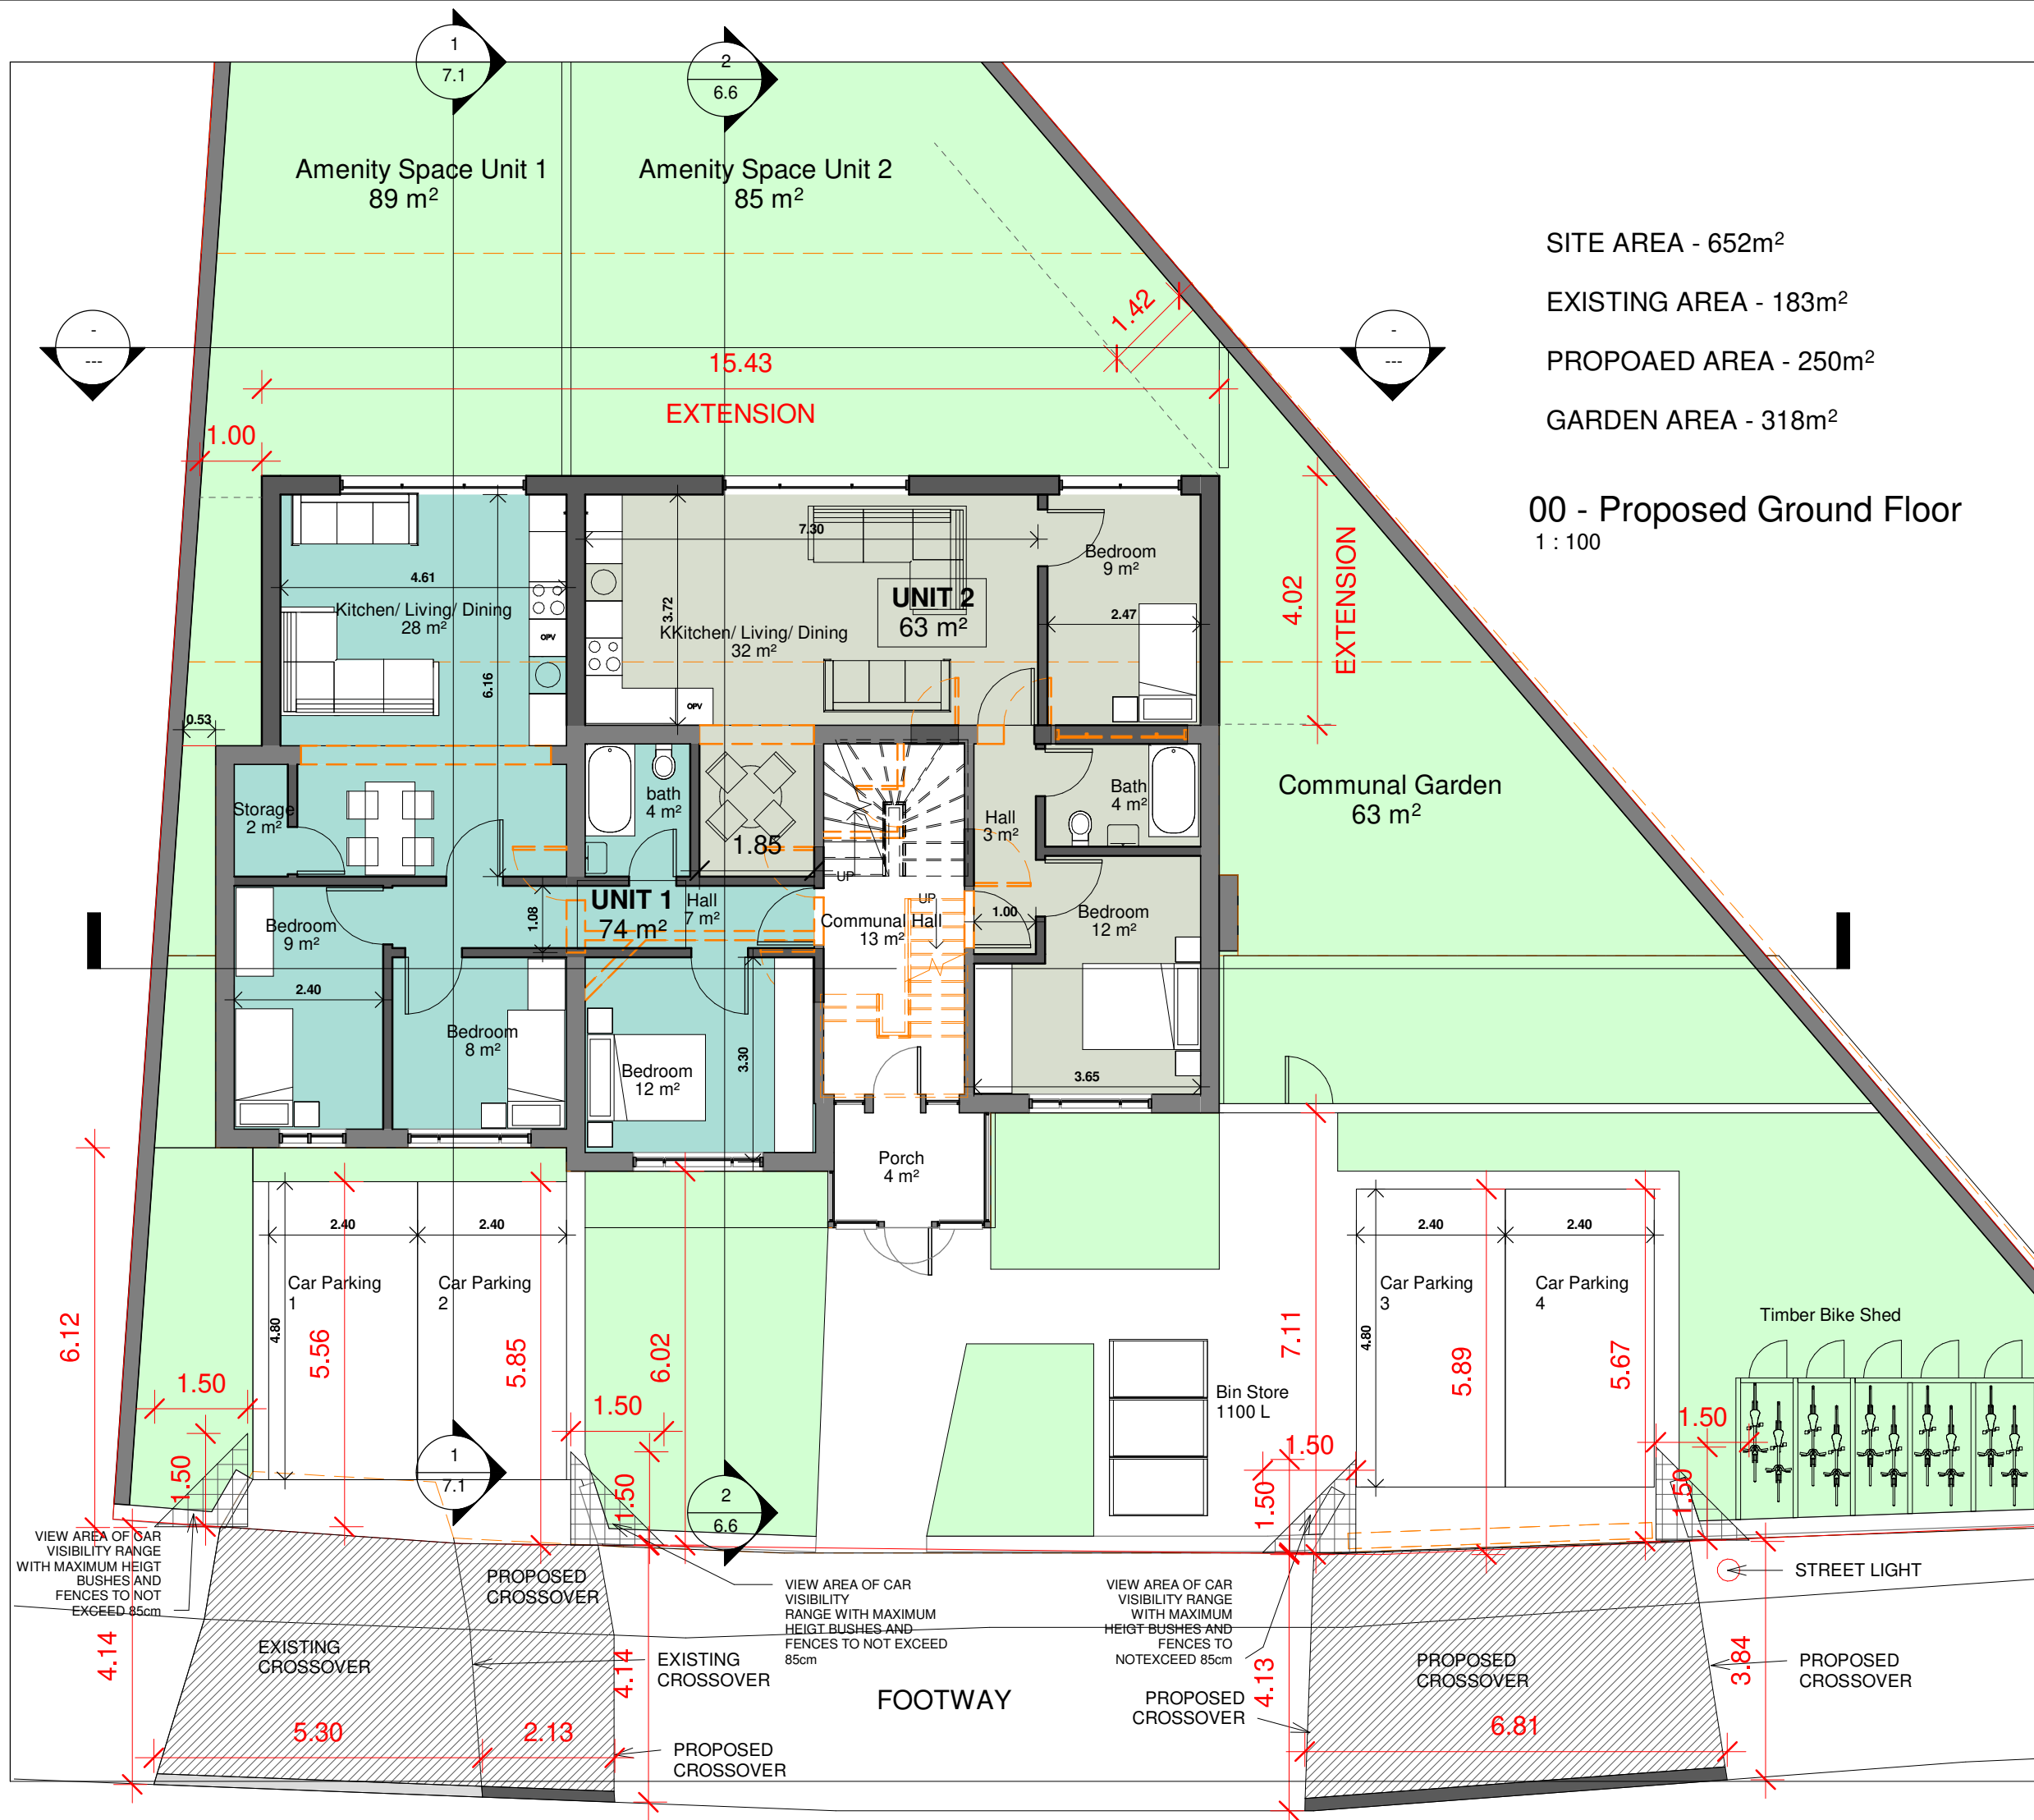

SITE AREA - 652m²

EXISTING AREA - 183m²

PROPOAED AREA - 250m²

GARDEN AREA - 318m²

00 - Proposed Ground Floor

1 : 100

Notes:

Any inaccuracies or errors to be reported to the architect/surveyor immediately and prior to any work commencing. All dimensions to be verified on site. All work to comply with British Standards Code of practice. All external surfaces and materials to match existing.

This drawing and all information provided within it is the copyright of URBAN PLANNING PRACTICE and reproduction without prior consent is strictly forbidden.

SITE AREA - 652m²

PROPOAED AREA - 250m²

GROUND FLOOR

UNIT 1 - 74m² (3B/4P)

UNIT 2 - 63m² (2B/3P)

FIRST FLOOR

UNIT 3 - 37m² (STUDIO FLAT 1P)

UNIT 4 - 61m² (2B/3P)

LOFT

UNIT 5 - 62m² (1B/2P)

COMMUNAL AREA

GROUND FLOOR - 16m²

FIRST FLOOR - 8m²

LOFT - 6m²

GARDEN AREA - 318m²

Client

Client

Project Address

143 HERCIES ROAD , UXBRIDGE UB10 9LY

Dwg No

6.1

Drawing

Proposed Ground Floor

Rev

Date

26/03/2020

Scale

1 : 100

1 0 1 2 3 4 5
m

UPP
ARCHITECTS +
TOWN PLANNERS



01 - Proposed First Floor
1 : 100

Notes:
Any inaccuracies or errors to be reported to the architect/surveyor immediately and prior to any work commencing.
All dimensions to be verified on site. All work to comply with British Standards Code of practice.
All external surfaces and materials to match existing.
This drawing and all information provided within it is the copyright of URBAN PLANNING PRACTICE and reproduction without prior consent is strictly forbidden.

Client

Client

Project Address

143 HERCIES ROAD , UXBRIDGE UB10 9LY

Dwg No

· 6.2

Drawing

Proposed First Floor


Rev


Date

06/03/2020

Scale

1 : 100

 

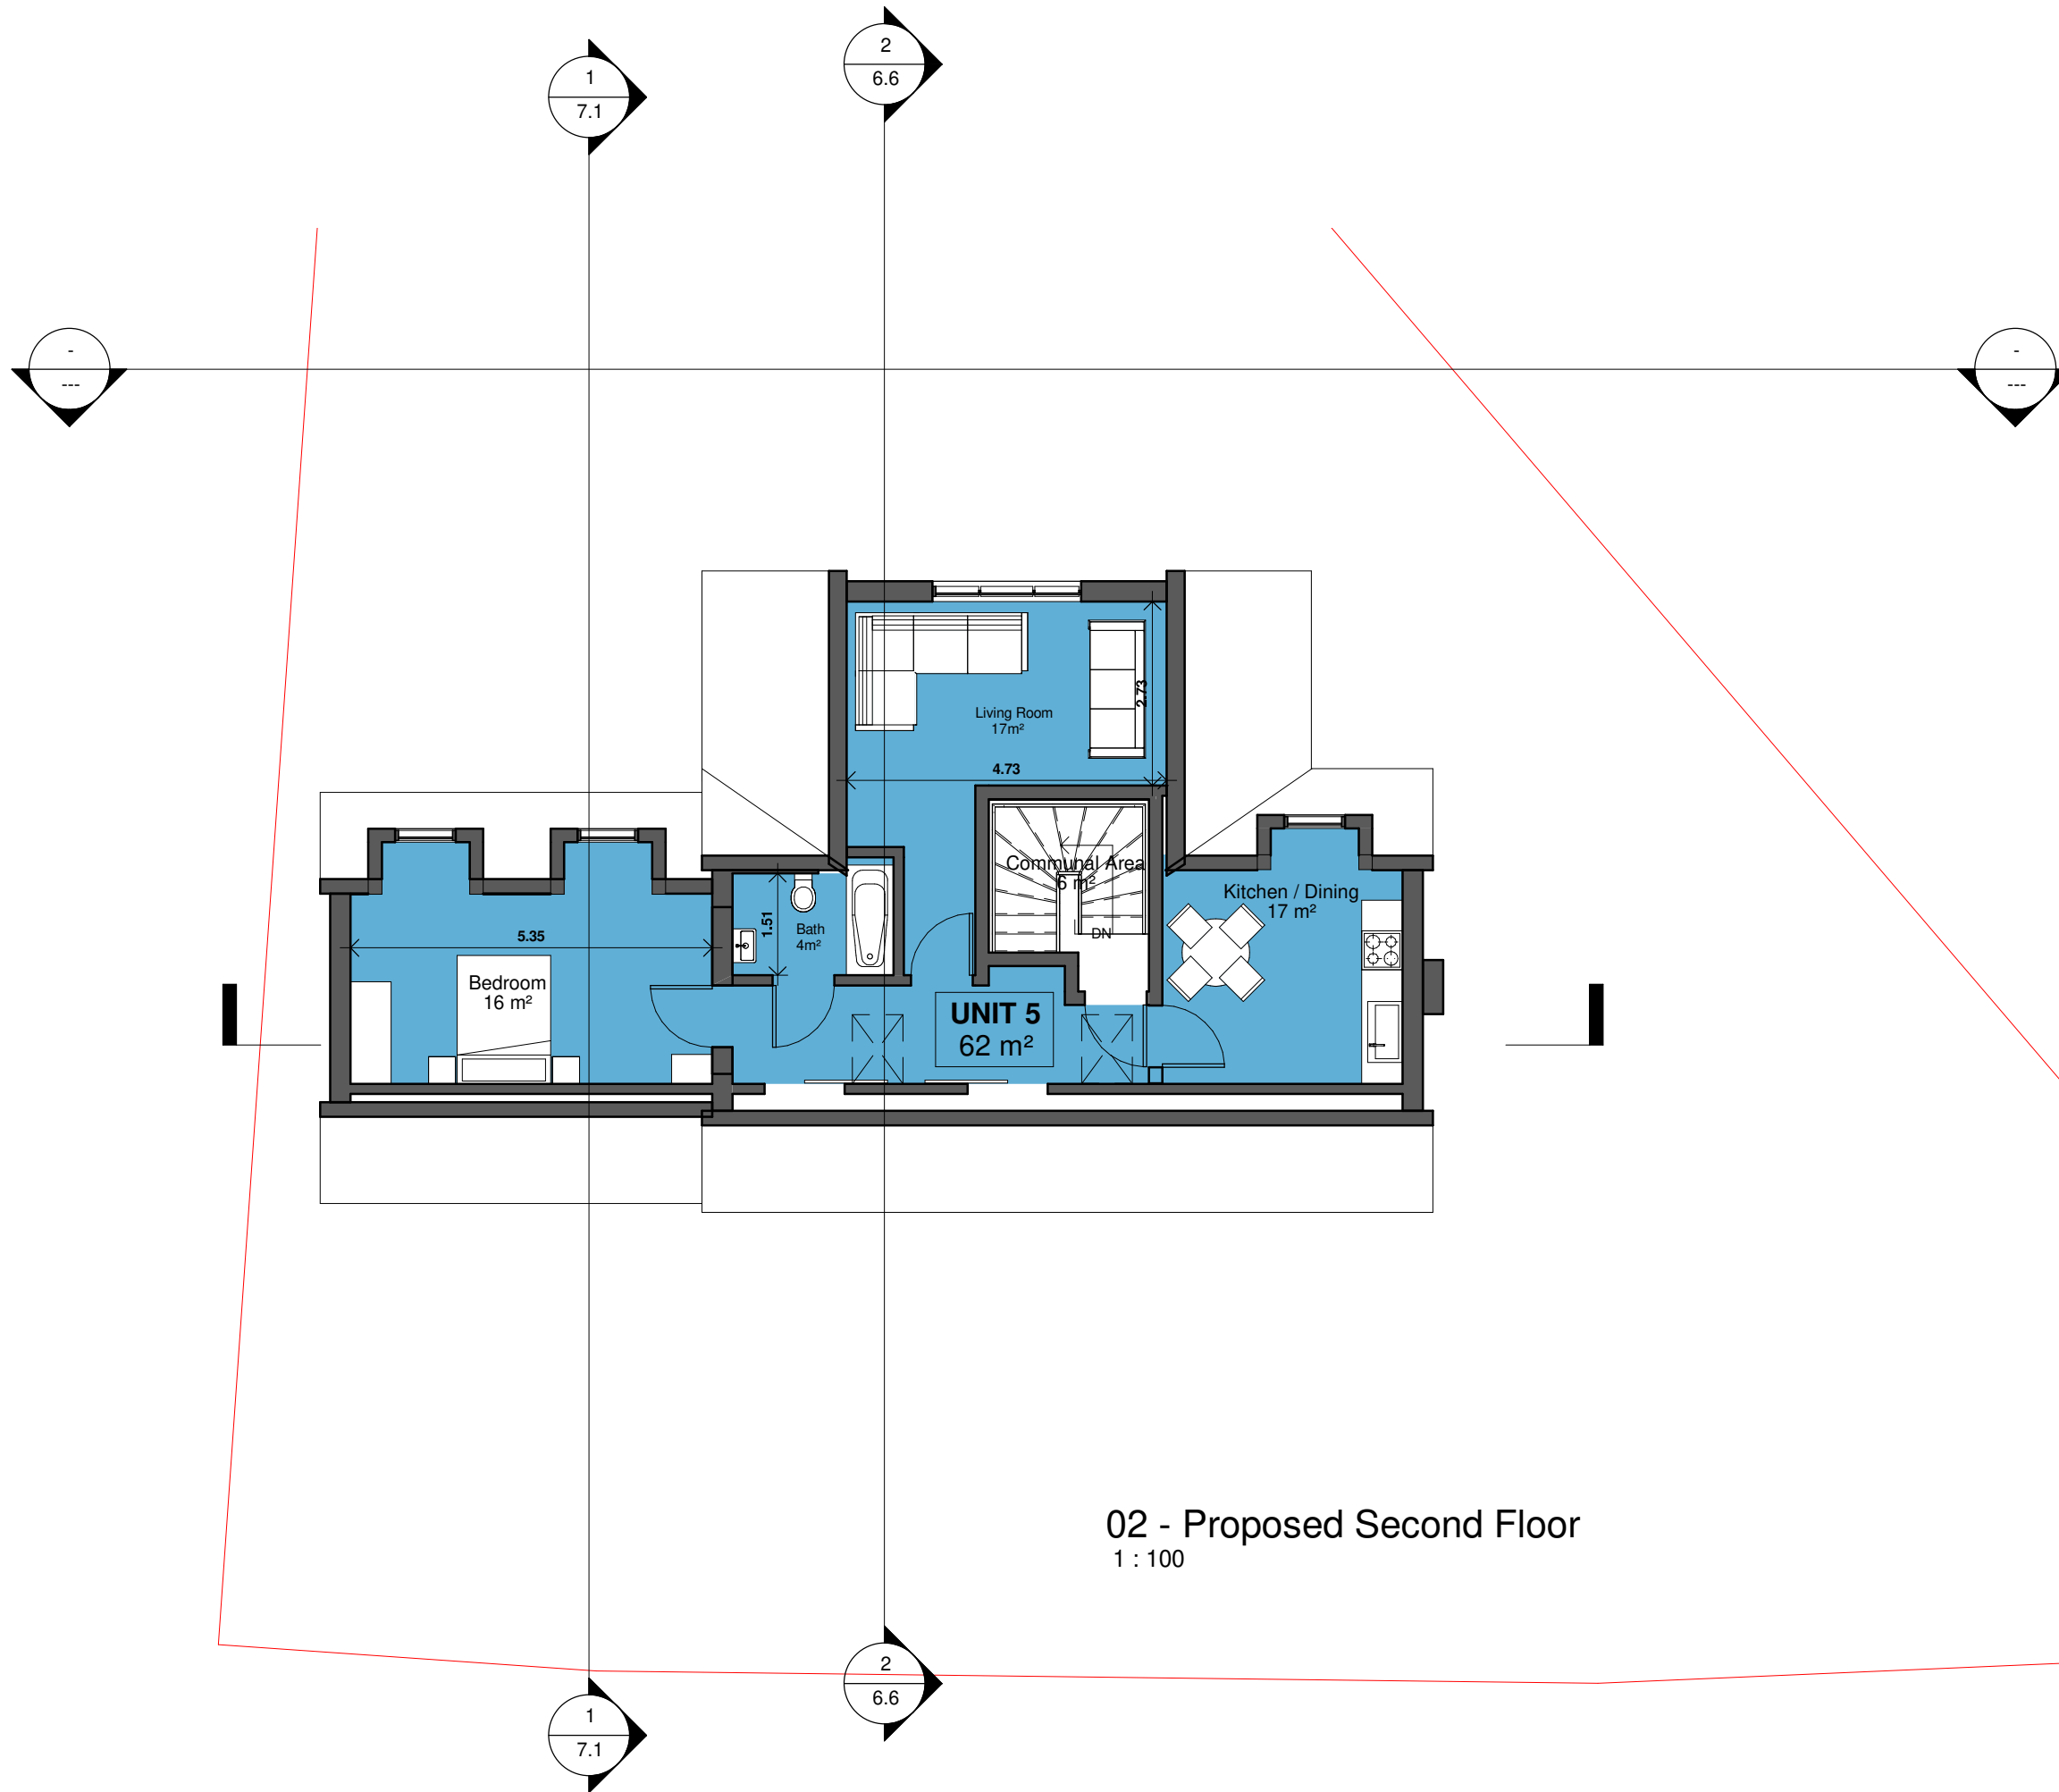

02 - Proposed Second Floor
1 : 100

Notes:
Any inaccuracies or errors to be reported to the architect/surveyor immediately and prior to any work commencing.
All dimensions to be verified on site. All work to comply with British Standards Code of practice.
All external surfaces and materials to match existing.
This drawing and all information provided within it is the copyright of URBAN PLANNING PRACTICE and reproduction without prior consent is strictly forbidden.

Client

Client

Project Address

143 HERCIES ROAD , UXBRIDGE UB10 9LY

Dwg No

· 6.3

Drawing

Proposed Second Floor

Rev

Date

26/03/2020

Scale


1 : 100

1 0 1 2 3 4 5


m



Notes:
Any inaccuracies or errors to be reported to the architect/surveyor immediately and prior to any work commencing.
All dimensions to be verified on site. All work to comply with British Standards Code of practice.
All external surfaces and materials to match existing.
This drawing and all information provided within it is the copyright of URBAN PLANNING PRACTICE and reproduction without prior consent is strictly forbidden.

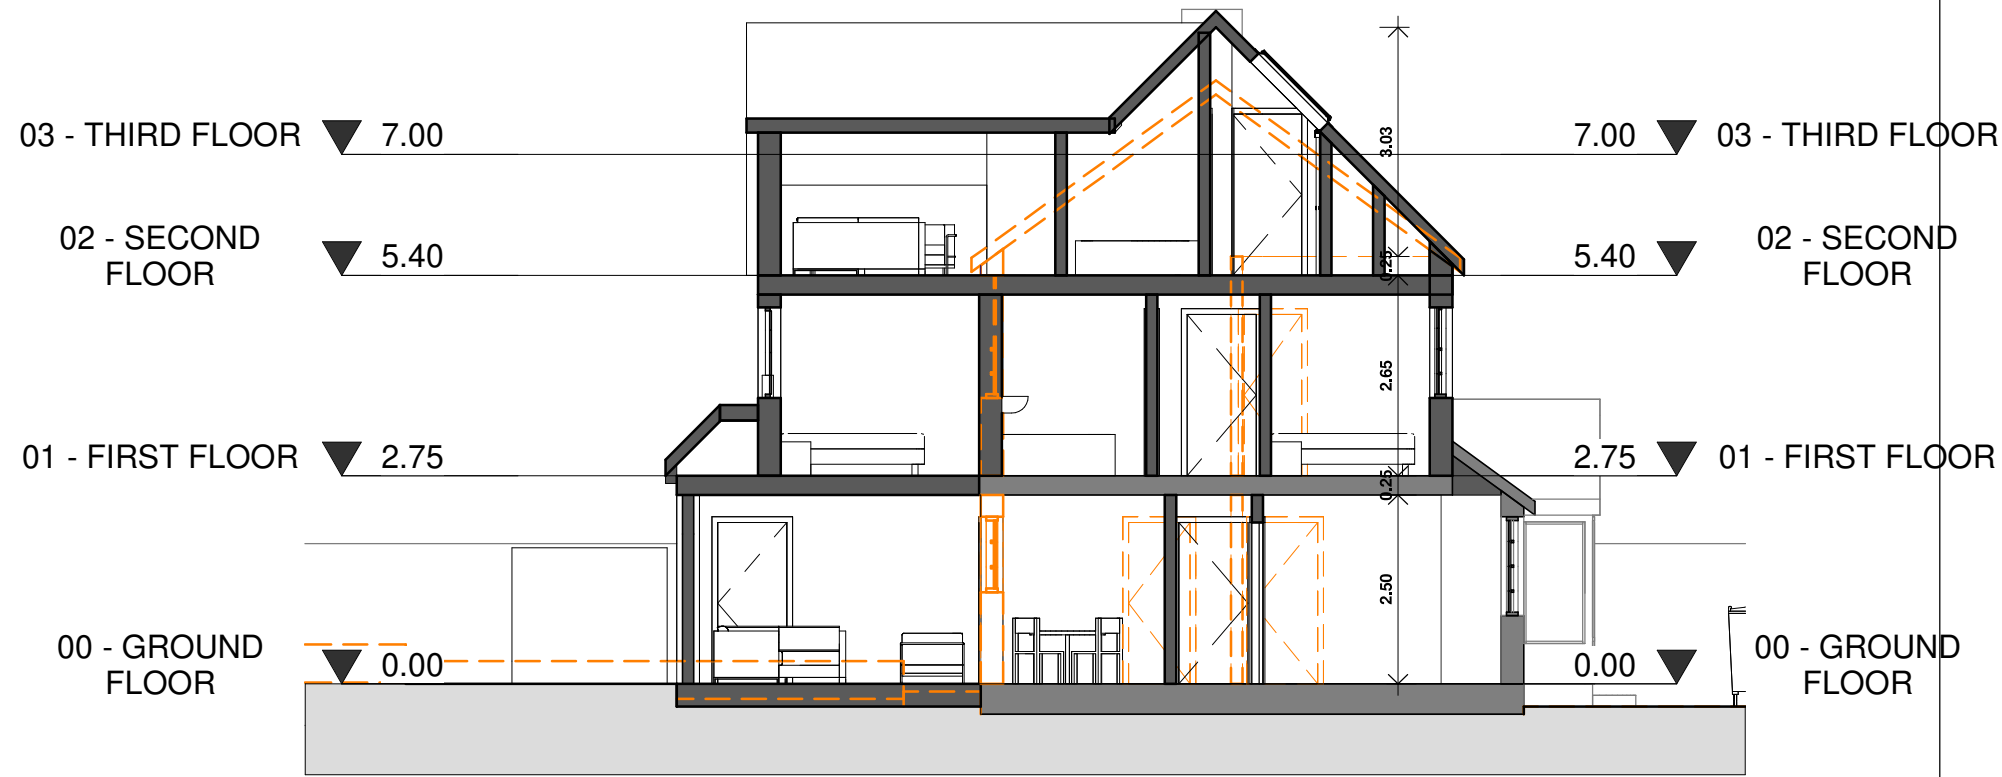

PROPOSED SECTION 3
1 : 100

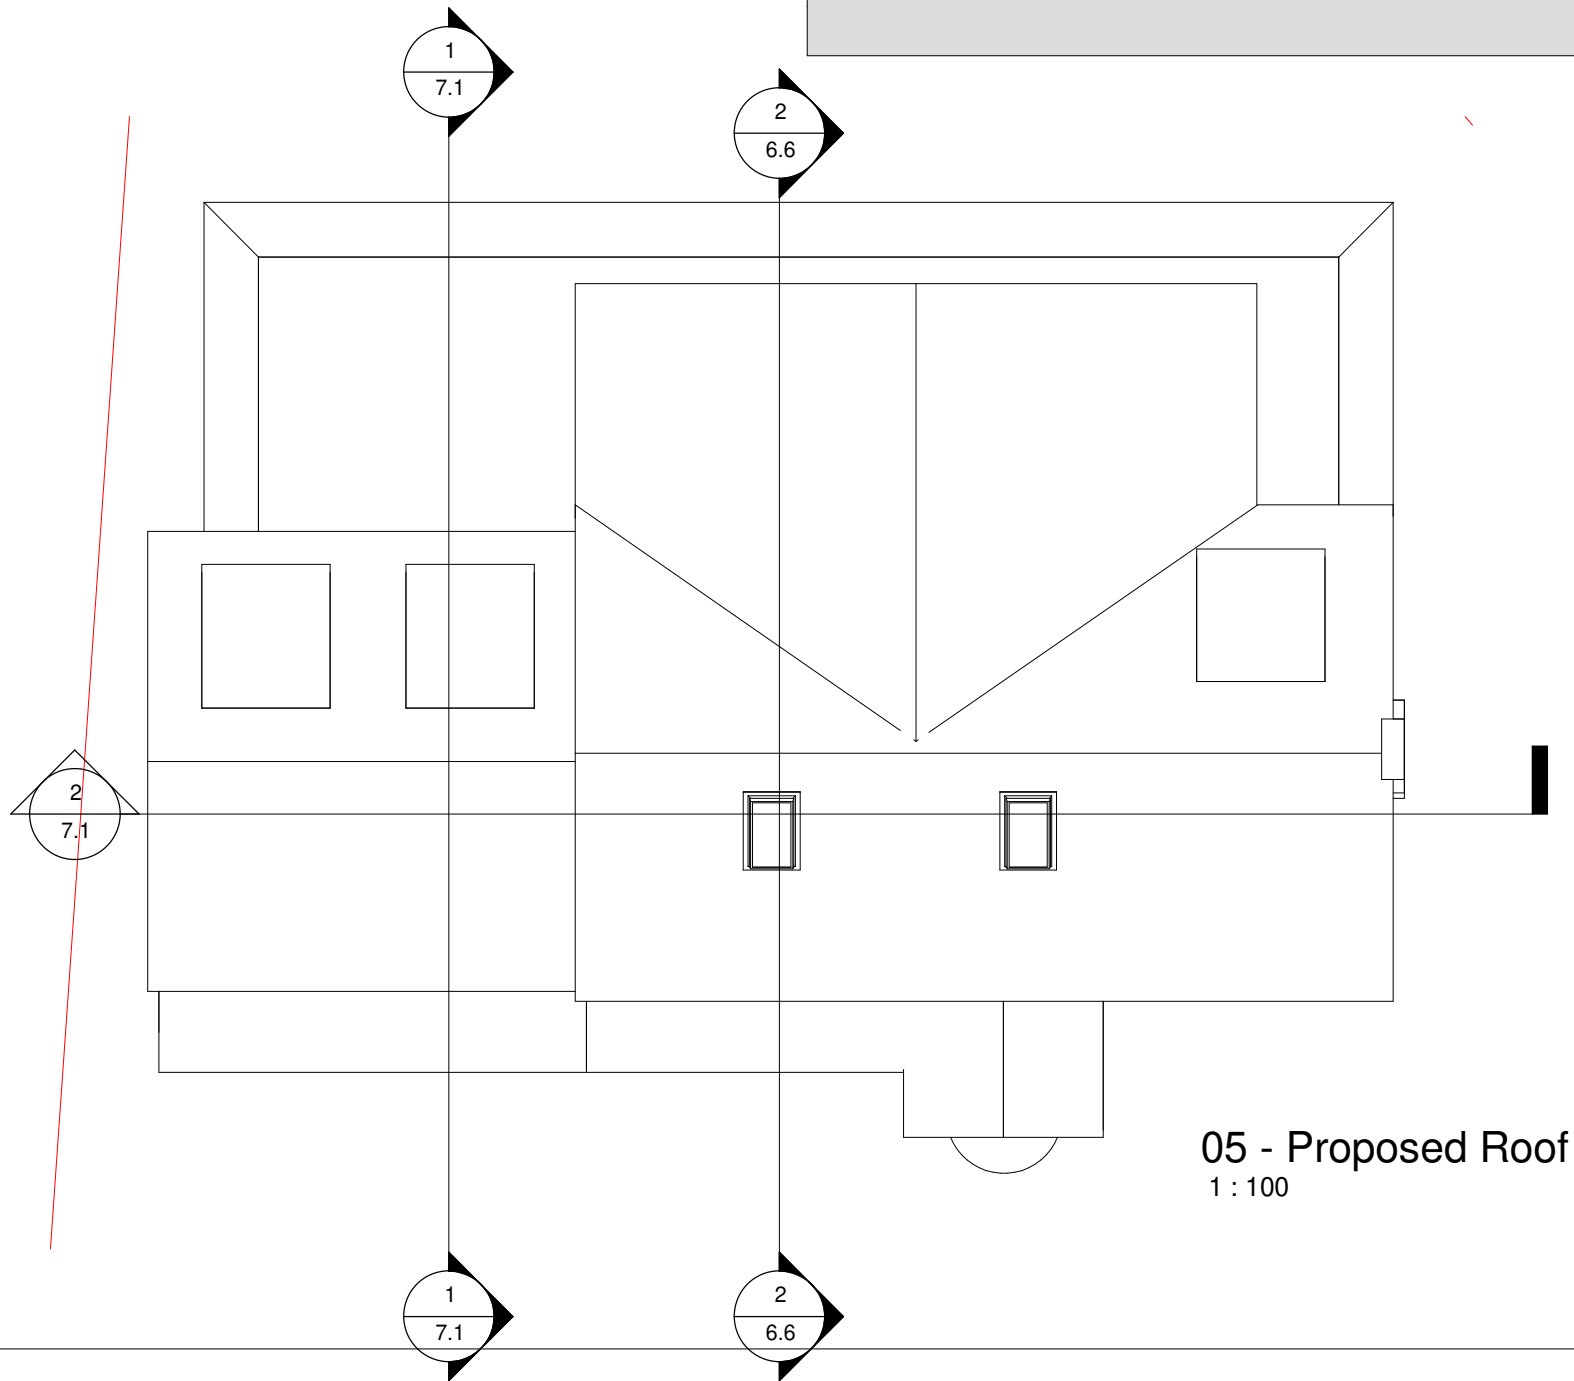

05 - Proposed Roof
1 : 100

Client

Client

Project Address

143 HERCIES ROAD , UXBRIDGE UB10 9LY

Dwg No

· 6.6

Drawing

Proposed Roof Proposed Section


Rev

Date

06/03/2020


Scale

1 : 100

 



PROPOSED Section 1
1 : 100

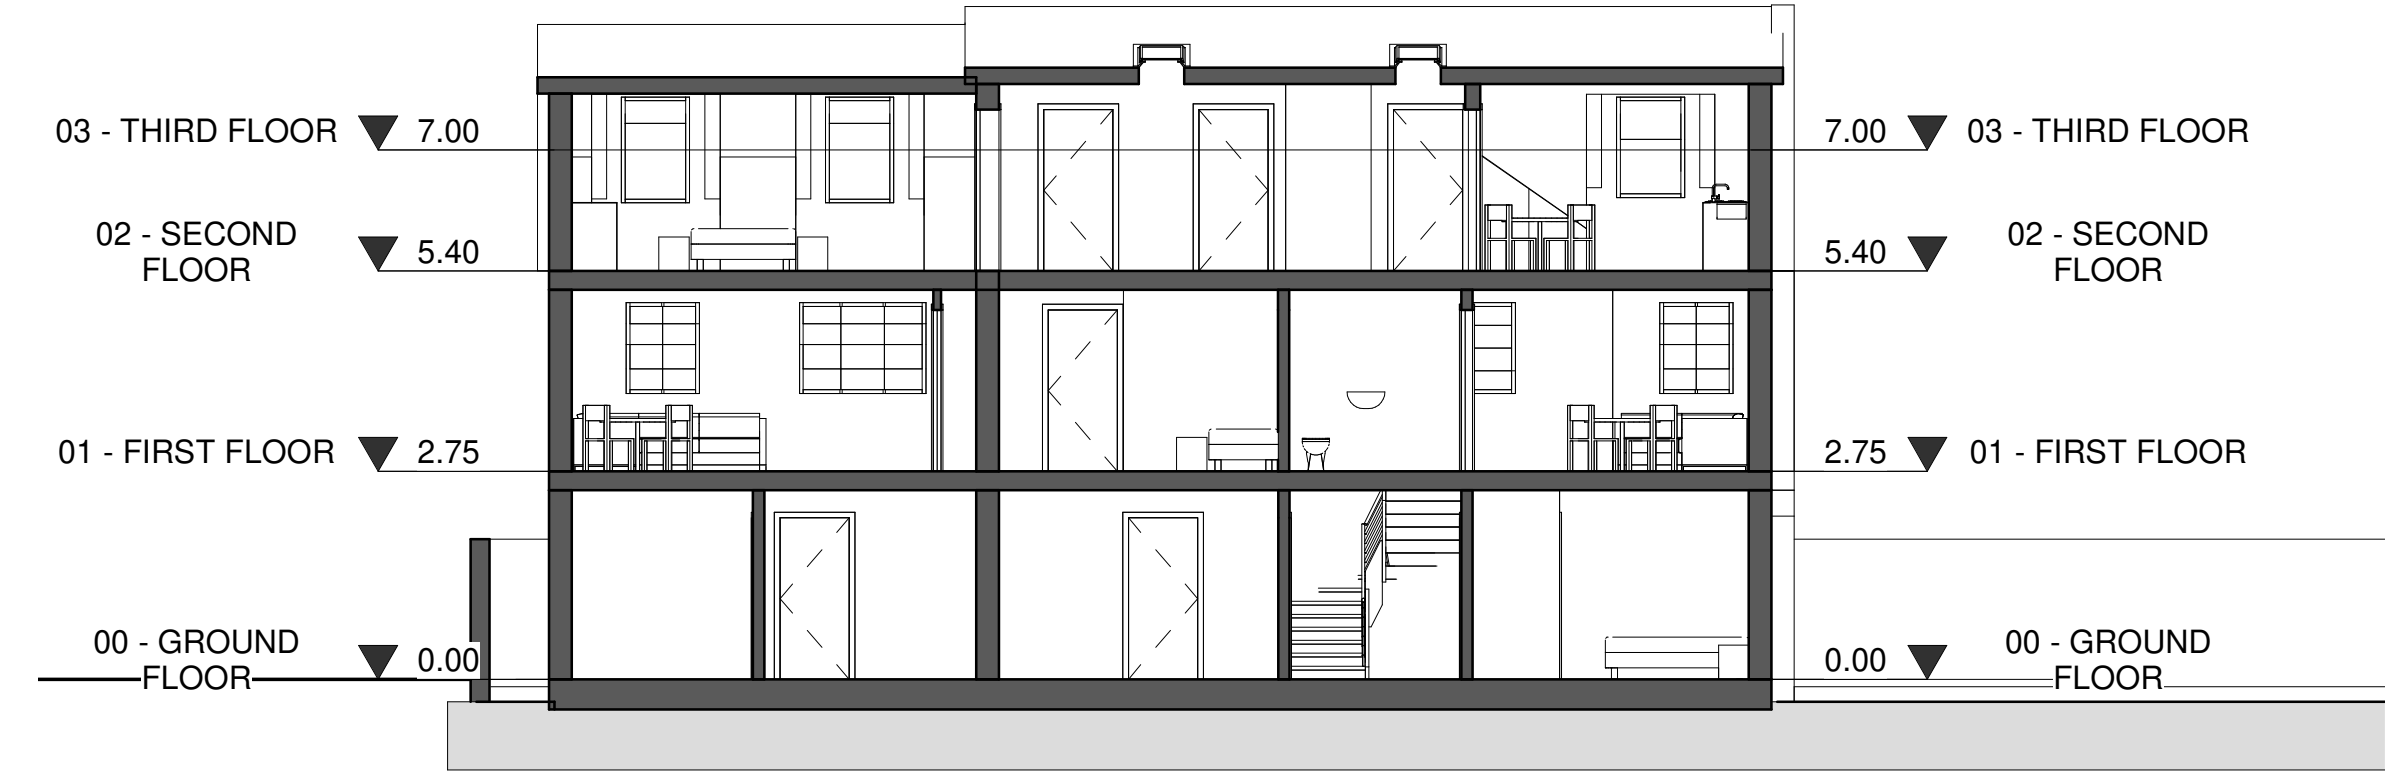

01 - Proposed Section
1 : 100

Notes:
Any inaccuracies or errors to be reported to the architect/surveyor immediately and prior to any work commencing.
All dimensions to be verified on site. All work to comply with British Standards Code of practice.
All external surfaces and materials to match existing.
This drawing and all information provided within it is the copyright of URBAN PLANNING PRACTICE and reproduction without prior consent is strictly forbidden.

Client

Client

Project Address

143 HERCIES ROAD , UXBRIDGE UB10 9LY

Dwg No

· 7.1

Drawing

Proposed Section

Rev

Date

26/03/2020

Scale

1 : 100

UPP

ARCHITECTS + TOWN PLANNERS

1 0 1 2 3 4 5

m



00 - Proposed South Elevation
1 : 100

Notes:
Any inaccuracies or errors to be reported to the architect/surveyor immediately and prior to any work commencing.
All dimensions to be verified on site. All work to comply with British Standards Code of practice.
All external surfaces and materials to match existing.

This drawing and all information provided within it is the copyright of URBAN PLANNING PRACTICE and reproduction without prior consent is strictly forbidden.

- 7.00 ▼ 03 - THIRD FLOOR
- 5.40 ▼ 02 - SECOND FLOOR
- 2.75 ▼ 01 - FIRST FLOOR
- 0.00 ▼ 00 - GROUND FLOOR

Client

Client

Project Address

143 HERCIES ROAD , UXBRIDGE UB10 9LY

Dwg No

8.1

Drawing

Proposed South Elevation


Rev

Date

26/03/2020

Scale

1 : 100

 



01 - Proposed North Elevation
1 : 100

Notes:

Any inaccuracies or errors to be reported to the architect/surveyor immediately and prior to any work commencing.

All dimensions to be verified on site. All work to comply with British Standards Code of practice.

All external surfaces and materials to match existing.

This drawing and all information provided within it is the copyright of URBAN PLANNING PRACTICE and reproduction without prior consent is strictly forbidden.

Client

Client

Project Address

143 HERCIES ROAD , UXBRIDGE UB10 9LY

Dwg No

8.2

Drawing

Proposed North Elevation


Rev


Date

26/03/2020

Scale

1 : 100

 

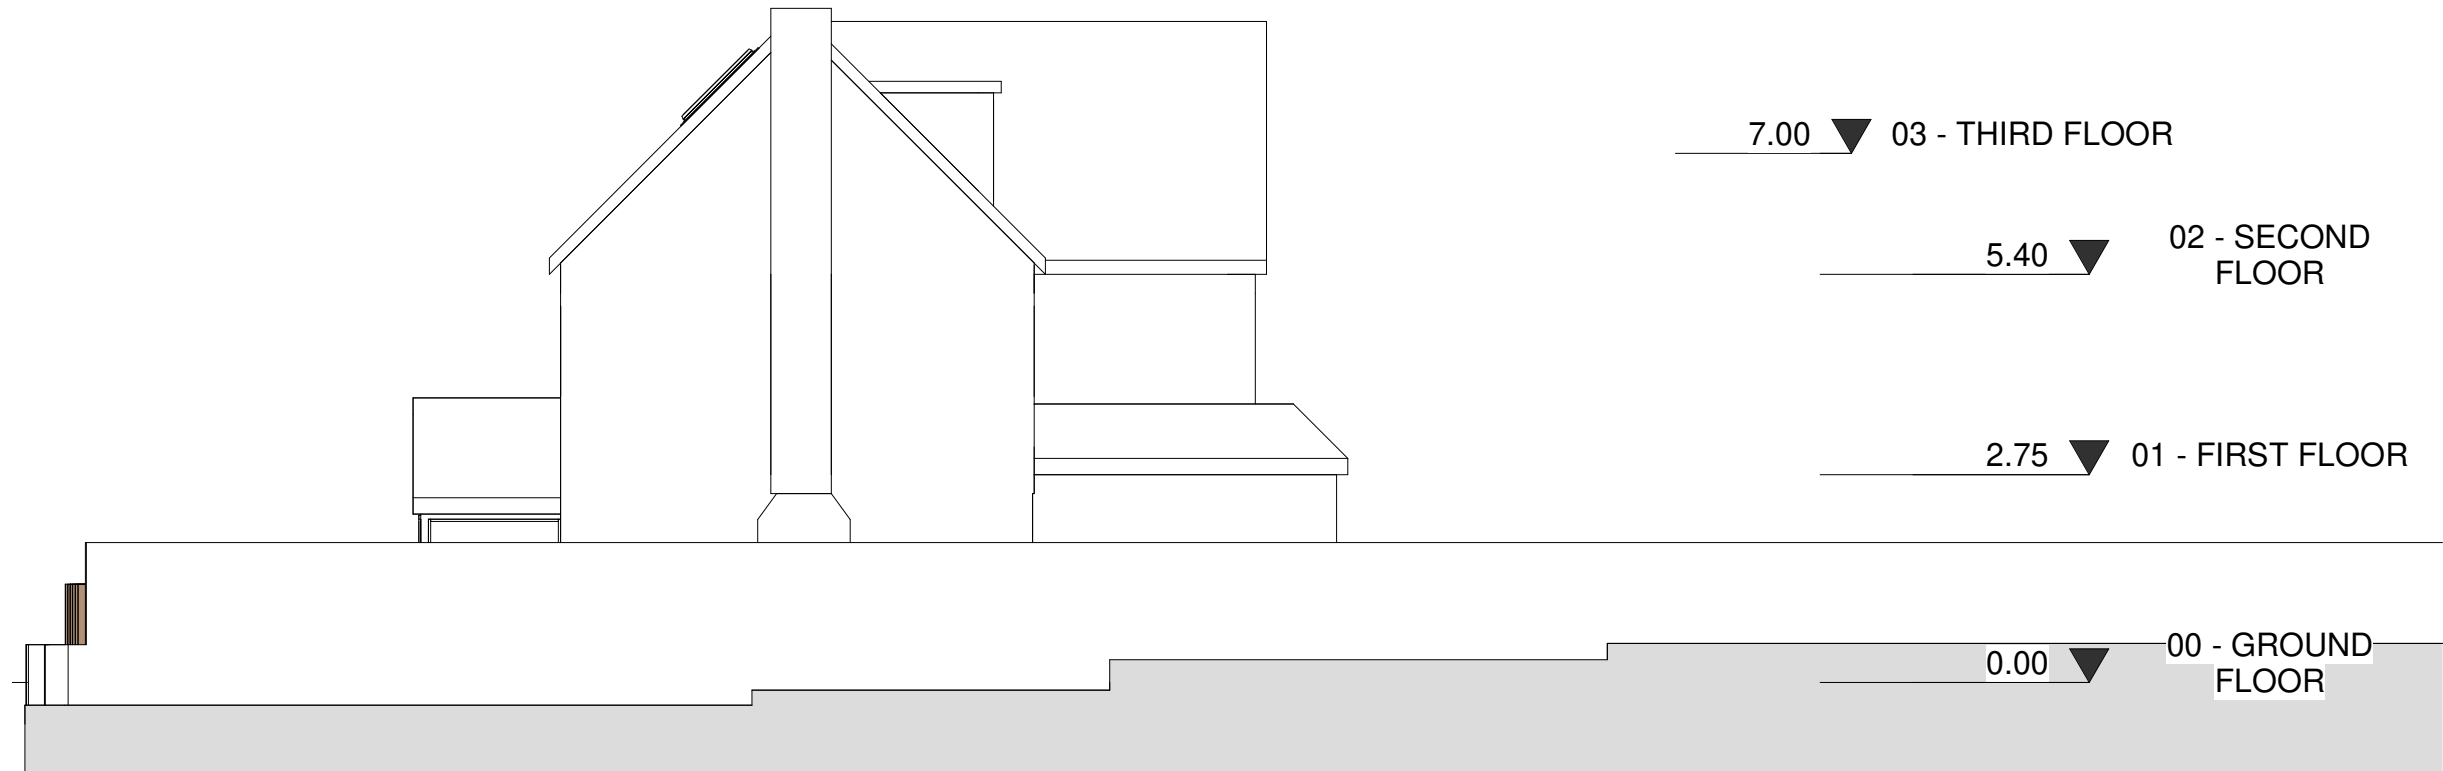

02 - Proposed East Elevation
1 : 100

Notes:

Any inaccuracies or errors to be reported to the architect/surveyor immediately and prior to any work commencing.
All dimensions to be verified on site. All work to comply with British Standards Code of practice.
All external surfaces and materials to match existing.

This drawing and all information provided within it is the copyright of URBAN PLANNING PRACTICE and reproduction without prior consent is strictly forbidden.

Client

Client

Project Address

143 HERCIES ROAD , UXBRIDGE UB10 9LY

Dwg No

8.3

Drawing

Proposed East Elevation


Rev


Date

26/03/2020

Scale

1 : 100

 

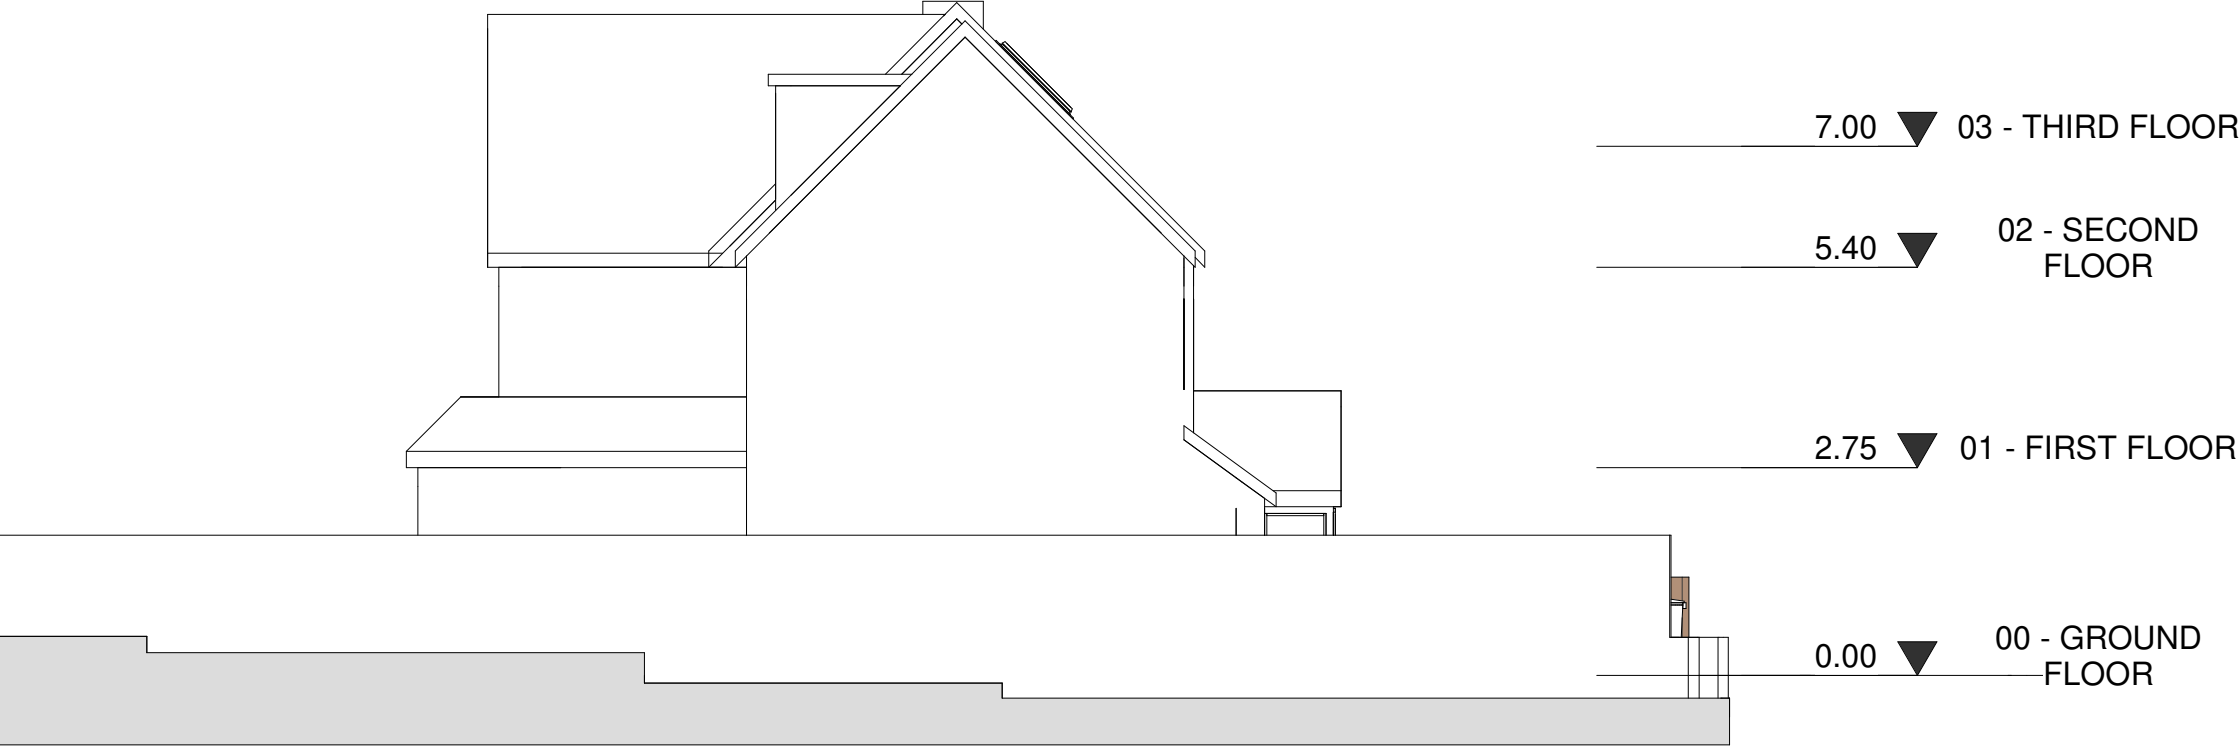

03 - Proposed West Elevation
1 : 100

Notes:
Any inaccuracies or errors to be reported to the architect/surveyor immediately and prior to any work commencing.
All dimensions to be verified on site. All work to comply with British Standards Code of practice.
All external surfaces and materials to match existing.

This drawing and all information provided within it is the copyright of URBAN PLANNING PRACTICE and reproduction without prior consent is strictly forbidden.

Client

Client

Project Address

143 HERCIES ROAD , UXBRIDGE UB10 9LY

Dwg No

8.4

Drawing

Proposed West Elevation


Rev

Date

26/03/2020

Scale

1 : 100

 



00 Proposed Visualization

Notes:
Any inaccuracies or errors to be reported to the architect/surveyor immediately and prior to any work commencing.
All dimensions to be verified on site. All work to comply with British Standards Code of practice.
All external surfaces and materials to match existing.

This drawing and all information provided within it is the copyright of URBAN PLANNING PRACTICE and reproduction without prior consent is strictly forbidden.

Client

Client

Project Address

143 HERCIES ROAD , UXBRIDGE UB10 9LY

Dwg No

9.1

Drawing

Proposed Front Visualization

Rev


Date

26/03/2020

Scale

NTS



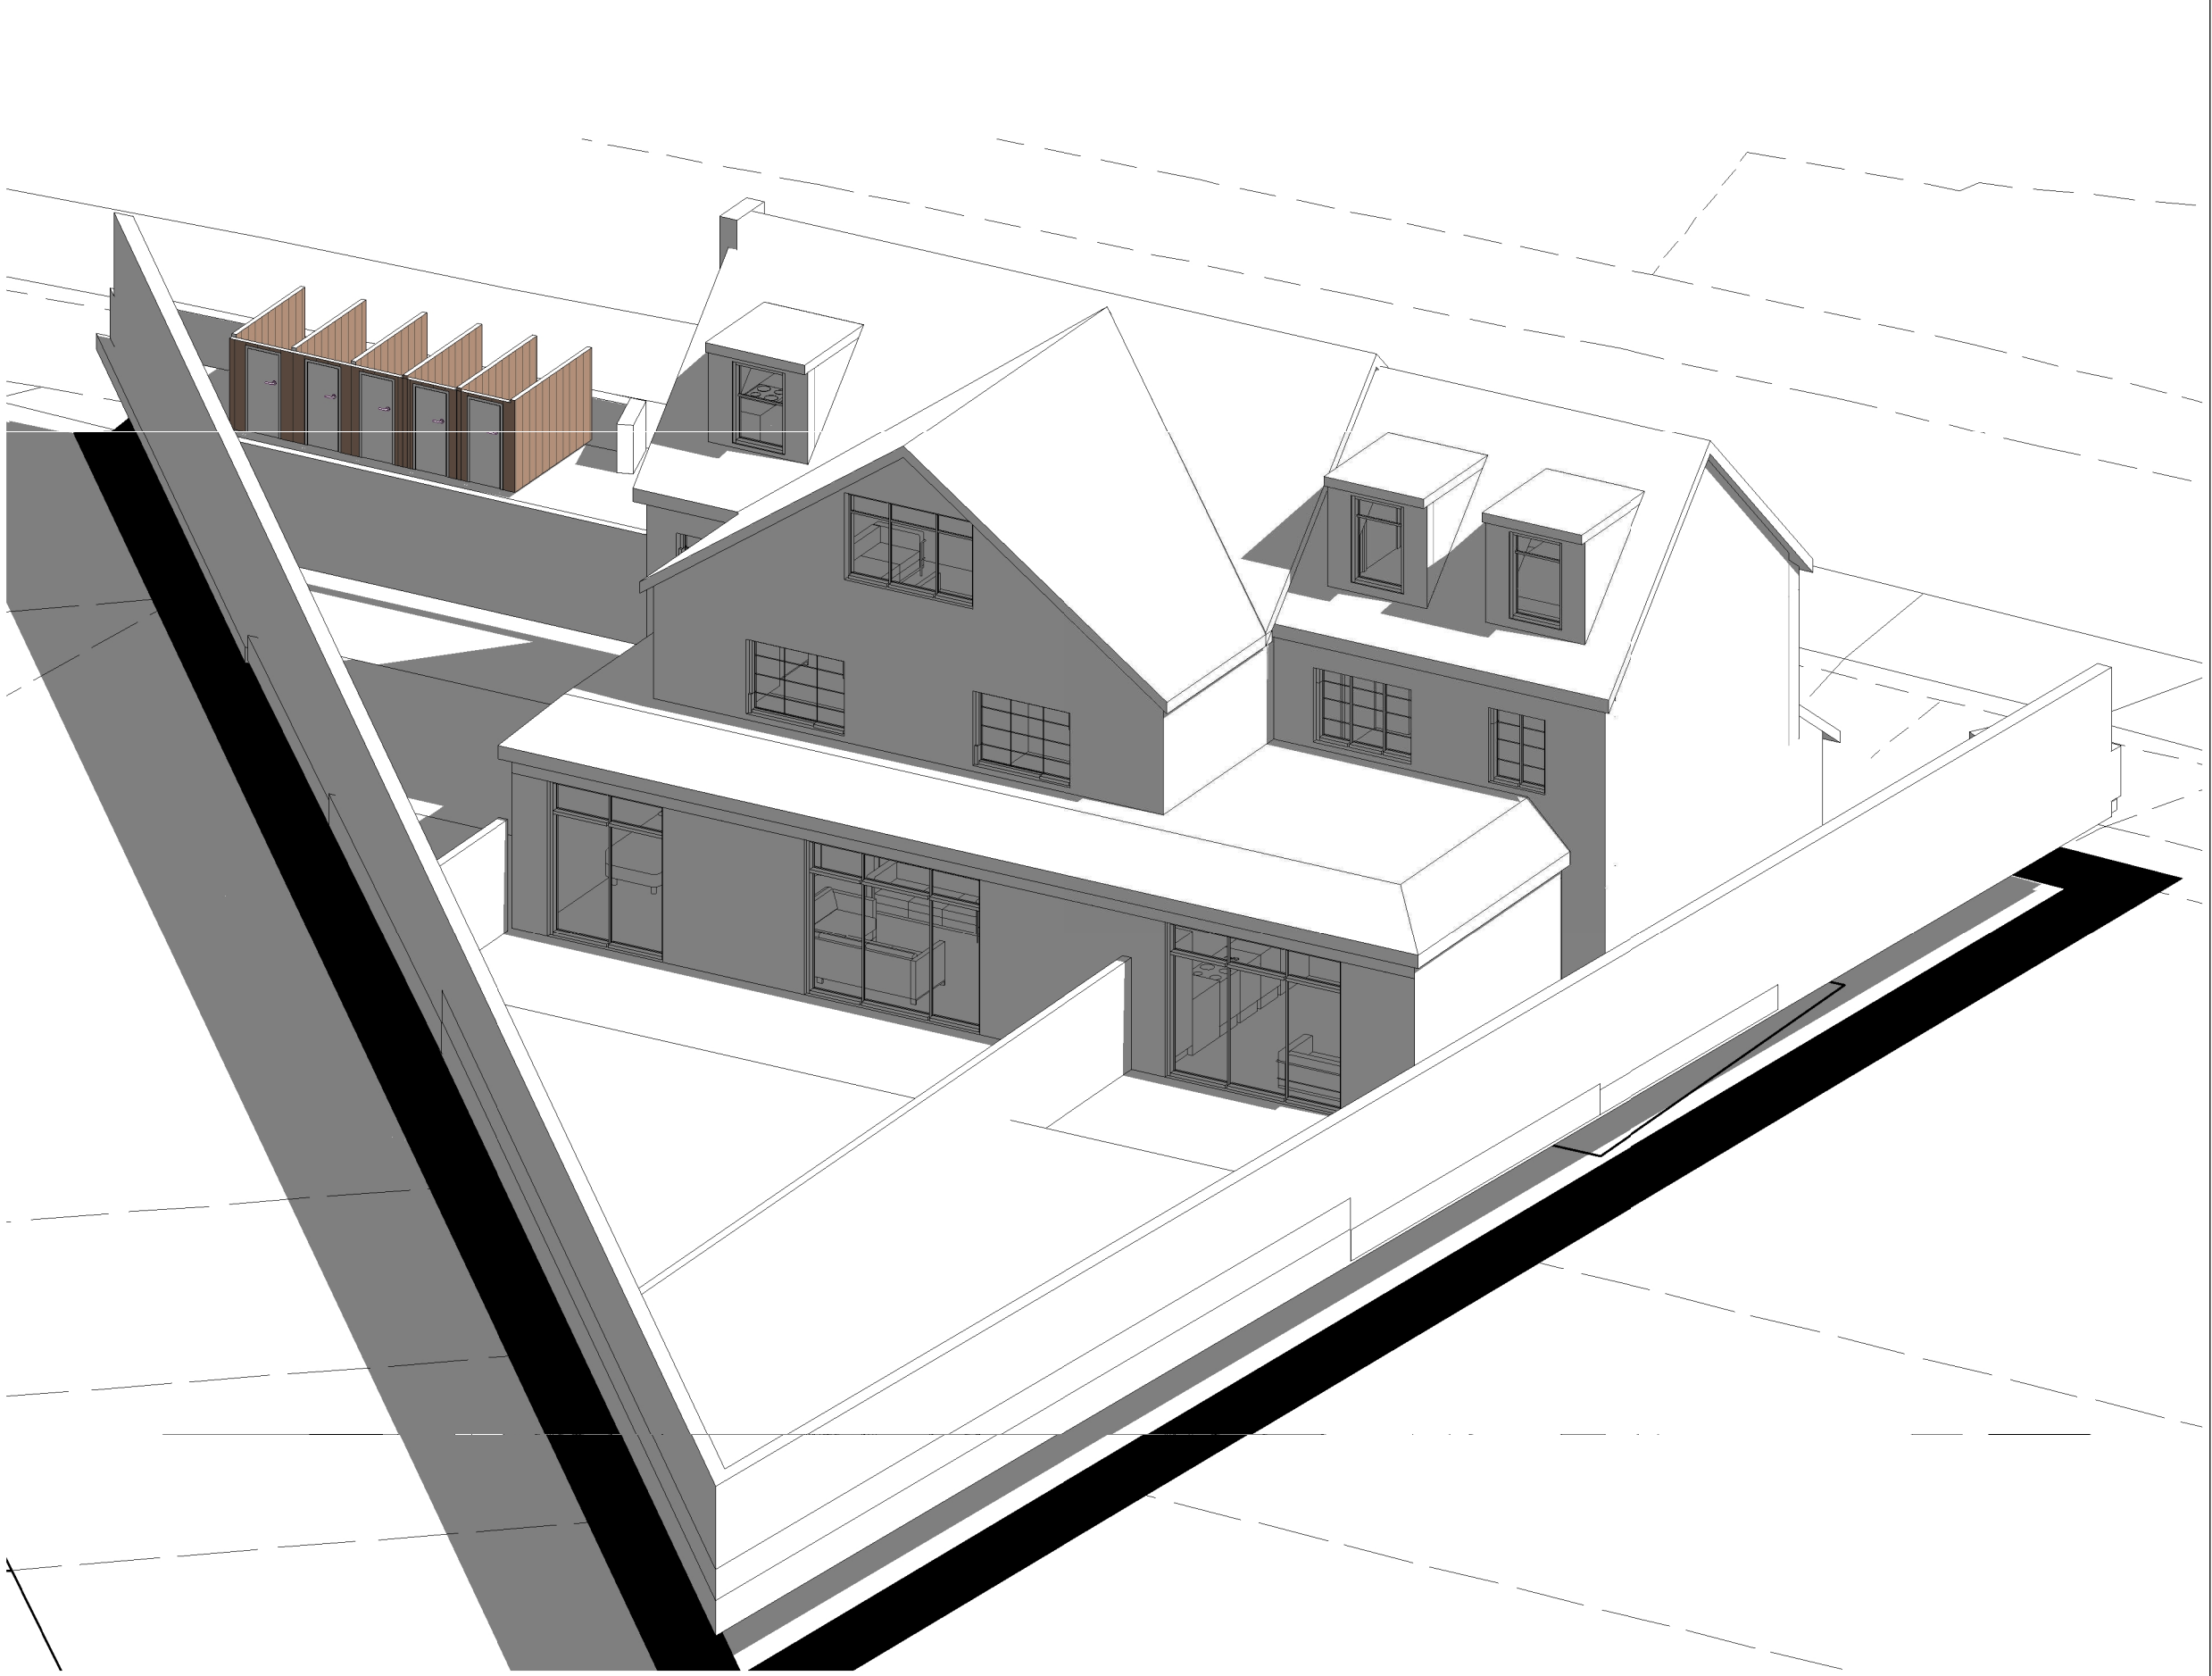

00 Proposed Visualization 1

Notes:
Any inaccuracies or errors to be reported to the architect/surveyor immediately and prior to any work commencing.
All dimensions to be verified on site. All work to comply with British Standards Code of practice.
All external surfaces and materials to match existing.
This drawing and all information provided within it is the copyright of URBAN PLANNING PRACTICE and reproduction without prior consent is strictly forbidden.

Client

Client

Project Address

143 HERCIES ROAD , UXBRIDGE UB10 9LY

Dwg No

9.2

Drawing

Proposed Rear Visualization

Rev

Date

26/03/2020

Scale

NTS

