

Notes:

Any inaccuracies or errors to be reported to the architect/surveyor immediately and prior to any work commencing.
All dimensions to be verified on site. All work to comply with British Standards Code of practice.
All external surfaces and materials to match existing.

This drawing and all information provided within it is the copyright of URBAN PLANNING PRACTICE and reproduction without prior consent is strictly forbidden.

00 - GROUND FLOOR

DINING

KITCHEN

LOUNGE

WC

LIVING

UP

2
3.1

1
3.1

1
4.3

1
3.1

2
3.1

Client

Client

Project Address

143 HERCIES ROAD, UXBRIDGE UB10
9LY

Dwg No

Drawing

Existing Ground Floor

Rev

Date

05/03/2020

Scale

1:100


UPP
ARCHITECTS +
TOWN PLANNERS

1 0 1 2 3 4 5
m

Notes:

Any inaccuracies or errors to be reported to the architect/surveyor immediately and prior to any work commencing.
All dimensions to be verified on site. All work to comply with British Standards Code of practice.
All external surfaces and materials to match existing.

This drawing and all information provided within it is the copyright of URBAN PLANNING PRACTICE and reproduction without prior consent is strictly forbidden.

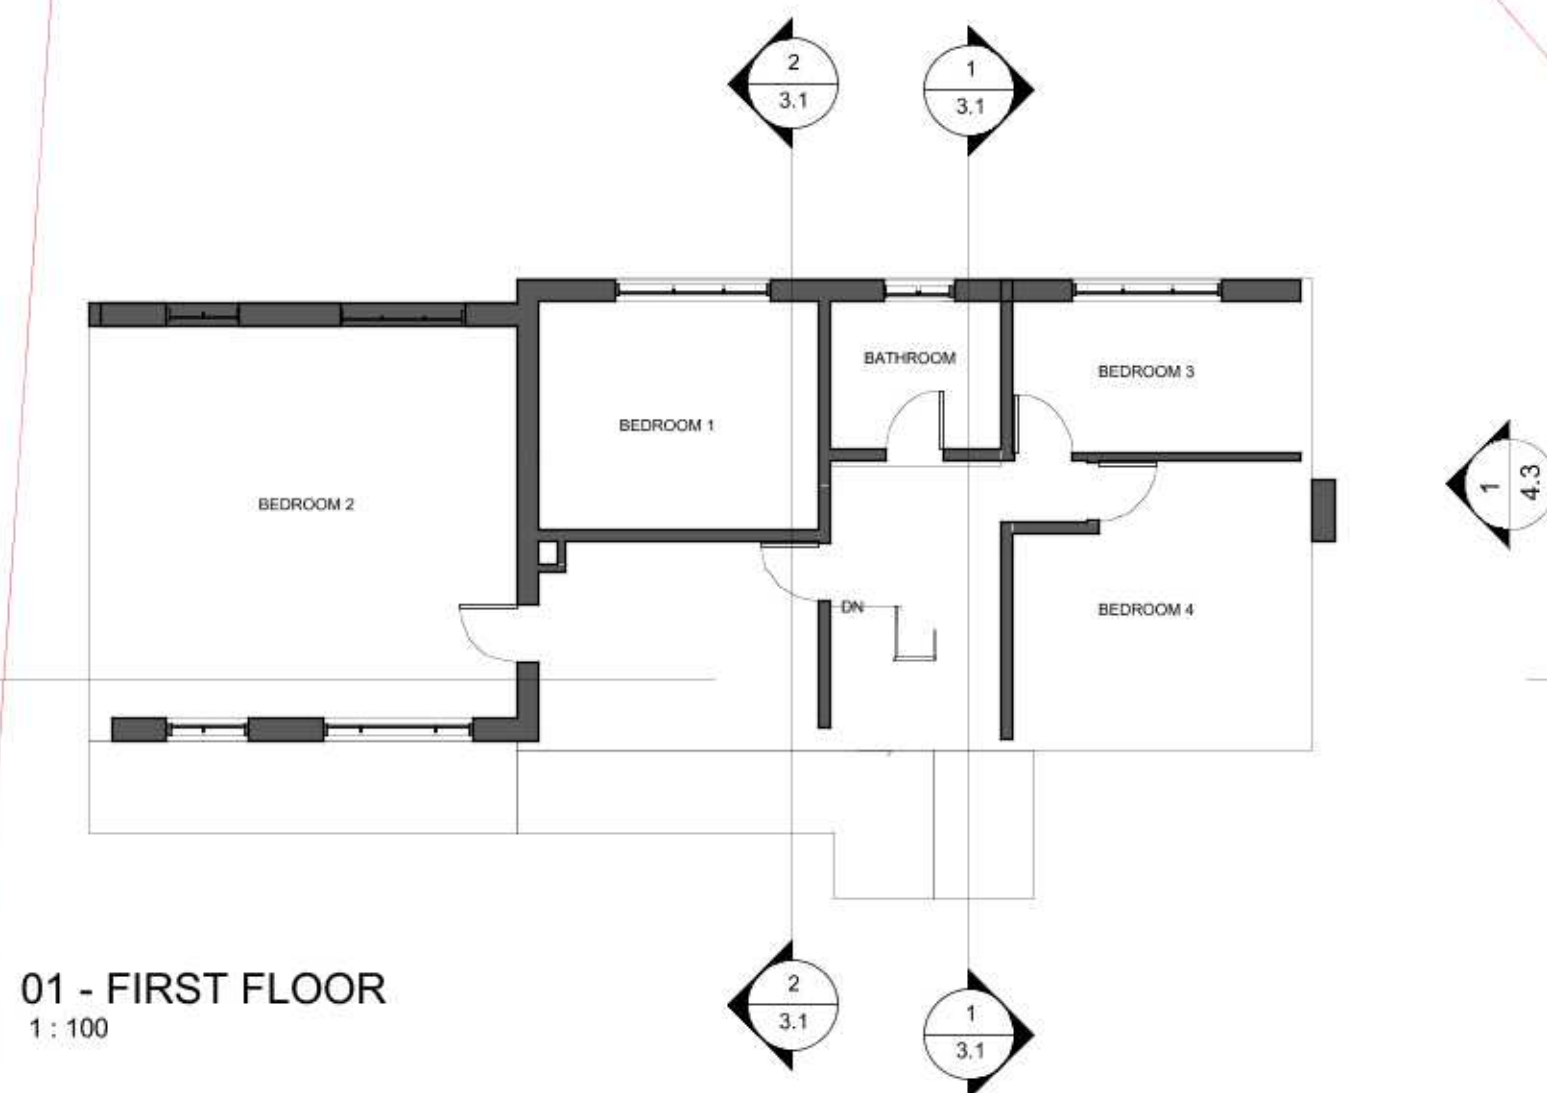

01 - FIRST FLOOR
1 : 100

Client

Client

Project Address

143 HERCIES ROAD, UXBRIDGE UB10
9LY

Dwg No

Drawing

Existing First Floor

Rev

Date

05/03/2020

Scale

1:100


UPP
ARCHITECTS +
TOWN PLANNERS

1 0 1 2 3 4 5
m

Notes:

Any inaccuracies or errors to be reported to the architect/surveyor immediately and prior to any work commencing.
All dimensions to be verified on site. All work to comply with British Standards Code of practice.
All external surfaces and materials to match existing.

This drawing and all information provided within it is the copyright of URBAN PLANNING PRACTICE and reproduction without prior consent is strictly forbidden.

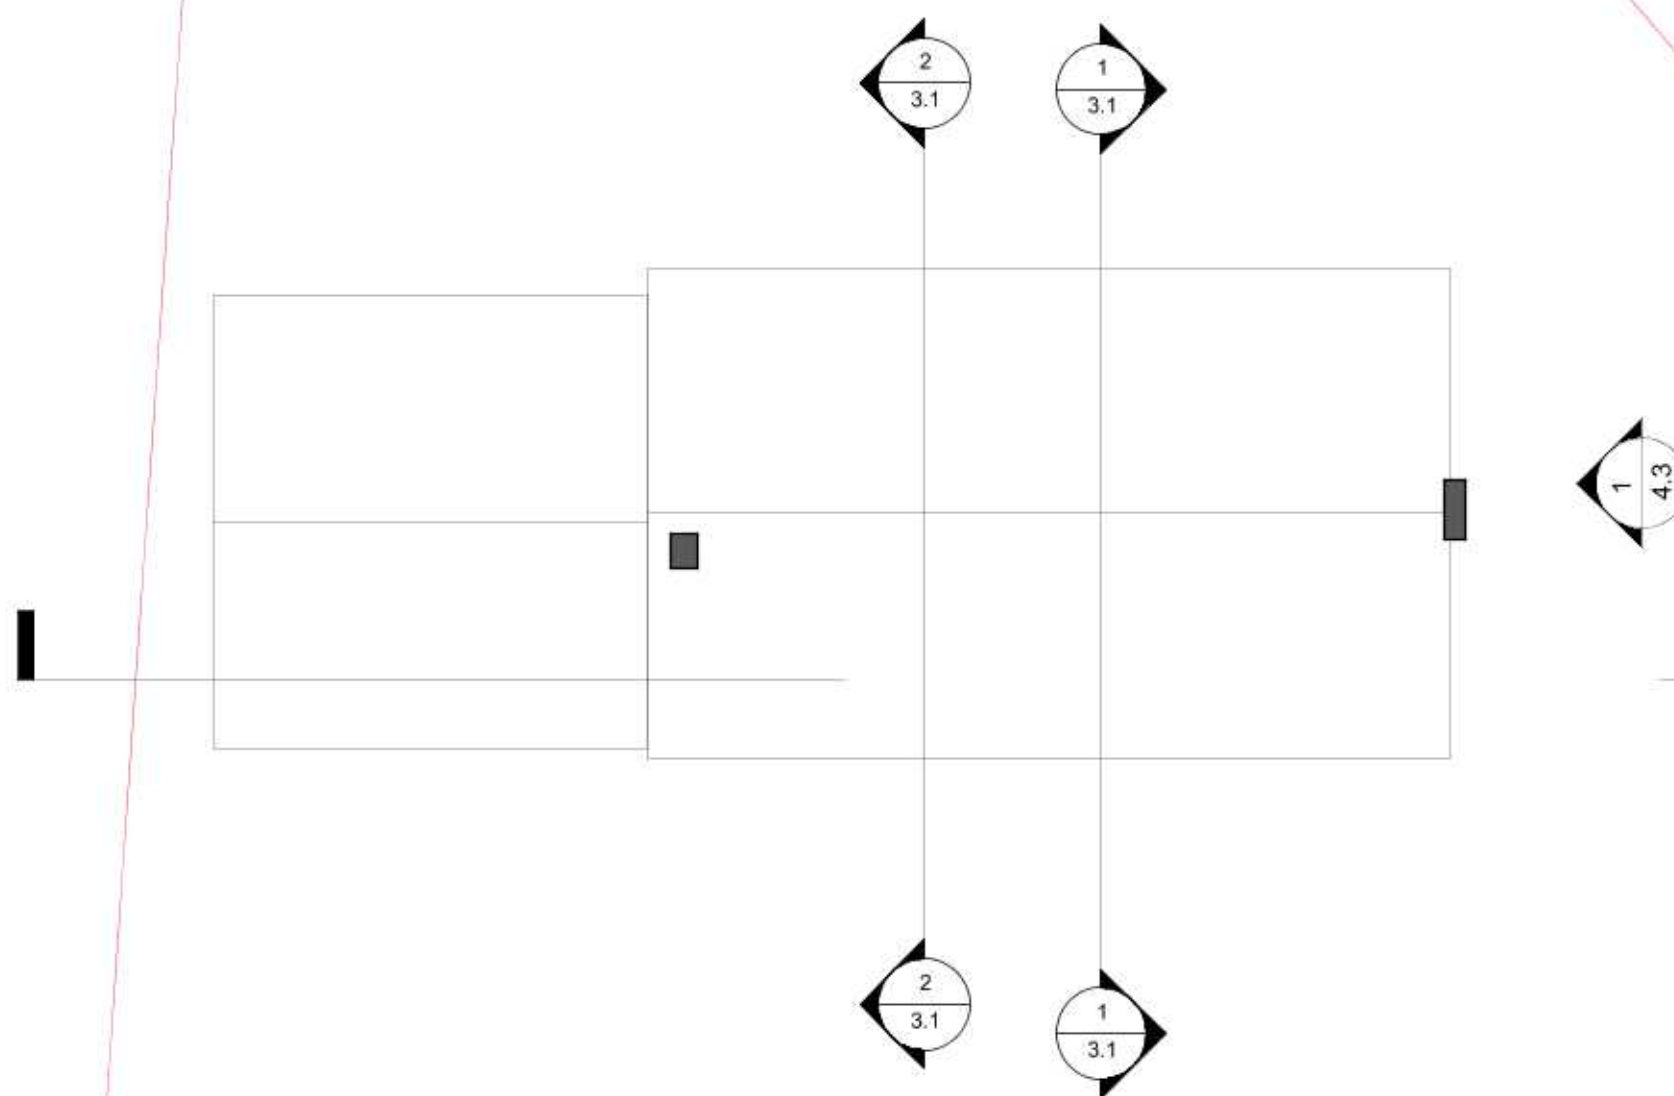

03 - THIRD FLOOR
1 : 100

Client

Client

Project Address

143 HERCIES ROAD , UXBRIDGE UB10
9LY

Dwg No

Drawing

Existing Roof

Rev

Date

05/03/2020

Scale

1 : 100

1 0 1 2 3 4 5
m

UPP
ARCHITECTS +
TOWN PLANNERS

Notes:

Any inaccuracies or errors to be reported to the architect/surveyor immediately and prior to any work commencing.
All dimensions to be verified on site. All work to comply with British Standards Code of practice.
All external surfaces and materials to match existing.

This drawing and all information provided within it is the copyright of URBAN PLANNING PRACTICE and reproduction without prior consent is strictly forbidden.

Section 2

1 : 100

03 - THIRD FLOOR ▼ 7.00

02 - SECOND FLOOR ▼ 5.40

01 - FIRST FLOOR ▼ 2.75

00 - GROUND FLOOR ▼ 0.00




03 - THIRD FLOOR ▼ 7.00

02 - SECOND FLOOR ▼ 5.40

01 - FIRST FLOOR ▼ 2.75

00 - GROUND FLOOR ▼ 0.00

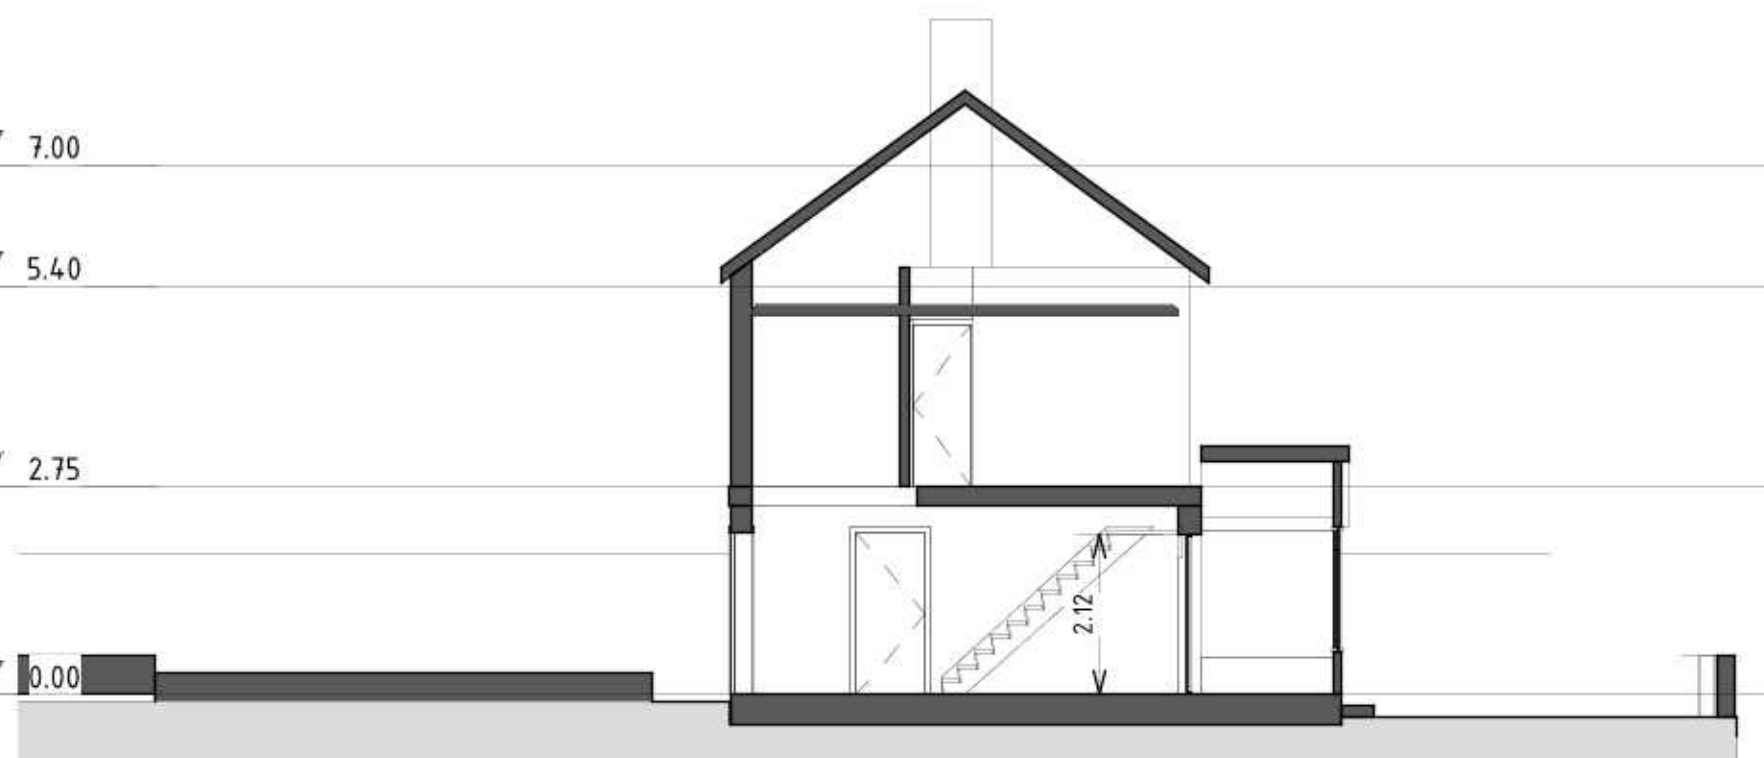

Section 1

1 : 100

Client

Client

Project Address

143 HERCIES ROAD, UXBRIDGE UB10 9LY

Dwg No

Drawing

Existing Section

Rev

Date

05/03/2020

Scale

1:100

UPP
ARCHITECTS +
TOWN PLANNERS

1 0 1 2 3 4 5
m

Notes:

Any inaccuracies or errors to be reported to the architect/surveyor immediately and prior to any work commencing.
All dimensions to be verified on site. All work to comply with British Standards Code of practice.
All external surfaces and materials to match existing.

This drawing and all information provided within it is the copyright of URBAN PLANNING PRACTICE and reproduction without prior consent is strictly forbidden.



00 - Existing South Elevation

1 : 100

Client

Client

Project Address

143 HERCIES ROAD, UXBRIDGE UB10
9LY

Dwg No

.

Drawing

Existing South Elevation

Rev

Date

05/03/2020

Scale

1:100


1 0 1 2 3 4 5
m

UPP
ARCHITECTS +
TOWN PLANNERS

Notes:

Any inaccuracies or errors to be reported to the architect/surveyor immediately and prior to any work commencing.
All dimensions to be verified on site. All work to comply with British Standards Code of practice.
All external surfaces and materials to match existing.

This drawing and all information provided within it is the copyright of URBAN PLANNING PRACTICE and reproduction without prior consent is strictly forbidden.

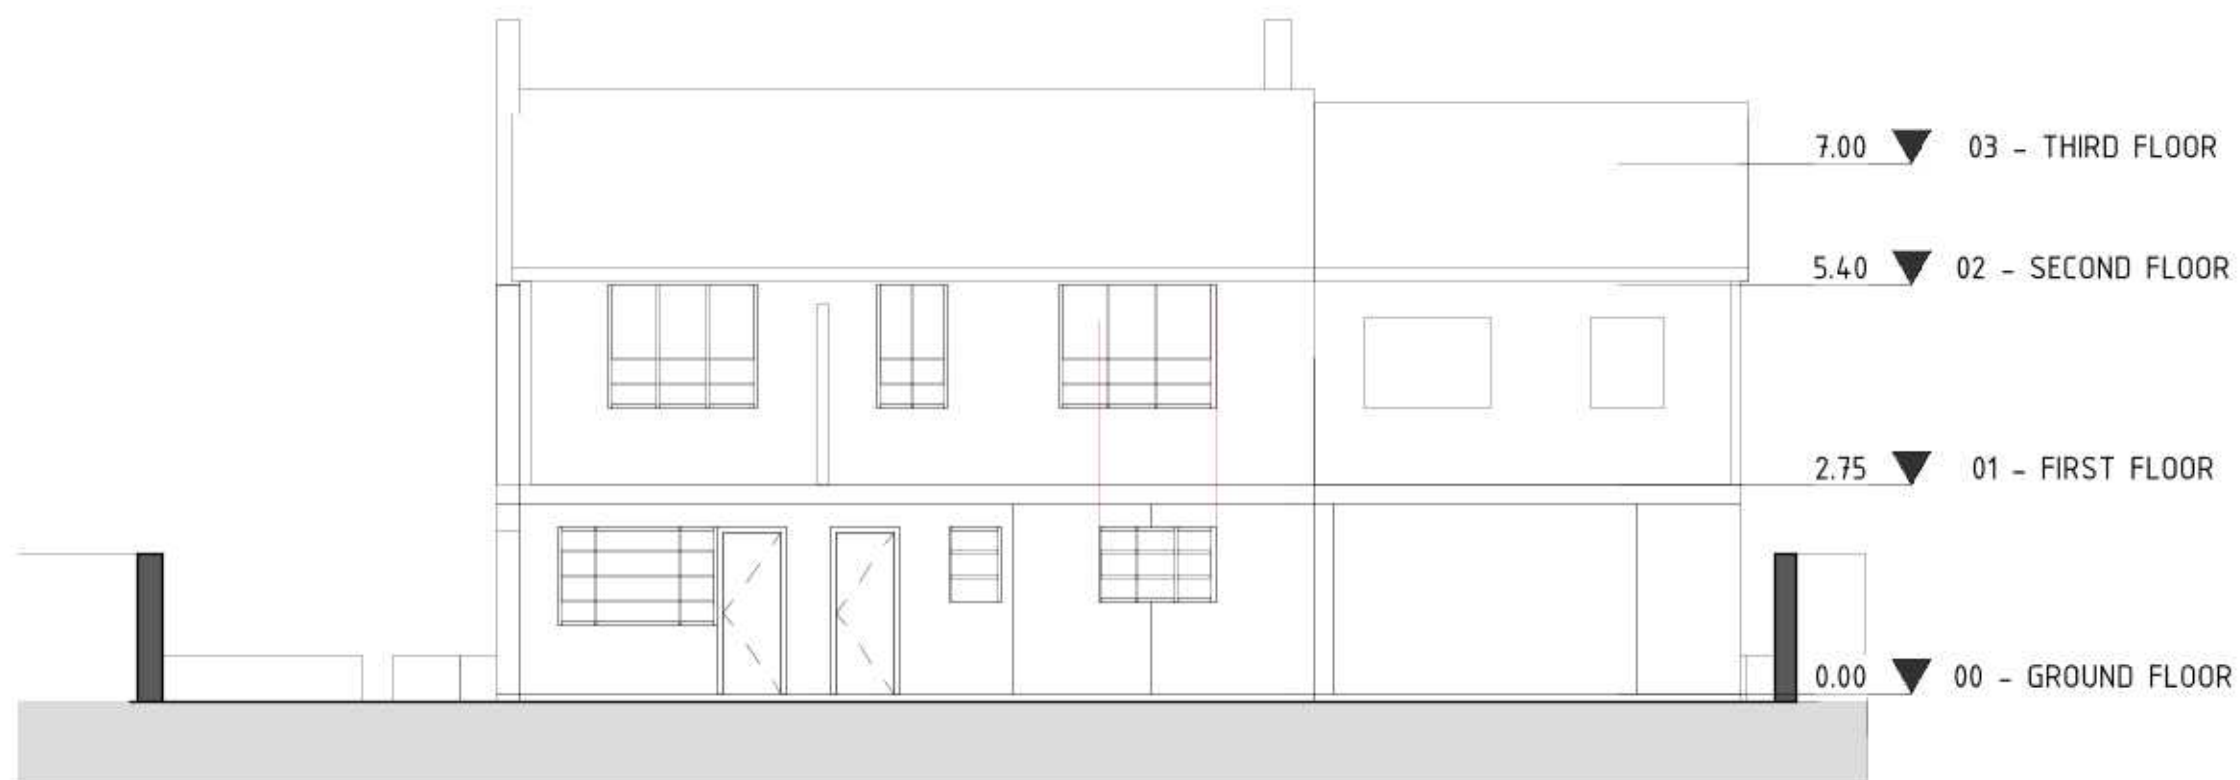

01 - Existing North Elevation
1 : 100

Client

Client

Project Address

143 HERCIES ROAD, UXBRIDGE UB10
9LY

Dwg No

Drawing

Existing North Elevation

Rev

Date

05/03/2020

Scale

1:100




UPP
ARCHITECTS +
TOWN PLANNERS

Notes:

Any inaccuracies or errors to be reported to the architect/surveyor immediately and prior to any work commencing.
All dimensions to be verified on site. All work to comply with British Standards Code of practice.
All external surfaces and materials to match existing.

This drawing and all information provided within it is the copyright of URBAN PLANNING PRACTICE and reproduction without prior consent is strictly forbidden.

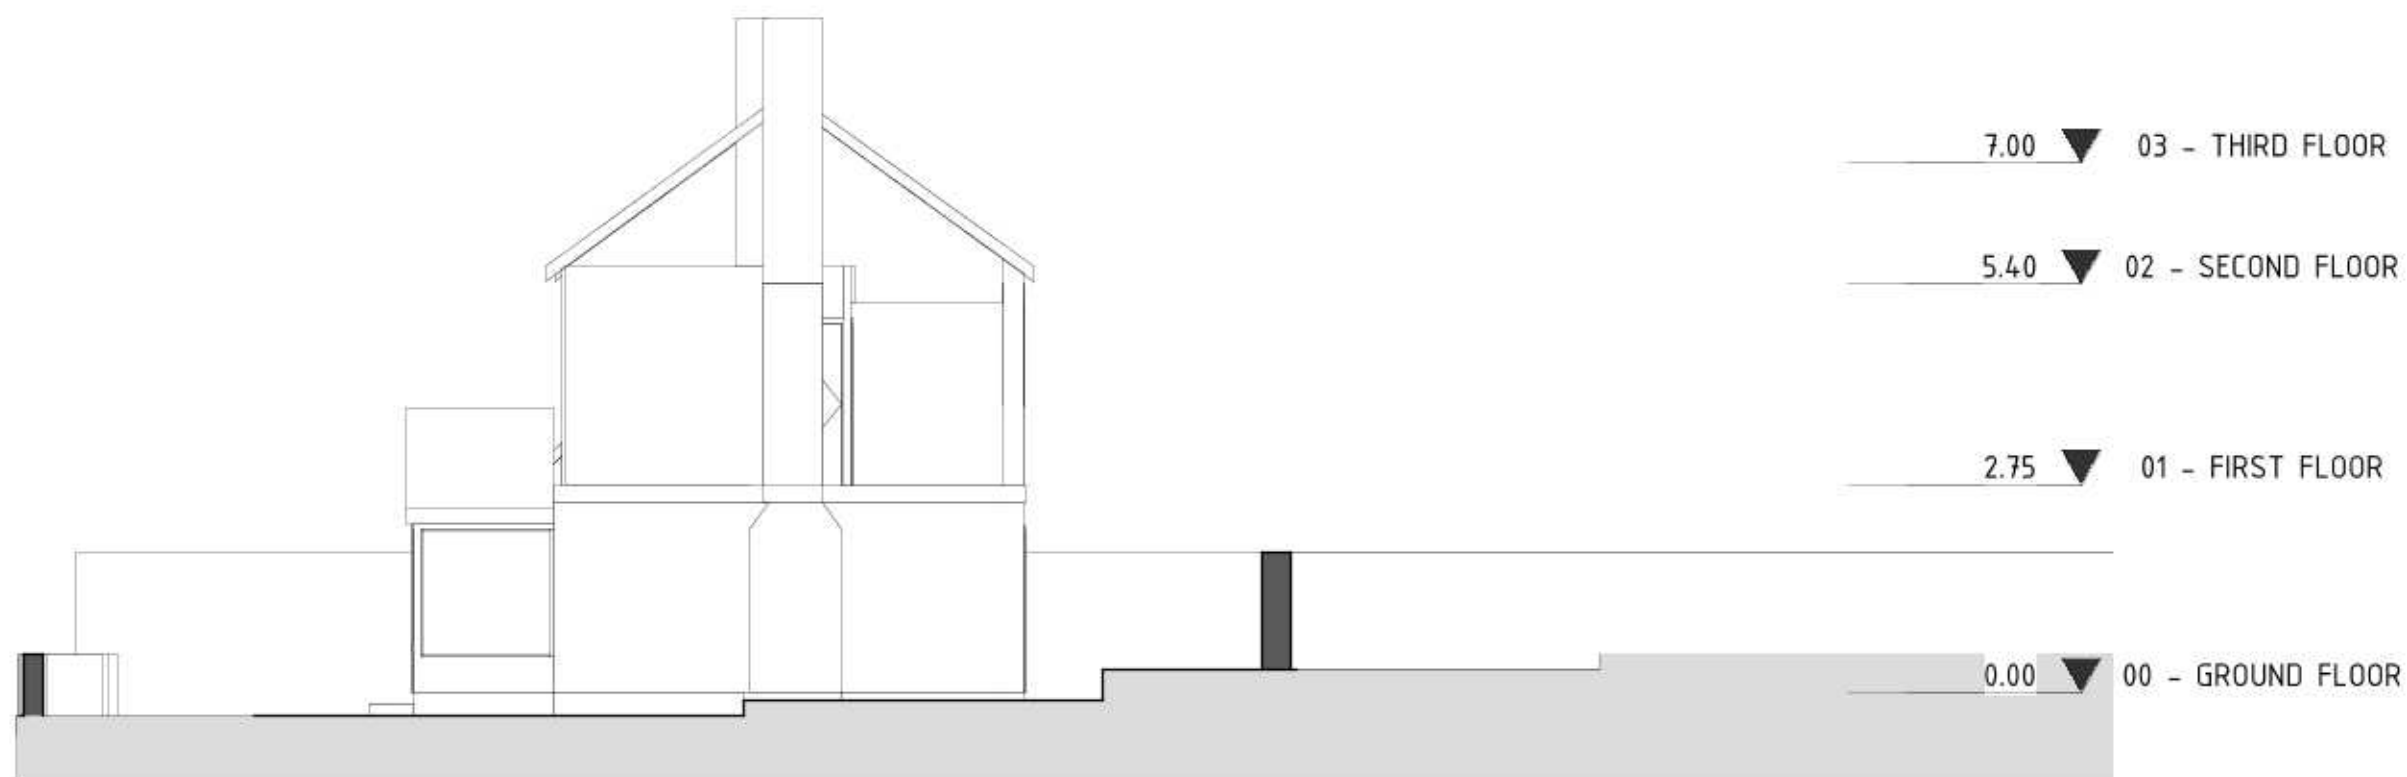

02 - Existing East Elevation
1 : 100

Client

Client

Project Address

143 HERCIES ROAD, UXBRIDGE UB10
9LY

Dwg No

.

Drawing

Existing East Elevation

Rev

Date

05/03/2020

Scale

1:100


1 0 1 2 3 4 5
m

UPP
ARCHITECTS +
TOWN PLANNERS

Notes:

Any inaccuracies or errors to be reported to the architect/surveyor immediately and prior to any work commencing.
All dimensions to be verified on site. All work to comply with British Standards Code of practice.
All external surfaces and materials to match existing.

This drawing and all information provided within it is the copyright of URBAN PLANNING PRACTICE and reproduction without prior consent is strictly forbidden.

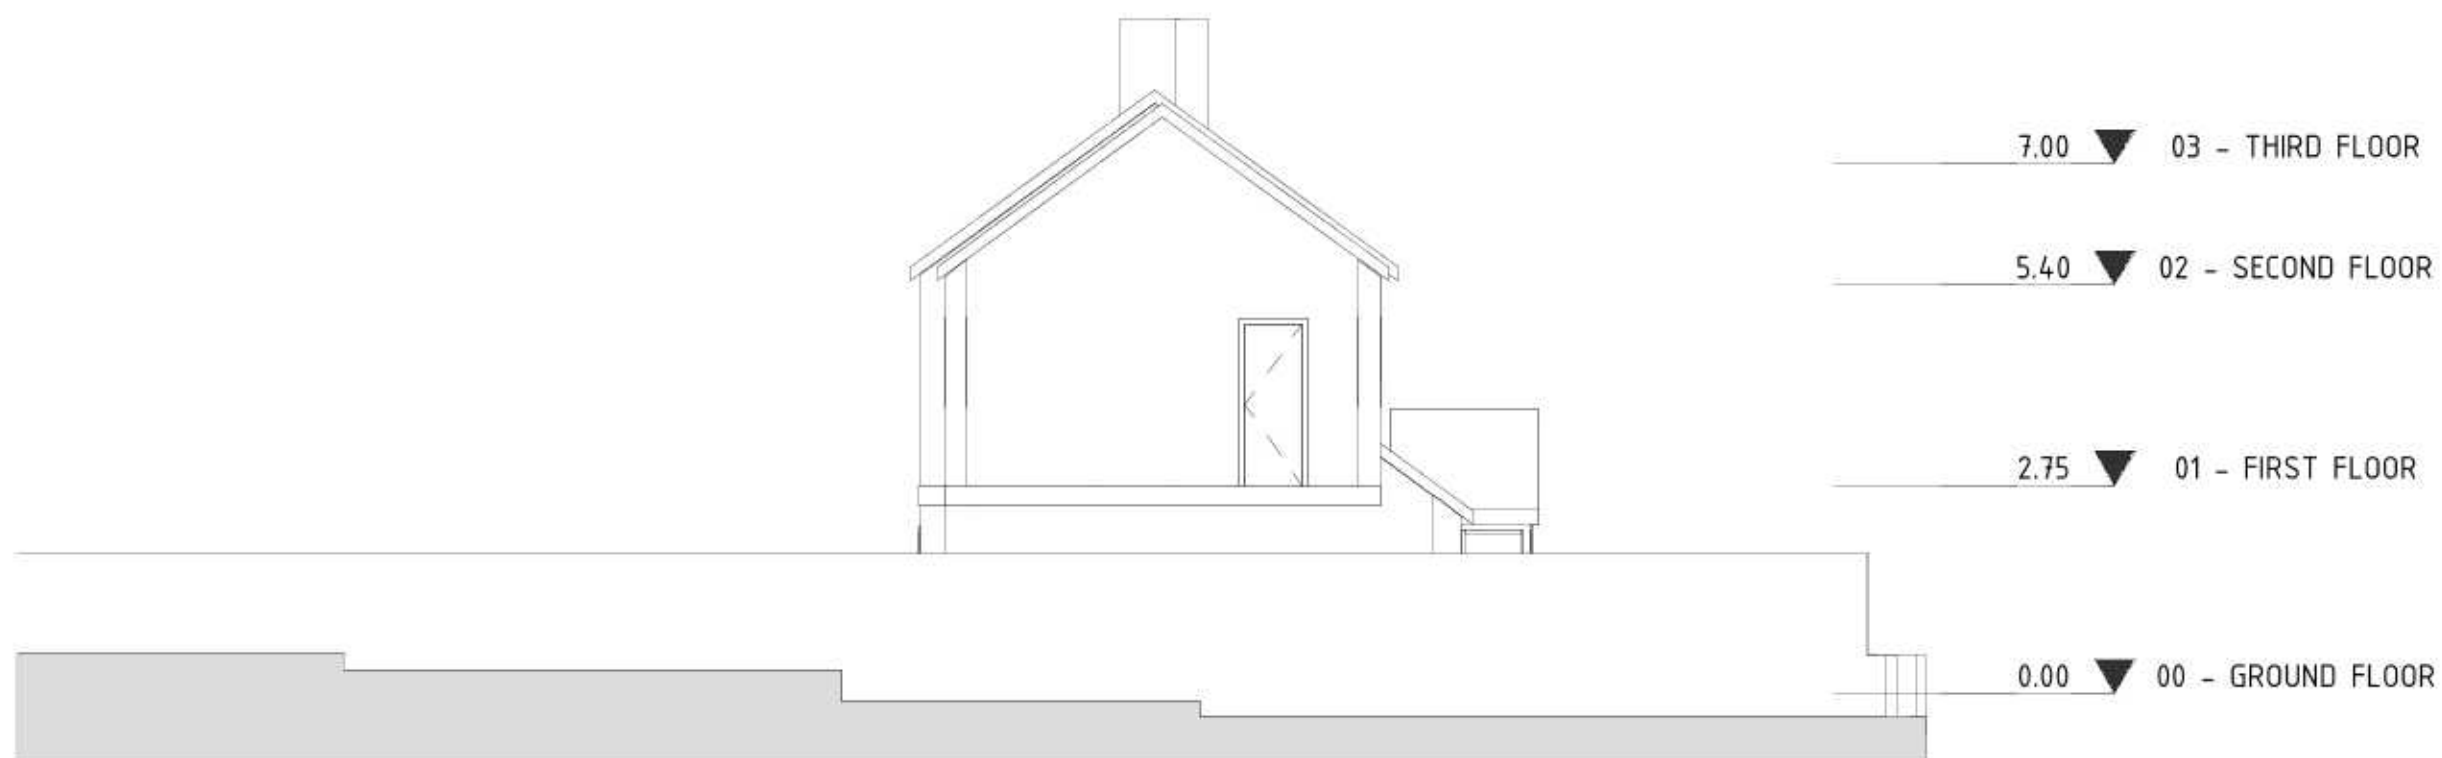

03 - Existing West Elevation
1 : 100

Client

Client

Project Address

143 HERCIES ROAD, UXBRIDGE UB10
9LY

Dwg No

Drawing

Existing West Elevation

Rev

Date


05/03/2020

Scale

1:100

1 0 1 2 3 4 5
m

UPP
ARCHITECTS +
TOWN PLANNERS

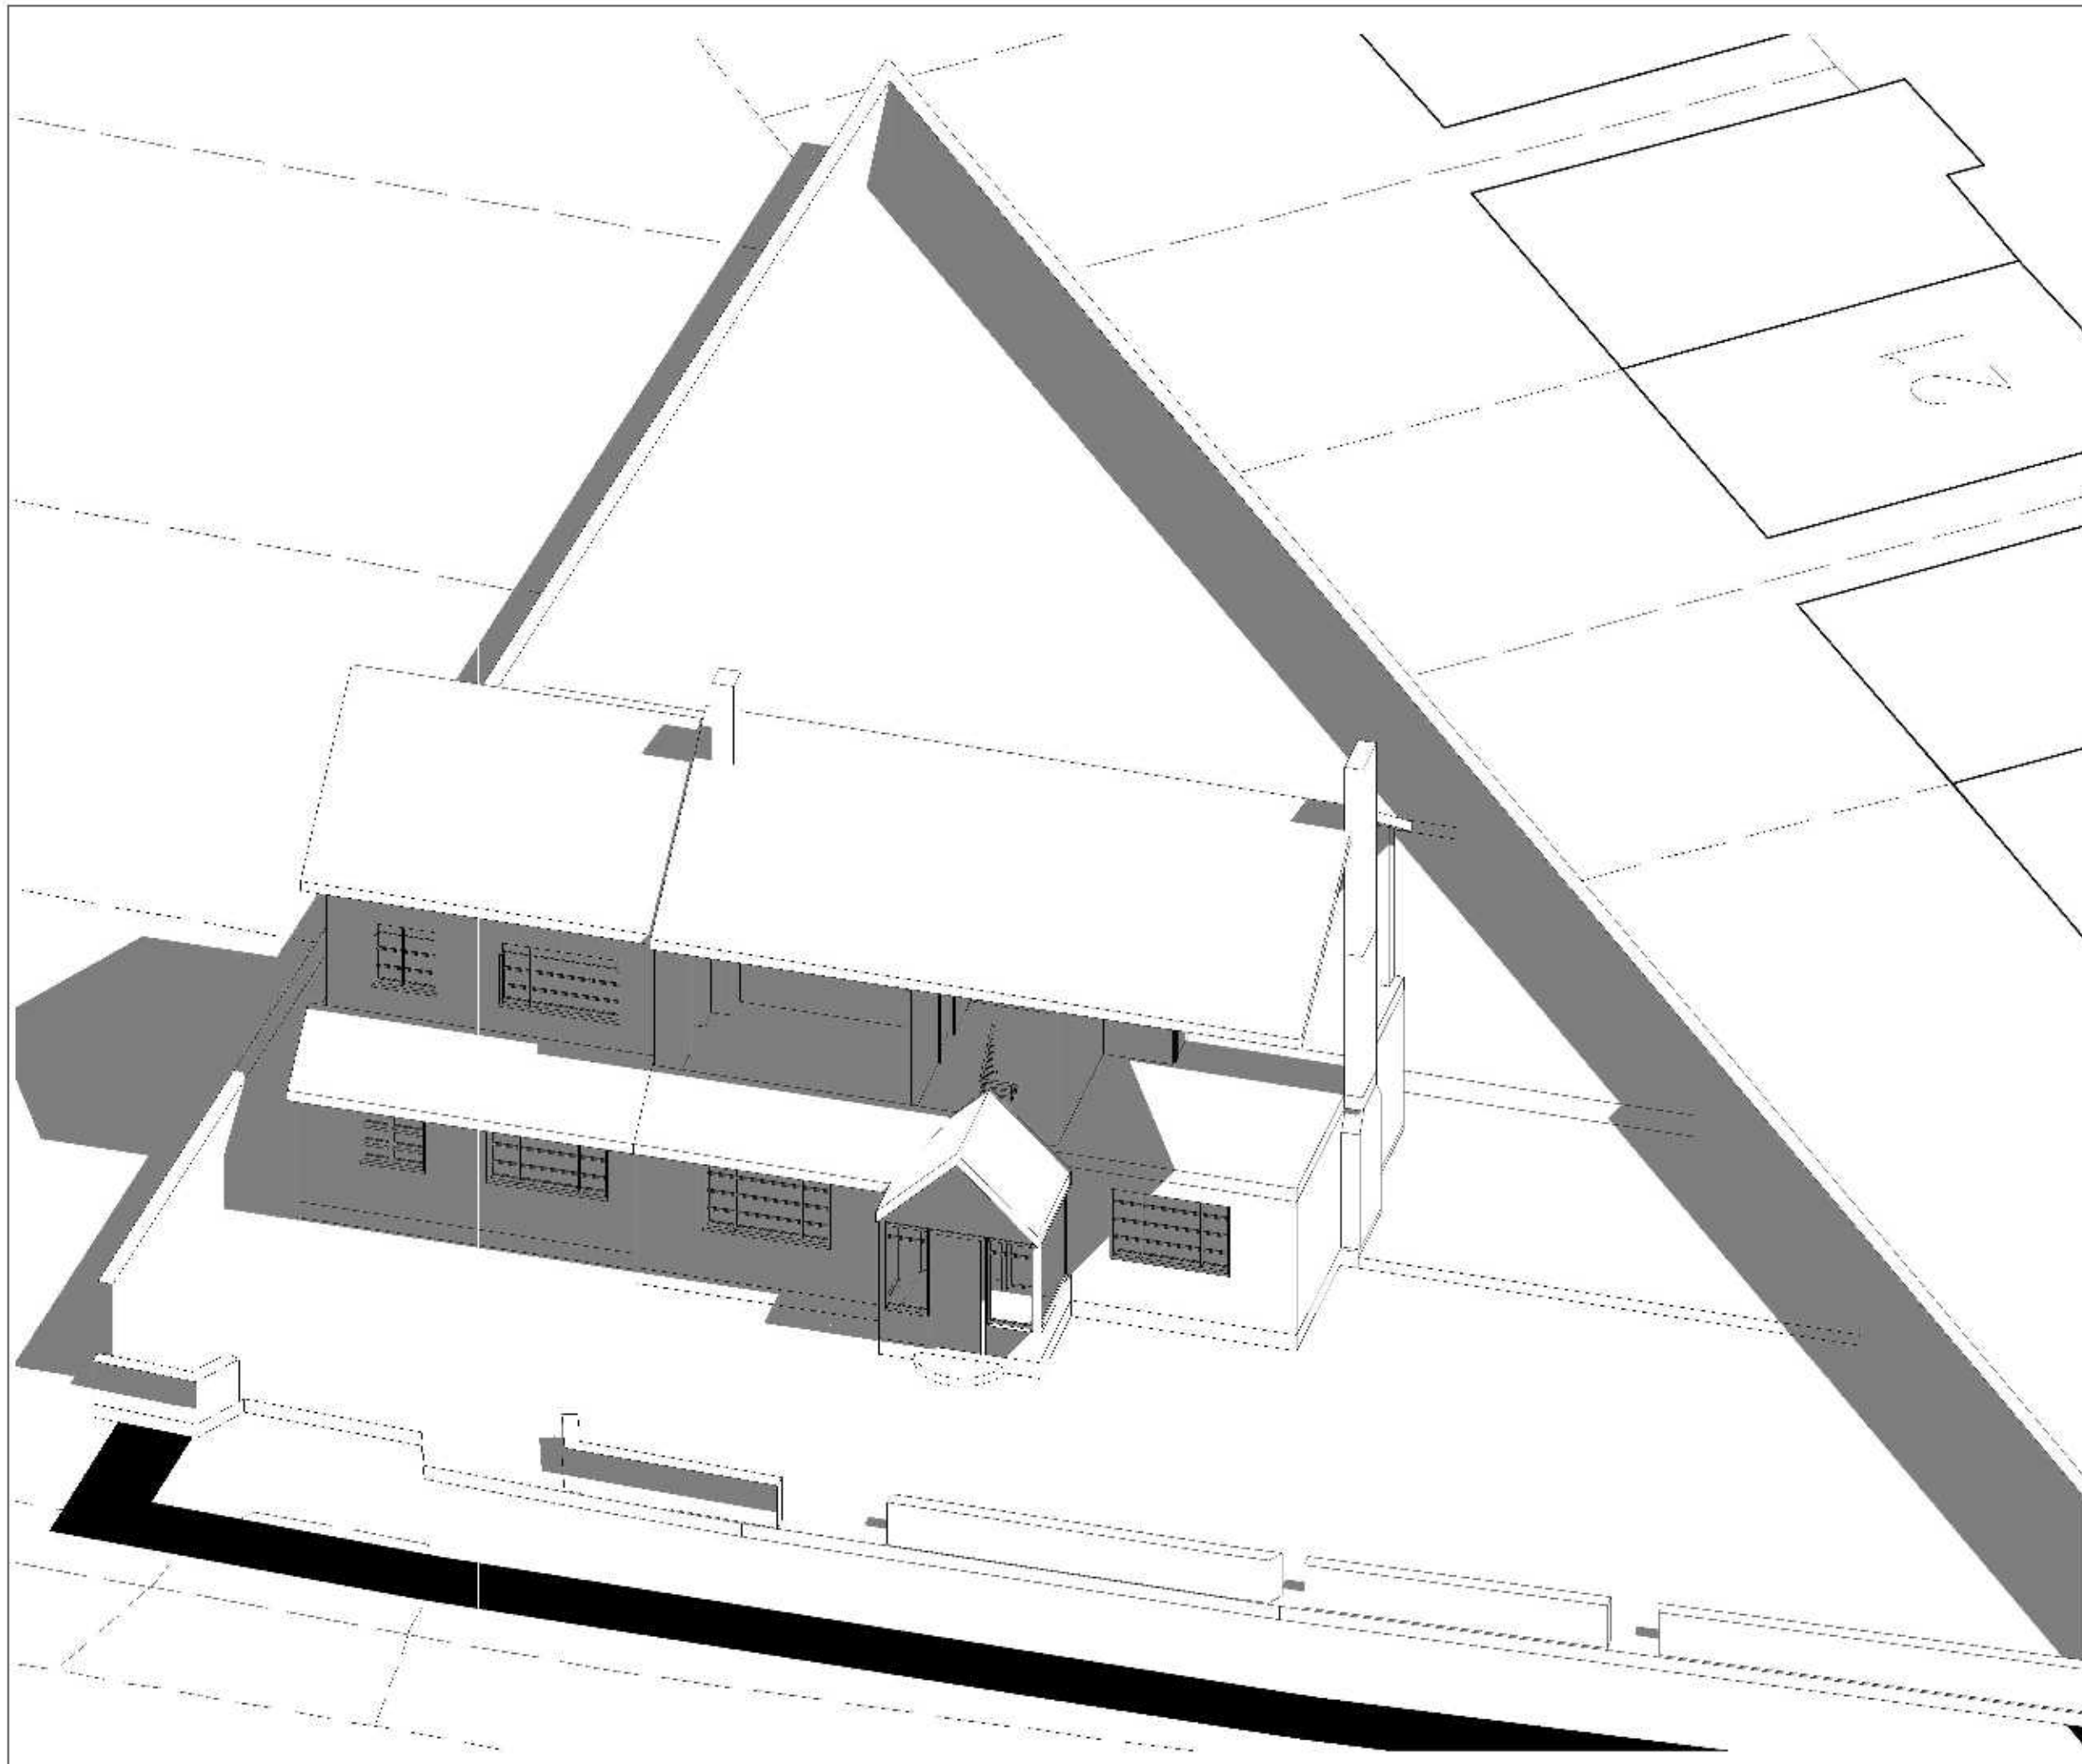

Notes:

Any inaccuracies or errors to be reported to the architect/surveyor immediately and prior to any work commencing.
All dimensions to be verified on site. All work to comply with British Standards Code of practice.
All external surfaces and materials to match existing.
This drawing and all information provided within it is the copyright of URBAN PLANNING PRACTICE and reproduction without prior consent is strictly forbidden.

Client

Client

Project Address

143 HERCIES ROAD, UXBRIDGE UB10 9LY

Dwg No

1

Drawing

Existing Front Visualization

Rev


Date

05/03/2020

Scale

NTS

UPP
ARCHITECTS +
TOWN PLANNERS

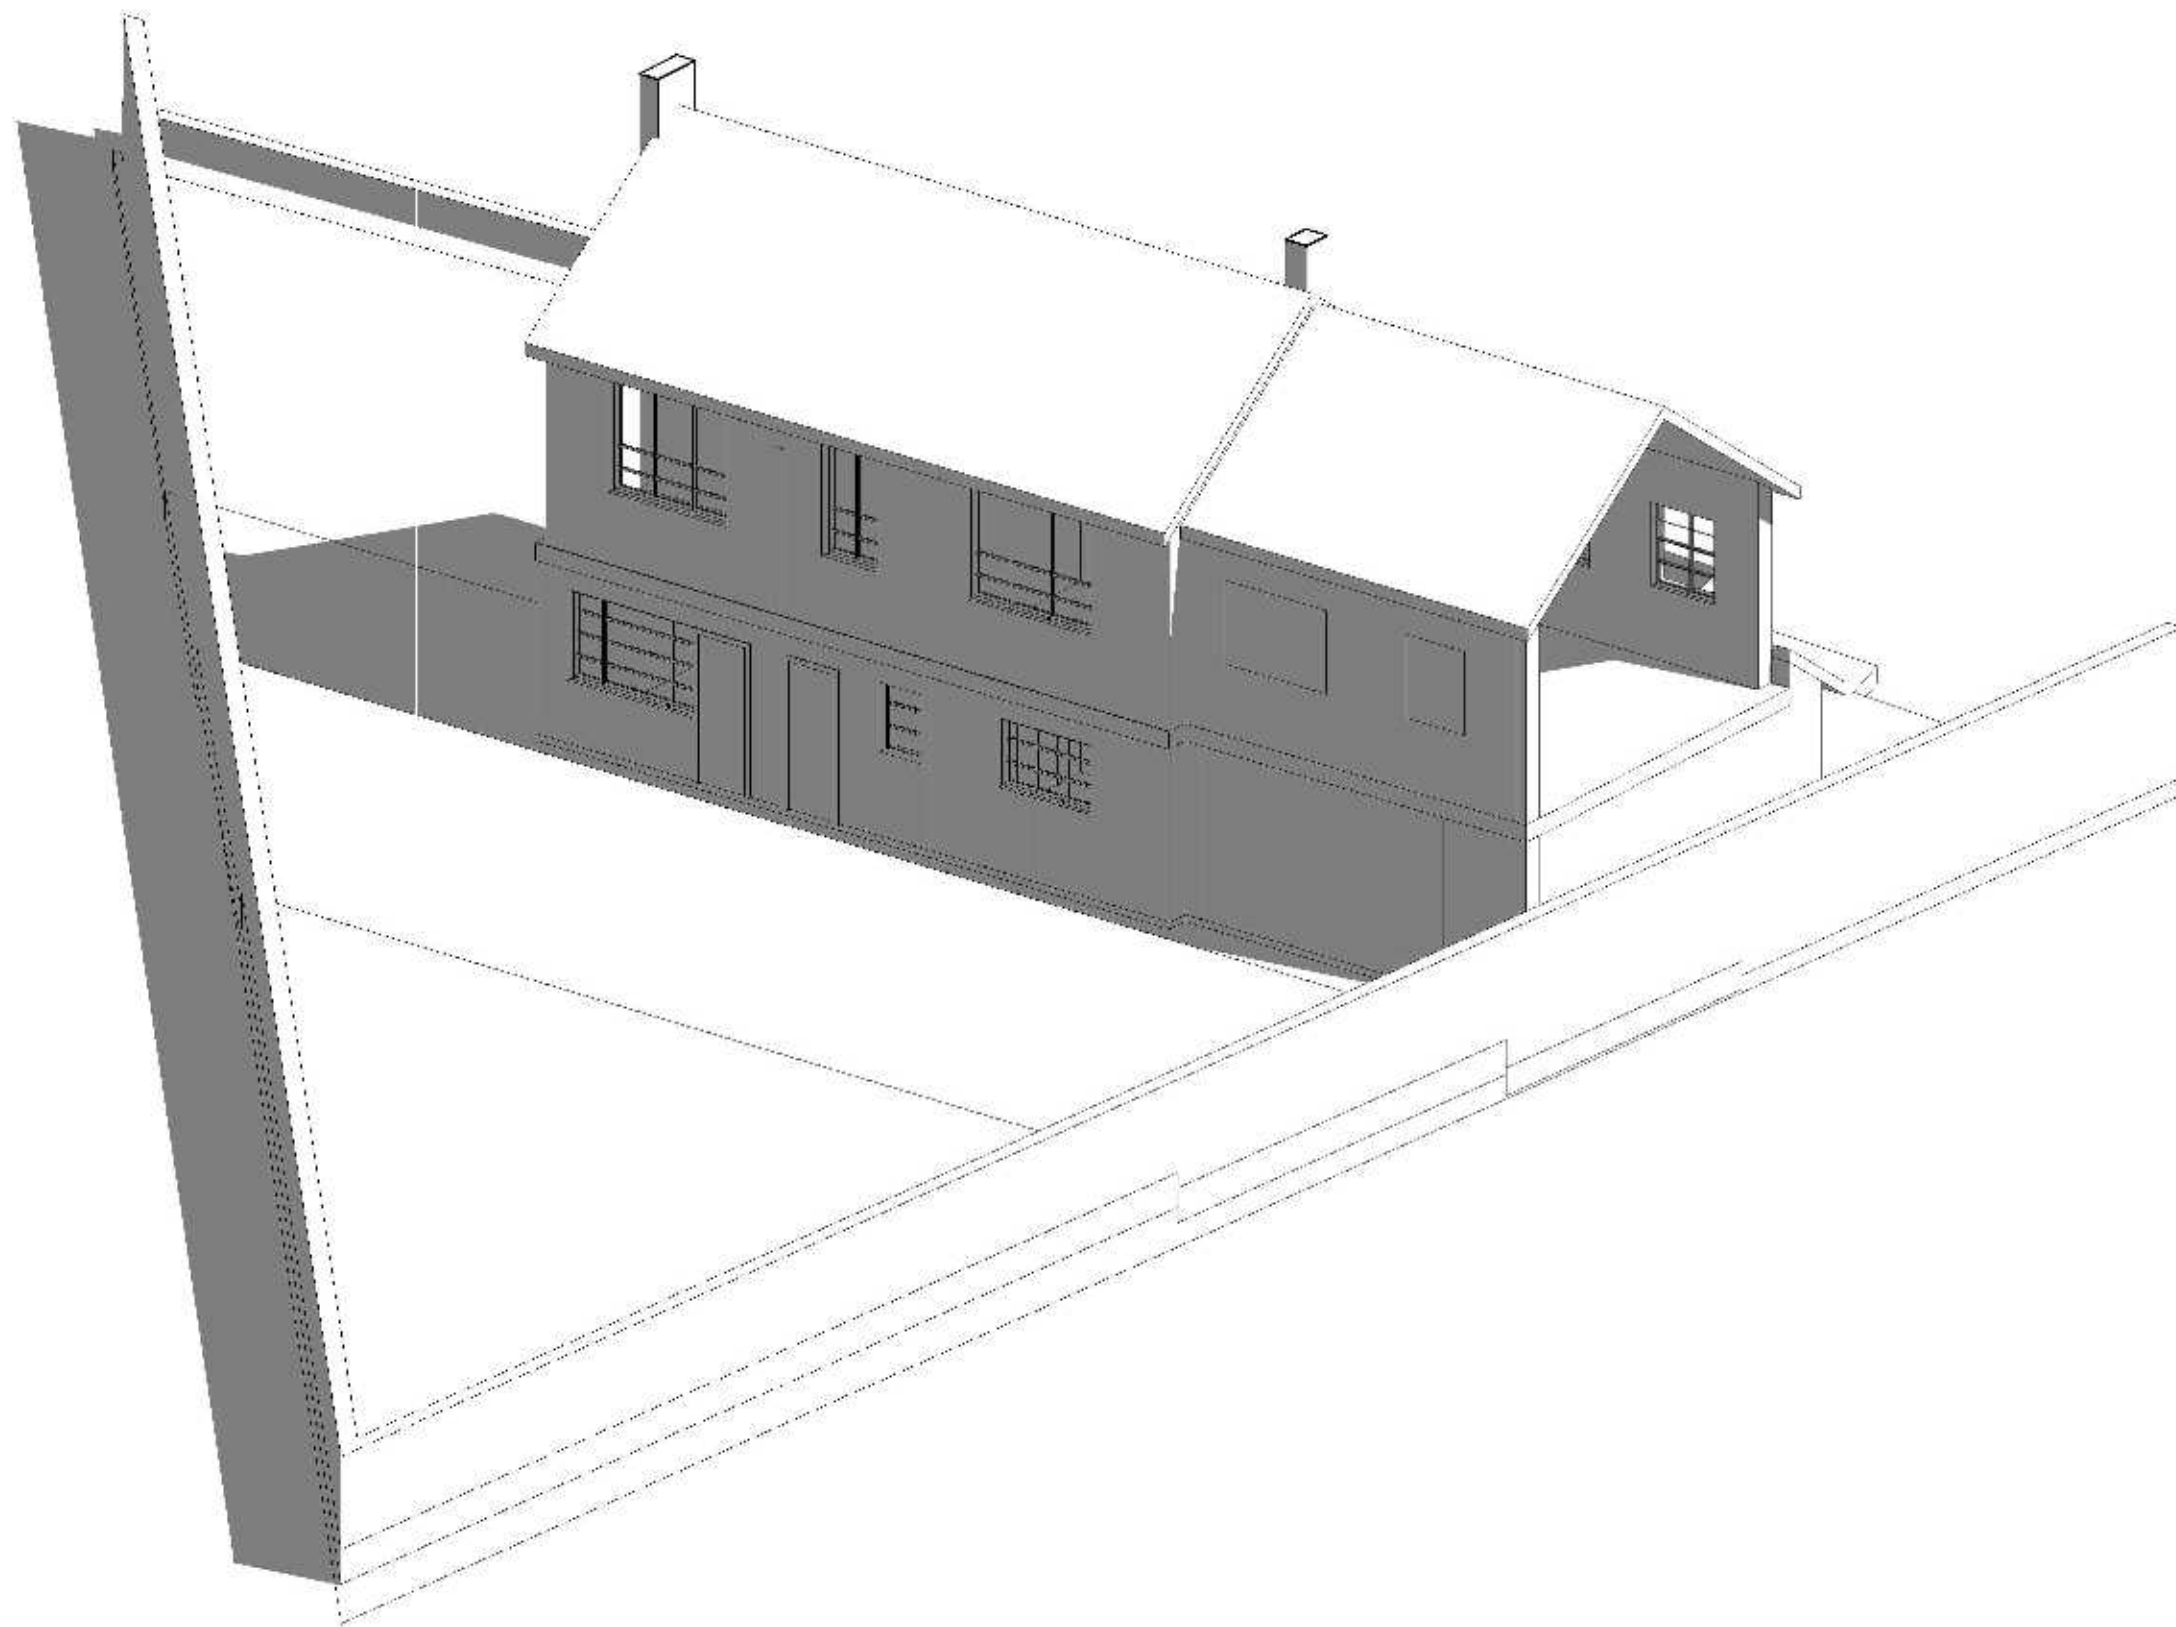

Notes:

Any inaccuracies or errors to be reported to the architect/surveyor immediately and prior to any work commencing.
All dimensions to be verified on site. All work to comply with British Standards Code of practice.
All external surfaces and materials to match existing.
This drawing and all information provided within it is the copyright of URBAN PLANNING PRACTICE and reproduction without prior consent is strictly forbidden.

Client

Client

Project Address

143 HERCIES ROAD, UXBRIDGE UB10 9LY

Dwg No

Drawing

Existing Rear Visualization

Rev

Date

05/03/2020

Scale

NTS

UPP
ARCHITECTS +
TOWN PLANNERS