

Notes:

Any inaccuracies or errors to be reported to the architect/surveyor immediately and prior to any work commencing.
All dimensions to be verified on site. All work to comply with British Standards Code of practice.
All external surfaces and materials to match existing.
This drawing and all information provided within it is the copyright of URBAN PLANNING PRACTICE and reproduction without prior consent is strictly forbidden.

Client

GLORIA BRITTAİN

Project Address

143 HERCIES ROAD , UXBRIDGE UB10 9LY

Dwg No

U-J00000

Drawing

Location Plan

Rev

Date


05/03/2020

Scale

1:1250
1:500


5 0 5 10 15 20 25
m

UPP
ARCHITECTS +
TOWN PLANNERS

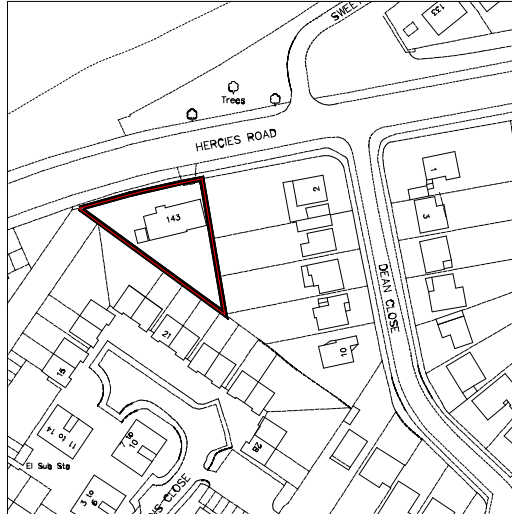


LOCATION PLAN
1:1250

	AREA
TOTAL SITE AREA	652m ²
EXISTING RESIDENTIAL	183m ²
EXISTING NON-RESIDENTIAL	NA
RESIDENTIAL AREA LOST BY CHANGE OF USE OR DEMOLITION	NA
NON-RESIDENTIAL AREA LOST BY CHANGE OF USE OR DEMOLITION	NA
PROPOSED RESIDENTIAL	250m ²
PROPOSED NON-RESIDENTIAL	NA
NET ADDITIONAL AREA	NA

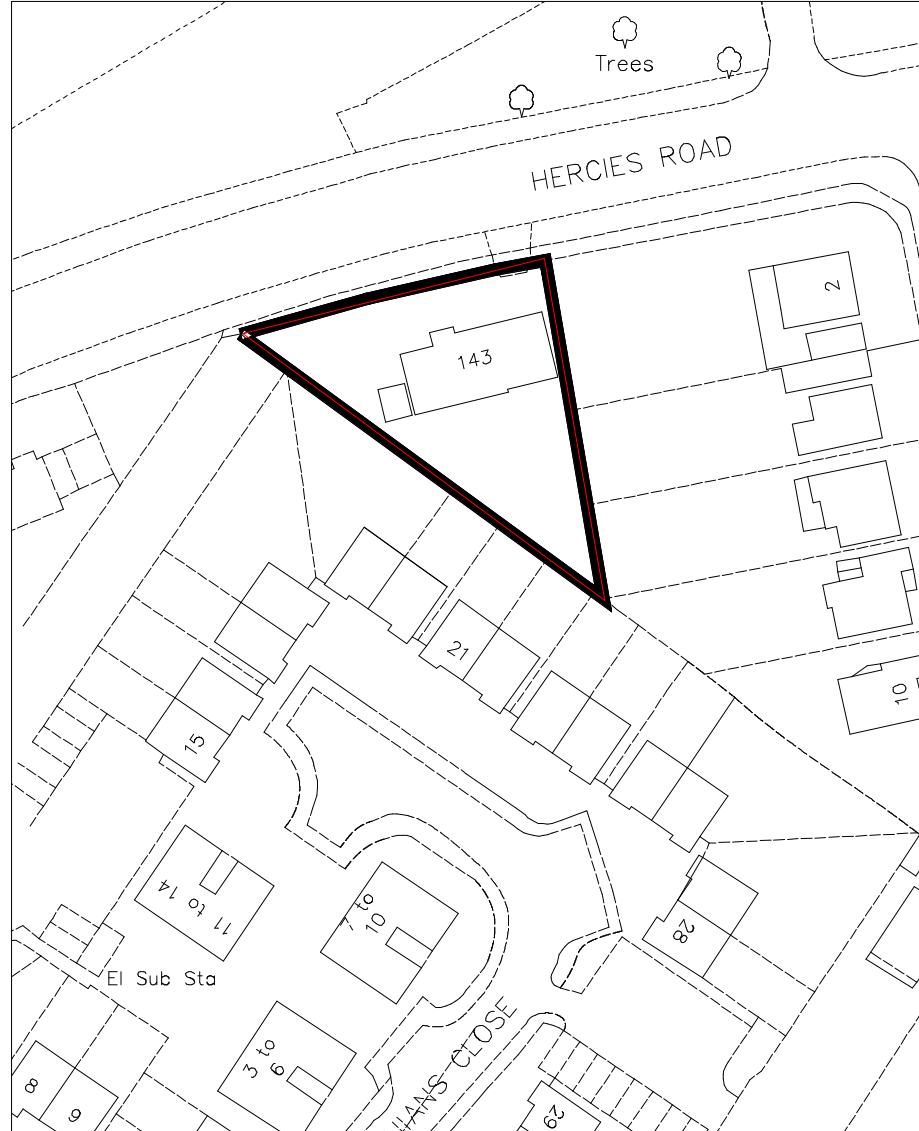

SITE PLAN
1:500

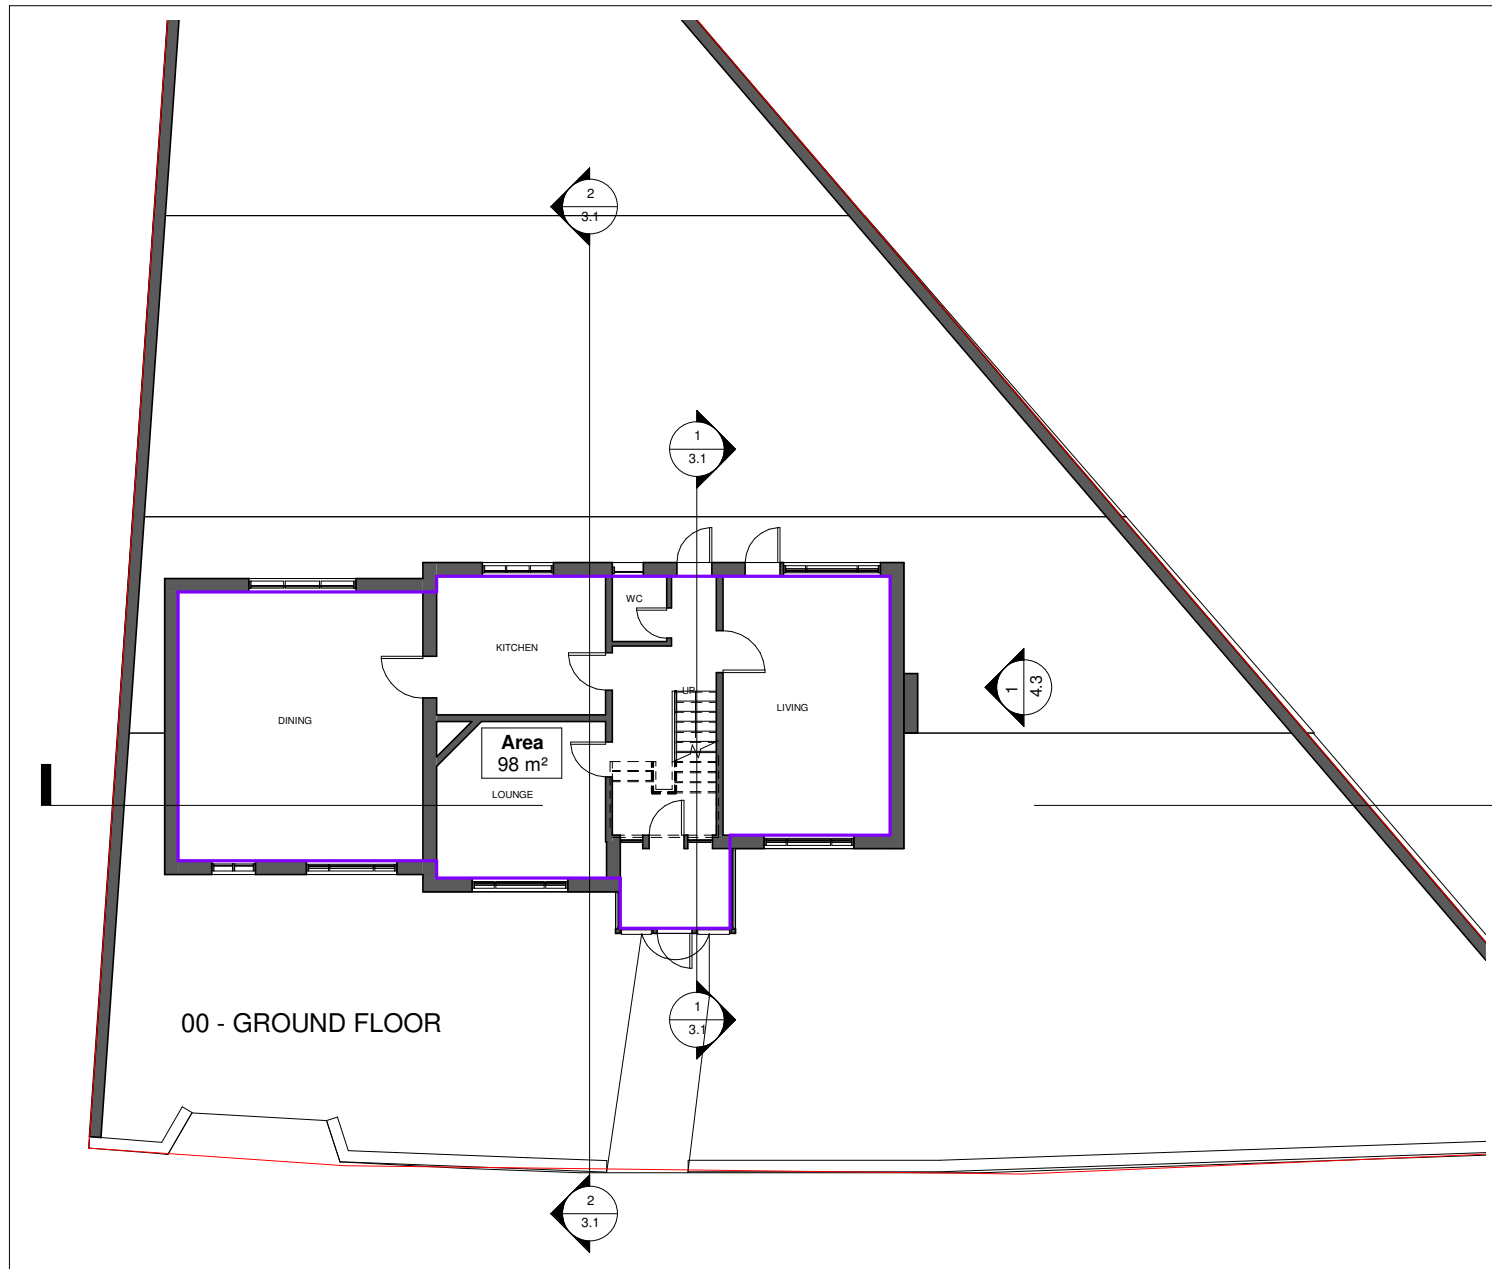

Notes:

Any inaccuracies or errors to be reported to the architect/surveyor immediately and prior to any work commencing.
All dimensions to be verified on site. All work to comply with British Standards Code of practice.
All external surfaces and materials to match existing.
This drawing and all information provided within it is the copyright of URBAN PLANNING PRACTICE and reproduction without prior consent is strictly forbidden.

Client

GLORIA BRITTAIN

Project Address

143 HERCIES ROAD , UXBRIDGE UB10 9LY

Dwg No

U-J00000

Drawing

Existing Ground Floor


Rev


Date

05/03/2020

Scale

1 : 100

 

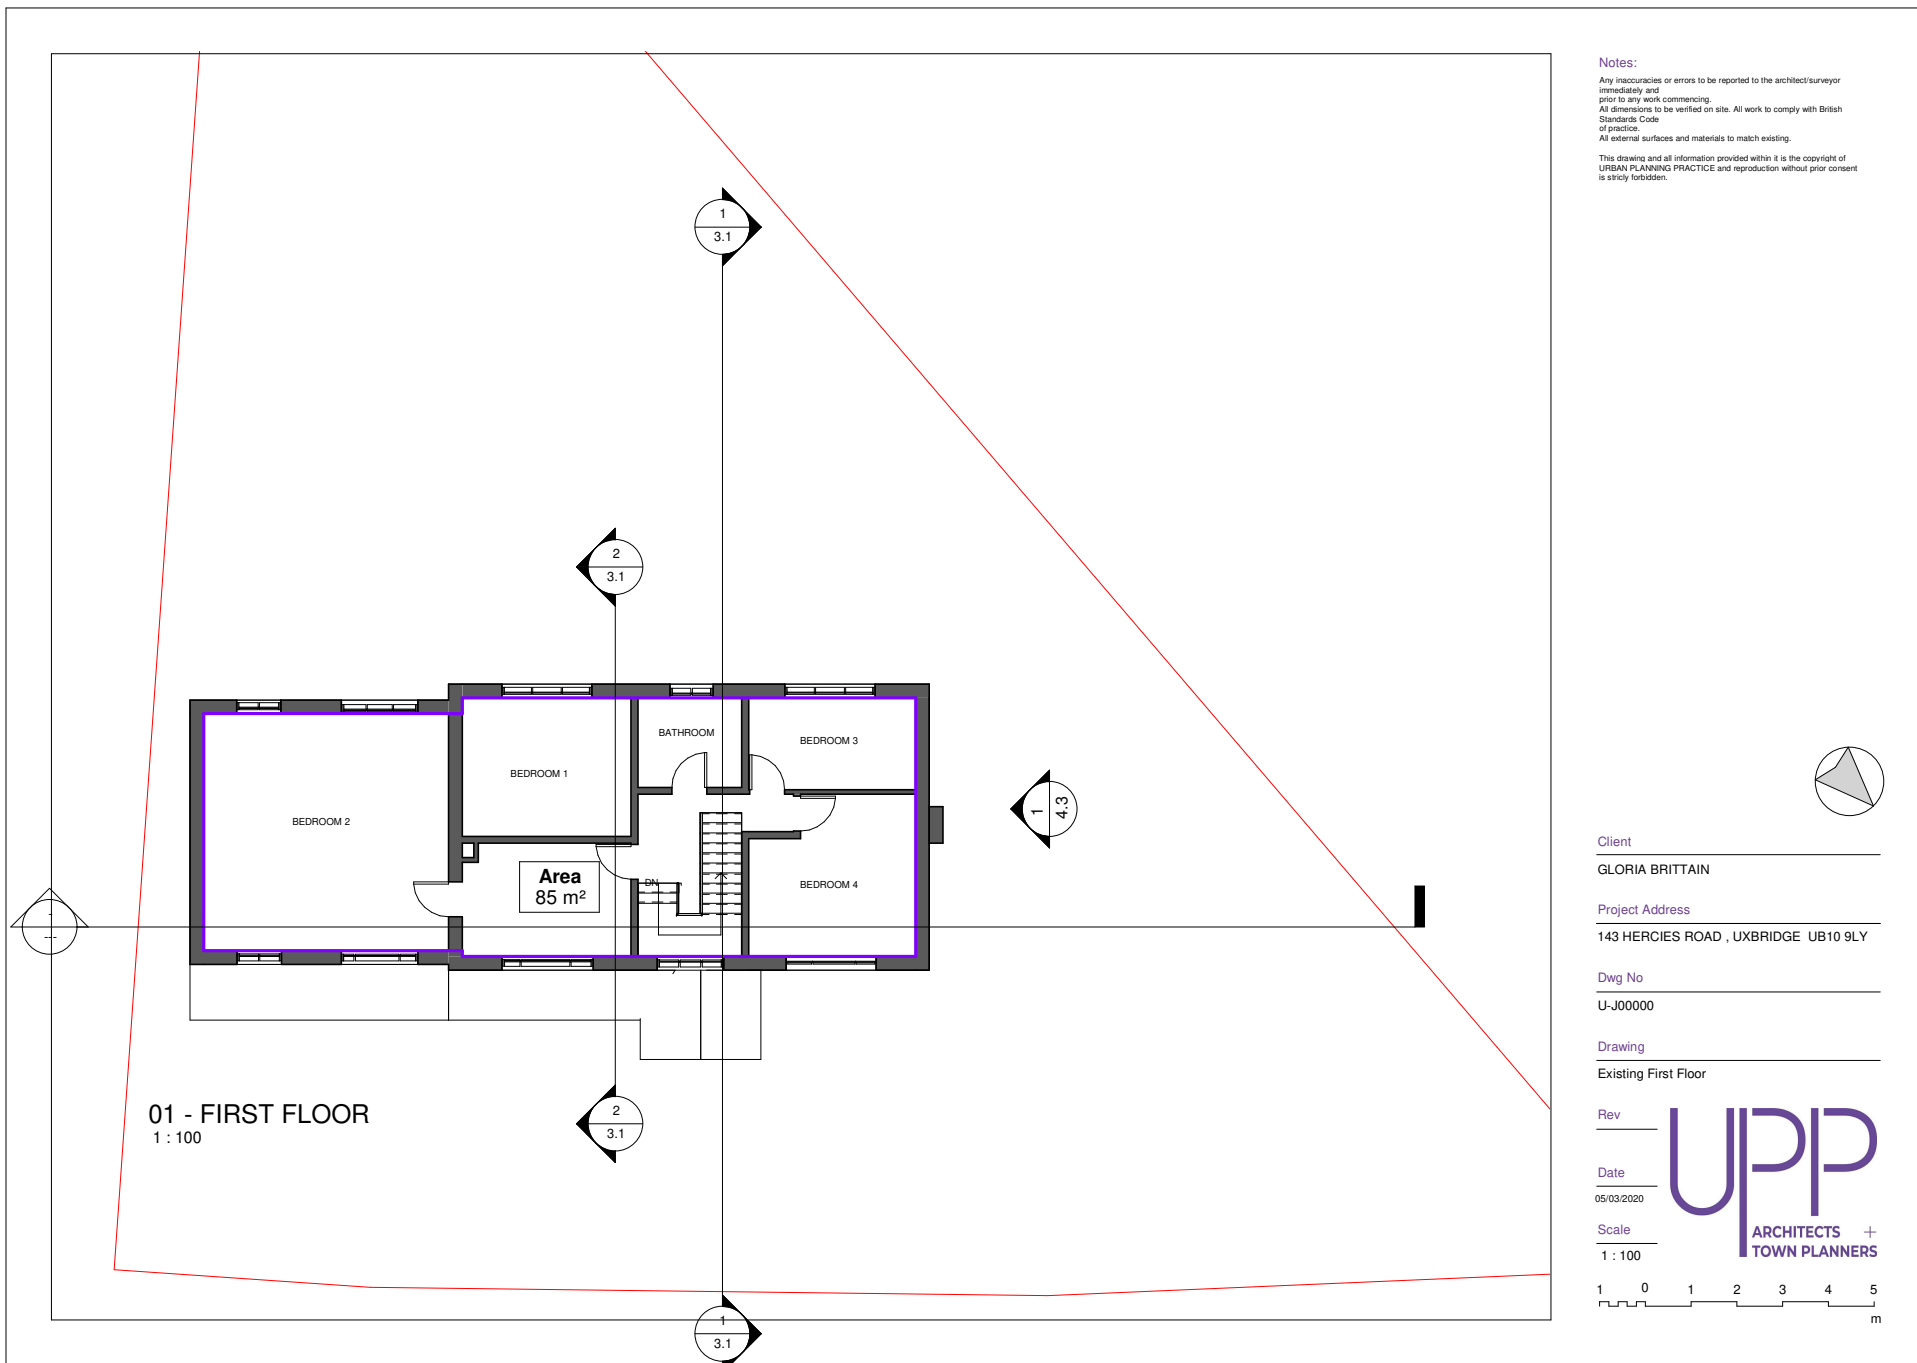

Notes:
Any inaccuracies or errors to be reported to the architect/surveyor immediately and prior to any work commencing.
All dimensions to be verified on site. All work to comply with British Standards Code of practice.
All external surfaces and materials to match existing.
This drawing and all information provided within it is the copyright of URBAN PLANNING PRACTICE and reproduction without prior consent is strictly forbidden.

Client
GLORIA BRITTAIN

Project Address
143 HERCIES ROAD , UXBRIDGE UB10 9LY


Dwg No
U-J00000


Drawing
Existing First Floor

Rev
Date
05/03/2020

Scale
1 : 100

UPPP
ARCHITECTS +
TOWN PLANNERS

 

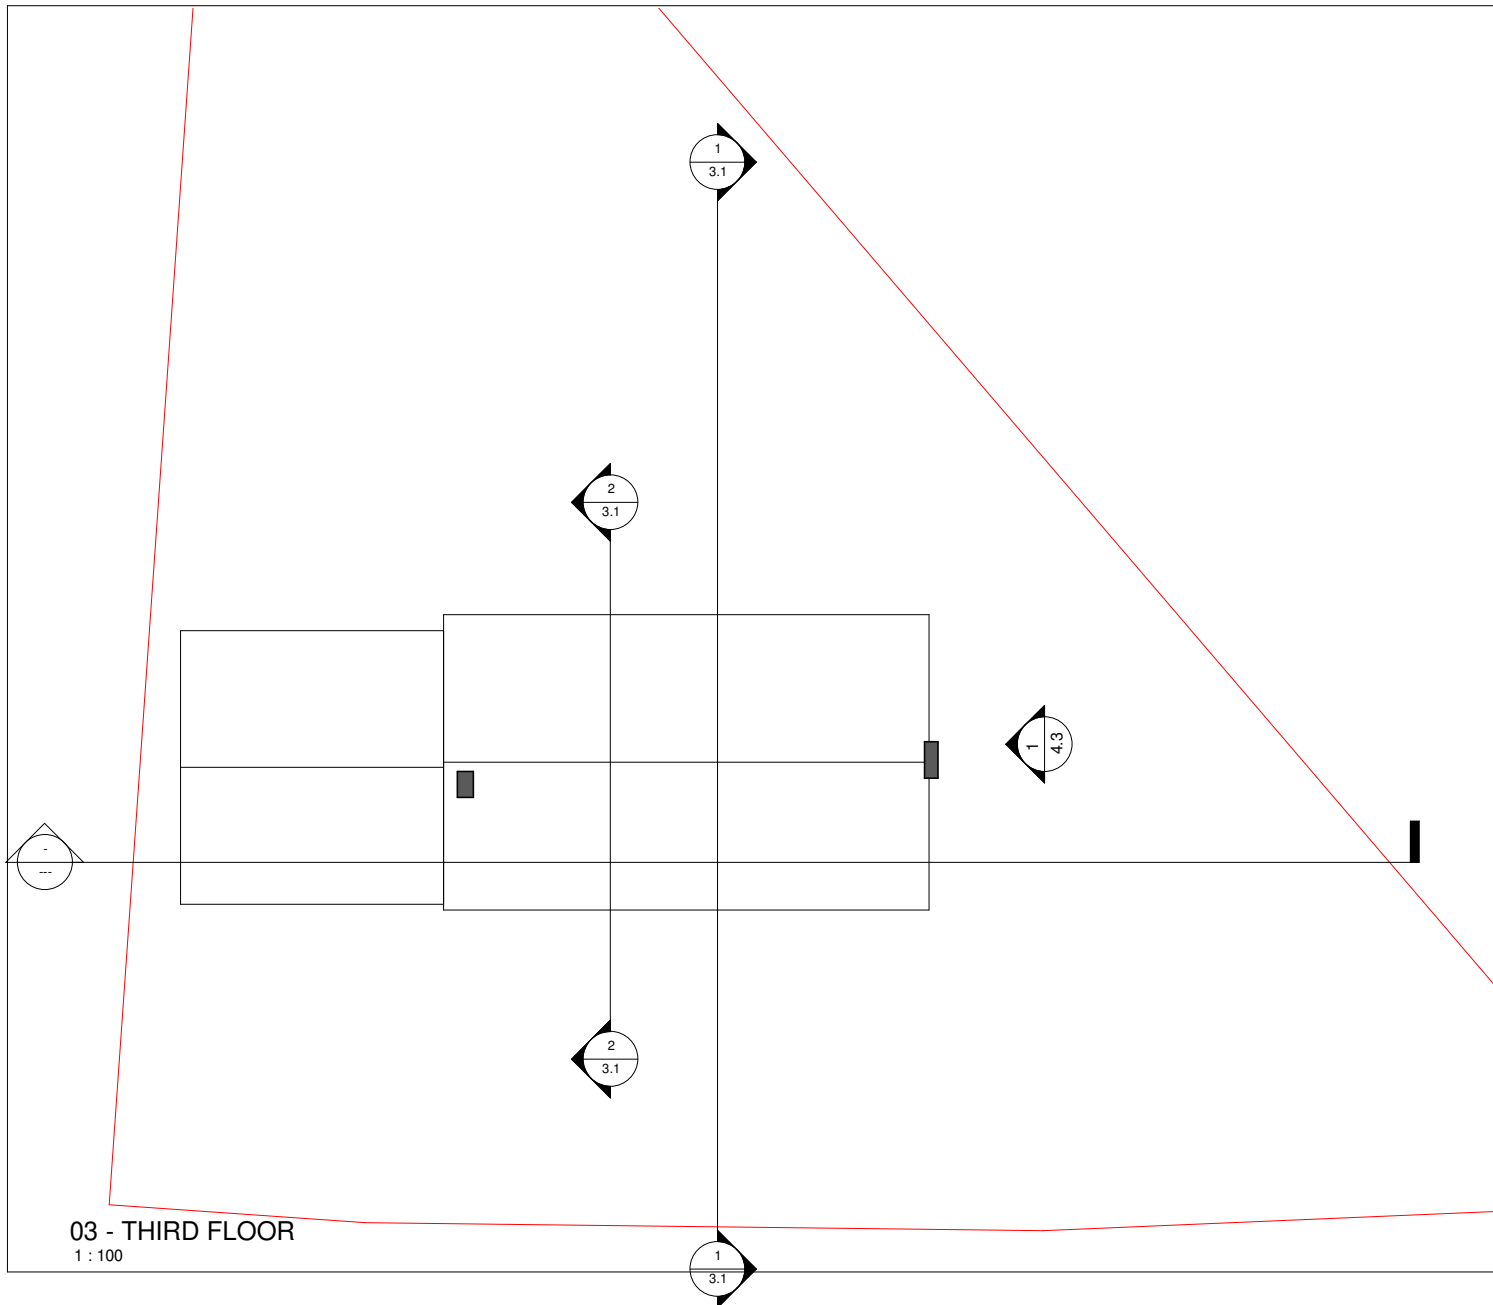

Notes:

Any inaccuracies or errors to be reported to the architect/surveyor immediately and prior to any work commencing.
All dimensions to be verified on site. All work to comply with British Standards Code of practice.
All external surfaces and materials to match existing.
This drawing and all information provided within it is the copyright of URBAN PLANNING PRACTICE and reproduction without prior consent is strictly forbidden.



Client

GLORIA BRITTAIN

Project Address

143 HERCIES ROAD , UXBRIDGE UB10 9LY

Dwg No

U-J00000

Drawing

Existing Roof


Rev

Date



05/03/2020

Scale

1 : 100

 

Section 2
1 : 100

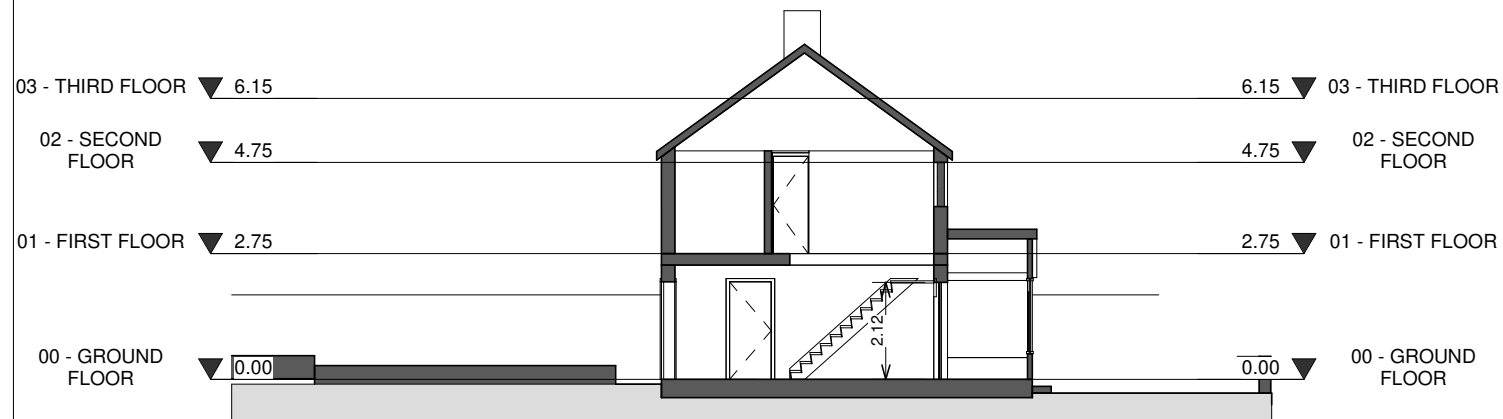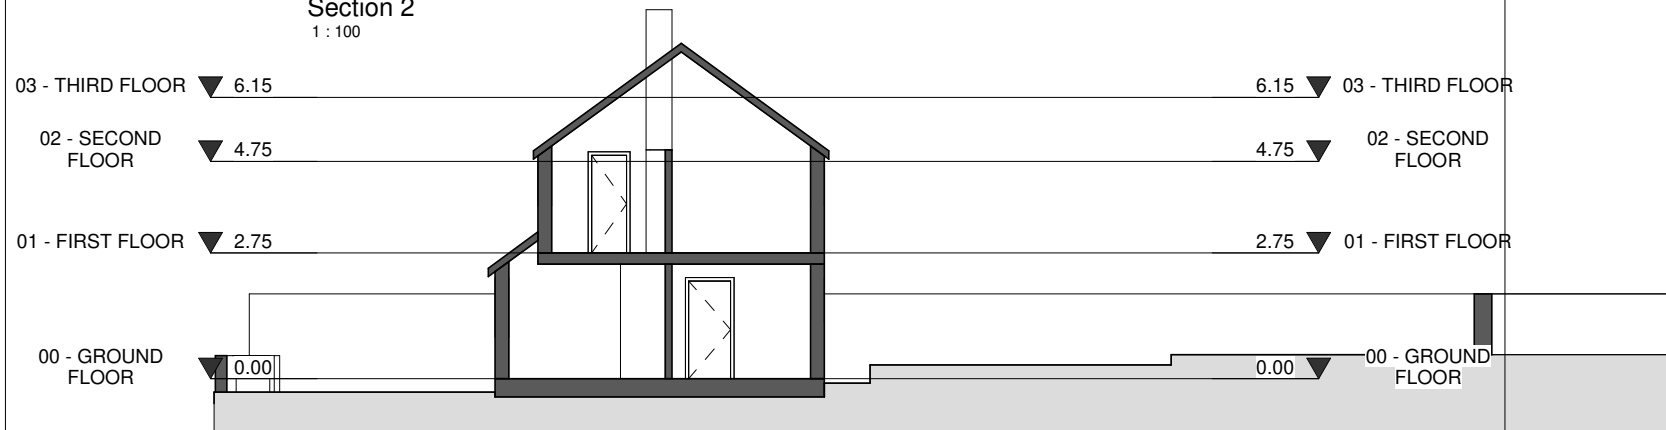

Section 1
1 : 100

Notes:

Any inaccuracies or errors to be reported to the architect/surveyor immediately and prior to any work commencing.
All dimensions to be verified on site. All work to comply with British Standards Code of practice.
All external surfaces and materials to match existing.
This drawing and all information provided within it is the copyright of URBAN PLANNING PRACTICE and reproduction without prior consent is strictly forbidden.

Client

GLORIA BRITTAİN

Project Address

143 HERCIES ROAD , UXBRIDGE UB10 9LY

Dwg No

U-J00000

Drawing

Existing Section

Rev


Date

05/03/2020

Scale

1 : 100

UPP
ARCHITECTS +
TOWN PLANNERS

 

Notes:

Any inaccuracies or errors to be reported to the architect/surveyor immediately and prior to any work commencing.
All dimensions to be verified on site. All work to comply with British Standards Code of practice.
All external surfaces and materials to match existing.

This drawing and all information provided within it is the copyright of URBAN PLANNING PRACTICE and reproduction without prior consent is strictly forbidden.



00 - Existing South Elevation
1 : 100

Client

GLORIA BRITTAIN

Project Address

143 HERCIES ROAD , UXBRIDGE UB10 9LY

Dwg No

U-J00000

Drawing

Existing South Elevation


Rev

Date

05/03/2020

Scale

1 : 100

 

UPPP
ARCHITECTS +
TOWN PLANNERS

Notes:

Any inaccuracies or errors to be reported to the architect/surveyor immediately and prior to any work commencing.
All dimensions to be verified on site. All work to comply with British Standards Code of practice.
All external surfaces and materials to match existing.
This drawing and all information provided within it is the copyright of URBAN PLANNING PRACTICE and reproduction without prior consent is strictly forbidden.



01 - Existing North Elevation
1 : 100

Client

GLORIA BRITTAIN

Project Address

143 HERCIES ROAD , UXBRIDGE UB10 9LY

Dwg No

U-J00000

Drawing

Existing North Elevation

Rev


Date

05/03/2020

Scale

1 : 100


UPPP
ARCHITECTS +
TOWN PLANNERS

 

Notes:

Any inaccuracies or errors to be reported to the architect/surveyor immediately and prior to any work commencing.
All dimensions to be verified on site. All work to comply with British Standards Code of practice.
All external surfaces and materials to match existing.

This drawing and all information provided within it is the copyright of URBAN PLANNING PRACTICE and reproduction without prior consent is strictly forbidden.

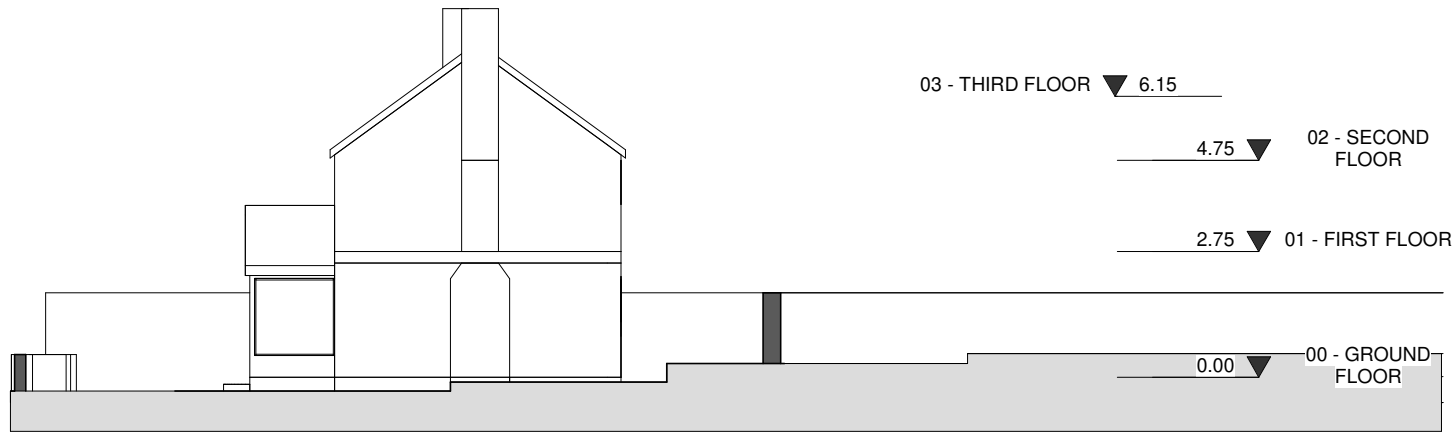

02 - Existing East Elevation
1 : 100

Client

GLORIA BRITTAIN

Project Address

143 HERCIES ROAD , UXBRIDGE UB10 9LY

Dwg No

U-J00000

Drawing

Existing East Elevation

Rev


Date

05/03/2020

Scale

1 : 100


UPPP
ARCHITECTS +
TOWN PLANNERS

 

Notes:

Any inaccuracies or errors to be reported to the architect/surveyor immediately and prior to any work commencing.
All dimensions to be verified on site. All work to comply with British Standards Code of practice.
All external surfaces and materials to match existing.

This drawing and all information provided within it is the copyright of URBAN PLANNING PRACTICE and reproduction without prior consent is strictly forbidden.

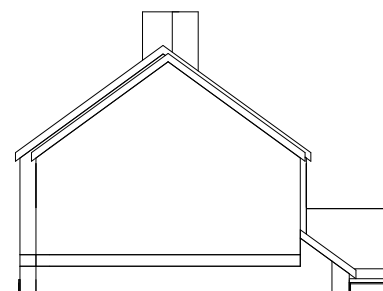

6.15 ▼ 03 - THIRD FLOOR

4.75 ▼ 02 - SECOND FLOOR

2.75 ▼ 01 - FIRST FLOOR

0.00 ▼ 00 - GROUND FLOOR

03 - Existing West Elevation
1 : 100

Client

GLORIA BRITTAIN

Project Address

143 HERCIES ROAD , UXBRIDGE UB10 9LY

Dwg No

U-J00000

Drawing

Existing West Elevation

Rev

Date


05/03/2020

Scale

1 : 100

UPPP
ARCHITECTS +
TOWN PLANNERS

1 0 1 2 3 4 5
m

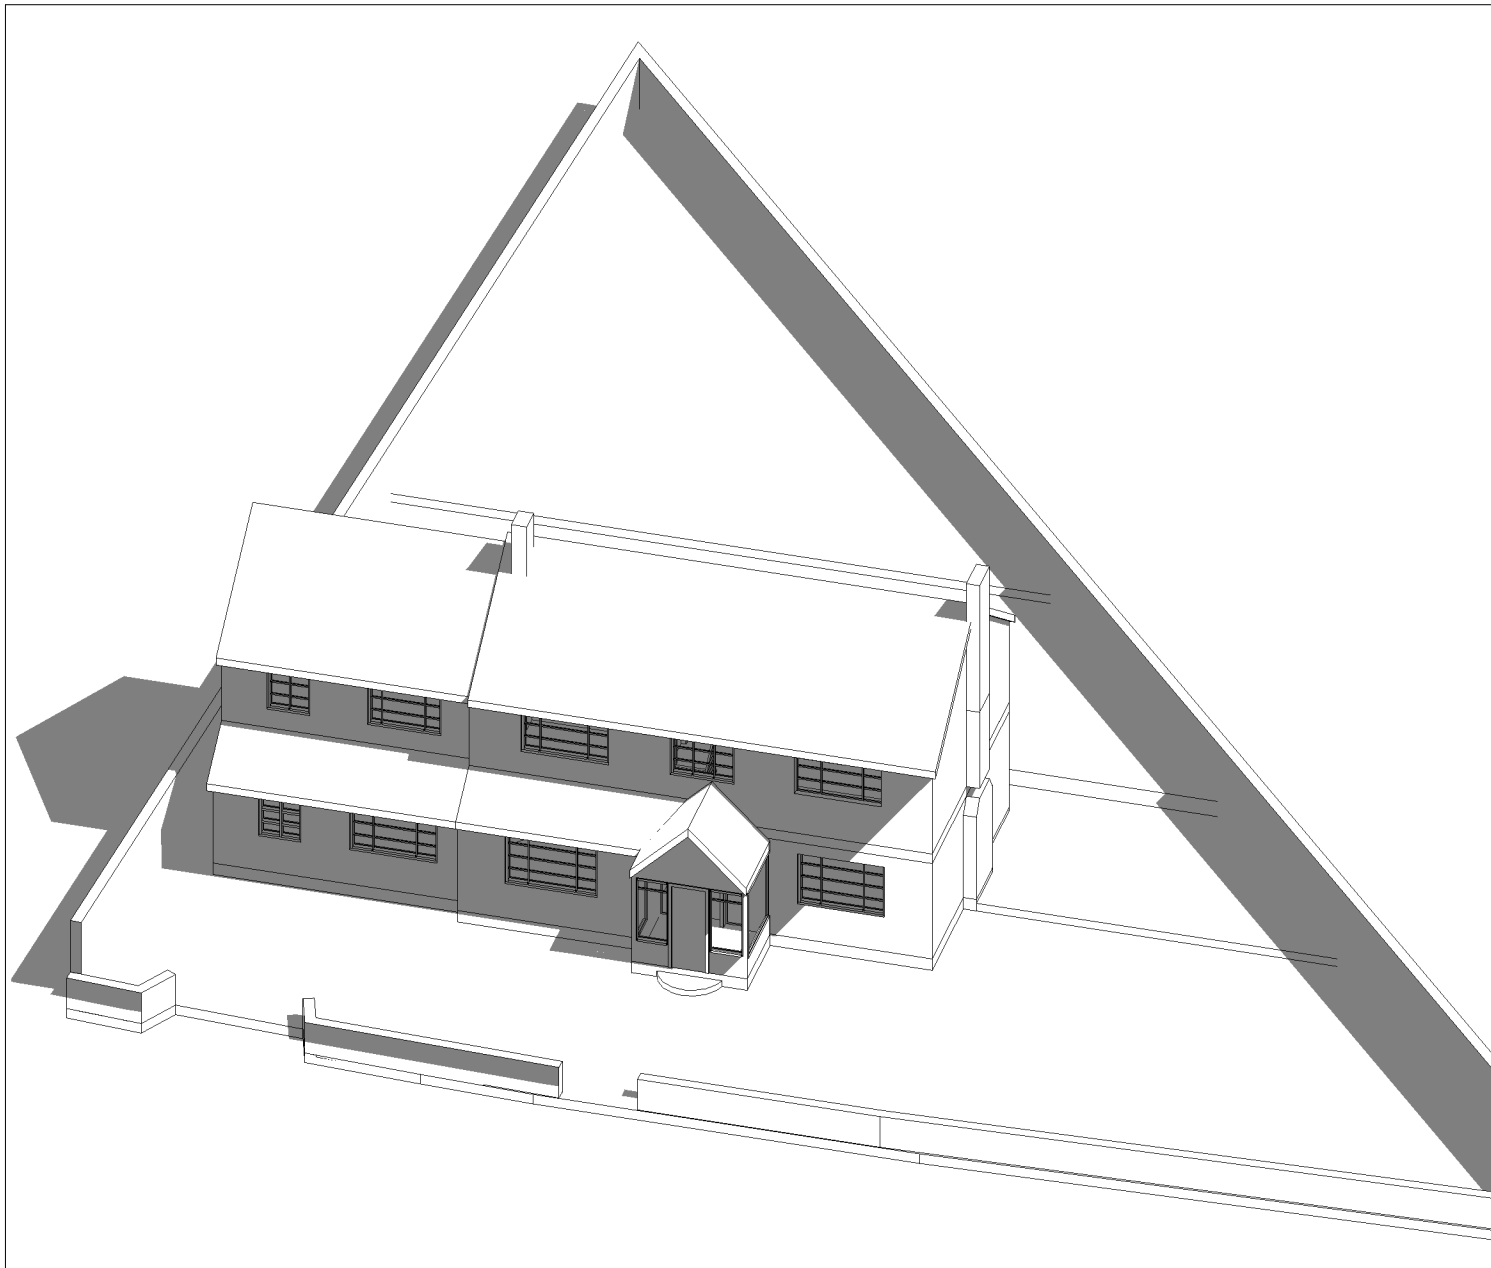

Notes:

Any inaccuracies or errors to be reported to the architect/surveyor immediately and prior to any work commencing.
All dimensions to be verified on site. All work to comply with British Standards Code of practice.
All external surfaces and materials to match existing.
This drawing and all information provided within it is the copyright of URBAN PLANNING PRACTICE and reproduction without prior consent is strictly forbidden.

Client

GLORIA BRITTAİN

Project Address

143 HERCIES ROAD , UXBRIDGE UB10 9LY

Dwg No

U-J00000

Drawing

Existing Front Visualization

Rev


Date

05/03/2020

Scale

NTS



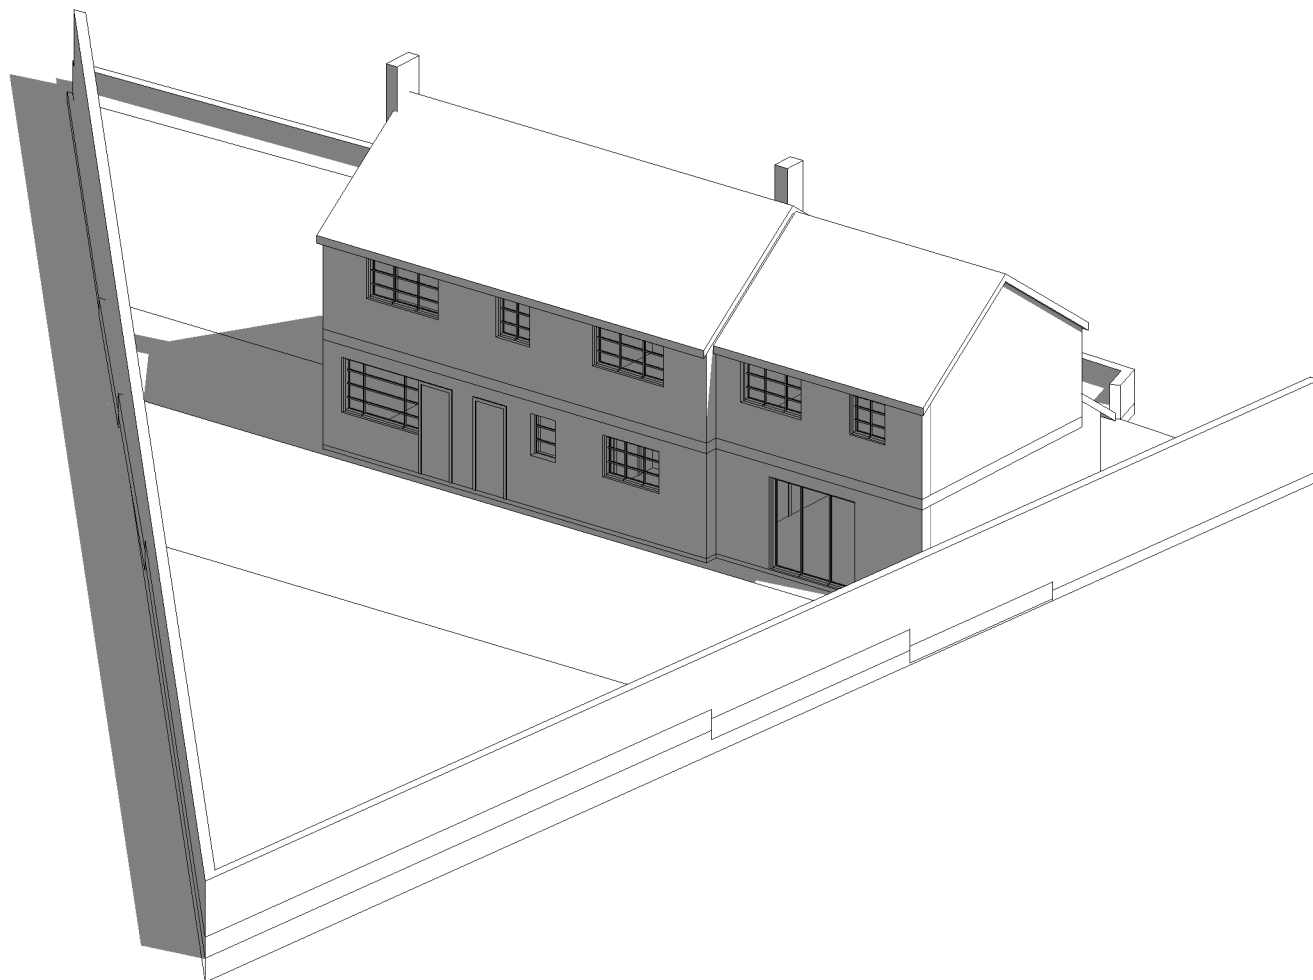

Notes:

Any inaccuracies or errors to be reported to the architect/surveyor immediately and prior to any work commencing.
All dimensions to be verified on site. All work to comply with British Standards Code of practice.
All external surfaces and materials to match existing.

This drawing and all information provided within it is the copyright of URBAN PLANNING PRACTICE and reproduction without prior consent is strictly forbidden.

Client

GLORIA BRITTAİN

Project Address

143 HERCIES ROAD , UXBRIDGE UB10 9LY

Dwg No

U-J00000

Drawing

Existing Rear Visualization

Rev

Date

05/03/2020

Scale

NTS

UPPP
ARCHITECTS +
TOWN PLANNERS