


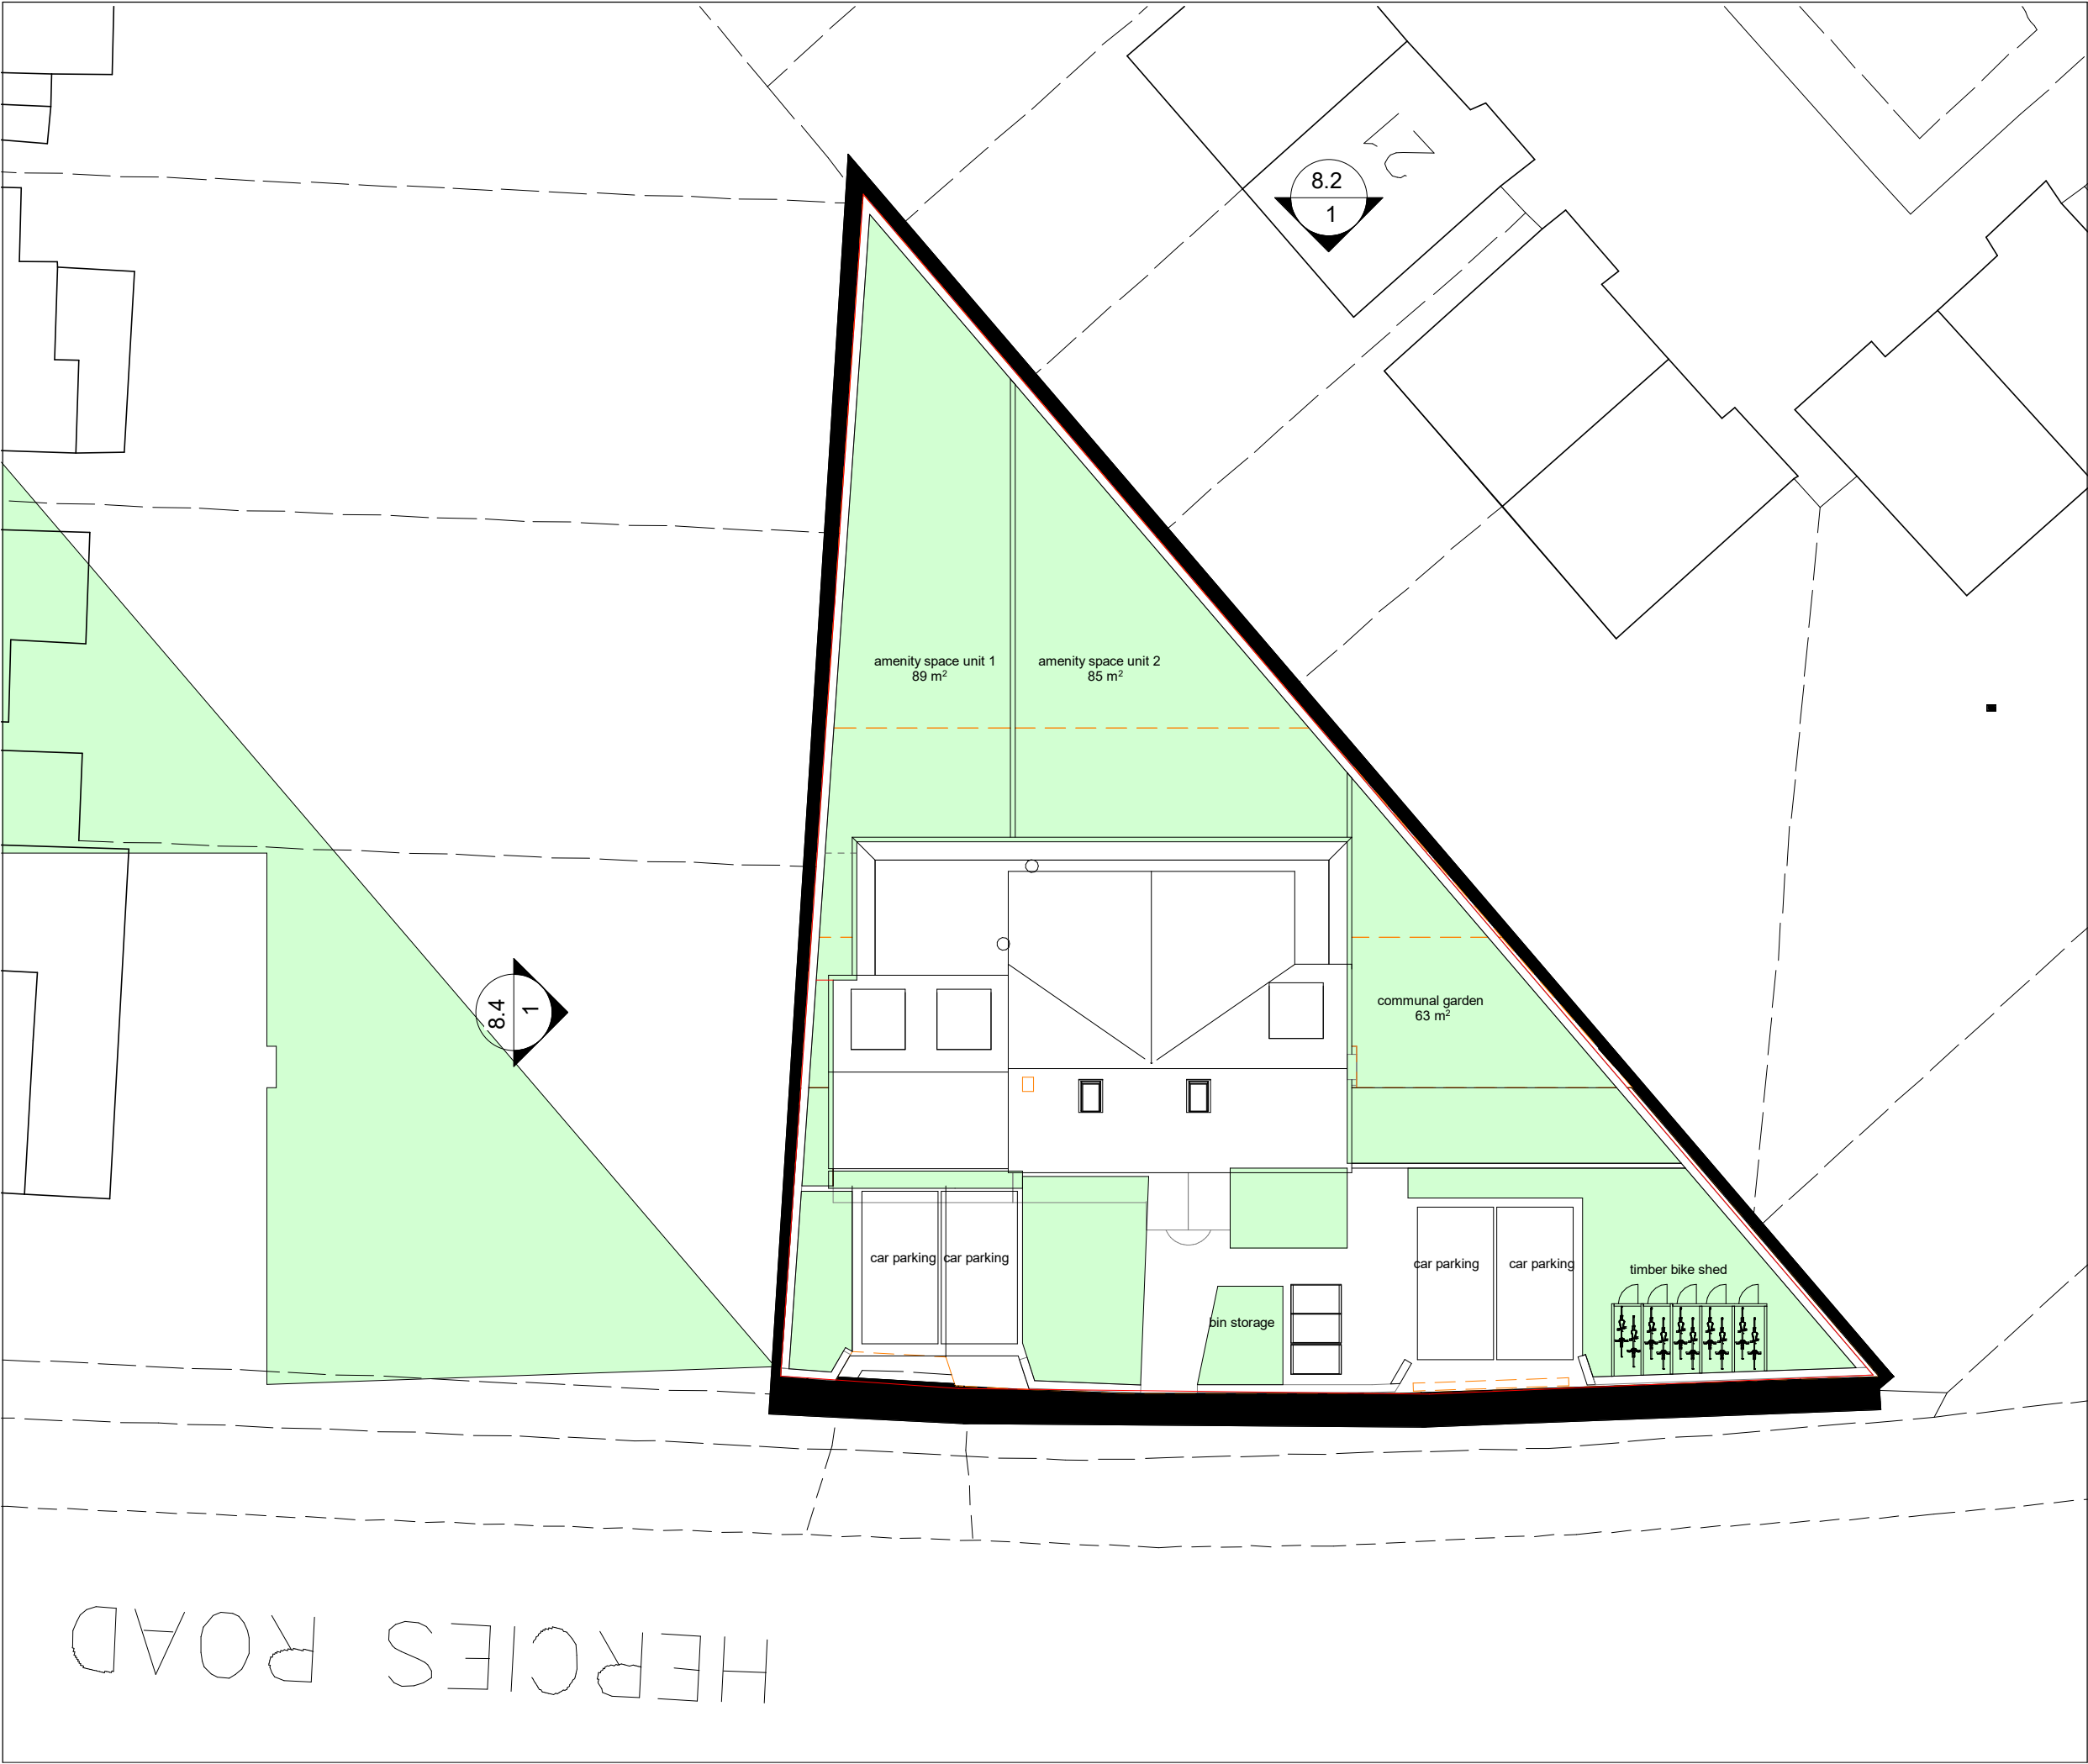

Notes:

Any inaccuracies or errors to be reported to the architect/surveyor immediately and prior to any work commencing.

All dimensions to be verified on site. All work to comply with British Standards Code of practice.

All external surfaces and materials to match existing.

This drawing and all information provided within it is the copyright of URBAN PLANNING PRACTICE and reproduction without prior consent is strictly forbidden.

Client

Client

Project Address

143 HERCIES ROAD , UXBRIDGE UB10 9LY

Dwg No

143HE

Drawing


Proposed Block plan

Rev

Date

Scale

1 : 200

 

Notes:
Any inaccuracies or errors to be reported to the architect/surveyor immediately and prior to any work commencing.
All dimensions to be verified on site. All work to comply with British Standards Code of practice.
All external surfaces and materials to match existing.
This drawing and all information provided within it is the copyright of URBAN PLANNING PRACTICE and reproduction without prior consent is strictly forbidden.



SITE AREA - 652m²
EXISTING AREA - 183m²
PROPOSED AREA - 250m²

Client
Client
Project Address
143 HERCIES ROAD , UXBRIDGE UB10 9LY
Dwg No
143HE
Drawing
Proposed Ground Floor
Rev

Date
06/03/2020
Scale
1 : 100

UPP
ARCHITECTS +
TOWN PLANNERS

1 0 1 2 3 4 5
m



Notes:

Any inaccuracies or errors to be reported to the architect/surveyor immediately and prior to any work commencing.

All dimensions to be verified on site. All work to comply with British Standards Code of practice.

All external surfaces and materials to match existing.

This drawing and all information provided within it is the copyright of URBAN PLANNING PRACTICE and reproduction without prior consent is strictly forbidden.

Client

Client

Project Address

143 HERCIES ROAD , UXBRIDGE UB10 9LY

Dwg No

143HE

Drawing

Proposed First Floor


Rev


Date

06/03/2020

Scale

1 : 100

 

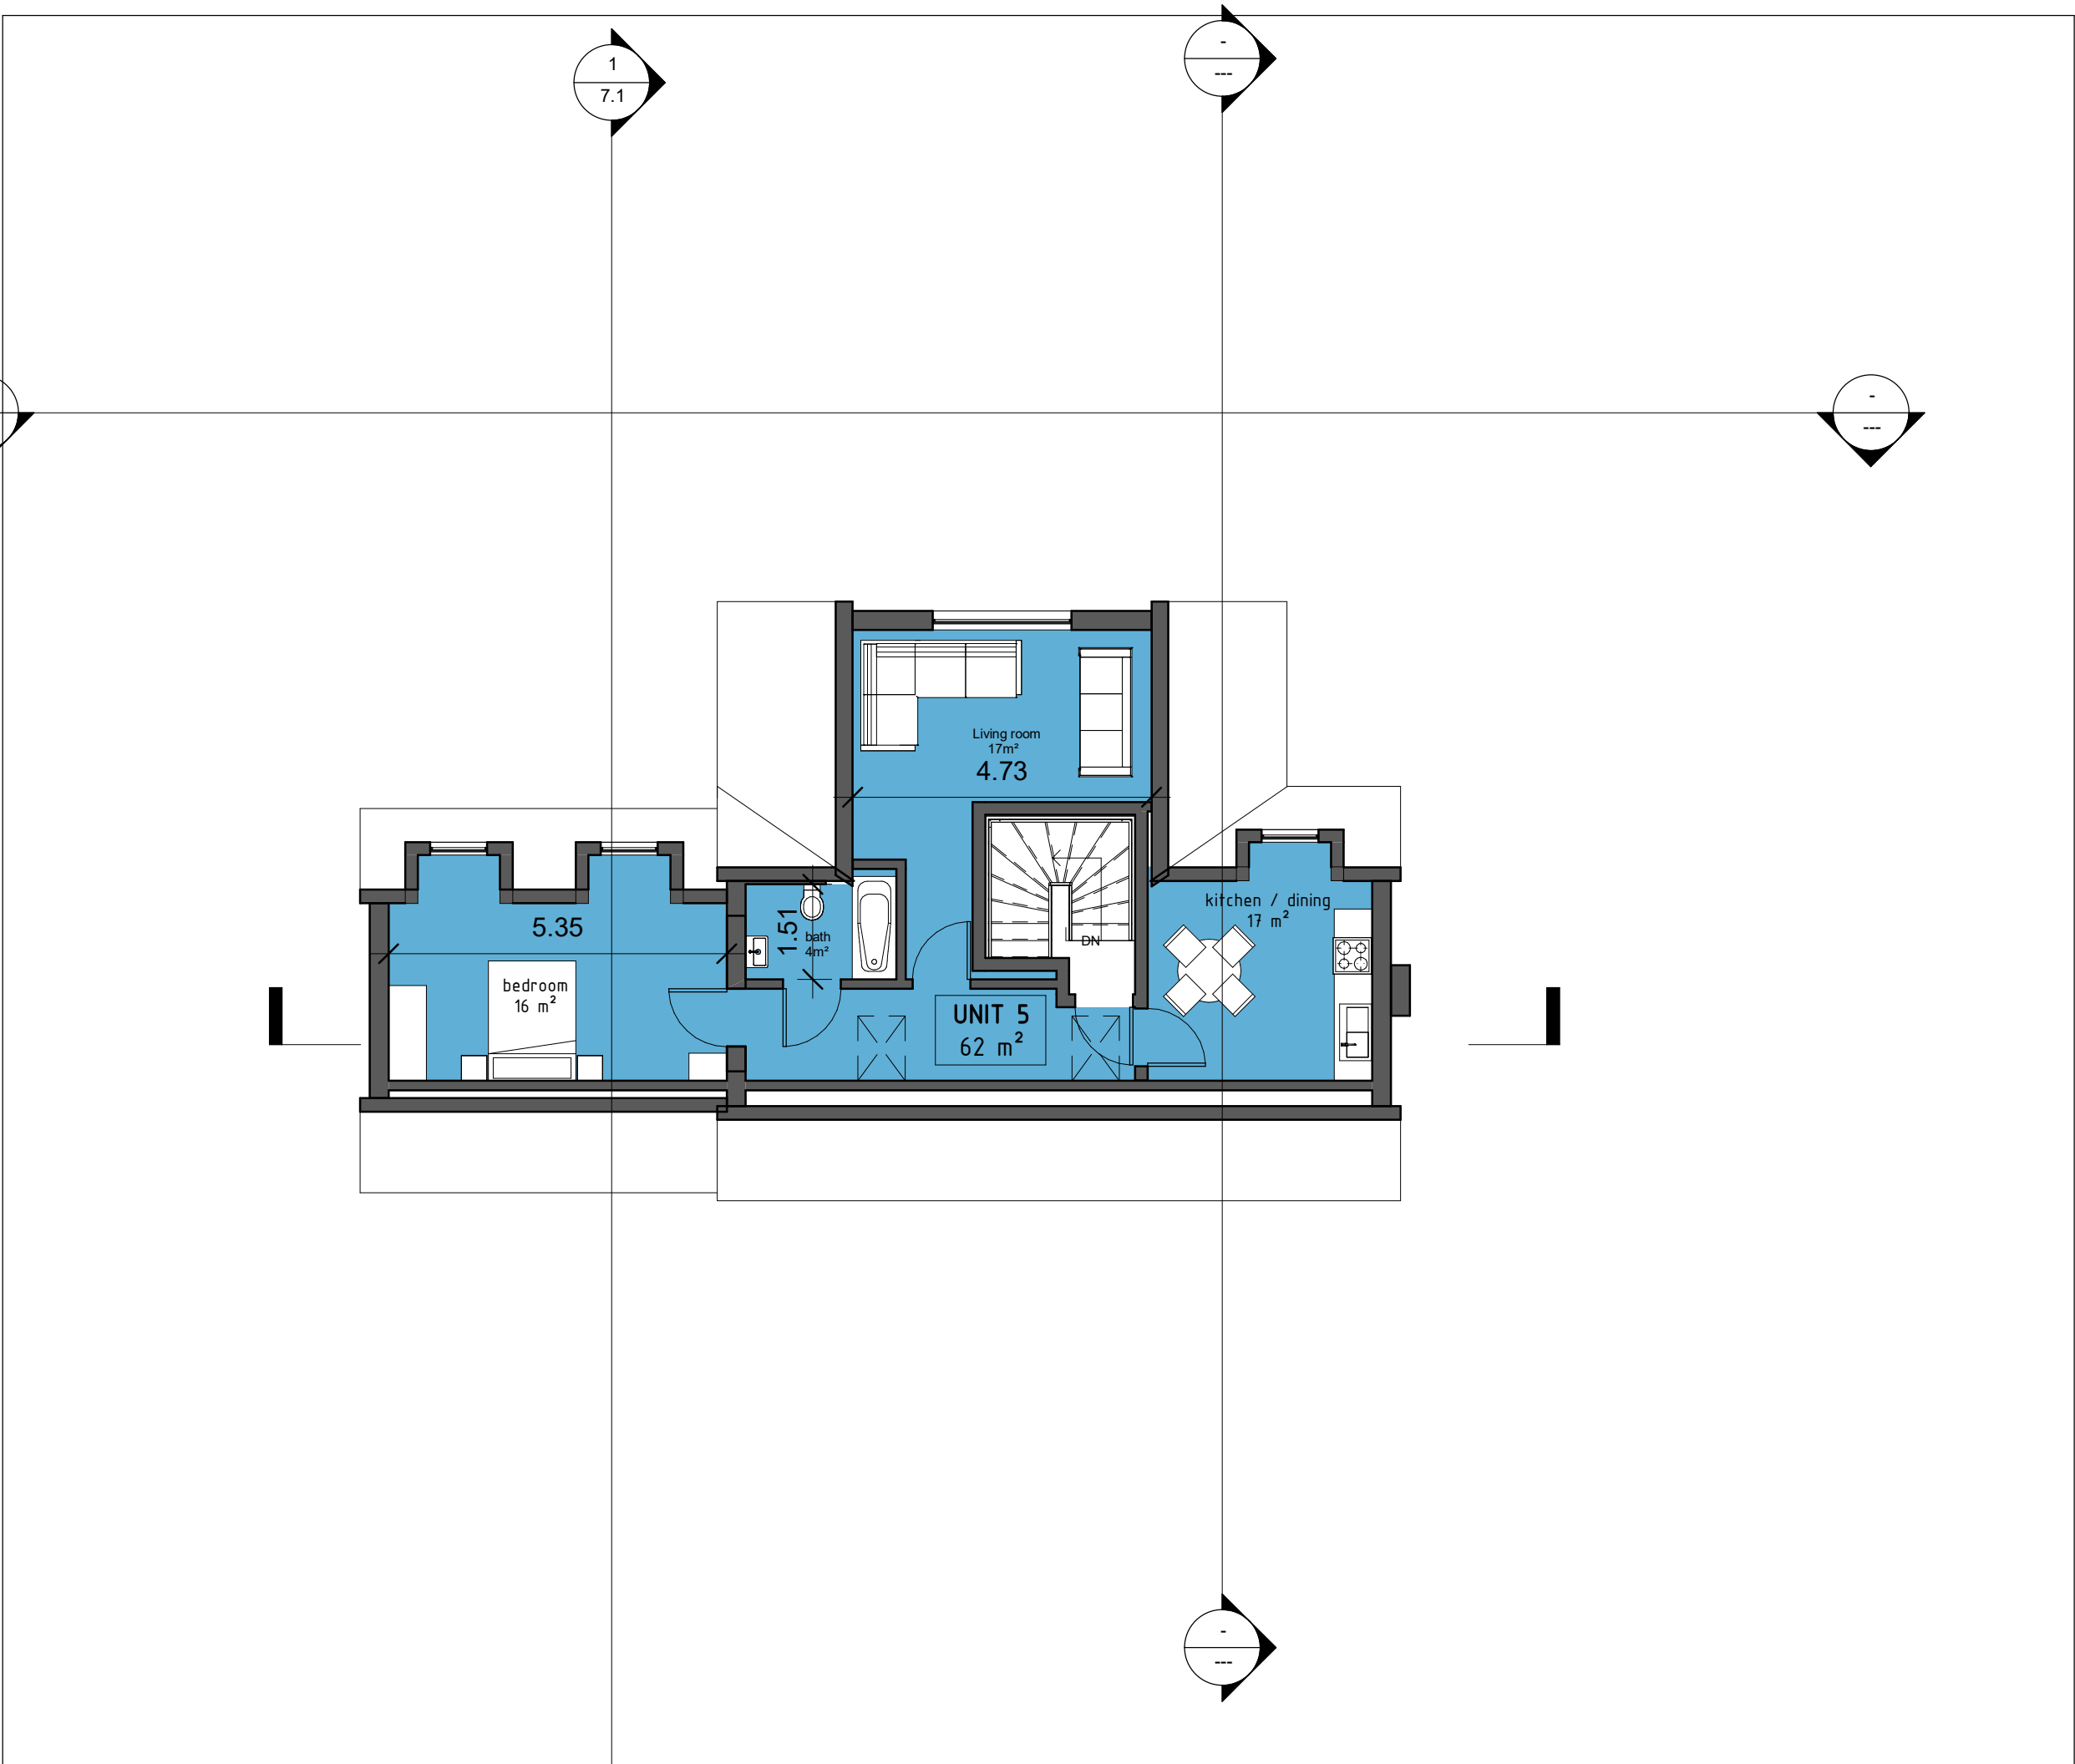

Notes:

Any inaccuracies or errors to be reported to the architect/surveyor immediately and prior to any work commencing.

All dimensions to be verified on site. All work to comply with British Standards Code of practice.

All external surfaces and materials to match existing.

This drawing and all information provided within it is the copyright of URBAN PLANNING PRACTICE and reproduction without prior consent is strictly forbidden.

Client

Client

Project Address

143 HERCIES ROAD , UXBRIDGE UB10 9LY

Dwg No

143HE

Drawing


Proposed Second Floor


Rev

Date

Scale

1 : 100

 

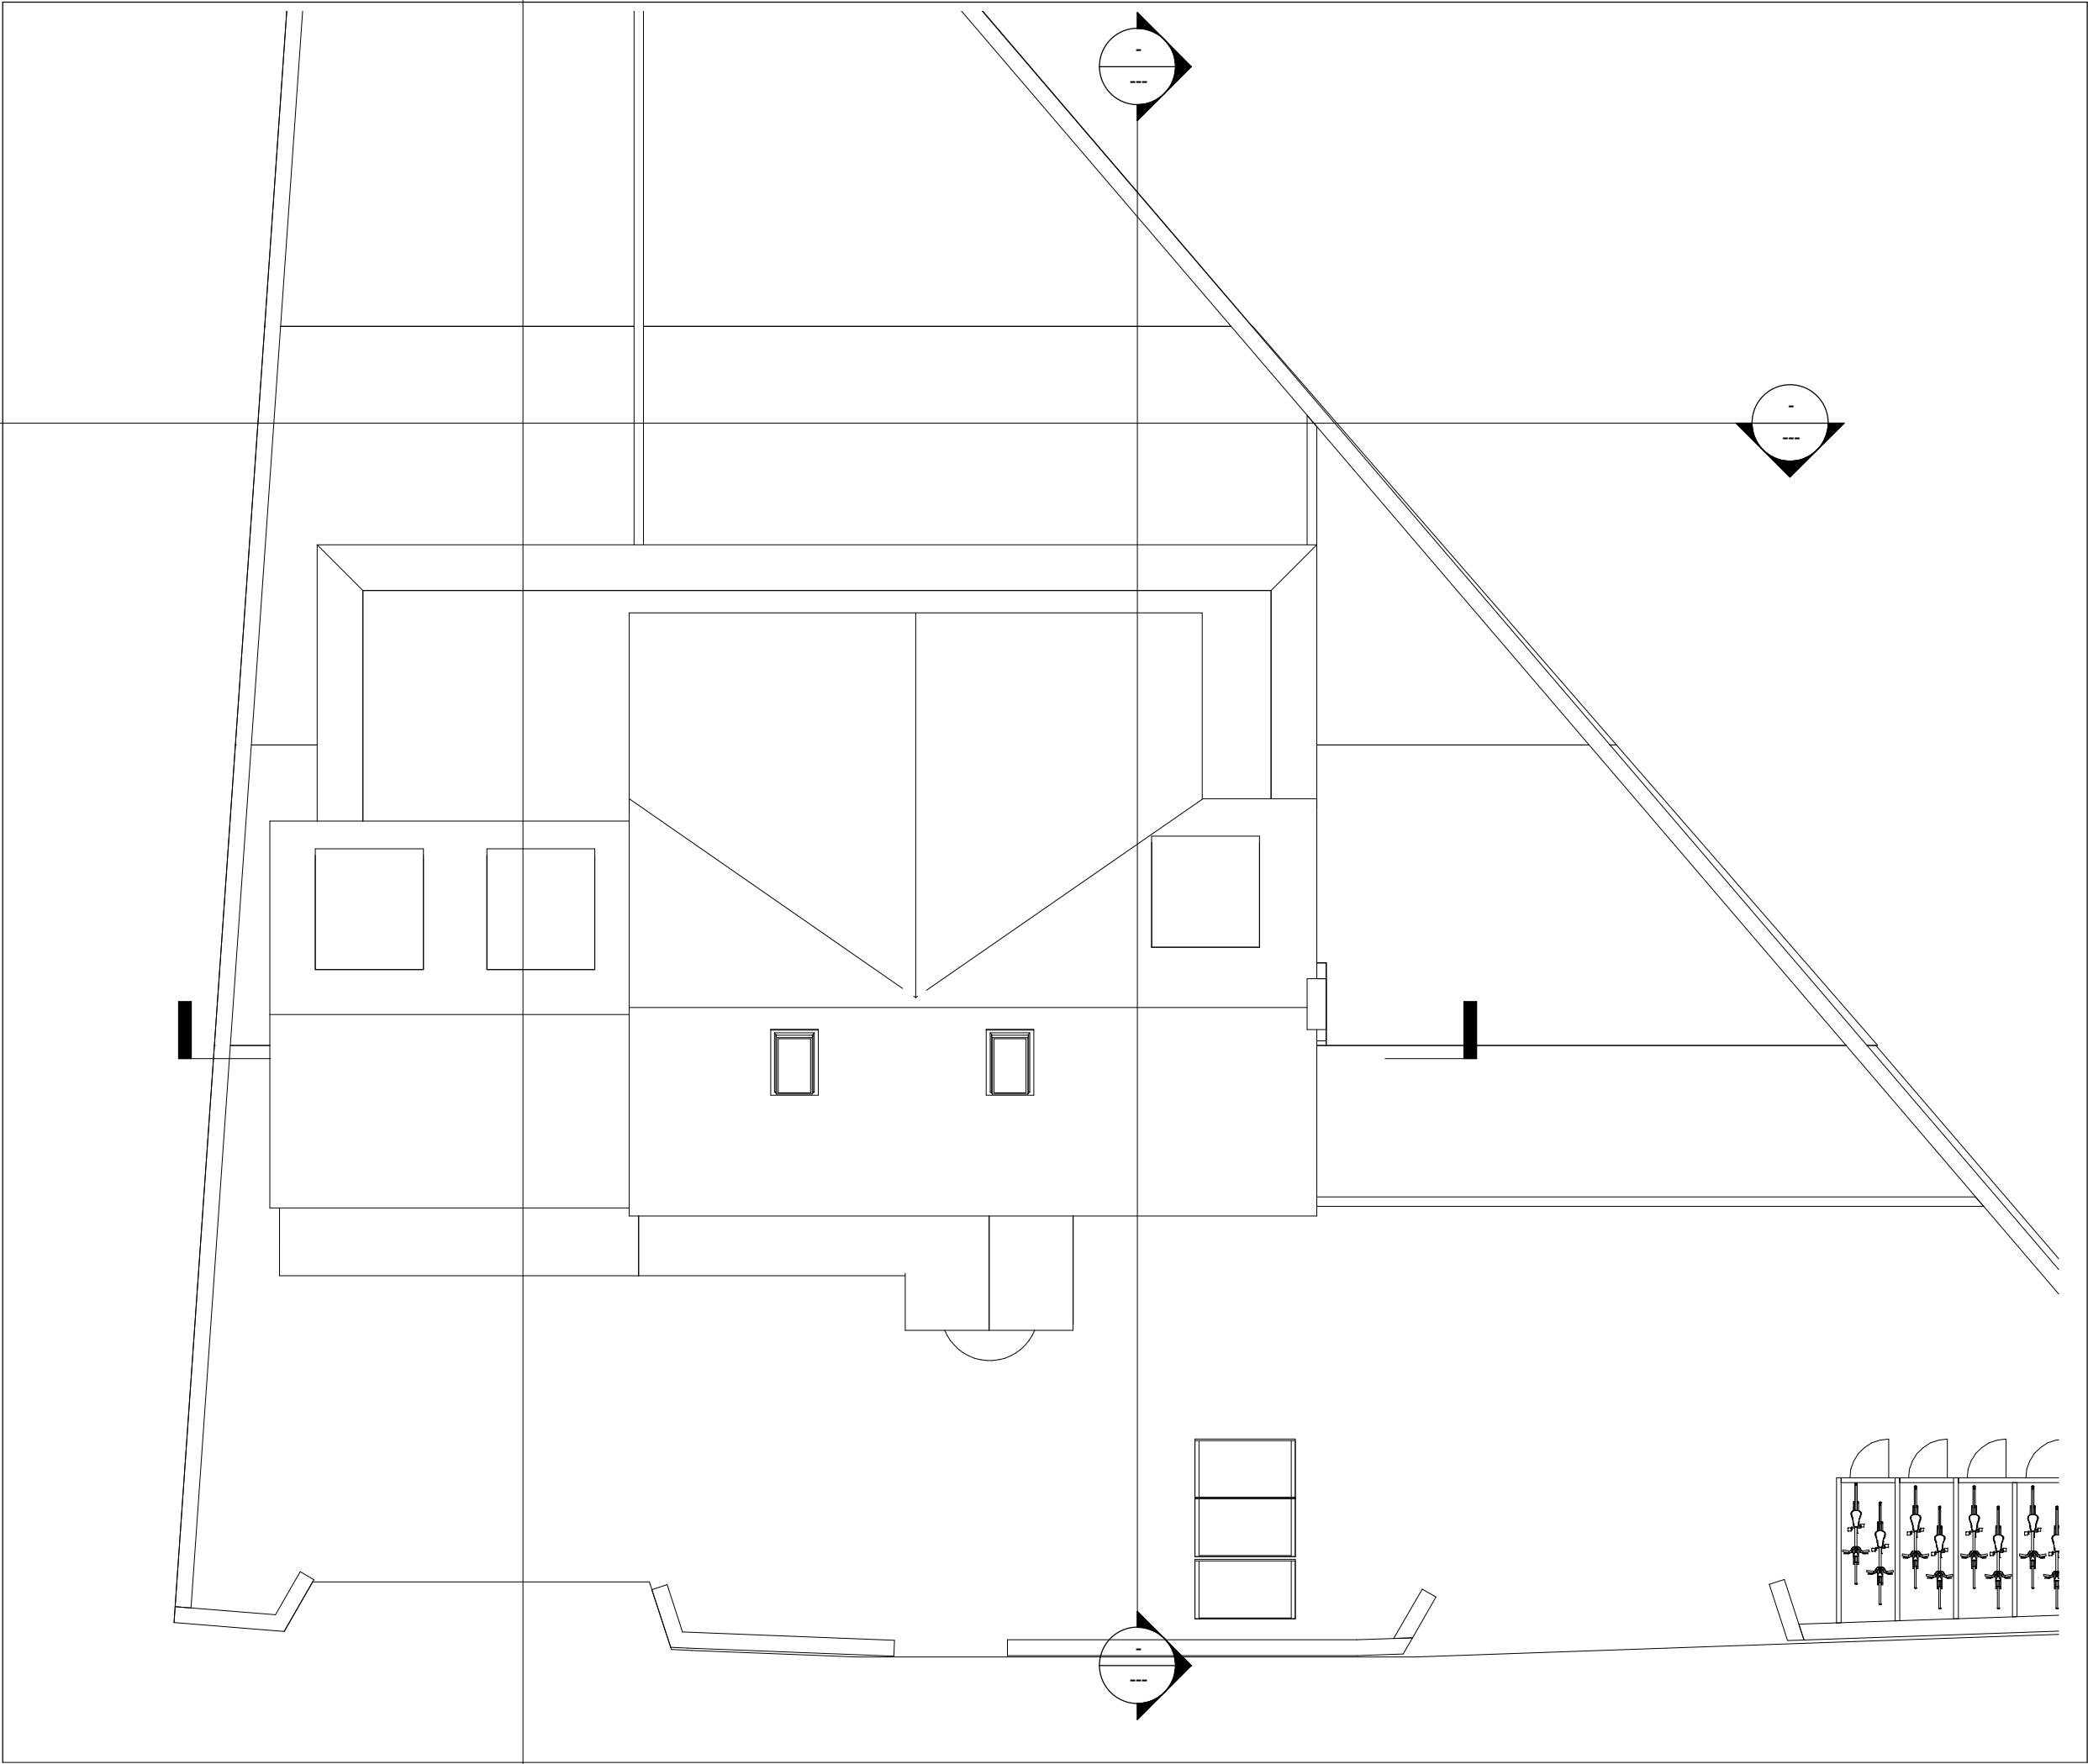


Notes:

Any inaccuracies or errors to be reported to the architect/surveyor immediately and prior to any work commencing.

All dimensions to be verified on site. All work to comply with British Standards Code of practice.

All external surfaces and materials to match existing.

This drawing and all information provided within it is the copyright of URBAN PLANNING PRACTICE and reproduction without prior consent is strictly forbidden.

 

Client

Client

Project Address

143 HERCIES ROAD , UXBRIDGE UB10 9LY

Dwg No

143HE

Drawing

Proposed Roof


Rev


Date

06/03/2020


Scale

1 : 100

 

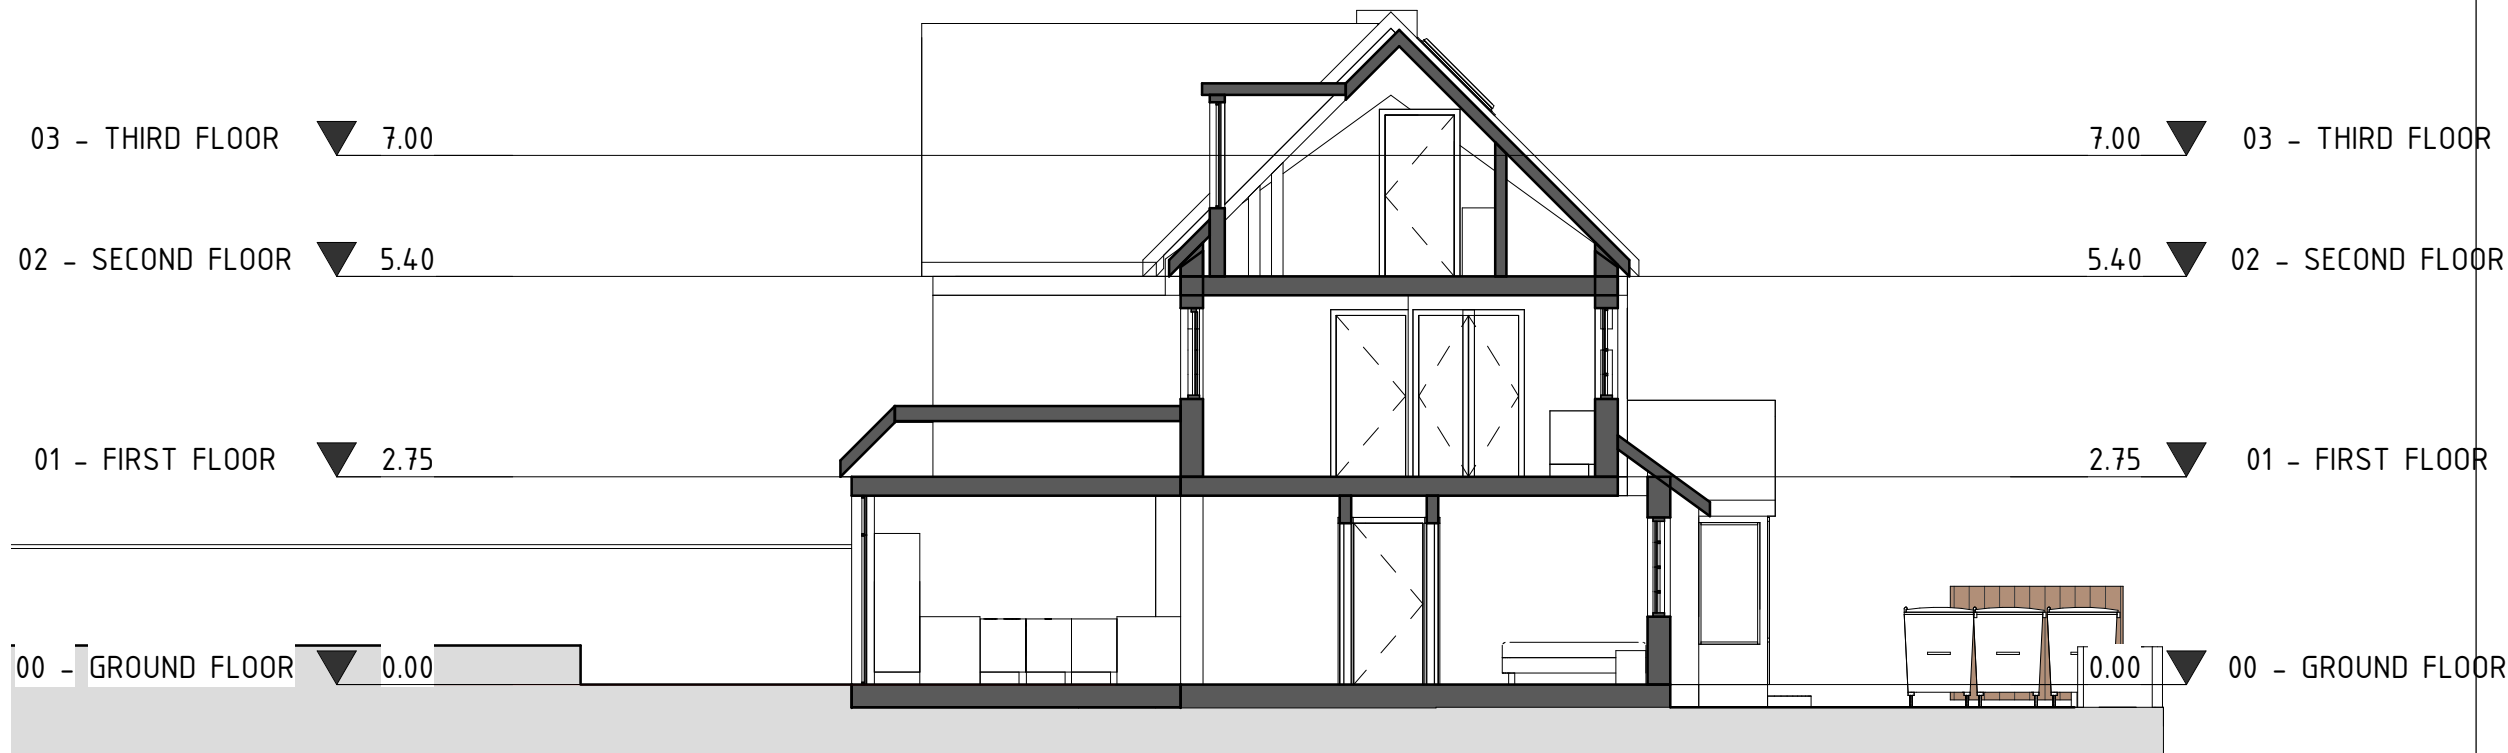

PROPOSED Section 1

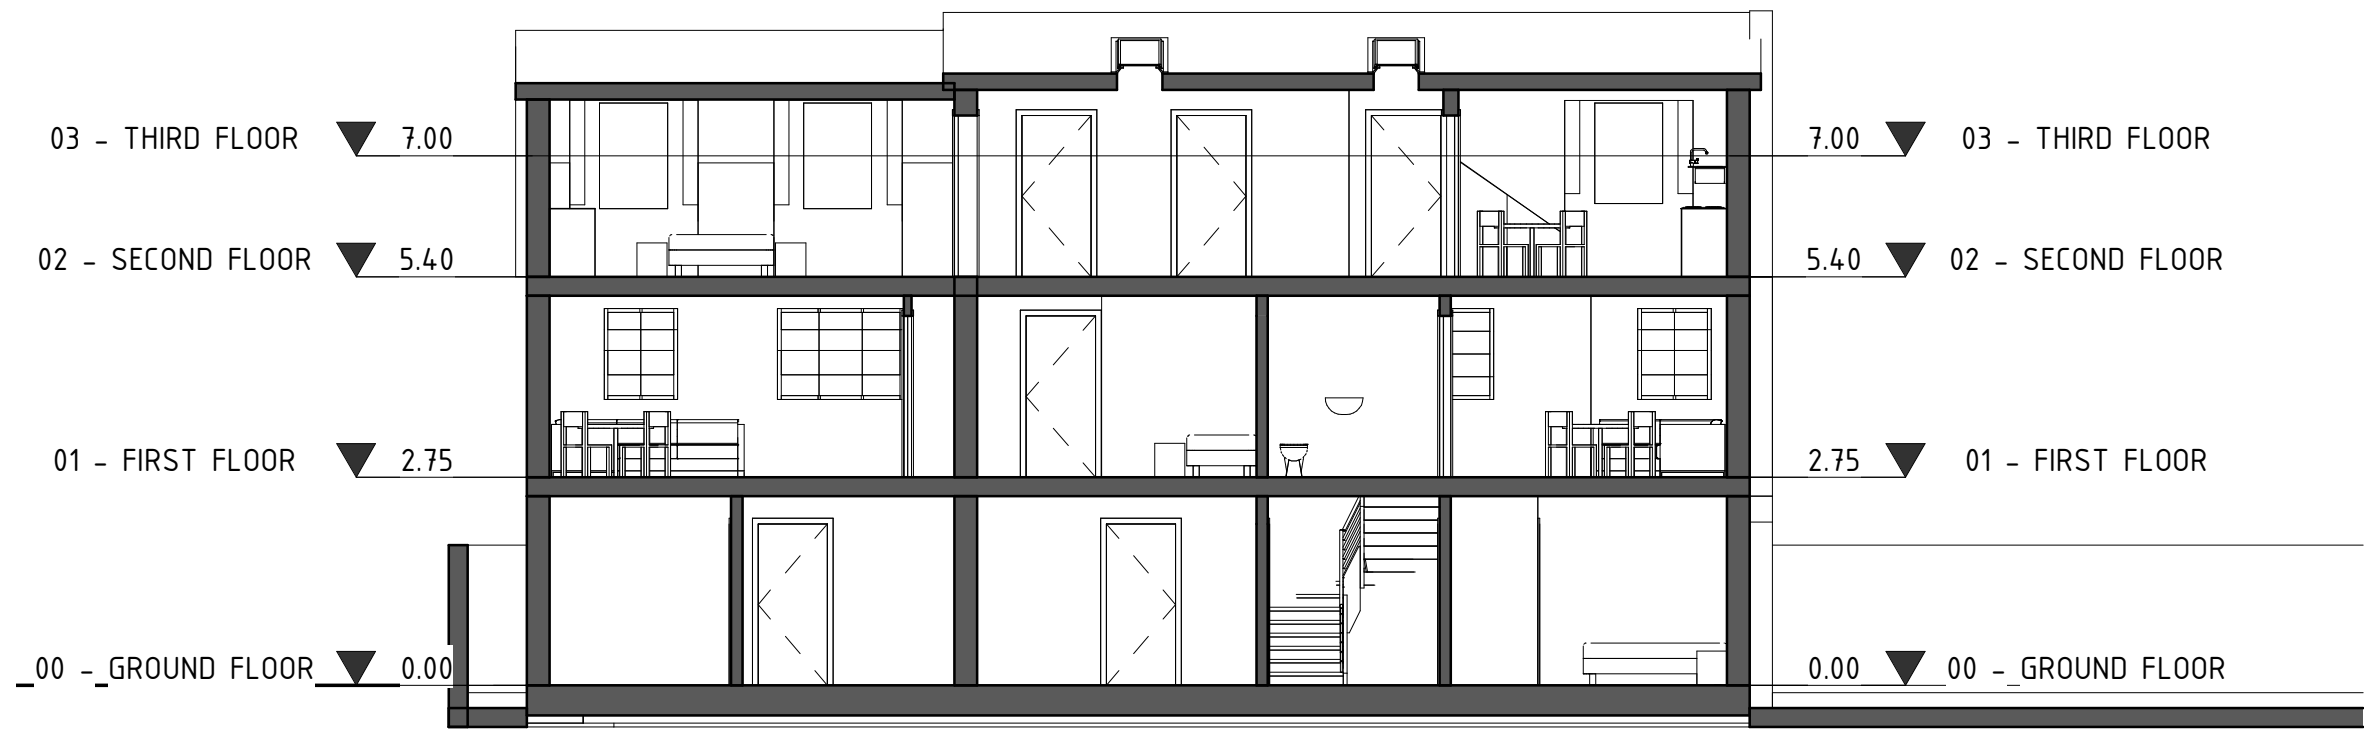

01 - Proposed Section

Notes:
Any inaccuracies or errors to be reported to the architect/surveyor immediately and prior to any work commencing.
All dimensions to be verified on site. All work to comply with British Standards Code of practice.
All external surfaces and materials to match existing.
This drawing and all information provided within it is the copyright of URBAN PLANNING PRACTICE and reproduction without prior consent is strictly forbidden.

Client

Client

Project Address

143 HERCIES ROAD , UXBRIDGE UB10 9LY

Dwg No

143HE

Drawing

Proposed Section

Rev

Date

06/03/2020

Scale

1 : 100

UPP

ARCHITECTS + TOWN PLANNERS

1 0 1 2 3 4 5

m



00 - Proposed South Elevation
1 : 100

Notes:

Any inaccuracies or errors to be reported to the architect/surveyor immediately and prior to any work commencing.
All dimensions to be verified on site. All work to comply with British Standards Code of practice.
All external surfaces and materials to match existing.

This drawing and all information provided within it is the copyright of URBAN PLANNING PRACTICE and reproduction without prior consent is strictly forbidden.

- 7.00 ▼ 03 - THIRD FLOOR
- 5.40 ▼ 02 - SECOND FLOOR
- 2.75 ▼ 01 - FIRST FLOOR
- 0.00 ▼ 00 - GROUND FLOOR

Client

Client

Project Address

143 HERCIES ROAD , UXBRIDGE UB10 9LY

Dwg No

143HE

Drawing

Proposed South Elevation


Rev

Date

06/03/2020

Scale

1 : 100

 



01 - Proposed North Elevation
1 : 100

Notes:

Any inaccuracies or errors to be reported to the architect/surveyor immediately and prior to any work commencing.
All dimensions to be verified on site. All work to comply with British Standards Code of practice.
All external surfaces and materials to match existing.

This drawing and all information provided within it is the copyright of URBAN PLANNING PRACTICE and reproduction without prior consent is strictly forbidden.

Client

Client

Project Address

143 HERCIES ROAD , UXBRIDGE UB10 9LY

Dwg No

143HE

Drawing

Proposed North Elevation


Rev


Date

06/03/2020

Scale

1 : 100

 

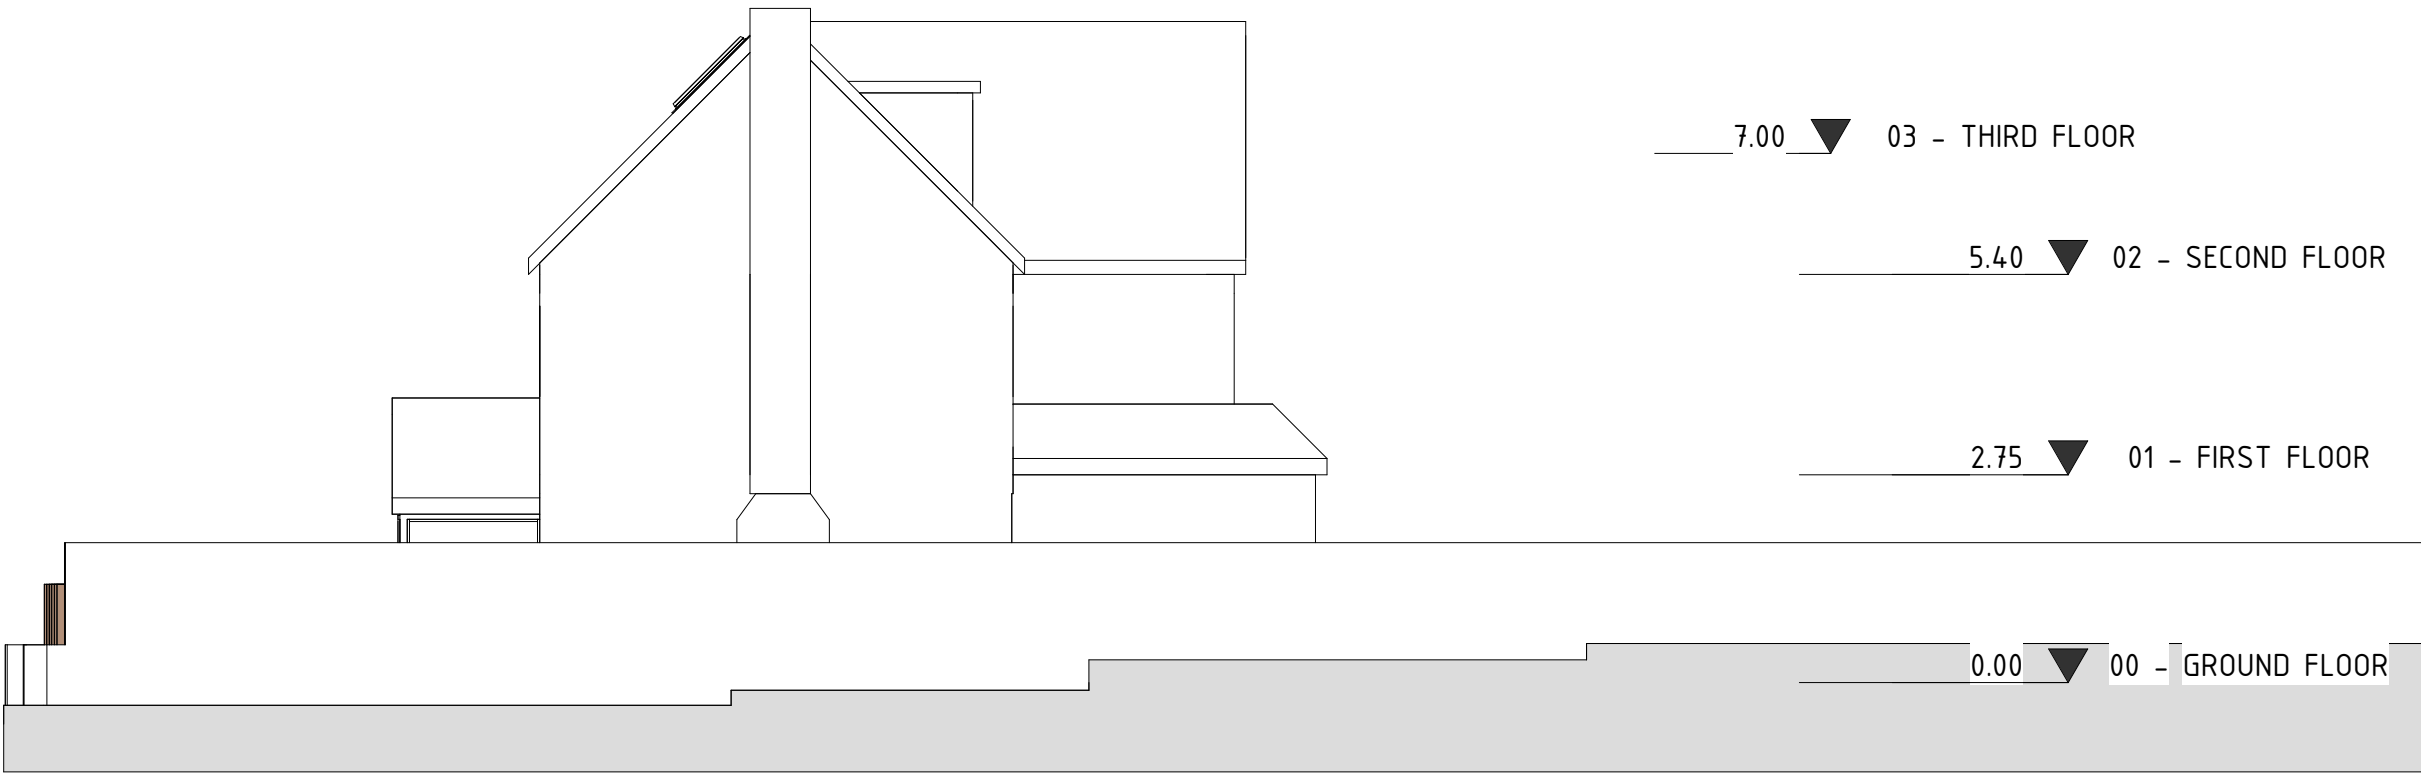

02 - Proposed East Elevation
1 : 100

Notes:
Any inaccuracies or errors to be reported to the architect/surveyor immediately and prior to any work commencing.
All dimensions to be verified on site. All work to comply with British Standards Code of practice.
All external surfaces and materials to match existing.

This drawing and all information provided within it is the copyright of URBAN PLANNING PRACTICE and reproduction without prior consent is strictly forbidden.

Client

Client

Project Address

143 HERCIES ROAD , UXBRIDGE UB10 9LY

Dwg No

143HE

Drawing

Proposed East Elevation


Rev


Date

06/03/2020

Scale

1 : 100

 

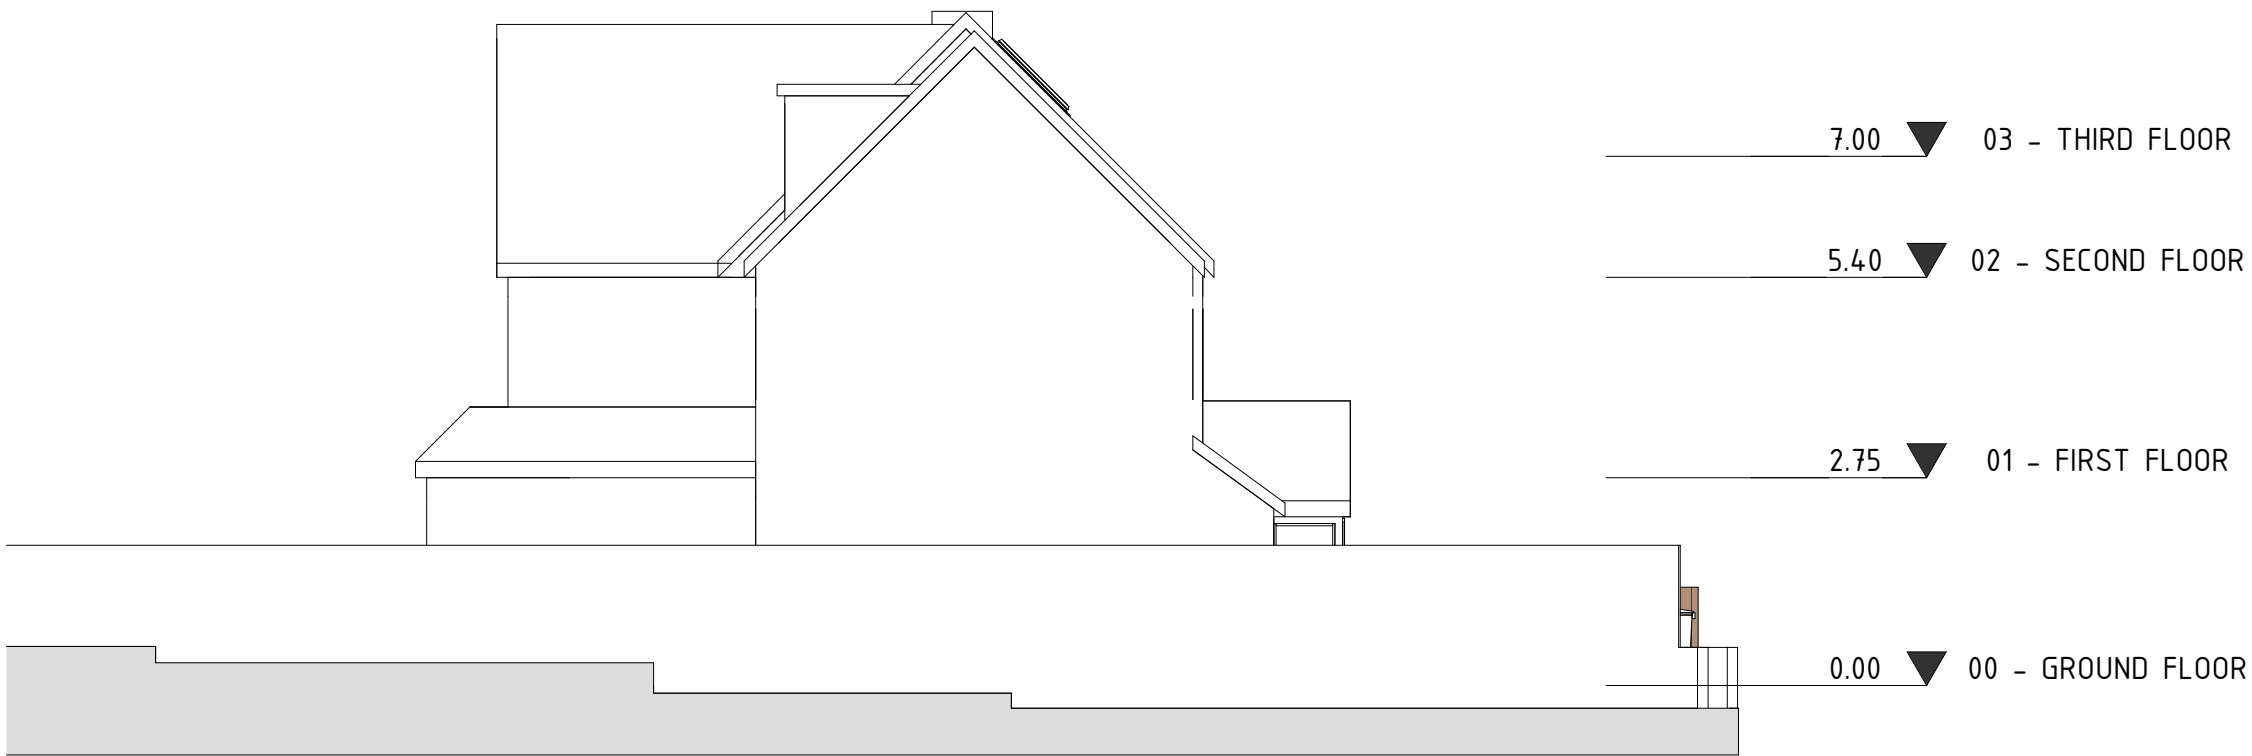

03 - Proposed West Elevation
1 : 100

Notes:

Any inaccuracies or errors to be reported to the architect/surveyor immediately and prior to any work commencing.

All dimensions to be verified on site. All work to comply with British Standards Code of practice.

All external surfaces and materials to match existing.

This drawing and all information provided within it is the copyright of URBAN PLANNING PRACTICE and reproduction without prior consent is strictly forbidden.

Client

Client

Project Address

143 HERCIES ROAD , UXBRIDGE UB10 9LY

Dwg No

143HE

Drawing

Proposed West Elevation


Rev

Date

06/03/2020

Scale

1 : 100

 



00 Proposed Visualization

Notes:

Any inaccuracies or errors to be reported to the architect/surveyor immediately and prior to any work commencing.
All dimensions to be verified on site. All work to comply with British Standards Code of practice.
All external surfaces and materials to match existing.

This drawing and all information provided within it is the copyright of URBAN PLANNING PRACTICE and reproduction without prior consent is strictly forbidden.

Client

Client

Project Address

143 HERCIES ROAD , UXBRIDGE UB10 9LY

Dwg No

143HE

Drawing

Proposed Front Visualization

Rev


Date

06/03/2020

Scale

NTS



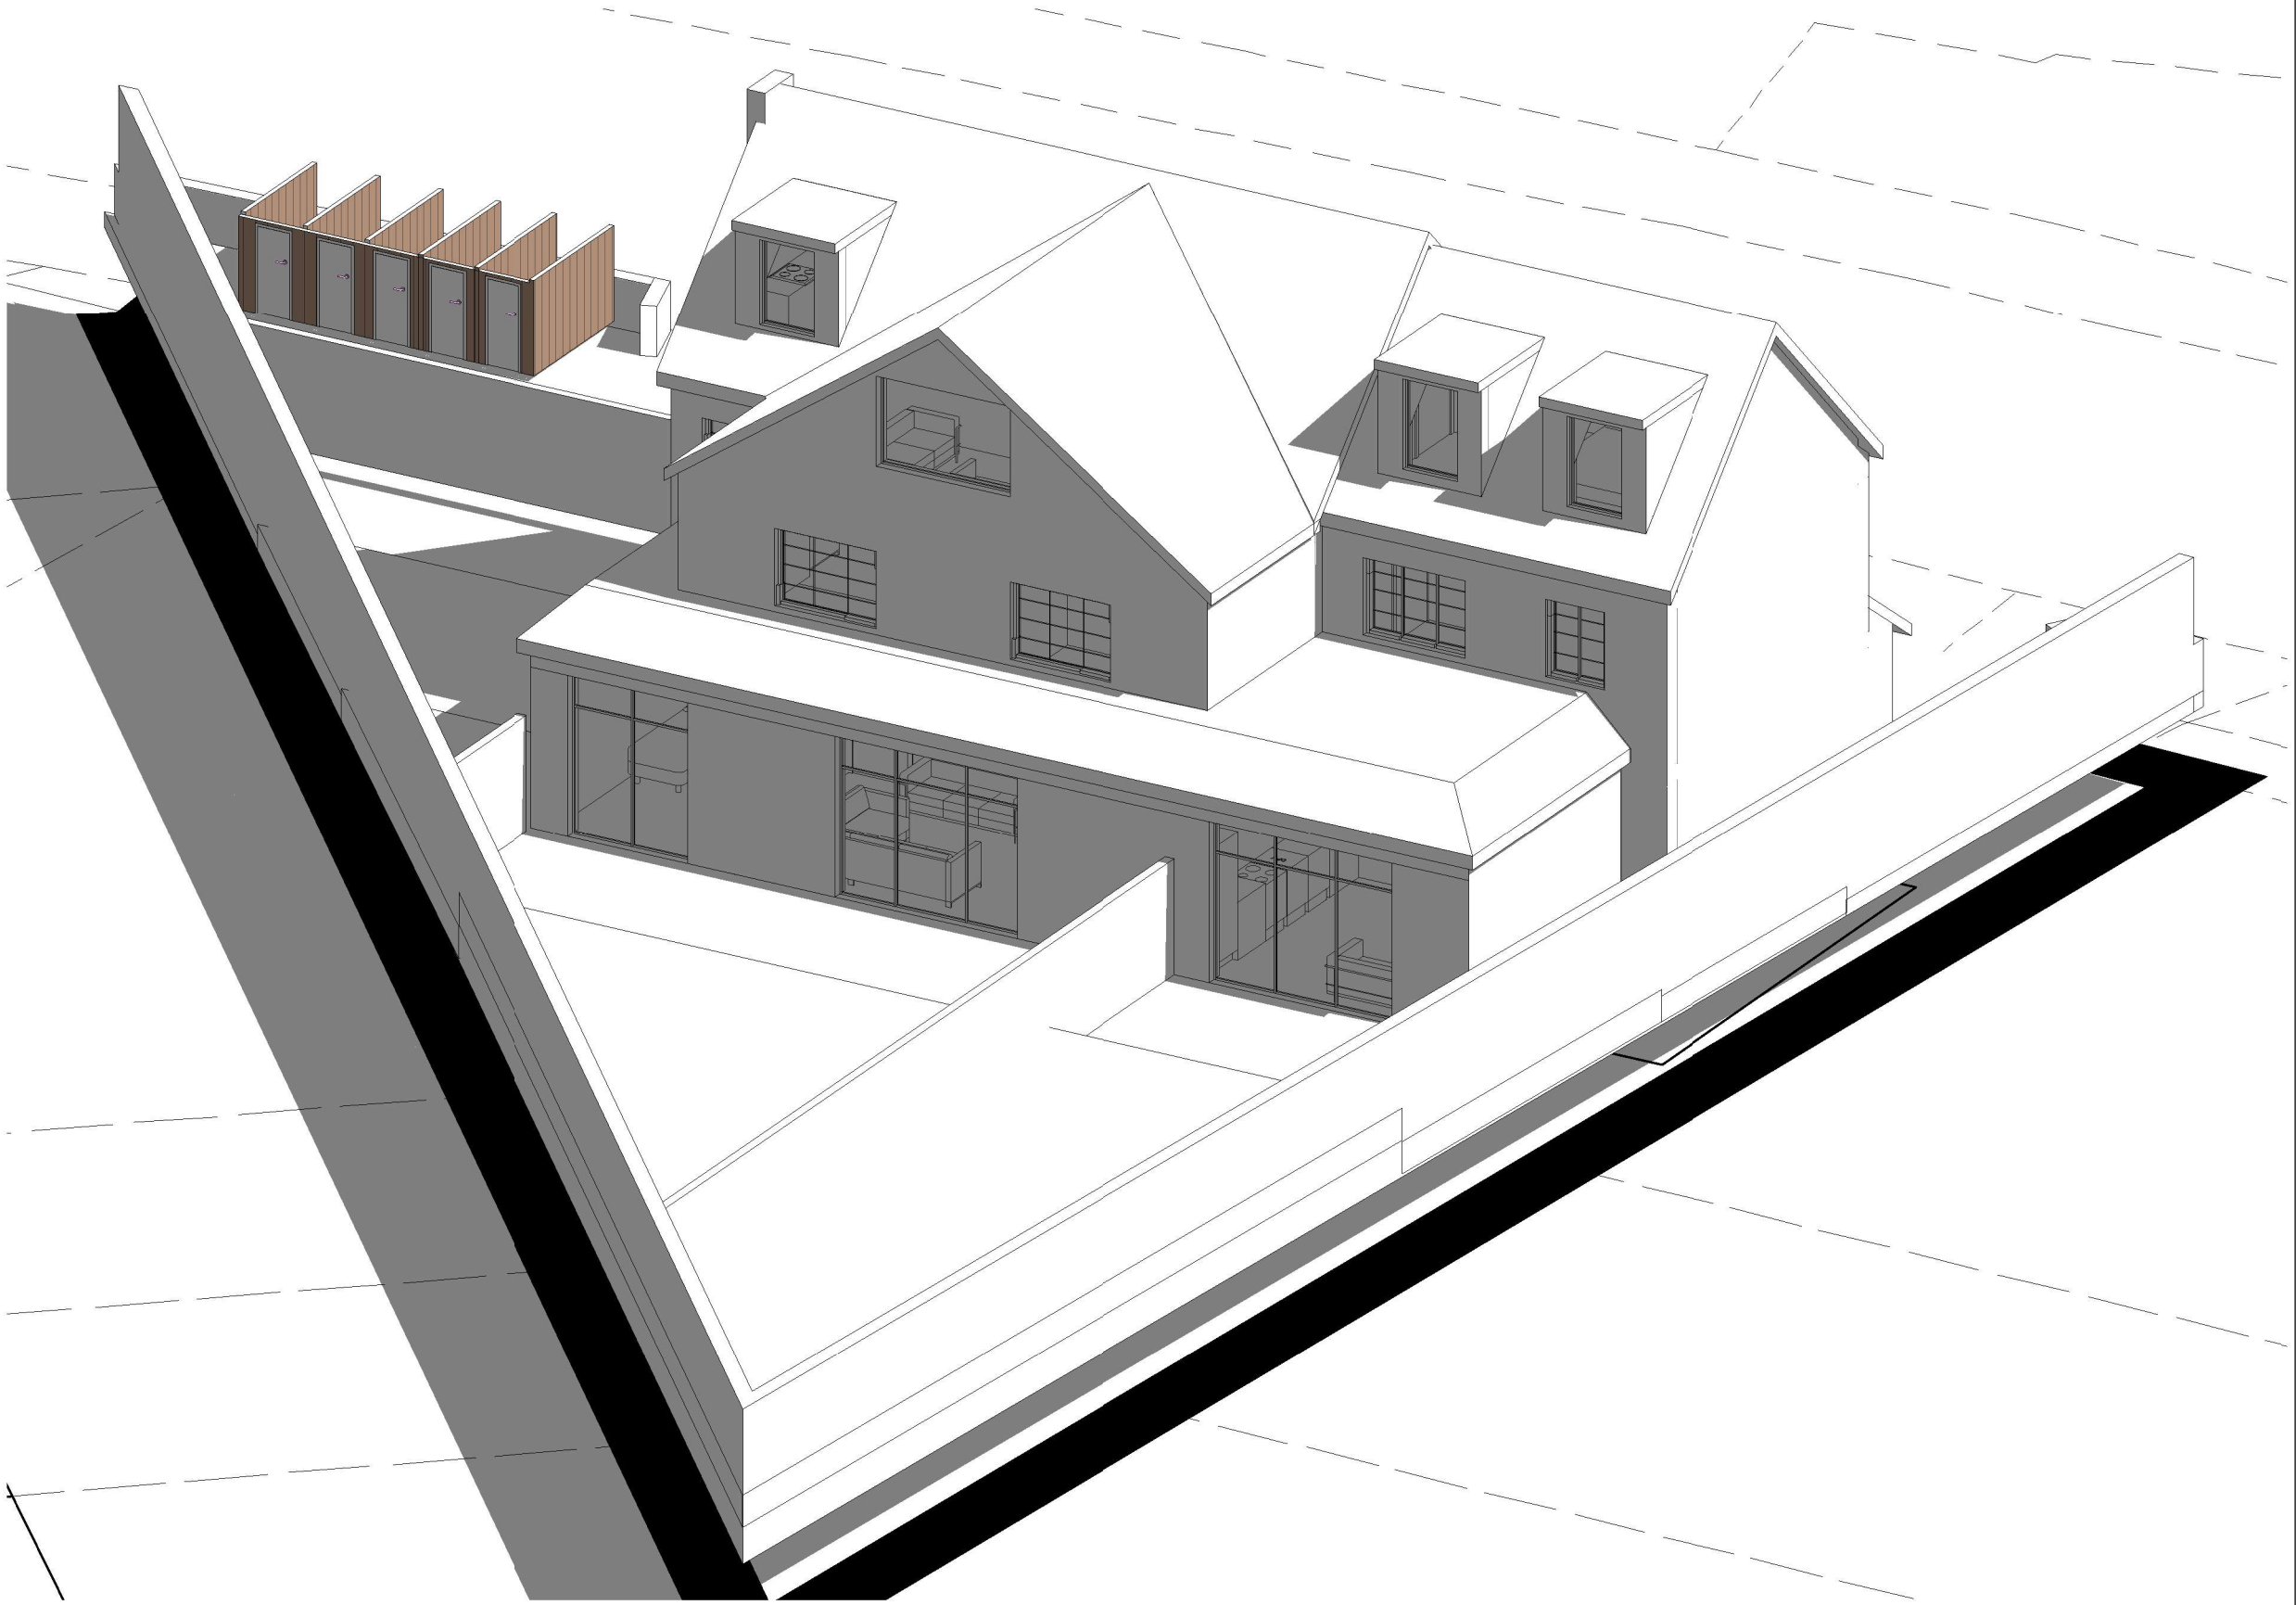

00 Proposed Visualization 1

Notes:
Any inaccuracies or errors to be reported to the architect/surveyor immediately and prior to any work commencing.
All dimensions to be verified on site. All work to comply with British Standards Code of practice.
All external surfaces and materials to match existing.
This drawing and all information provided within it is the copyright of URBAN PLANNING PRACTICE and reproduction without prior consent is strictly forbidden.

Client

Client

Project Address

143 HERCIES ROAD , UXBRIDGE UB10 9LY

Dwg No

143HE

Drawing

Proposed Rear Visualization

Rev

Date

06/03/2020

Scale

NTS

