




COPYRIGHT CONTRACTOR MUST CONFIRM SITE DIMENSIONS BEFORE COMMENCEMENT OF WORK.		
THIS DRAWING OR DESIGN IS THE COPYRIGHT AND MAY NOT BE REPRODUCED WITHOUT WRITTEN CONSENT.		
CONTRACTOR RESPONSIBLE FOR CORRECT SETTING OUT ON SITE. ANY DISCREPANCIES TO BE NOTED TO THE DESIGNER IMMEDIATELY.		
MARKED	REVISION	DATE
A	DOOR AT REAR REMOVED	4.9.26

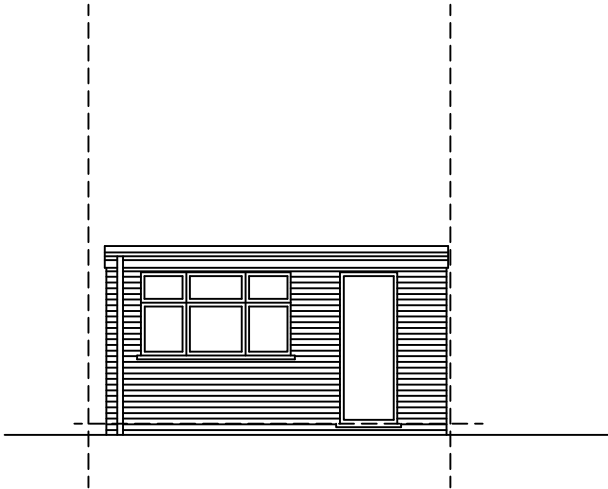


FRONT ELEVATION (FROM HOUSE)

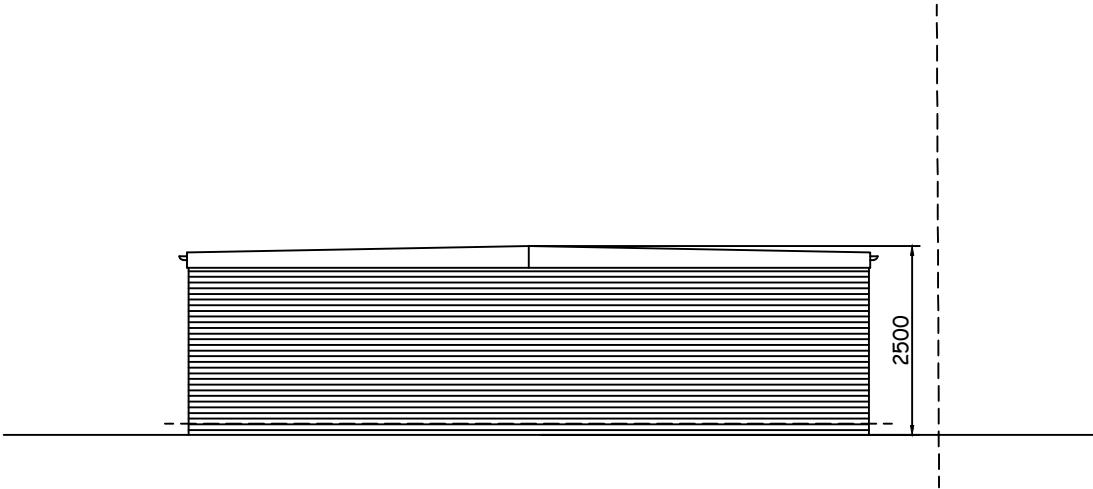

FLANK ELEVATION

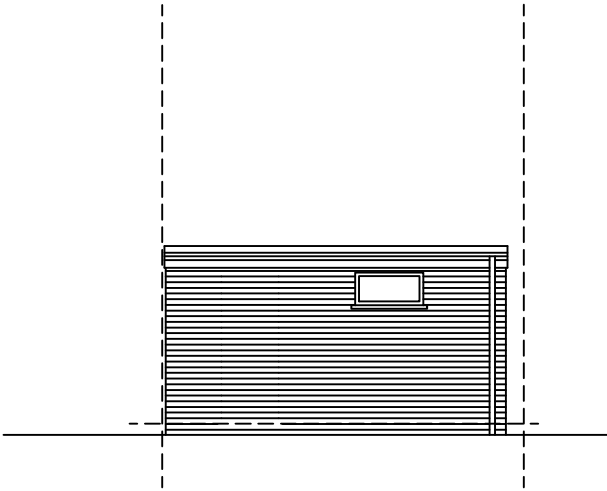

REAR ELEVATION (FROM ALLEY WAY)

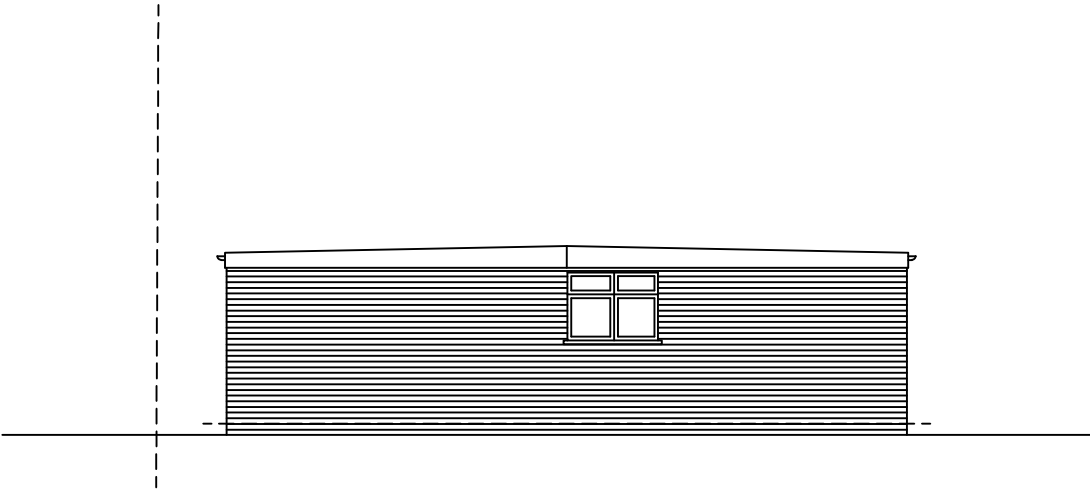

SIDE ELEVATION



	CHECKED:	DATE: JUNE 2026	DRAWING TITLE: PROPOSED ELEVATIONS	PROJECT: 197 WOODROW AVENUE HAYES UB4 8QR	
	DRAWN:	SCALE: 1:100			
	DRAWING NUMBER:				
	R3A				