






EXISTING FRONT ELEVATION

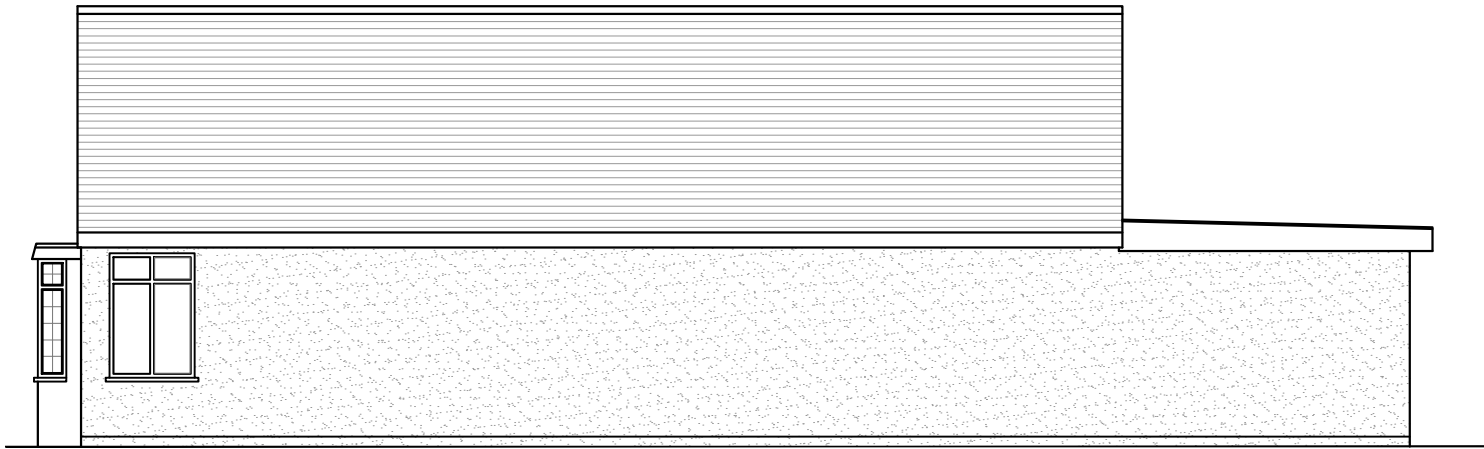


EXISTING SIDE ELEVATION

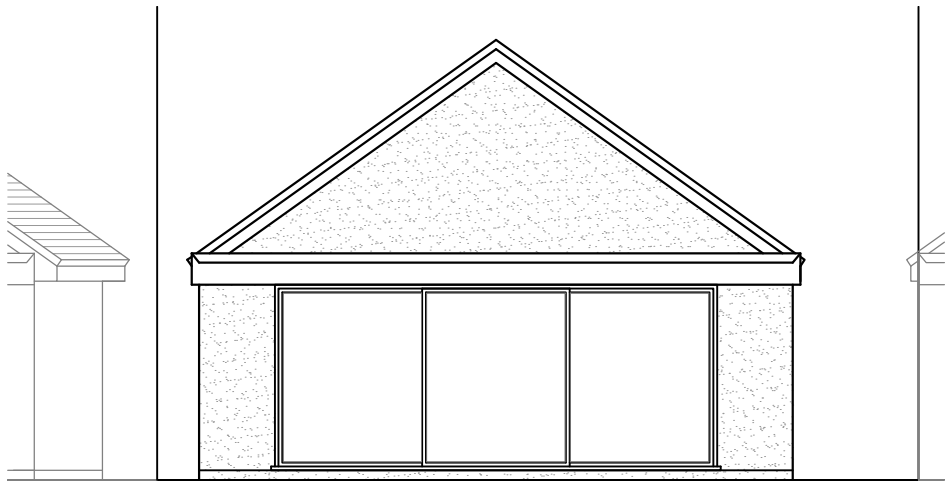

EXISTING REAR ELEVATION

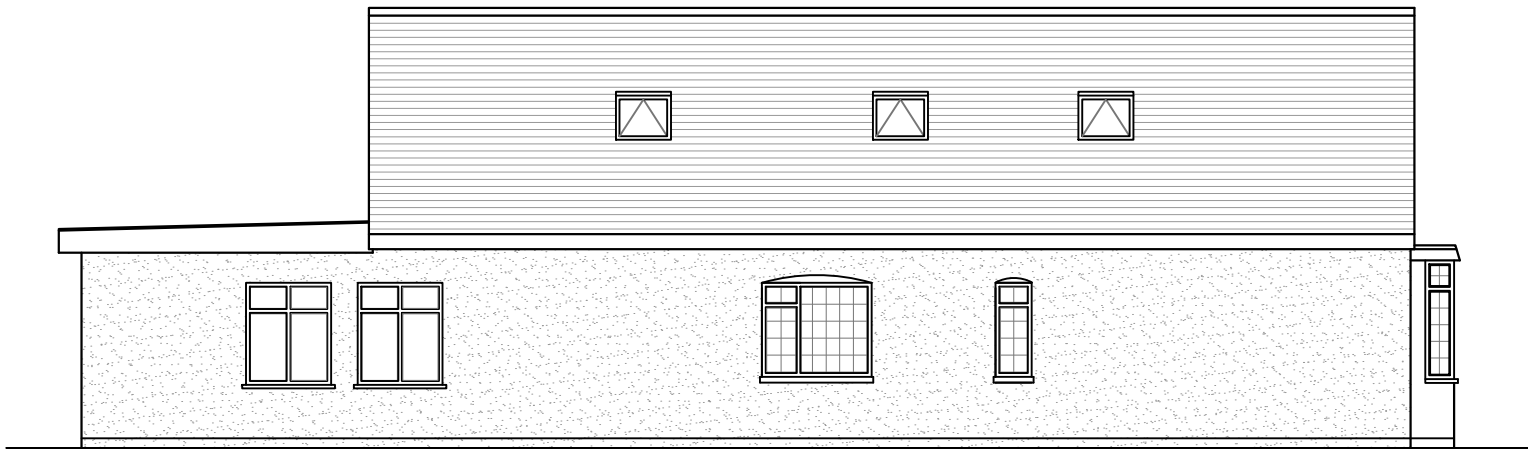


EXISTING SIDE ELEVATION

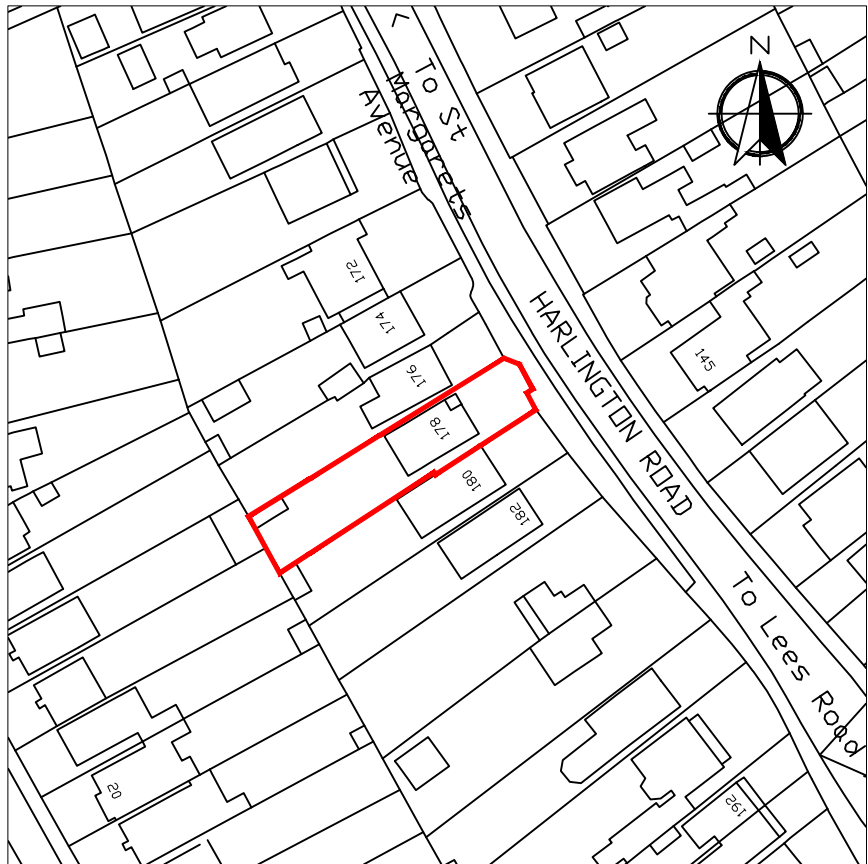


SITE PLAN (1:1250)


IMPORTANT NOTE
The specification is to be read in conjunction with the plans/section details, and other associated Structural details as may be provided.
All work is to be carried out to the Local Authority Planning and Building Regulations Approval, and the Codes of Practice and British Standards as necessary.
All dimensions, levels, sizes, positions and locations of particulars as indicated on drawings are to be verified by the appointed Contractor on site prior to engaging in works. Any discrepancies must be reported to the Architect/Surveyor/Engineer or responsible person/s immediately.
The Contractor is responsible for ensuring compliance with the CDM Regulations, and appropriate Health & Safety on site precautions.
The Client/Building Owner must obtain any necessary PARTY WALL AGREEMENTS, prior to engaging in the works on site.

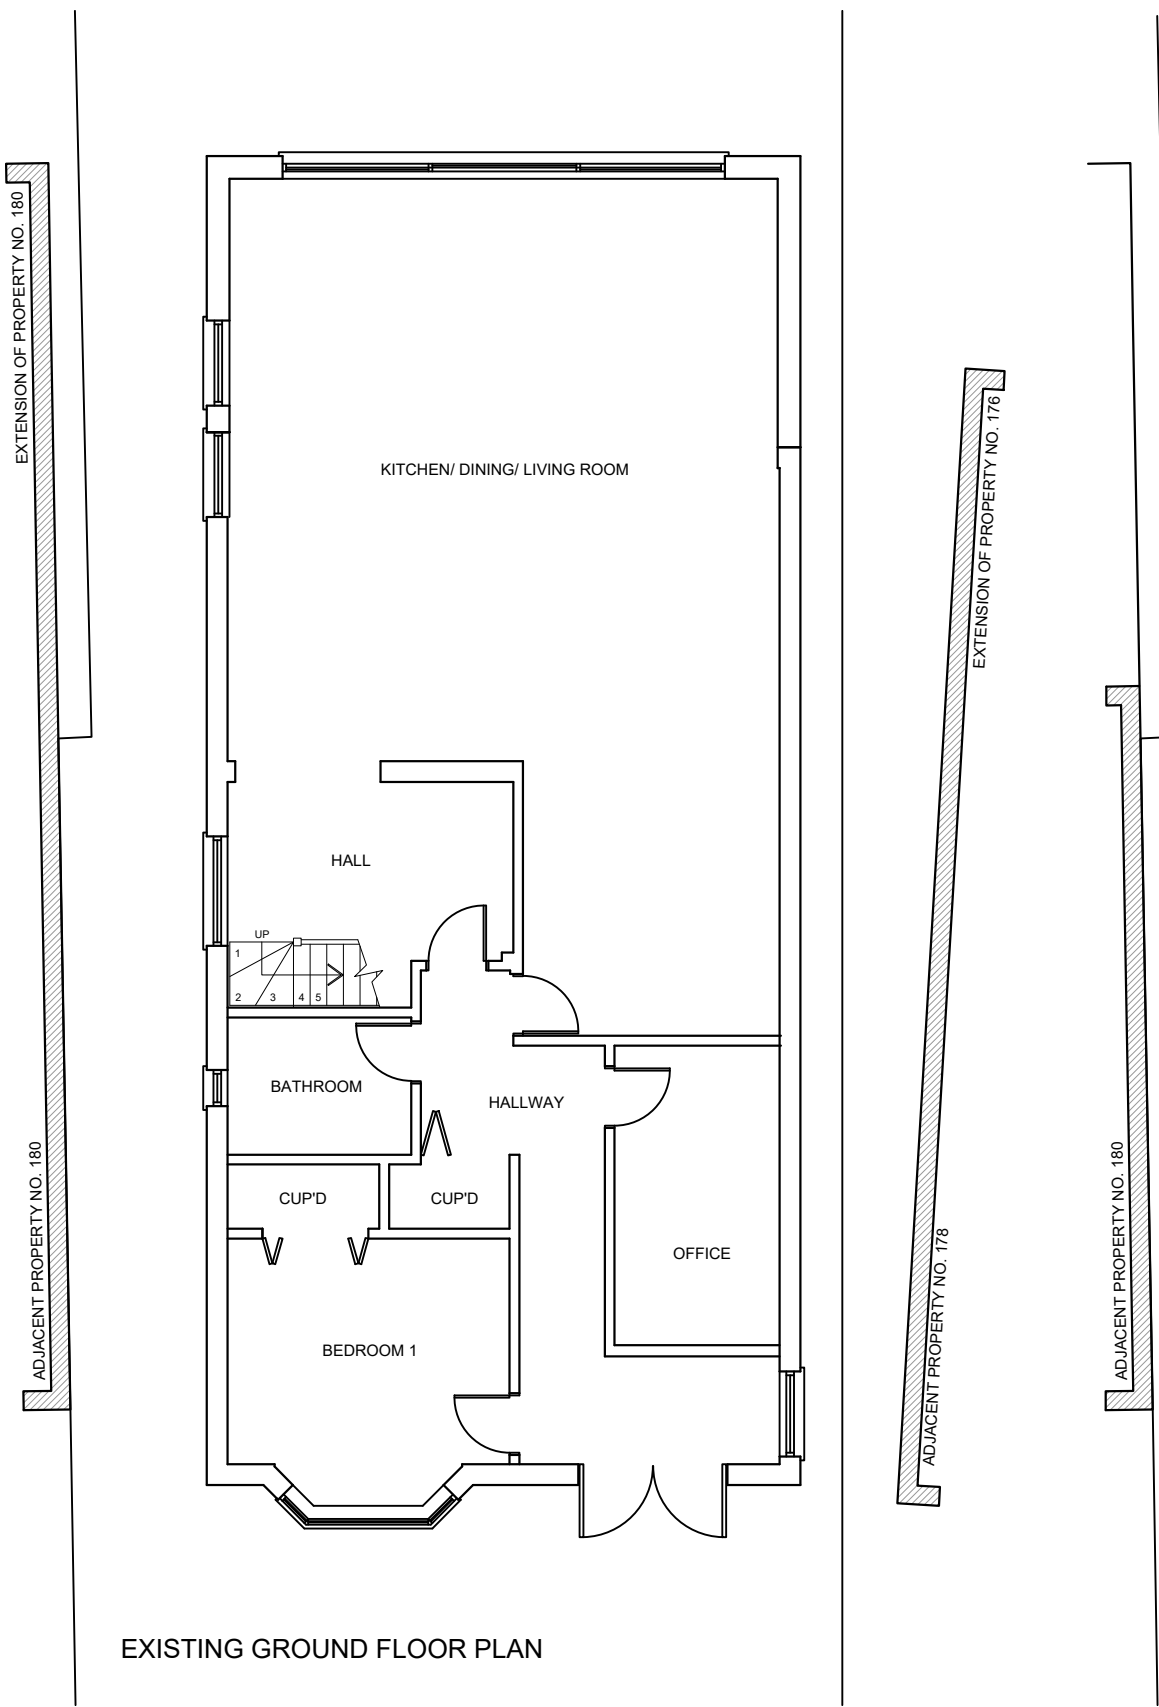

EXISTING GROUND FLOOR PLAN

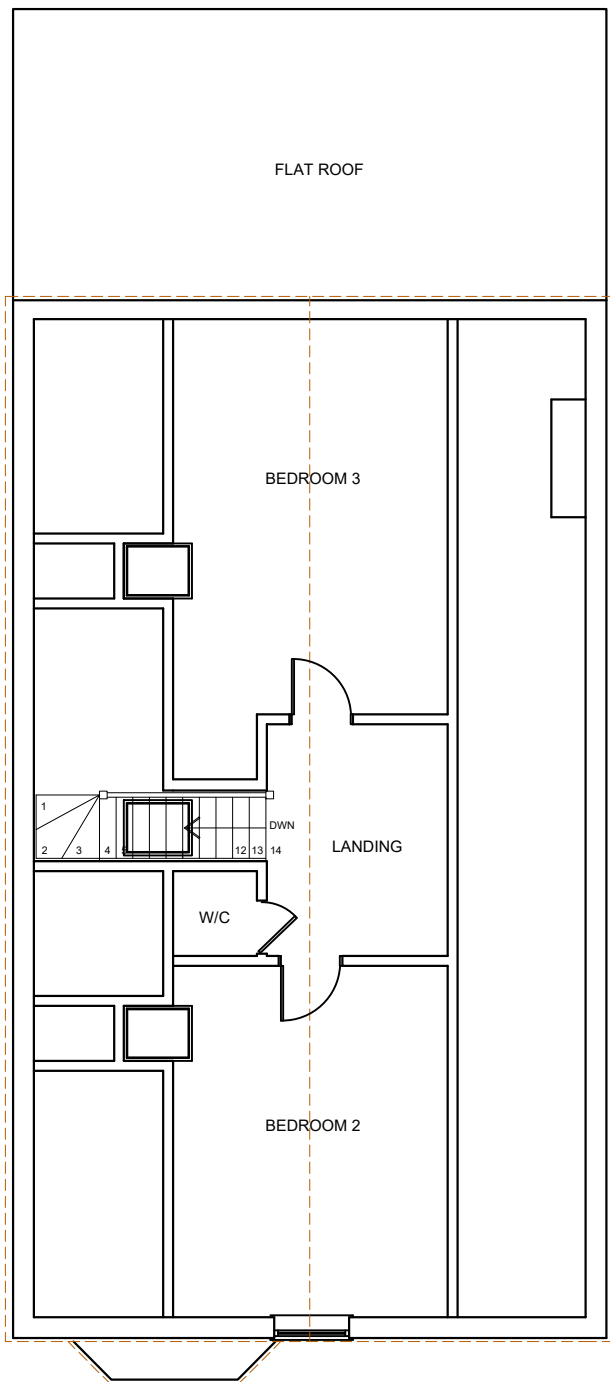

EXISTING LOFT PLAN

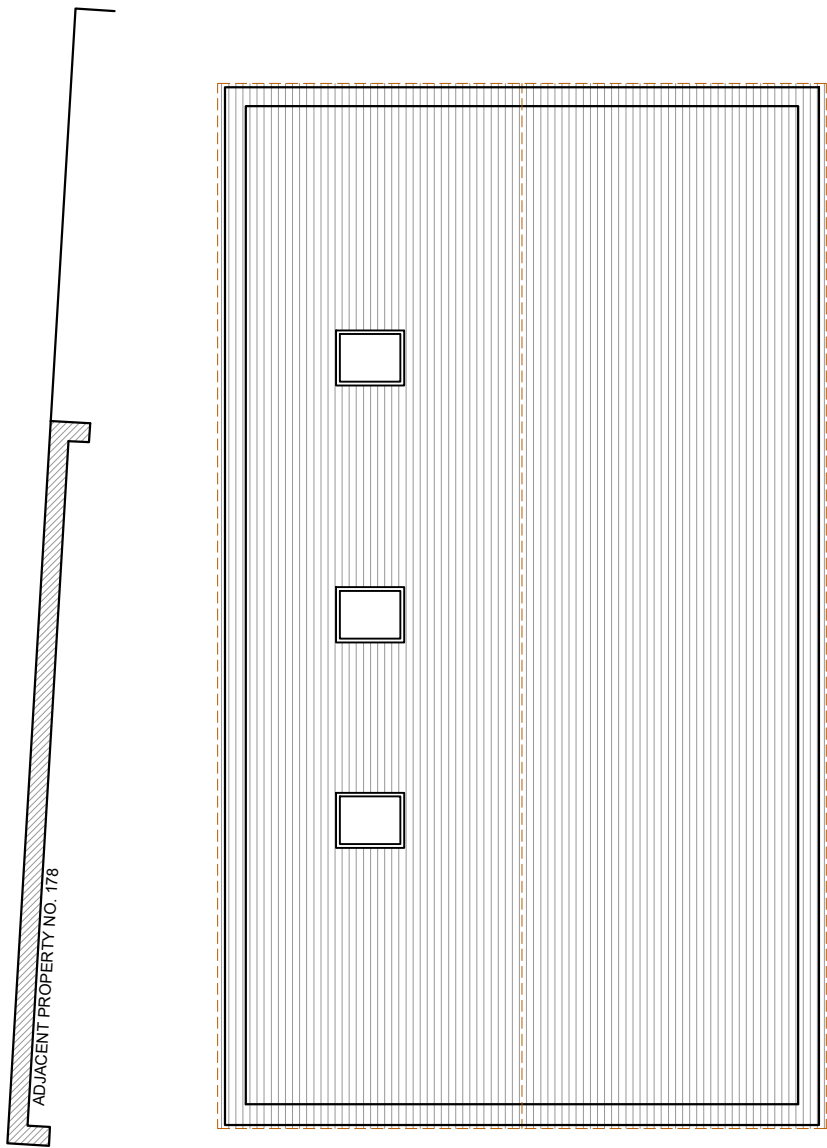

EXISTING ROOF PLAN



EXISTING FRONT ELEVATION



EXISTING REAR ELEVATION

Rev	Date	Comment
1		
2		
3		
4		
5		

Copyright ©

kdb
building designs

Chartered Architectural Technologist

020 3875 2000
plans@kdbdesigns.co.uk
www.kdbdesigns.co.uk

Client:	MR S BIKAI		
Site Address:	178 HARLINGTON ROAD UXBRIDGE UB8 3HA		
Project Title:	FORMATION OF PORCH AND LOFT CONVERSION WITH THE FORMATION OF TWO SIDE DORMERS		
Status:	PERMITTED DEVELOPMENT		
Drawn:	NB	Checked:	KB
Date:	14.04.2021	Scale:	1:100 @ A2
Drawing Title:	EXISTING FLOOR PLANS & ELEVATIONS, SITE PLAN & SITE PHOTOGRAPHS		
Job No:	HARR178	Drawing No:	PD - 01
Rev:			