





FRONT ELEVATION AS PROPOSED



REAR ELEVATION AS PROPOSED

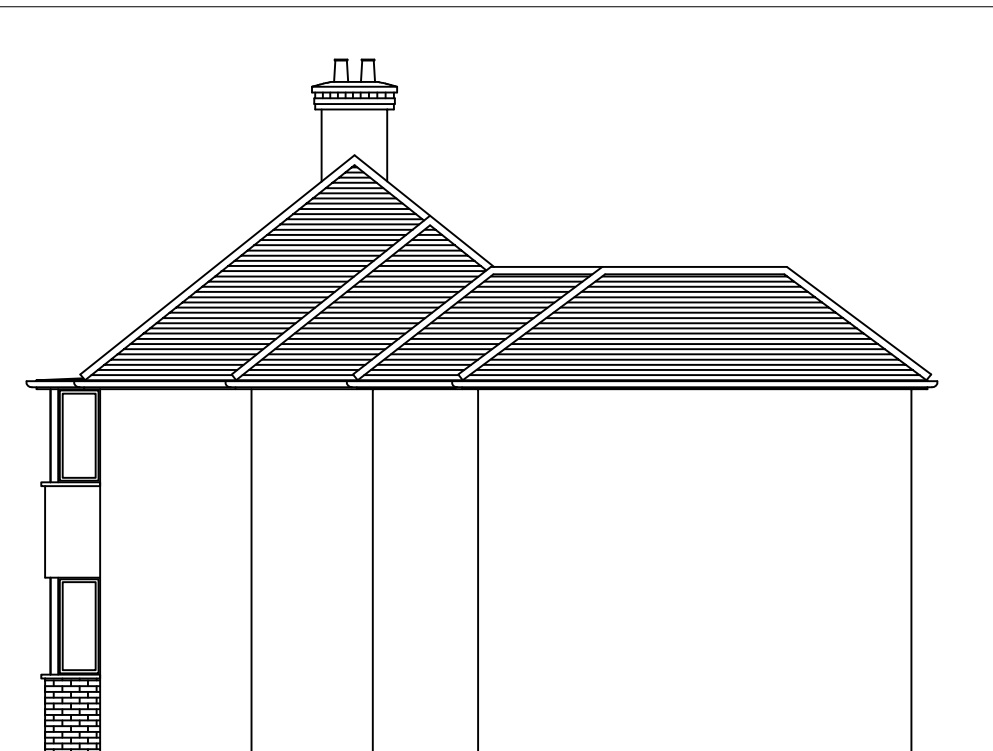

SIDE ELEVATION AS PROPOSED

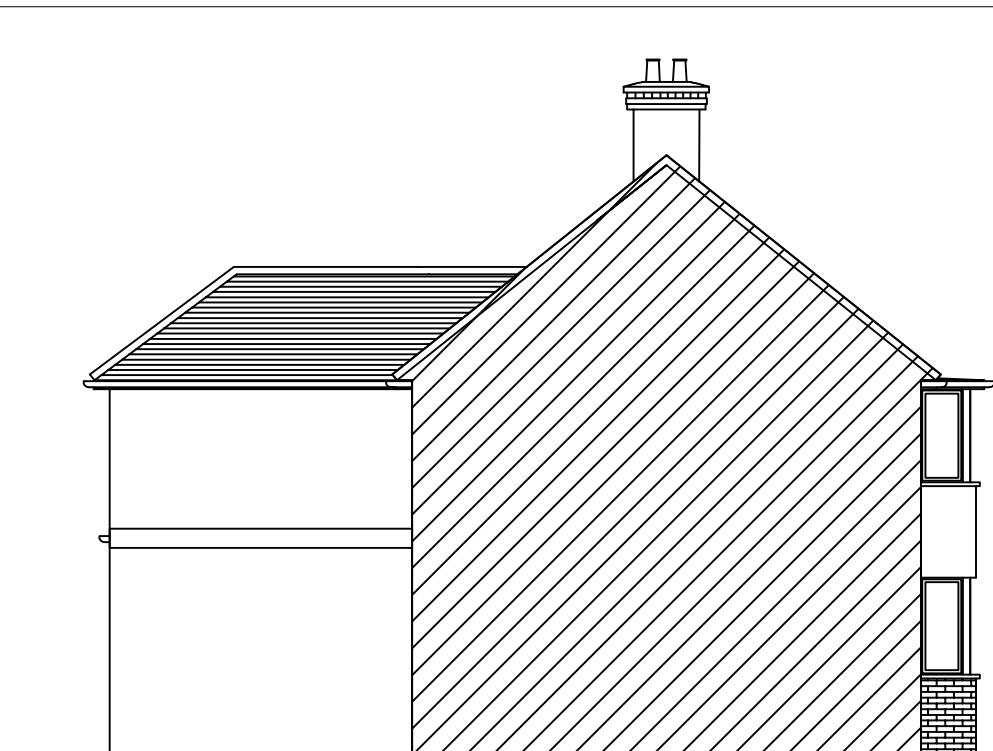

OTHER SIDE ELEVATION AS PROPOSED




FRONT ELEVATION AS EXISTING




REAR ELEVATION AS EXISTING




SIDE ELEVATION AS EXISTING

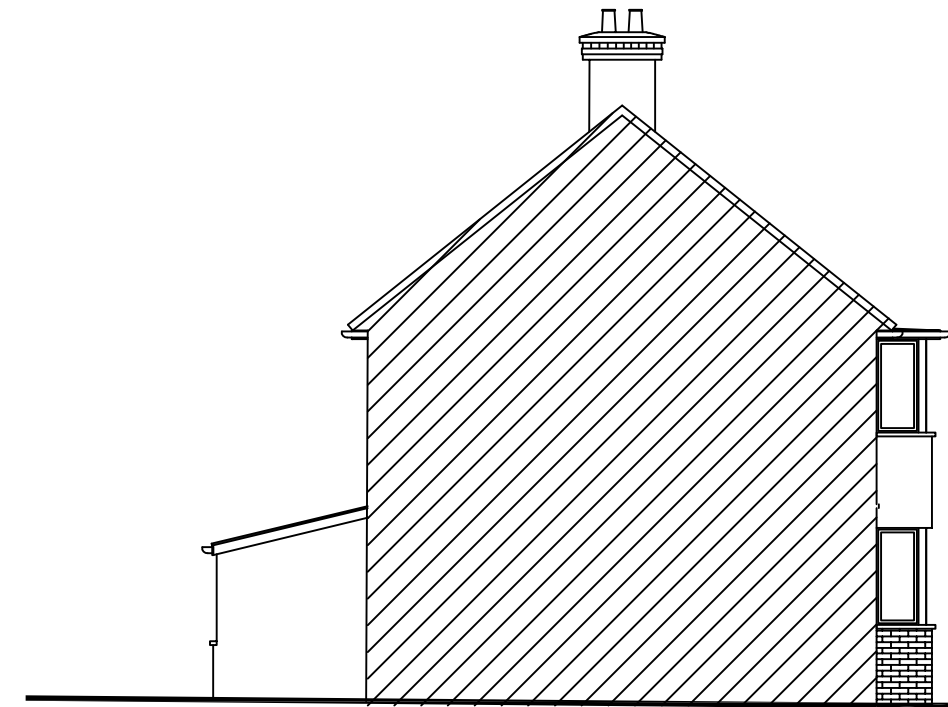


OTHER SIDE ELEVATION AS EXISTING

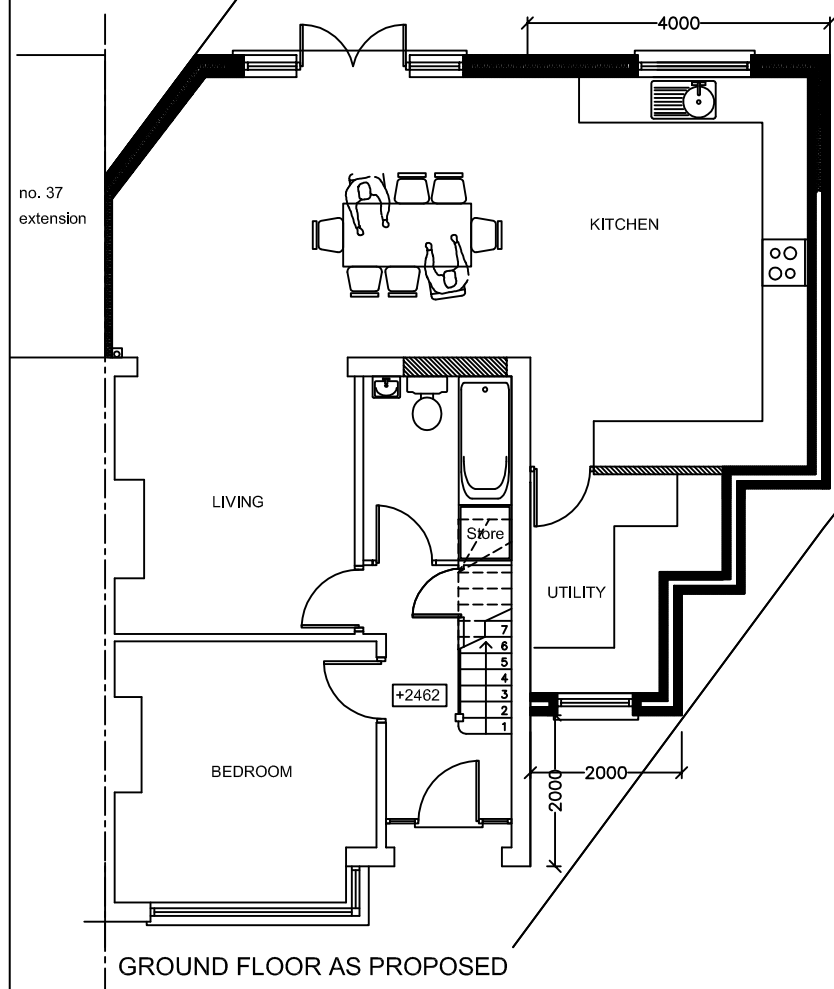

GROUND FLOOR AS PROPOSED

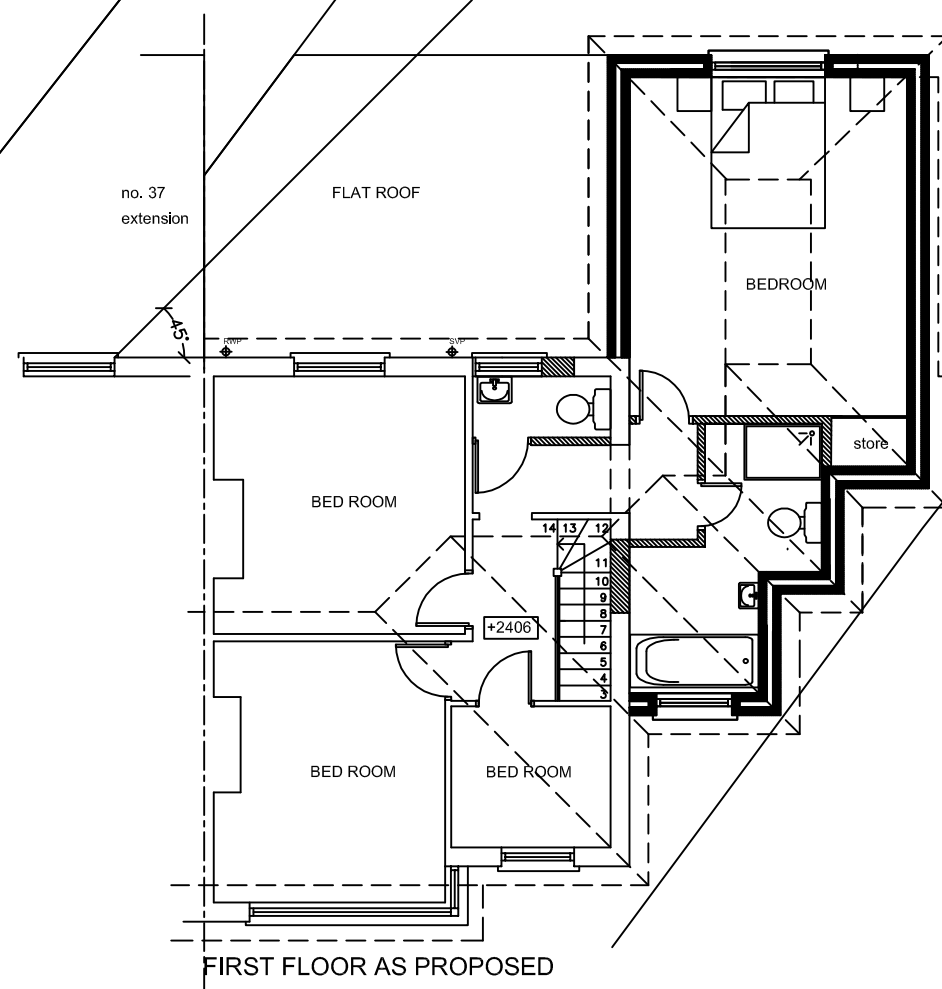


FIRST FLOOR AS PROPOSED

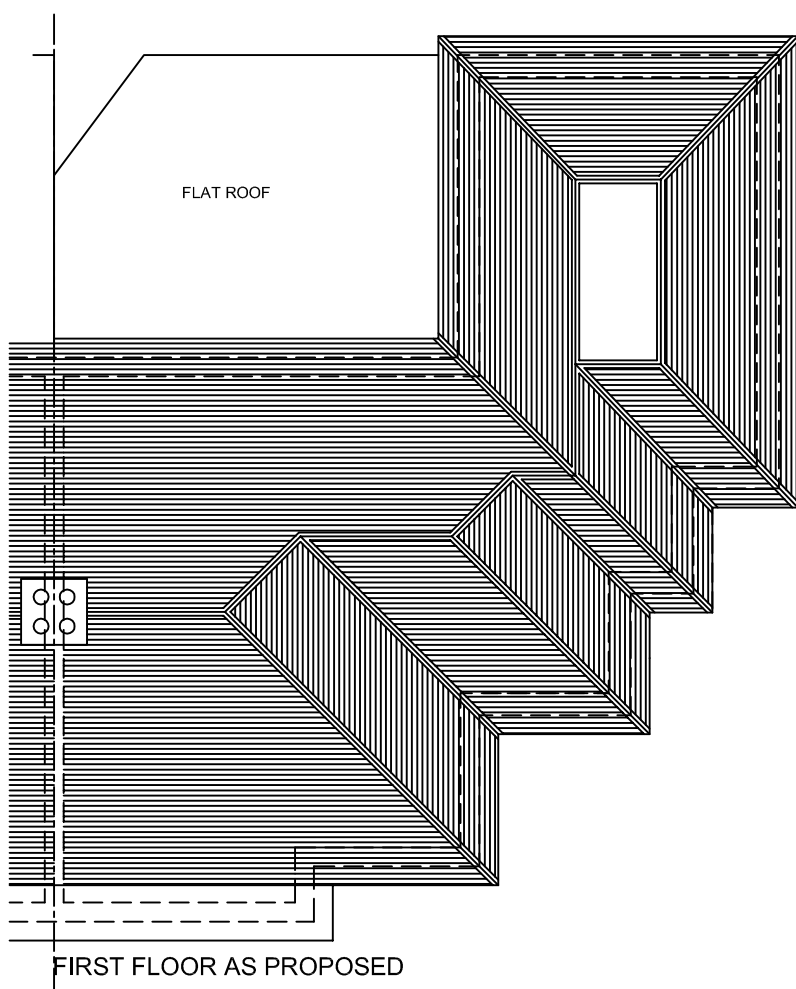


FIRST FLOOR AS PROPOSED




LINEAR SCALE 1:100

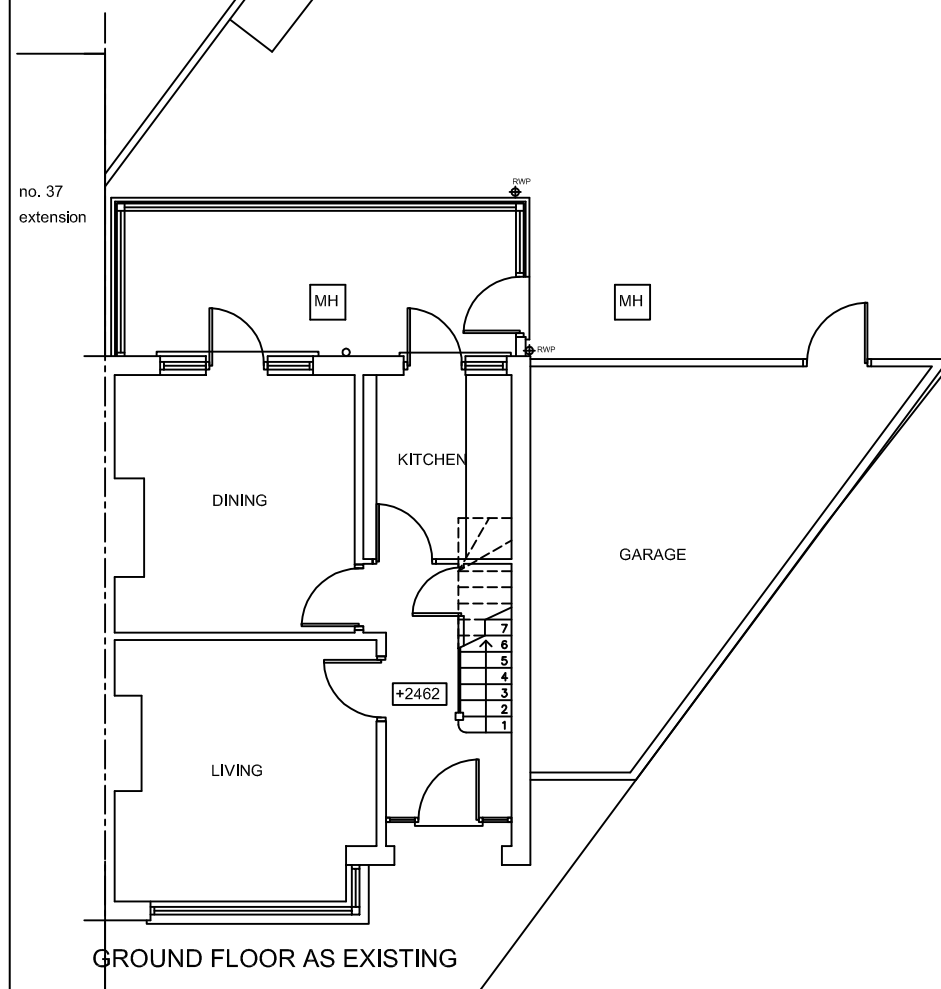


GROUND FLOOR AS EXISTING

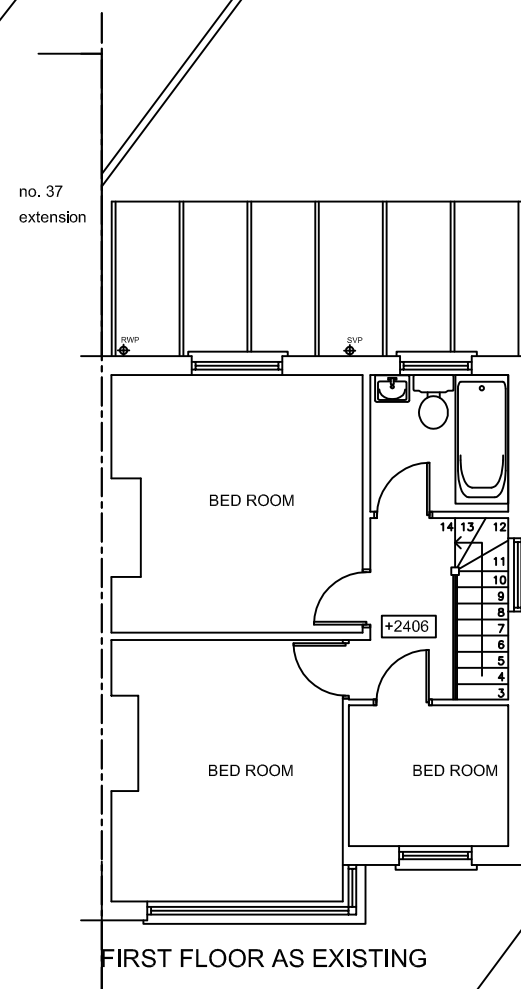

FIRST FLOOR AS EXISTING

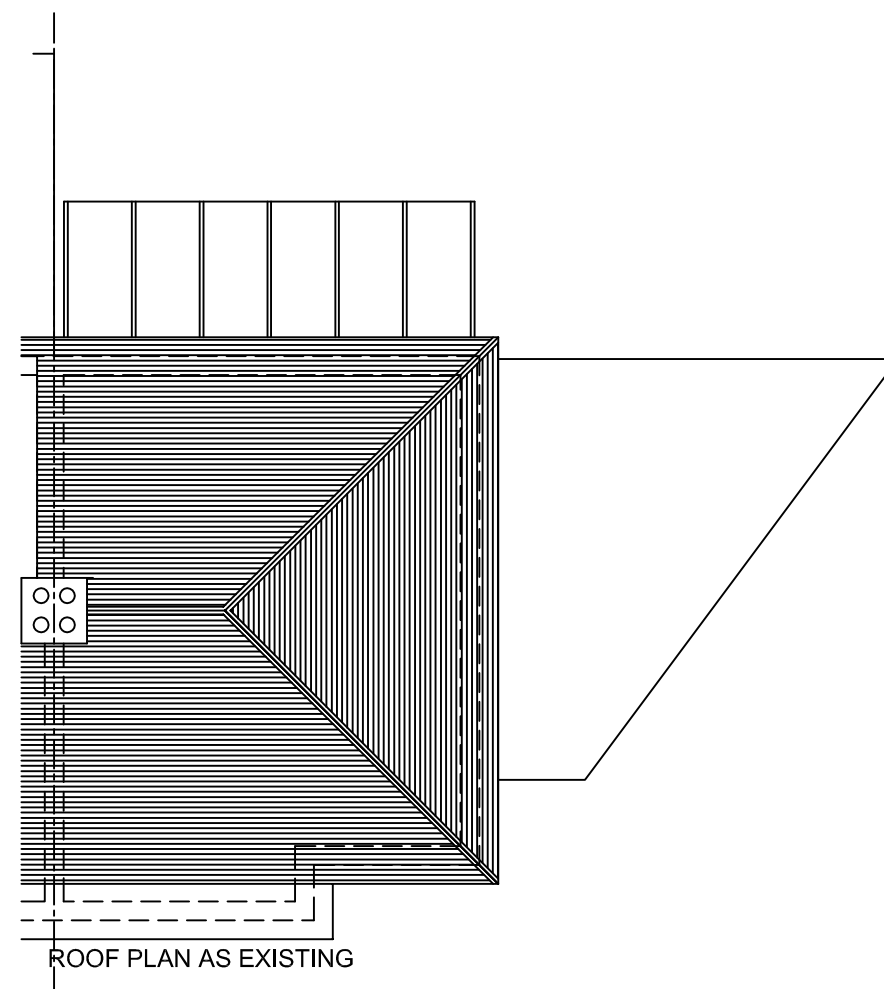

ROOF PLAN AS EXISTING

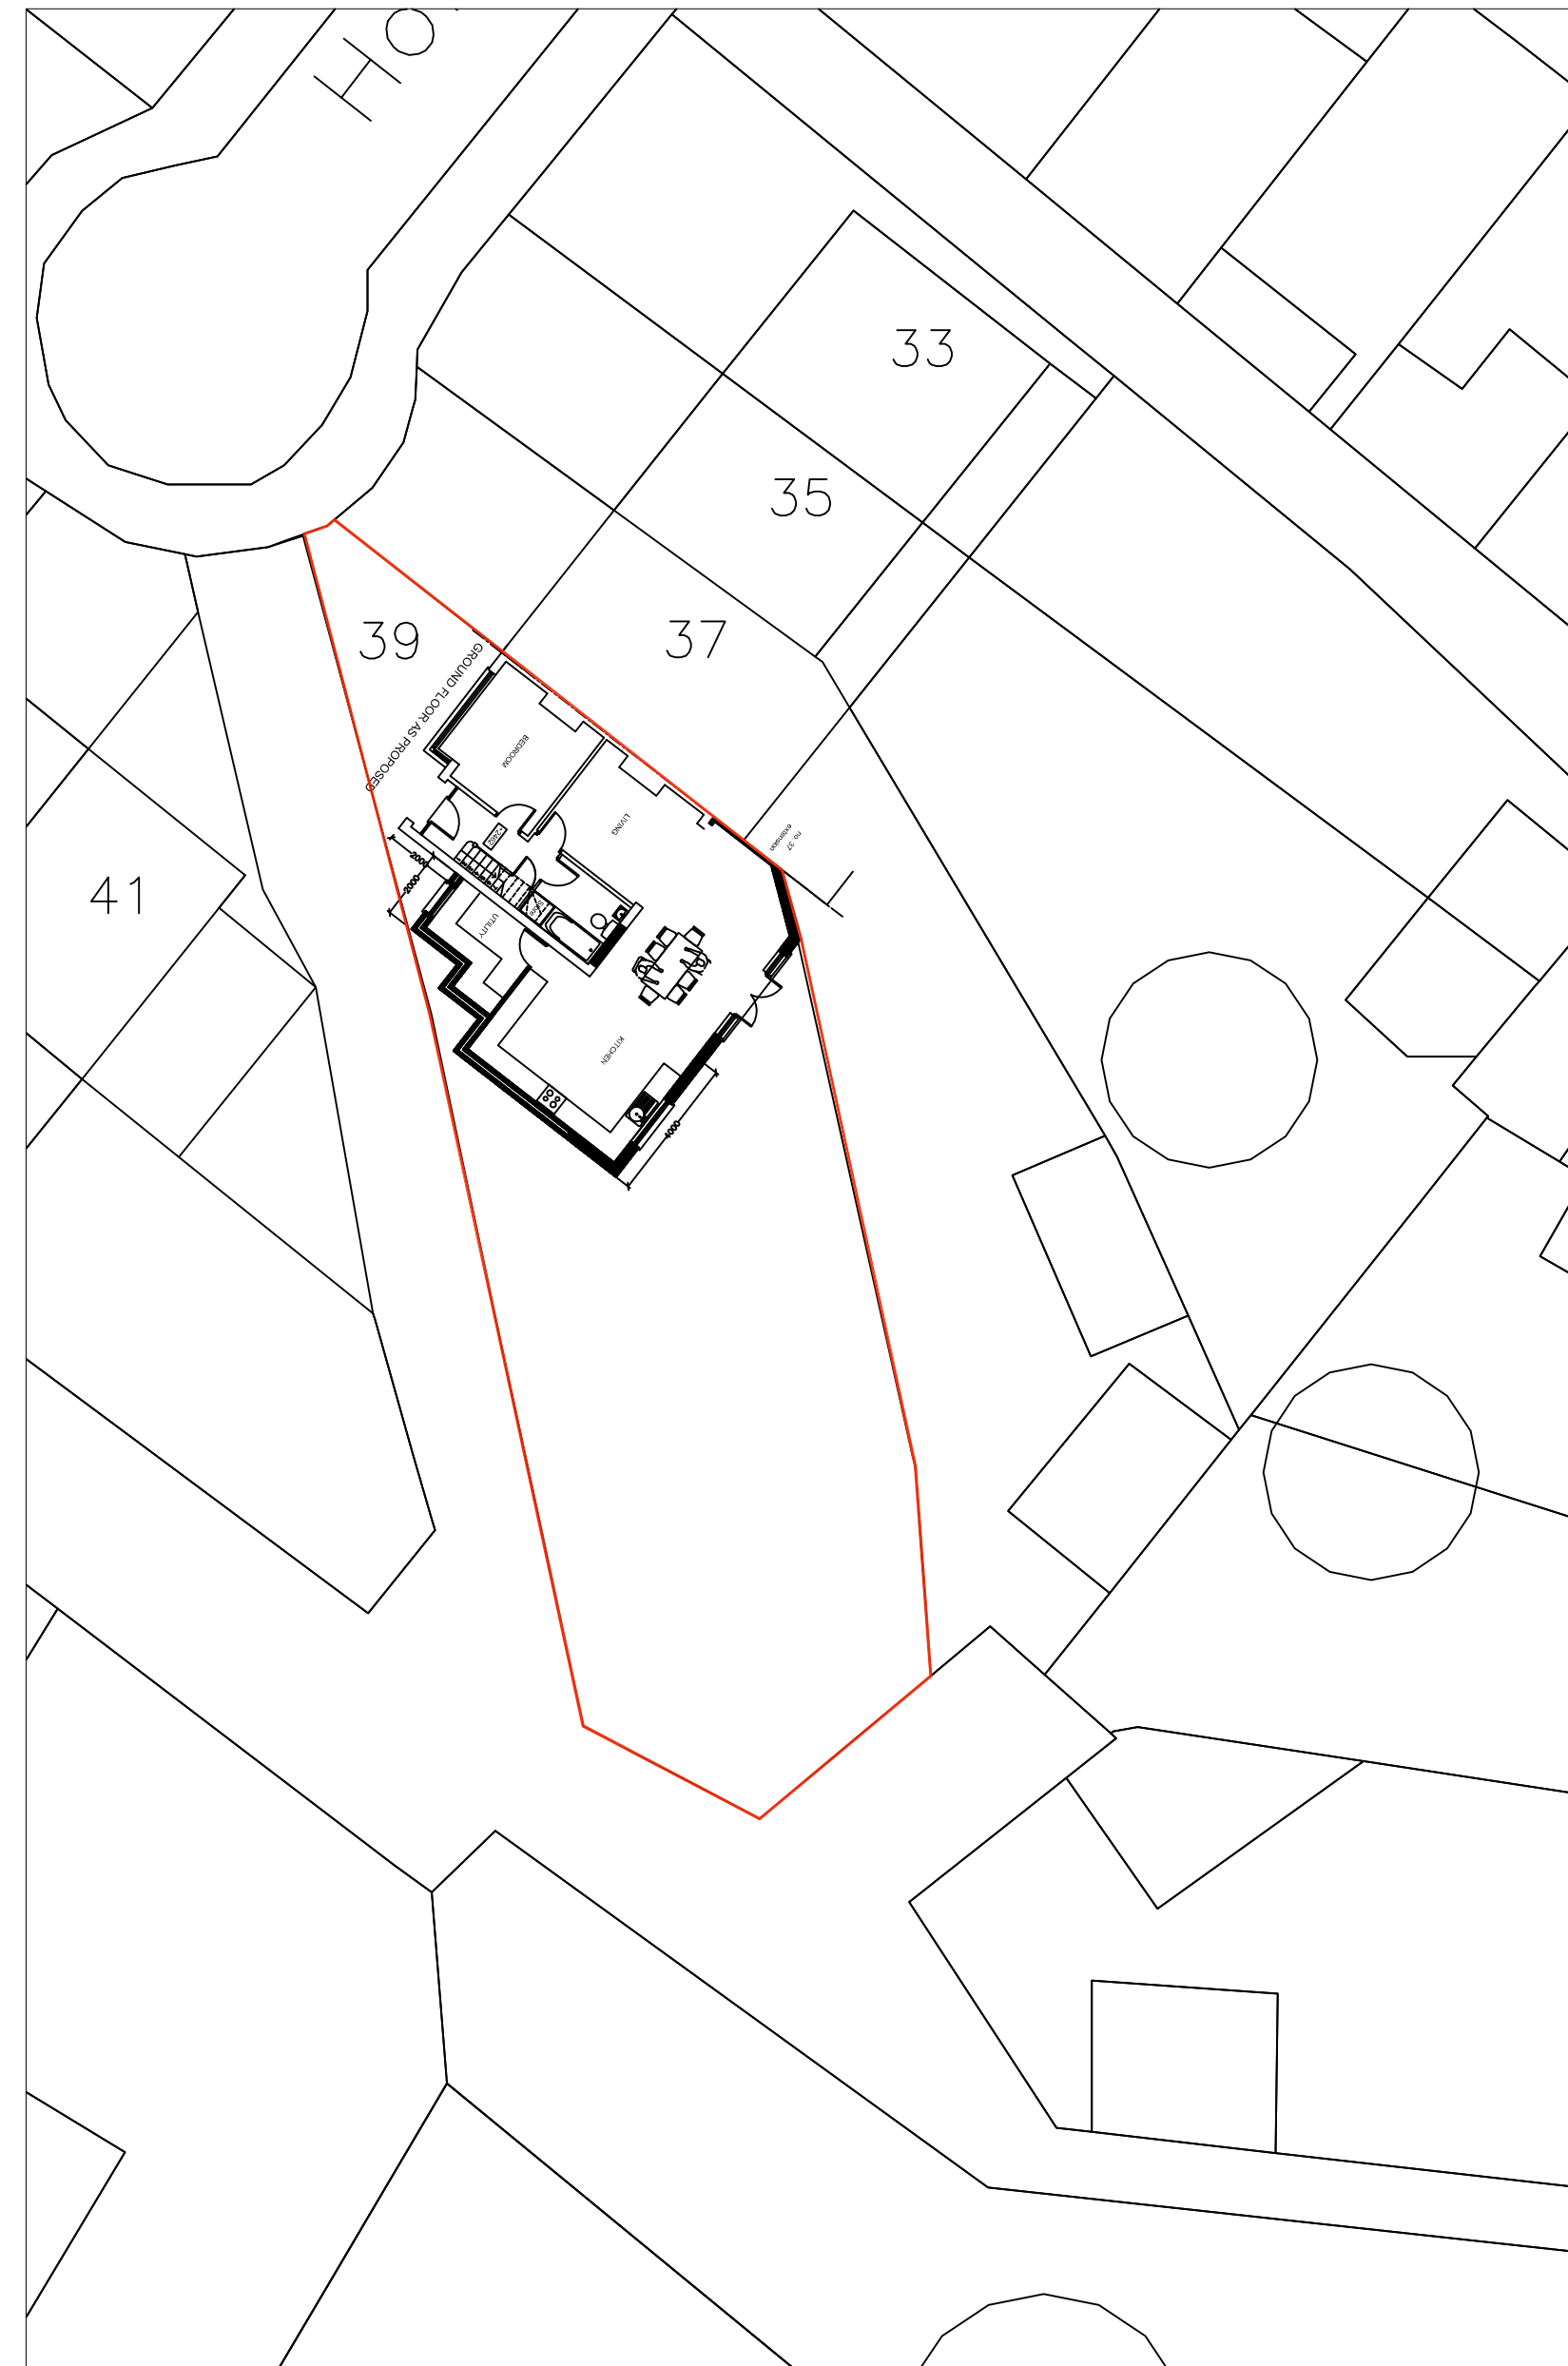

NOTES

ALL DIMENSIONS IN MILLIMETERS UNLESS OTHERWISE STATED.
DO NOT SCALE THE DRAWING. ONLY FIGURED DIMENSIONS TO BE USED.
THE PURPOSE OF THIS DRAWING IS FOR PRELIMINARY.

THE GENERAL CONTRACTOR IS RESPONSIBLE FOR THE VERIFICATION
OF ALL DIMENSIONS ON SITE AND SHALL INFORM THE CONTRACT
ADMINISTRATOR OF ANY DISCREPANCY.

REVISION:

DRAWING NAME:

TWO STOREY
SIDE + REAR
EXTENSION

DRAWING NO : 20/039/HOL/001

SCALE : 1:100 / 1:200 @ A1

TITLE :

TWO STOREY
SIDE + REAR
EXTENSION

DATE : OCT/2020

CLIENT : MR. SYED

ADDRESS : 39 HOLLYWOOD GARDENS

UB4 0DY