




© UKMap Copyright. The GeoInformation Group 2015 Licence No. LANDMLDN10003121116

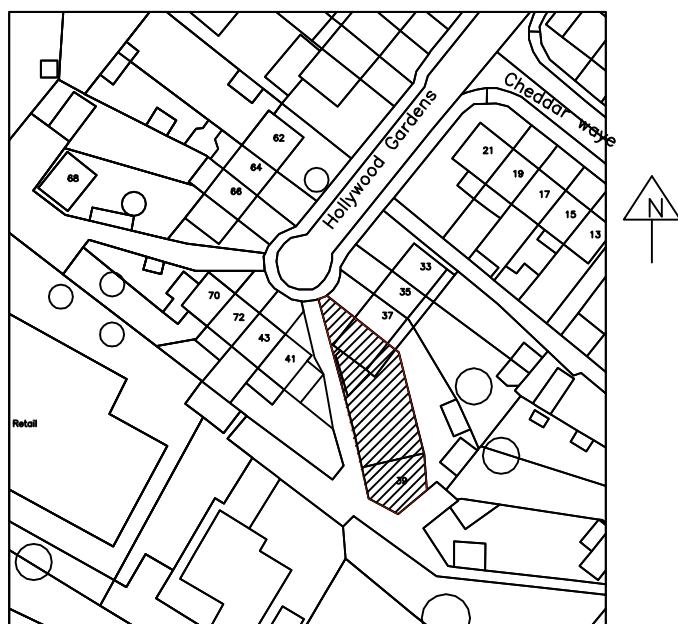

SITE PLAN 1:1250

ADDRESS :

39 HOLLYWOOD GARDENS
UB4 0DY

DRAWING TITLE :
SITE PLAN

DRAWING No : 020/039/HOL/002
REVISION :

SCALE : 1:1250

DATE : JUL/2020