

Drawn By:	VP
Job Ref:	20010
Date:	Sept 2020
Drawing No.	PL - 04



20, Crescent Gardens,
Pinner,
HA4 8TA


Proposed Elevations

Paper Size:	A3
-------------	----

Rev	Date	Comments
-----	------	----------

Drawn By: VP
Job Ref: 20010
Date: Sept 2020
Drawing No. PL - 03



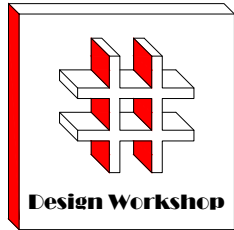

Dimensions to be verified on site
DO NOT SCALE FROM THIS DRAWING.
Any areas indicated on this drawing are for guidance only.No responsibility is taken for their accuracy.

This drawing is the property of **Design Workshop Consultant Ltd** Copyright is reserved by them and the drawing is issued on the condition that it is not copied, reproduced, retained or disclosed to any unauthorized person, either wholly or in part without the consent in writing of **Design Workshop Consultant Ltd**

Site Address:

20, Crescent Gardens,
Pinner,
HA4 8TA

Title:

Existing Elevations

Scale: 1:100

Paper Size: A3

Rev	Date	Comments
-----	------	----------


Drawn By:	VP
Job Ref:	20010
Date:	Sept 2020
Drawing No.	PL - 02



Front Elevation



Side Elevation

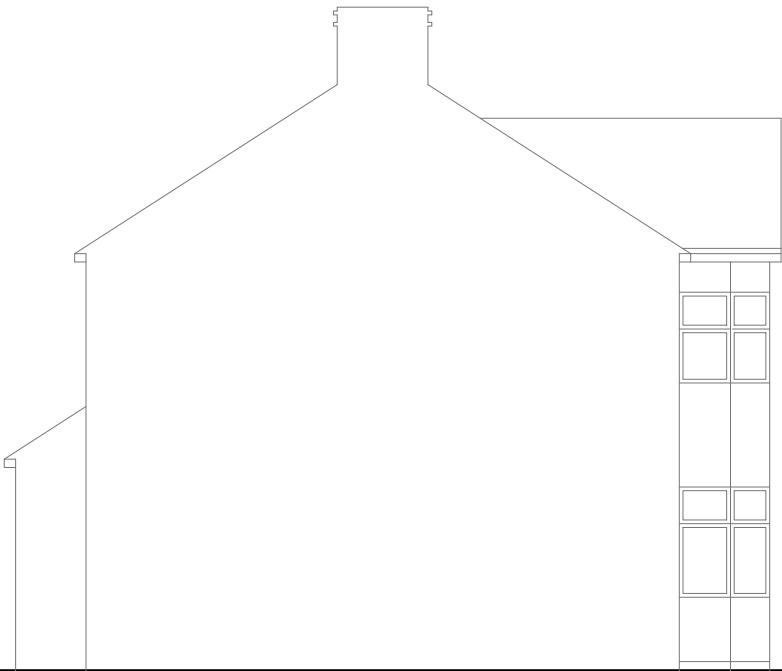


Side Elevation



Rear Elevation



 

This drawing is the property of **Design Workshop Consultant Ltd**. Copyright is reserved by them and the drawing is issued on the condition that it is not copied, reproduced, retained or disclosed to any unauthorized person, either wholly or in part without the consent in writing of **Design Workshop Consultant Ltd**.

Site Address:

20, Crescent Gardens,
Pinner,
HA4 8TA

Title:

Existing & Proposed Ground Floor Plans

Scale: 1:50, 1:100

Paper Size:	A3
-------------	----

Rev	Date	Comments
-----	------	----------

Drawn By:	VP
Job Ref:	20010
Date:	Sept 2020
Drawing No.	PL - 01

