




Scale 1:100

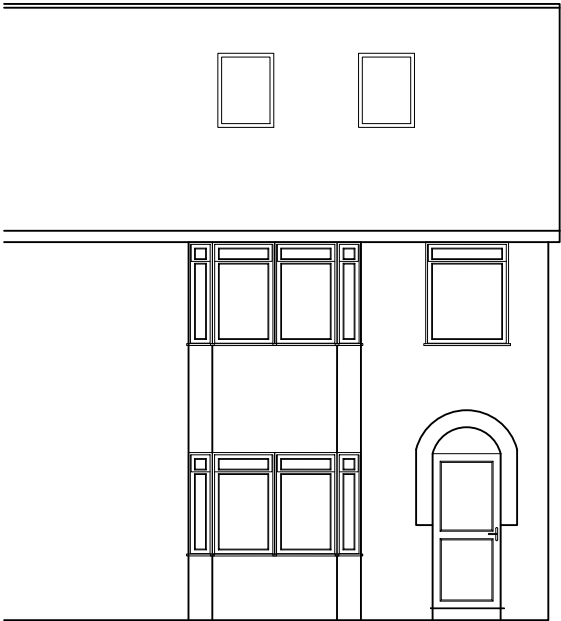


1 Proposed Front Elevation
SCALE: 1:100

 

2 Proposed Rear Elevation
SCALE: 1:100

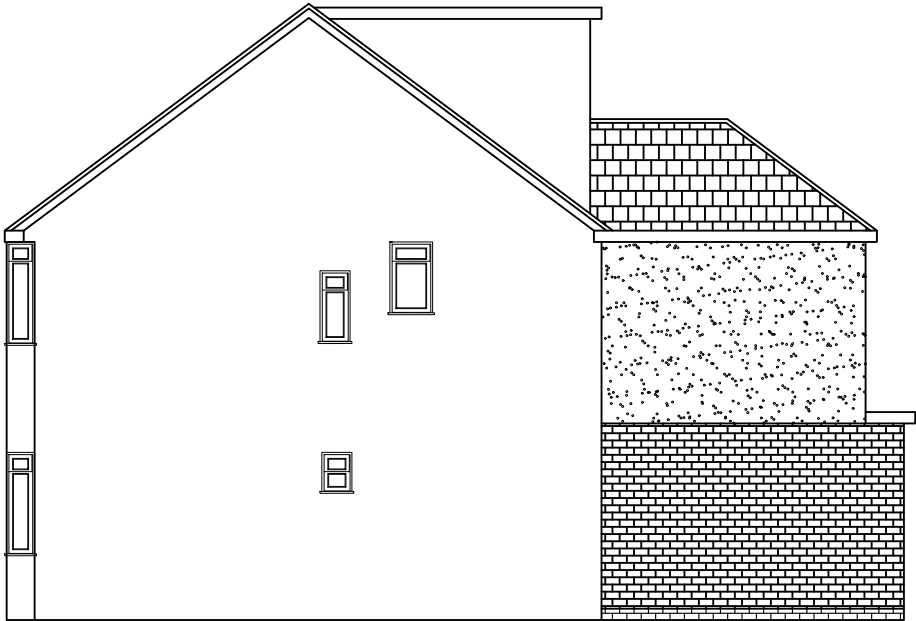

3 Proposed Side Elevation
SCALE: 1:100

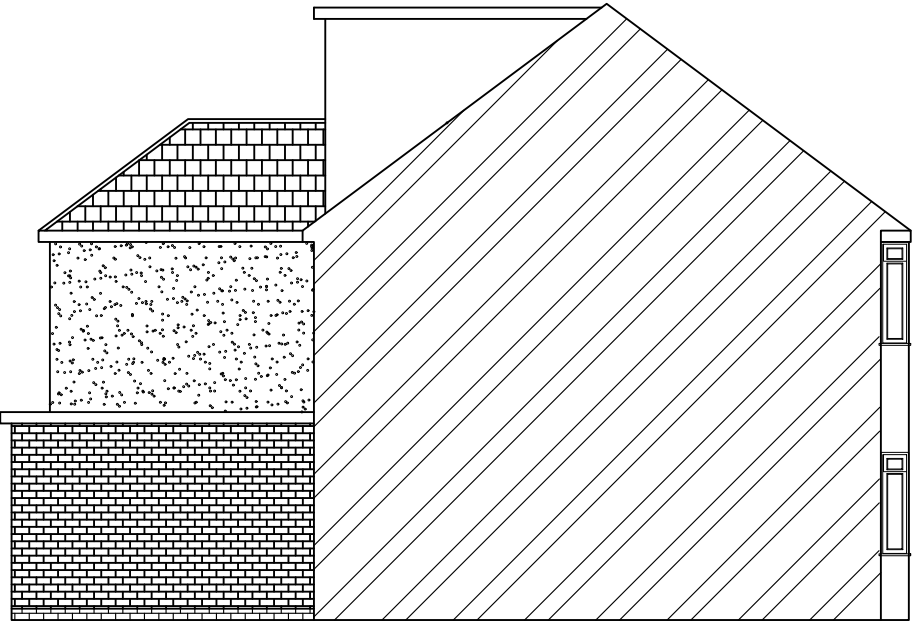

4 Proposed Side Elevation
SCALE: 1:100

Notes:

1. THIS DRAWING IS COPYWRITTEN AND IT MAY NOT BE REPRODUCED IN WHOLE OR PART OR USED FOR THE MANUFACTURE OF ANY ARTICLE WITHOUT THE EXPRESS PERMISSION OF THE COPYRIGHT HOLDERS.
2. WORK TO FIGURED DIMENSIONS ONLY.
3. THIS DRAWING IS TO BE READ IN CONJUNCTION WITH ALL RELEVANT ARCHITECTS AND ENGINEER'S DRAWINGS AND SPECIFICATIONS.
4. ALL PROPOSED MATERIALS ARE TO MATCH THE EXISTING. BRICKWORK TO MATCH AS CLOSELY TO THE EXISTING, ROOF TILES TO MATCH EXISTING, GLAZING TO MATCH EXISTING.
5. GLAZING SHOWN ON THE BOUNDARY IS TO CONTAIN OBSCURED GLASS

B	Revised Elevations	HD	03/02/22
REV:	DESCRIPTION:	BY:	DATE:
STATUS: Planning			
CLIENT:	Mr Kulvinder Singh 74 Hayes End Drive Hayes UB4 8HE		
ARCHITECT:	MSD Design & Build E: msdbuilddesign@gmail.com T: 07849966744		
SITE:	74 Hayes End Drive Hayes		
TITLE:	Proposed Elevations		
SCALE AT A3: 1:100	DATE: Feb 2022	DRAWN: HD	CHECKED: HD
PROJECT NO: 74HED	DRAWING NO: 74HED/004/PL	REVISION: B	