




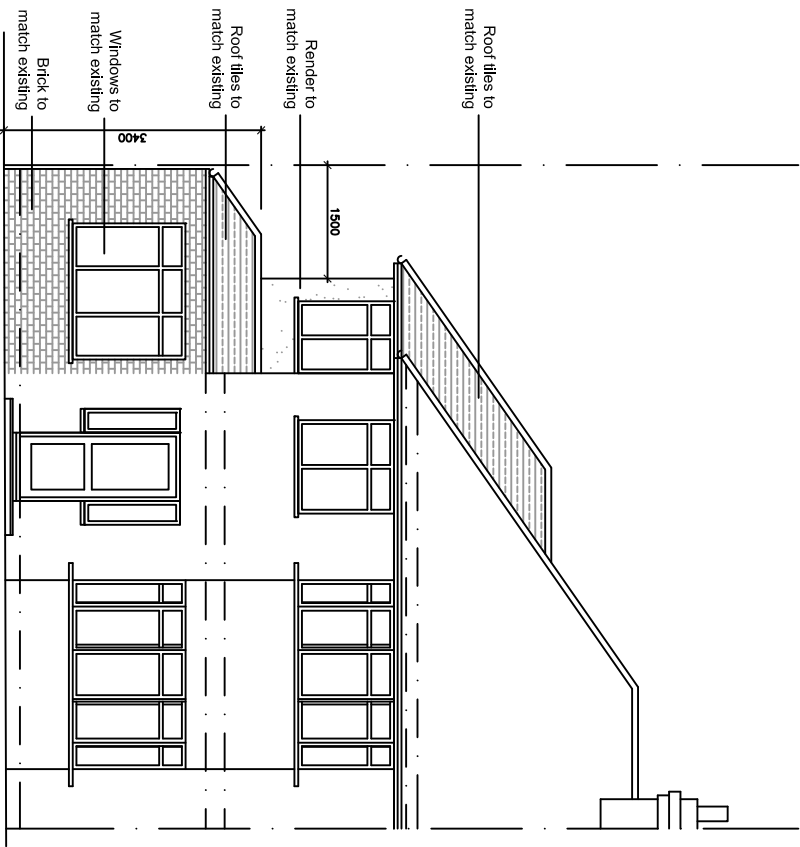


PROPOSED FRONT ELEVATION

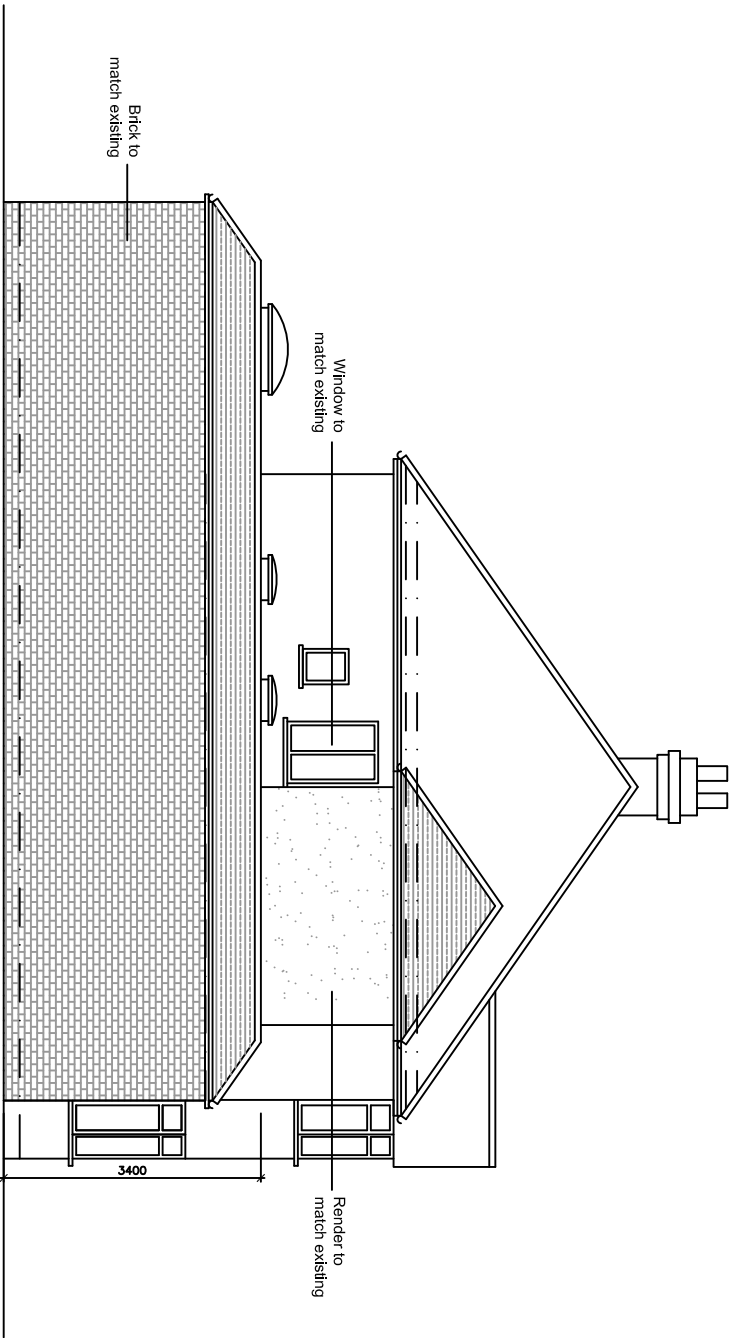


PROPOSED SIDE ELEVATION

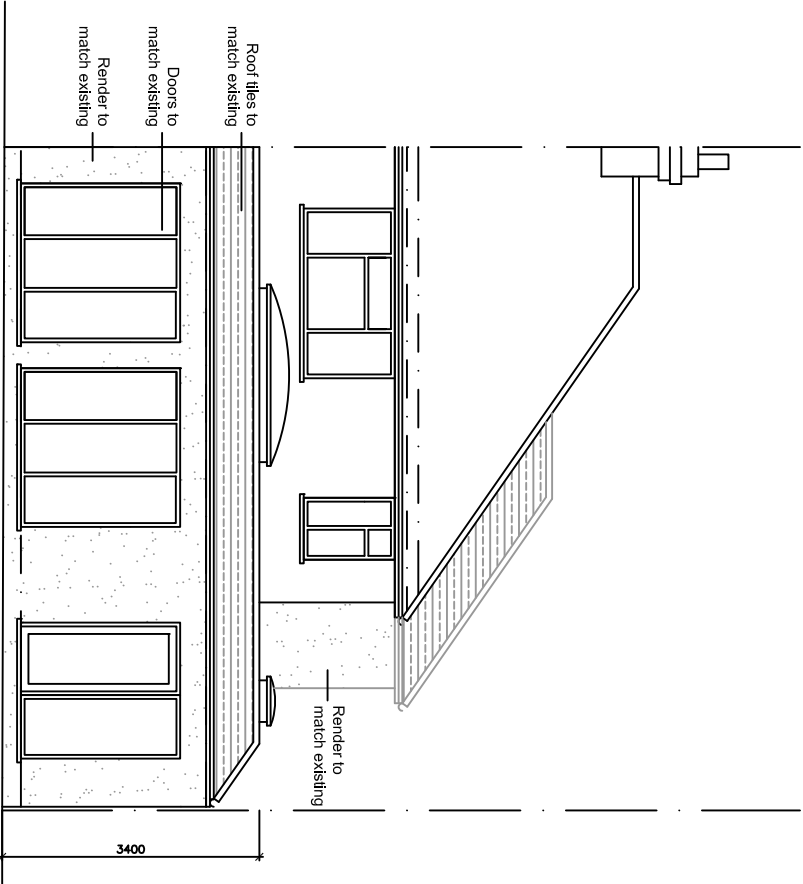

PROPOSED REAR ELEVATION

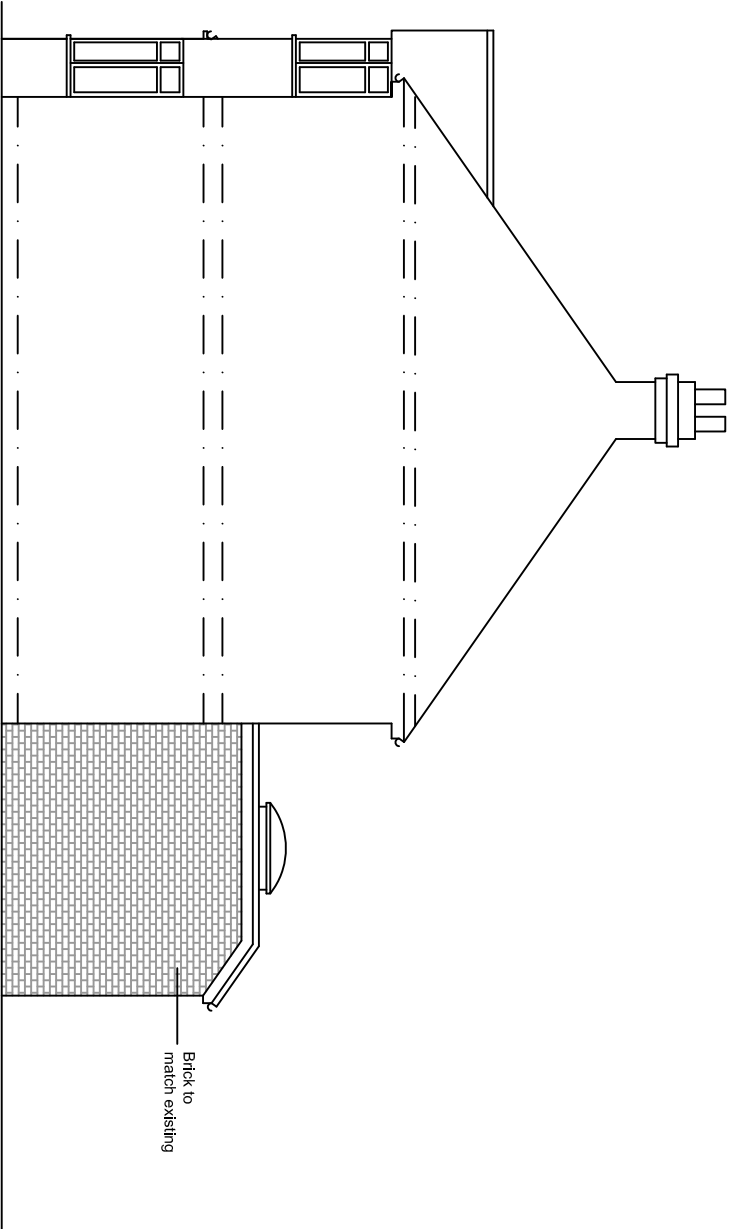

PROPOSED SECTIONAL SIDE ELEVATION

 

dhiva
designs
www.dhivadesigns.co.uk

NO.	DESCRIPTION	DATE
P3	BAY WINDOW	NP 05.02.19
P2	MINOR AMENDMENTS	NP 03.02.19
P1	MINOR AMENDMENTS	NP 29.01.19

SITE ADDRESS
37 WOODLANDS AVENUE,
EASTCOTE, HA4 9RL

DRAWING TITLE
PROPOSED ELEVATIONS

DATE JAN 2019	DRAWN BY NP
SCALE 1:100 @ A3	CHECKED BY

DRAWING NO.
DD134-07-P3