




EXISTING
SINGLE
STOREY
EXTENSION
TO NEXT
DOOR




<i>Nigel Fallon, B.Sc. (Hons)MBEng. 07768-408525</i> <i>Planning & Development Consultant, Building Engineer.</i>		ADDRESS: <u>2, PEACHEY CLOSE,</u> <u>COWLEY, LB8 3SZ.</u>	
349, Chartridge Lane, Chesham, HP5 2SH.	<u>DRAWING TITLE: EXISTING FLOOR PLANS</u>	NO. - 01	REV:
<u>SCALE - 1: 100</u>	<u>DATE: 08/ 06/ 2020</u>	<u>DRG. PAPER SIZE: A3</u>	

 



EXISTING FRONT ELEVATION

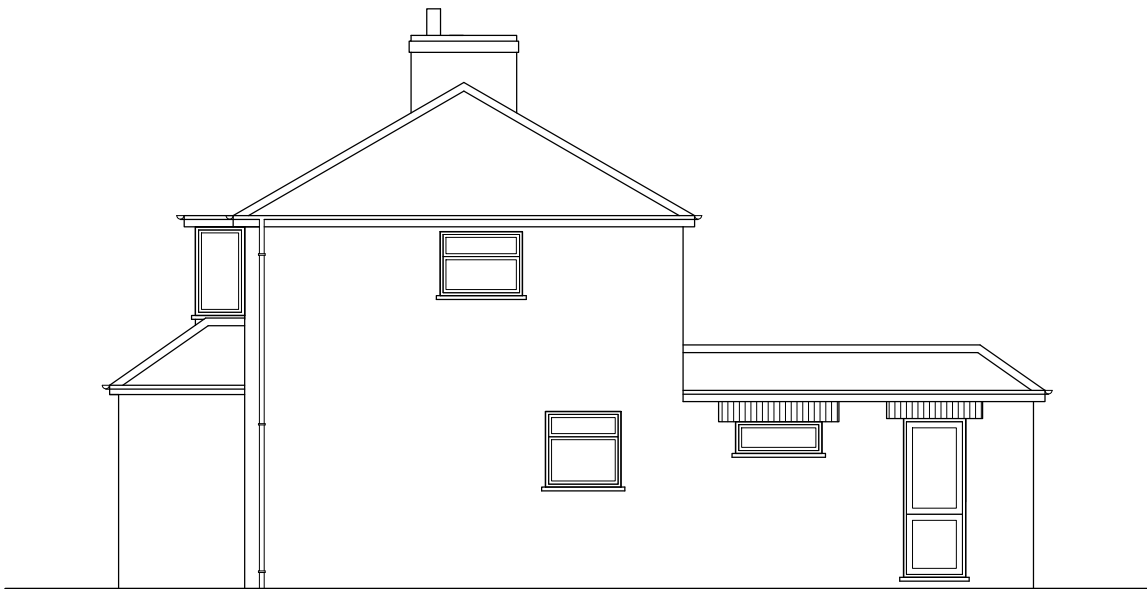

EXISTING SIDE ELEVATION

Nigel Fallon, B.Sc. (Hons) MEng. 07768-408525
Planning & Development Consultant, Building Engineer.

349, Chartridge Lane,
Chesham, HP5 2SH.

DRAWING TITLE: EXISTING / PROPOSED ELEVATIONS

SCALE - 1:100

DATE: 08 / 06 / 2020


ADDRESS:

2, PEACHEY CLOSE,
COWLEY, UB8 3SZ.


NO. - 02

REV:


DRG. PAPER SIZE: A3

 


PROPOSED FRONT ELEVATION

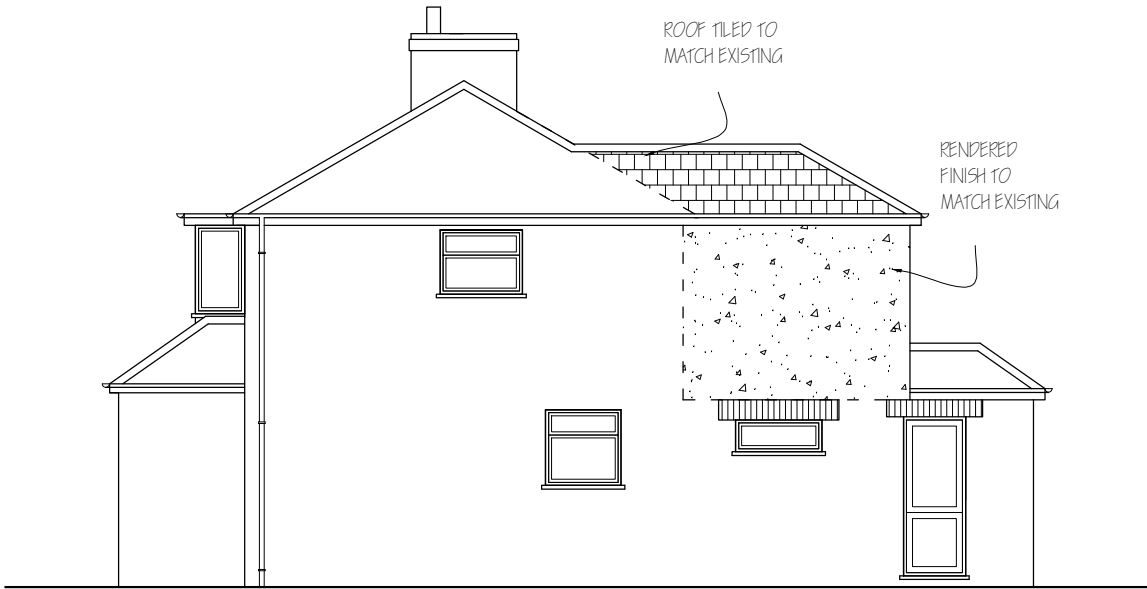

PROPOSED SIDE ELEVATION


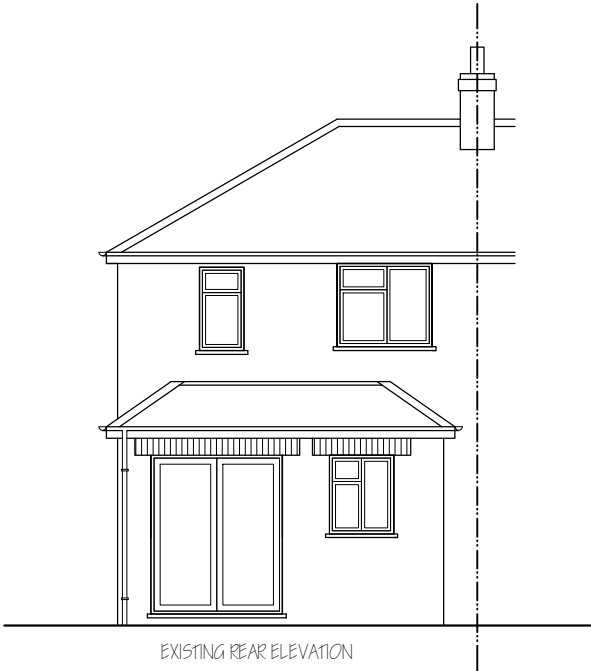


EXISTING REAR ELEVATION

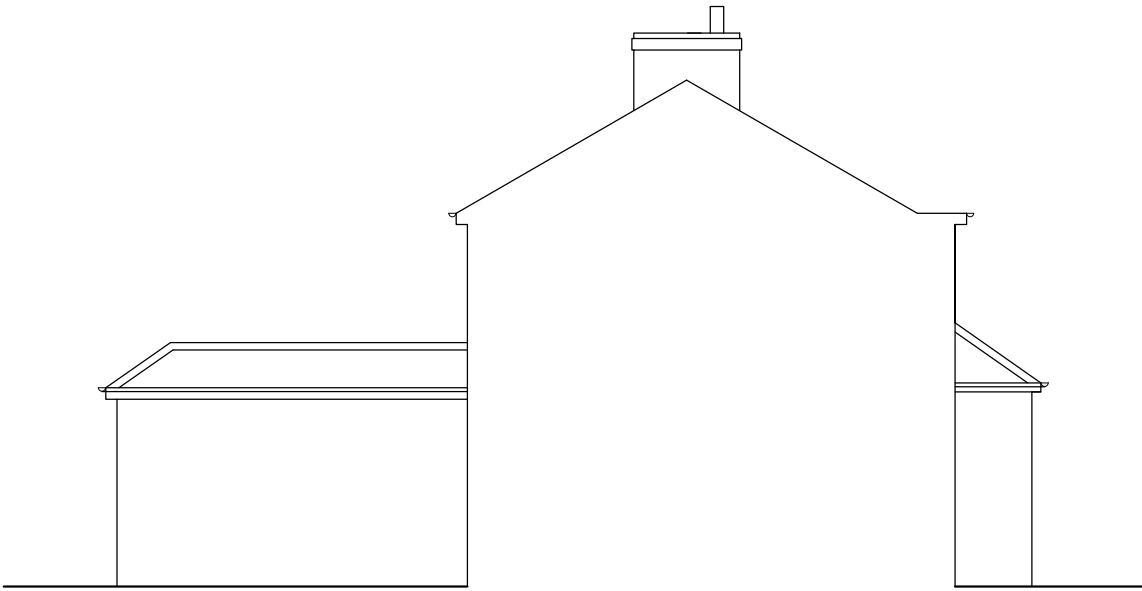


EXISTING SIDE ELEVATION


Nigel Fallon, B.Sc. (Hons)MEng. 07768-408525		ADDRESS: 2, PEACHEY CLOSE, COWLEY, UB8 3SZ.	
349, Chartridge Lane, Chesham, HP5 2SH.		DRAWING TITLE: EXISTING/ PROPOSED ELEVATIONS	NO. - 03
SCALE - 1:100		DATE: 08/ 06/ 2020	REV:
		DRG. PAPER SIZE: A3	

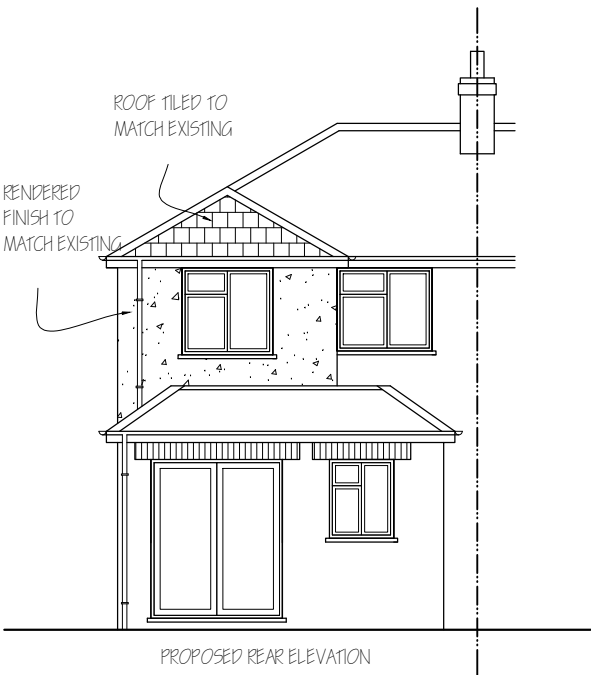 



PROPOSED REAR ELEVATION

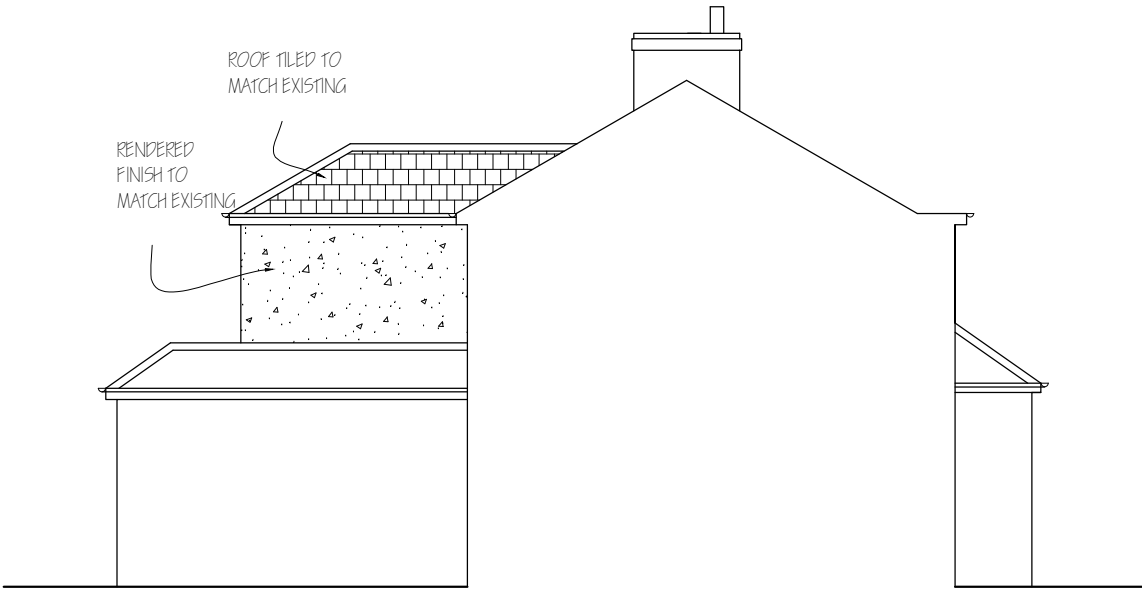


PROPOSED SIDE ELEVATION

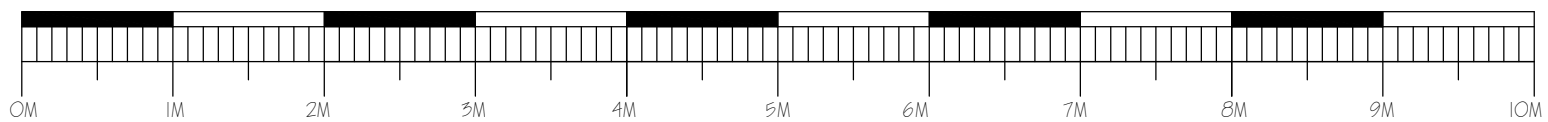

<i>Nigel Fallon, B.Sc. (Hons)MBEng. 07768-408525</i> <i>Planning & Development Consultant, Building Engineer.</i>		ADDRESS: <u>2, PEACHEY CLOSE,</u> <u>COWLEY, UB8 3SZ.</u>	
<i>349, Chartridge Lane,</i> <i>Chesham, HP5 2SH.</i>	DRAWING TITLE: <u>PROPOSED GROUND FLOOR PLAN</u>		NO. - <u>04</u>
	SCALE - <u>1: 50</u>	DATE: <u>08 / 06 / 2020</u>	DRG. PAPER SIZE: <u>A3</u>

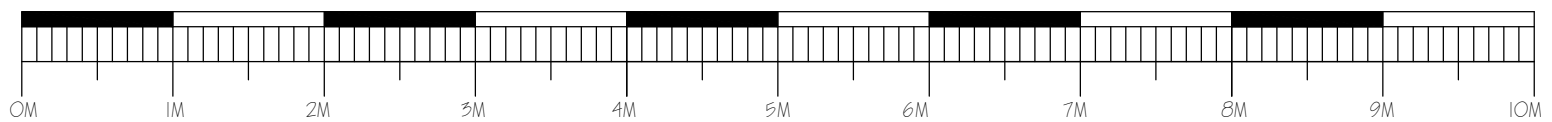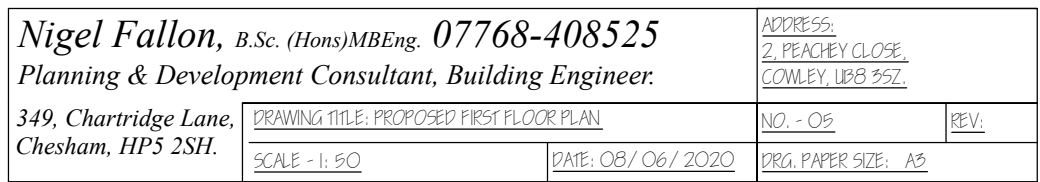

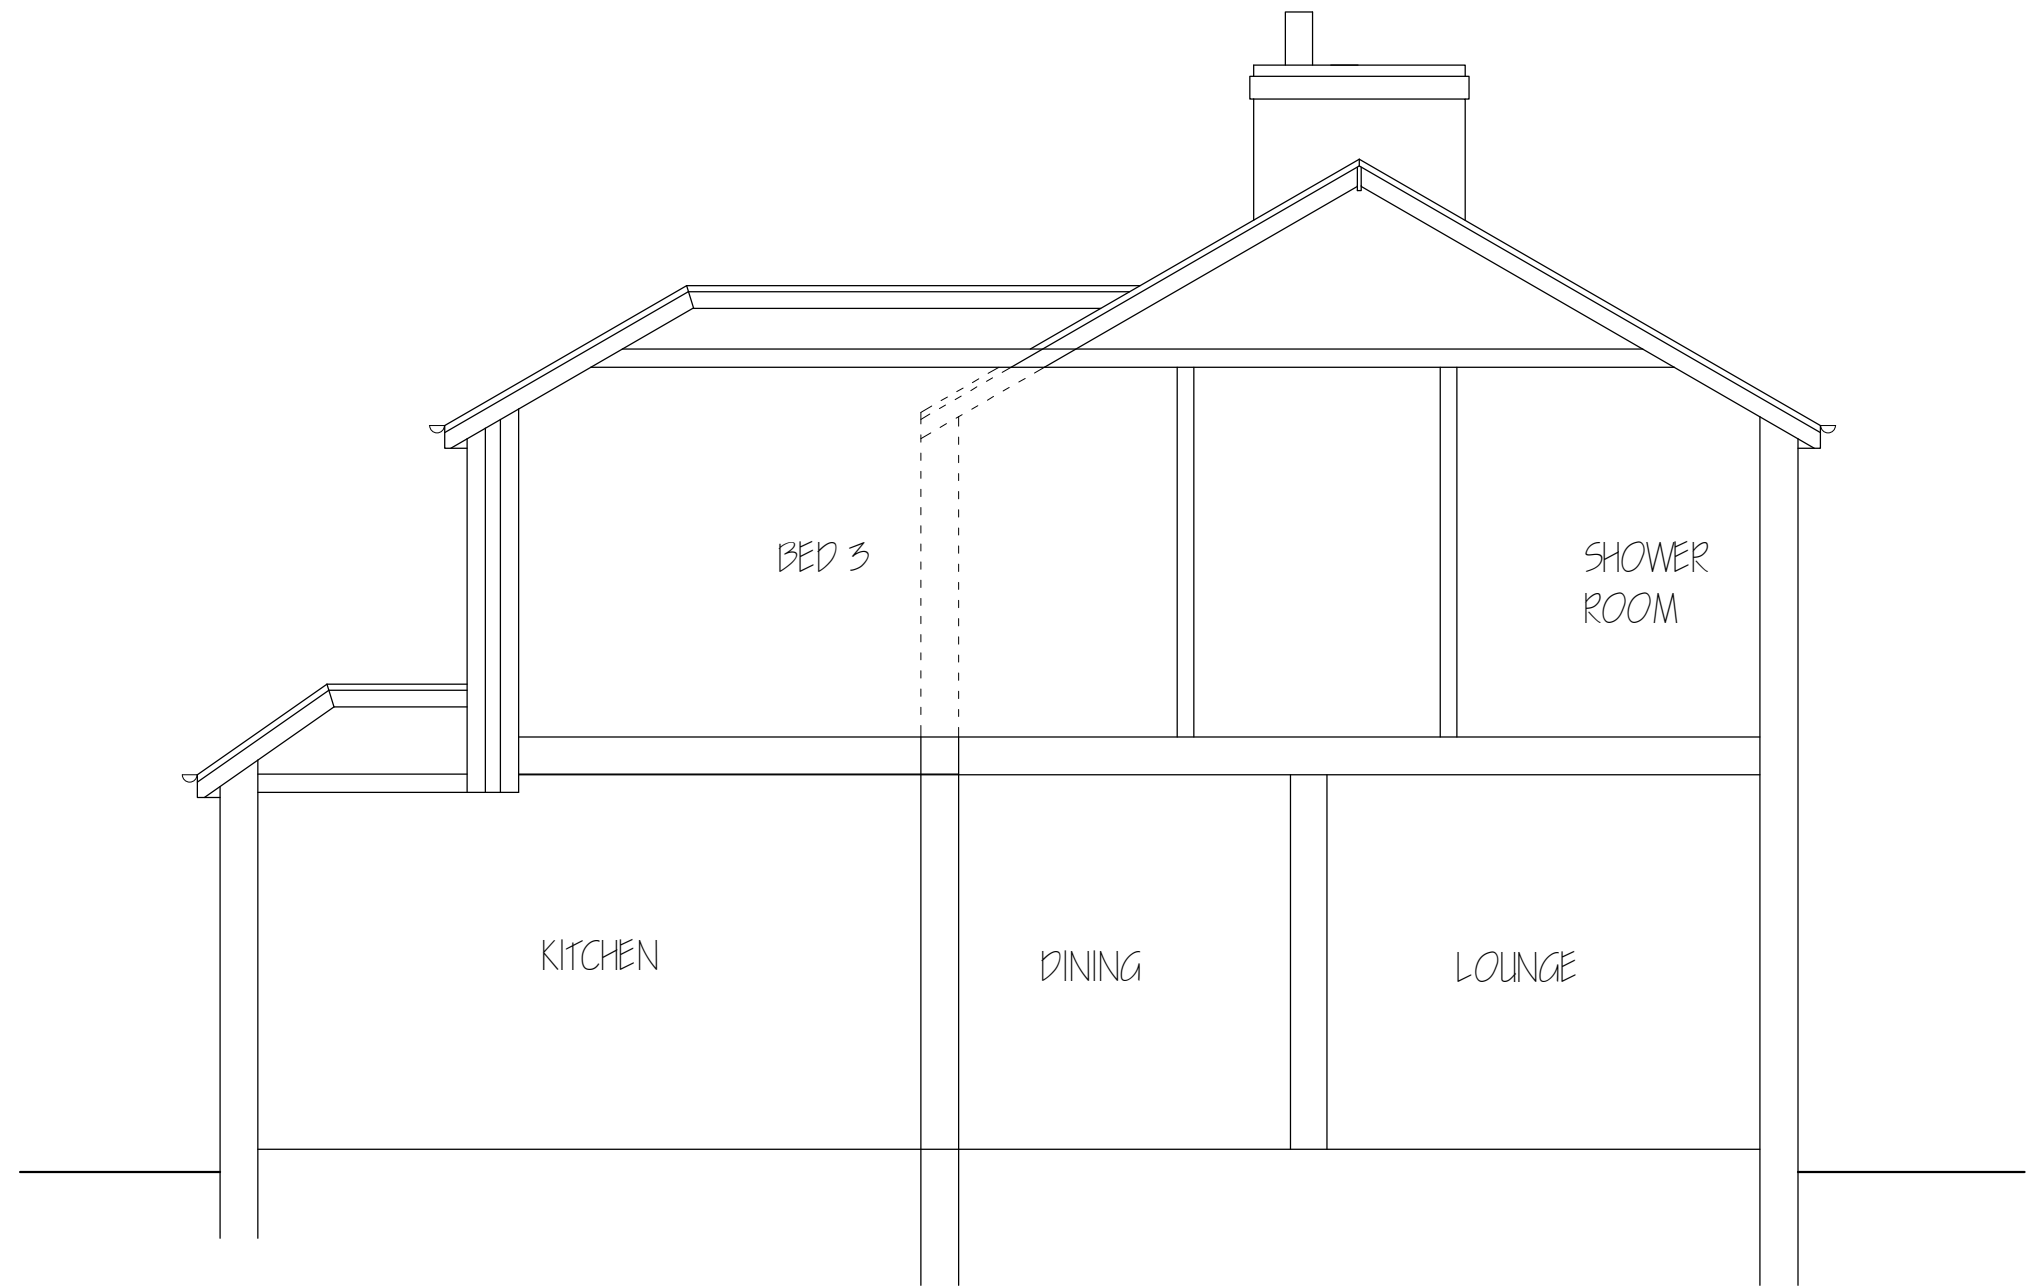

<i>Nigel Fallon, B.Sc. (Hons)MEng. 07768-408525</i> <i>Planning & Development Consultant, Building Engineer.</i> <i>349, Chartridge Lane,</i> <i>Chesham, HP5 2SH.</i>		ADDRESS: 2, PEACHEY CLOSE, COWLEY, URB 35Z.	
		DRAWING TITLE: PROPOSED SECTION	NO. - 06
SCALE - 1: 50		DATE: 08/ 06/ 2020	REV:
		DRG. PAPER SIZE: A3	

