


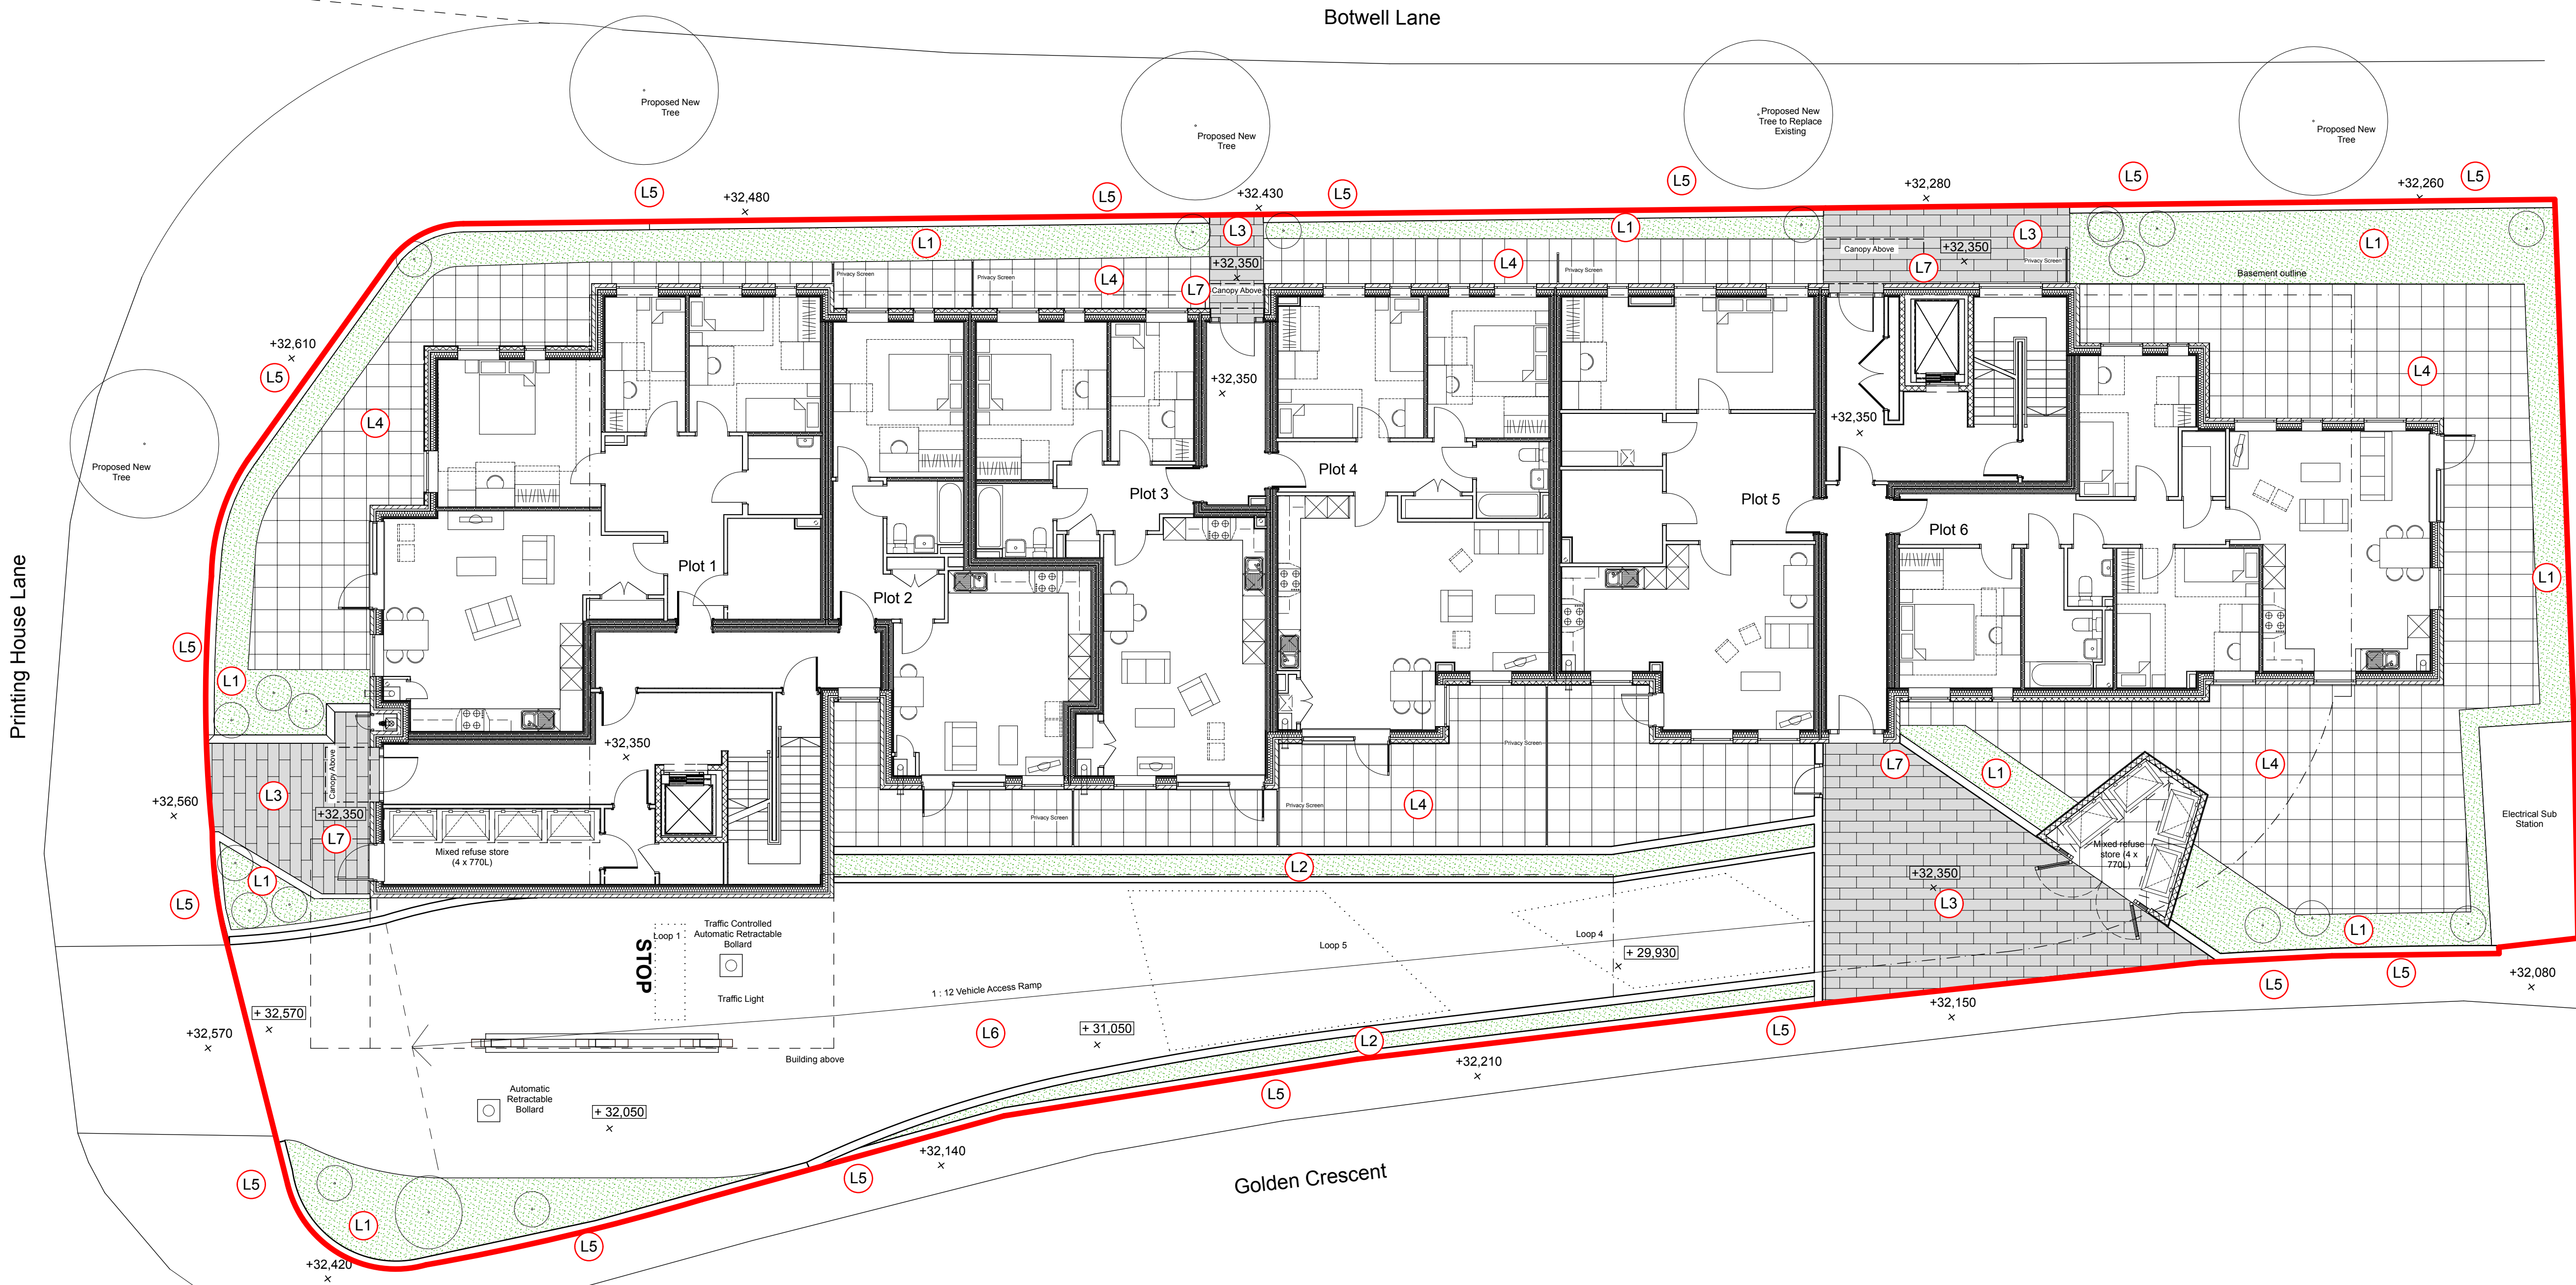

Site Plan

KEY

+00,000 Existing levels

+00,000 Proposed Levels

L1 Soft landscaping

L2 Raised planting

L3 Marshall Charcoal 900mm x 300mm pavers

L4 Marshall Buff 600mm x 600mm pavers

L5 1200mm Railings on 600mm high perimeter brick wall

L6 Tarmac road surface

L7 External entrance lighting: ASD Clarity with eyelid light fitting

THIS DRAWING MUST NOT BE SCALED.

PRIOR TO THE COMMENCEMENT OF ANY WORKS, THE BUILDER IS TO CHECK AND / OR DETERMINE ALL CONSTRUCTION DETAILS INCLUDING CHECKING EXISTING SITE LEVELS AND DIMENSIONS.

THIS DRAWING IS TO BE READ IN CONJUNCTION WITH ALL OTHER PROJECT DRAWINGS, CONSTRUCTION NOTES AND / OR PROJECT SPECIFICATIONS. ALL DISCREPANCIES SHOULD BE REPORTED IMMEDIATELY.

RISK ANALYSIS KEY



Indicates a residual risk as a Warning

SAFETY, HEALTH & ENVIRONMENTAL INFORMATION

In addition to the hazards/risks normally associated with the type of work detailed on this drawing, note the following:

It is assumed that all works will be carried out by a competent contractor working, where appropriate, to an approved method statement

ALL LAYOUTS AND AREAS ARE SUBJECT TO ADJUSTMENT FOLLOWING DETAILED DESIGN, DESIGN TEAM CO-ORDINATION AND COMMENTS FROM PMC CONSTRUCTION.

B Annotation Added. 03/10/14 TS
A Site plan updated. Drawing status changed to Planning. 03/10/14 TS

Rev. Description. Date. Initial.

HGP ARCHITECTS
FURZELL FARM, WICKHAM ROAD
FARNHAM, HAMPSHIRE, PO14 3JH
T: 01292 283 225
F: 01292 237 004
E: MAIL@HGP-ARCHITECTS.CO.UK
W: WWW.HGP-ARCHITECTS.CO.UK

pmc CONSTRUCTION & DEVELOPMENT SERVICES LTD
106 QUEENS ROAD
PORTSMOUTH
PO2 7NE

HGP Architects Ltd copyright reserved. Check all dimensions on site.

Site/House Type: Golden Cross, Hayes

Drq Title: Site Plan

Unit Type: Unit Size: -

Scale: 1:100 @ A1 Date: Aug 2014 Drawn: AB Checked: PW

CAD Ref: 14.113 NHBC Approval Ref:

Status: Planning

Drawing No: 14.113.001 Revision: B

