


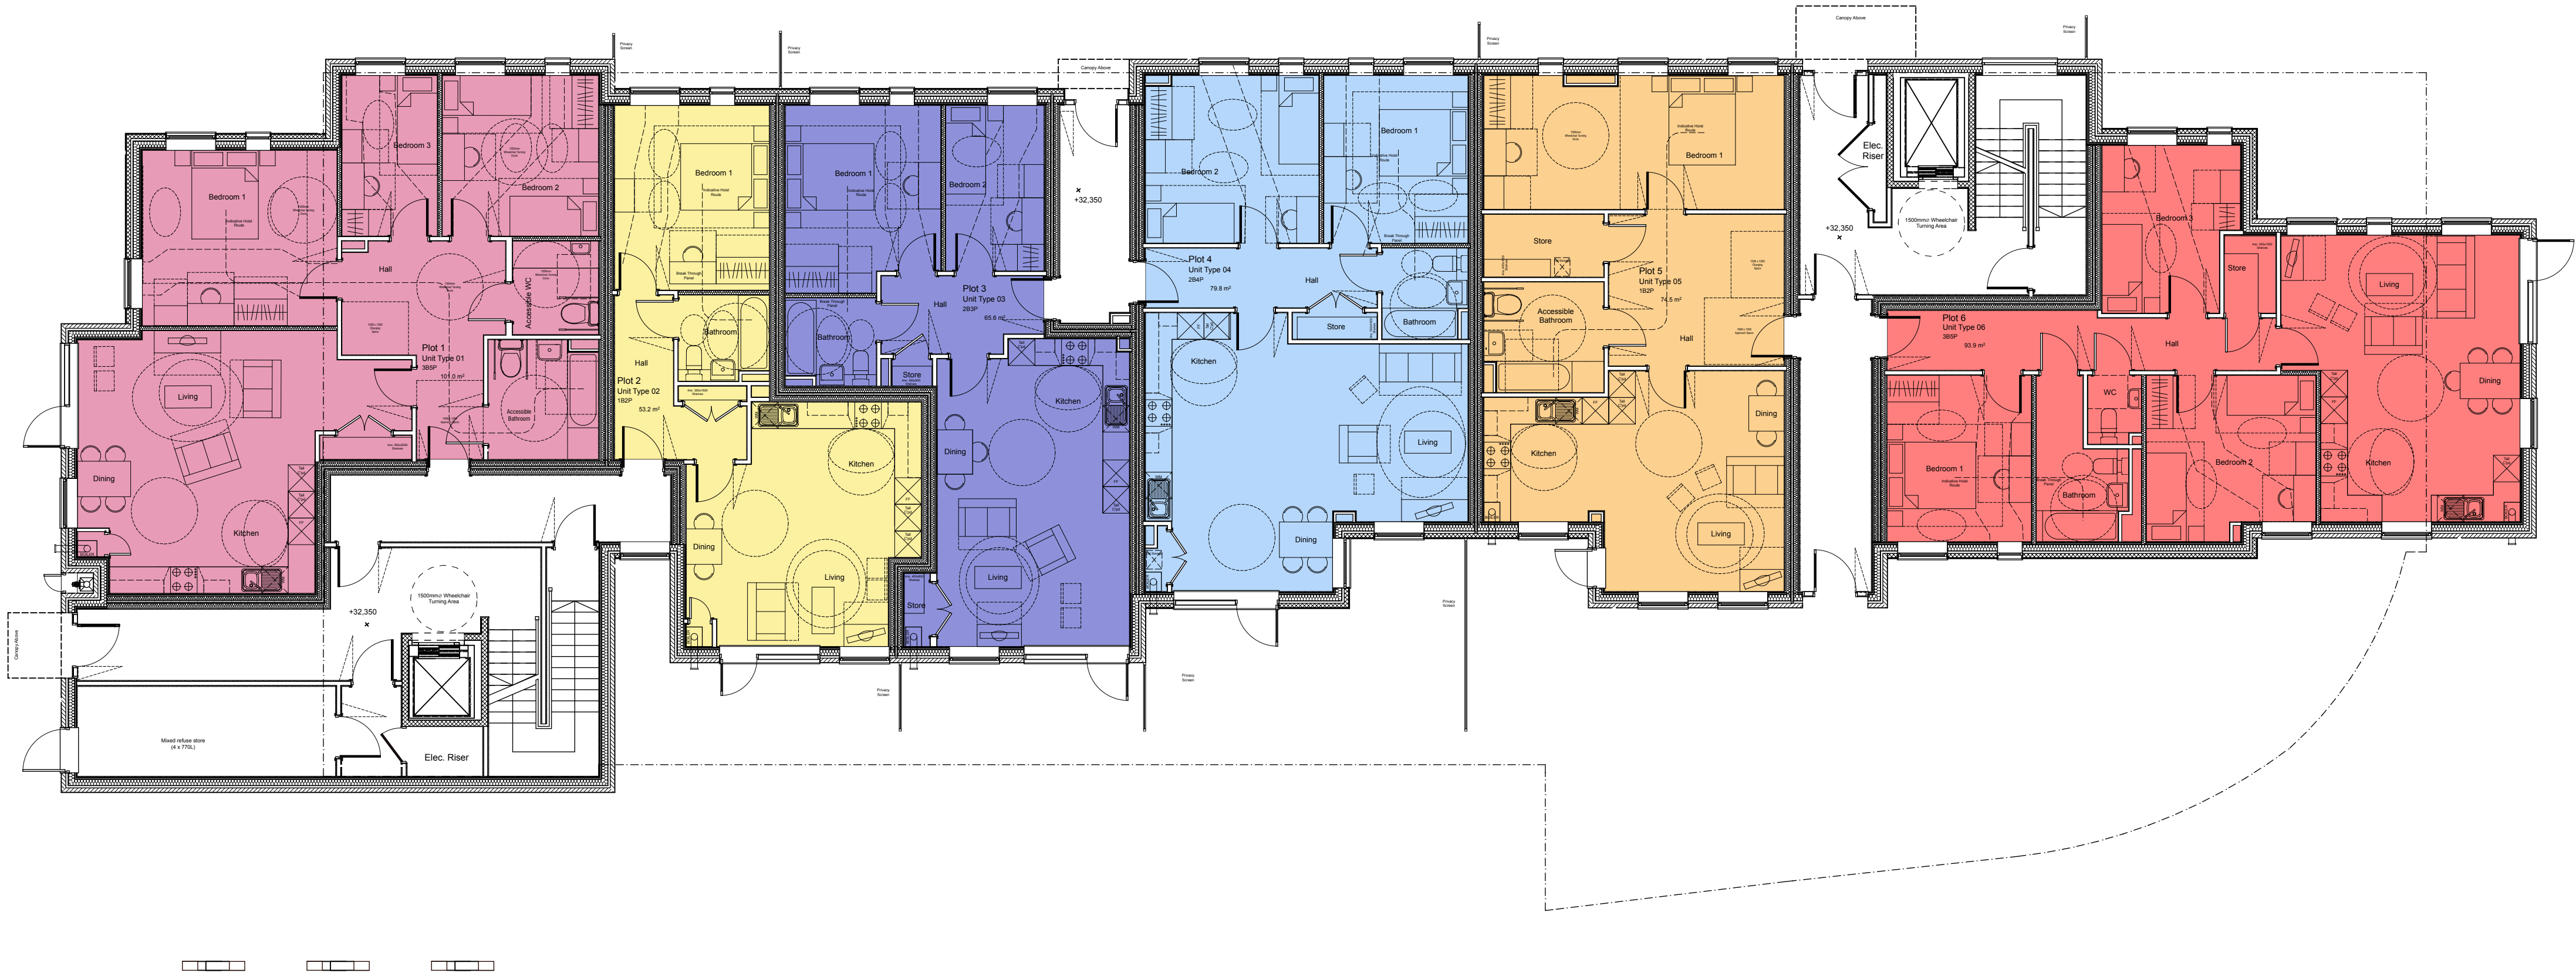

Ground Floor

THIS DRAWING MUST NOT BE SCALED.

PRIOR TO THE COMMENCEMENT OF ANY WORKS, THE BUILDER IS TO CHECK AND / OR DETERMINE ALL CONSTRUCTION DETAILS INCLUDING CHECKING EXISTING SITE LEVELS AND DIMENSIONS.

THIS DRAWING IS TO BE READ IN CONJUNCTION WITH ALL OTHER PROJECT DRAWINGS, CONSTRUCTION NOTES AND / OR PROJECT SPECIFICATIONS. ALL DISCREPANCIES SHOULD BE REPORTED IMMEDIATELY.

RISK ANALYSIS KEY	
	Indicates a residual risk as a Warning
SAFETY, HEALTH & ENVIRONMENTAL INFORMATION	
In addition to the hazards/risks normally associated with the type of work detailed on this drawing, note the following:	
It is assumed that all works will be carried out by a competent contractor working, where appropriate, to an approved method statement	

Plan updated. Drawing status changed to Planning.			03/10/14		TS
Rev.	Description.			Date.	Initial.
HGP ARCHITECTS FURZELL FARM, WICKHAM ROAD FARNHAM, HAMPSHIRE, PO14 3JA T: 01329 283 225 F: 01329 237 004 E: MAIL@HGP-ARCHITECTS.CO.UK W: WWW.HGP-ARCHITECTS.CO.UK pmc Construction & Development Services Ltd 106 QUEENS ROAD PORTSMOUTH PO2 7NE					
HGP Architects Ltd copyright reserved. Check all dimensions on site.					
Site/House Type:		Golden Cross, Hayes			
Dwg Title:		Ground Floor Plan			
Unit Type:		-			
Scale:	1:100 @ A1	Date:	Aug 2014	Drawn:	AB
CAD Ref:	14.113	Checked:		PW	
Status:		NMB: Approval Ref:			
Planning					
Drawing No:		14.113.003		Revision:	A