


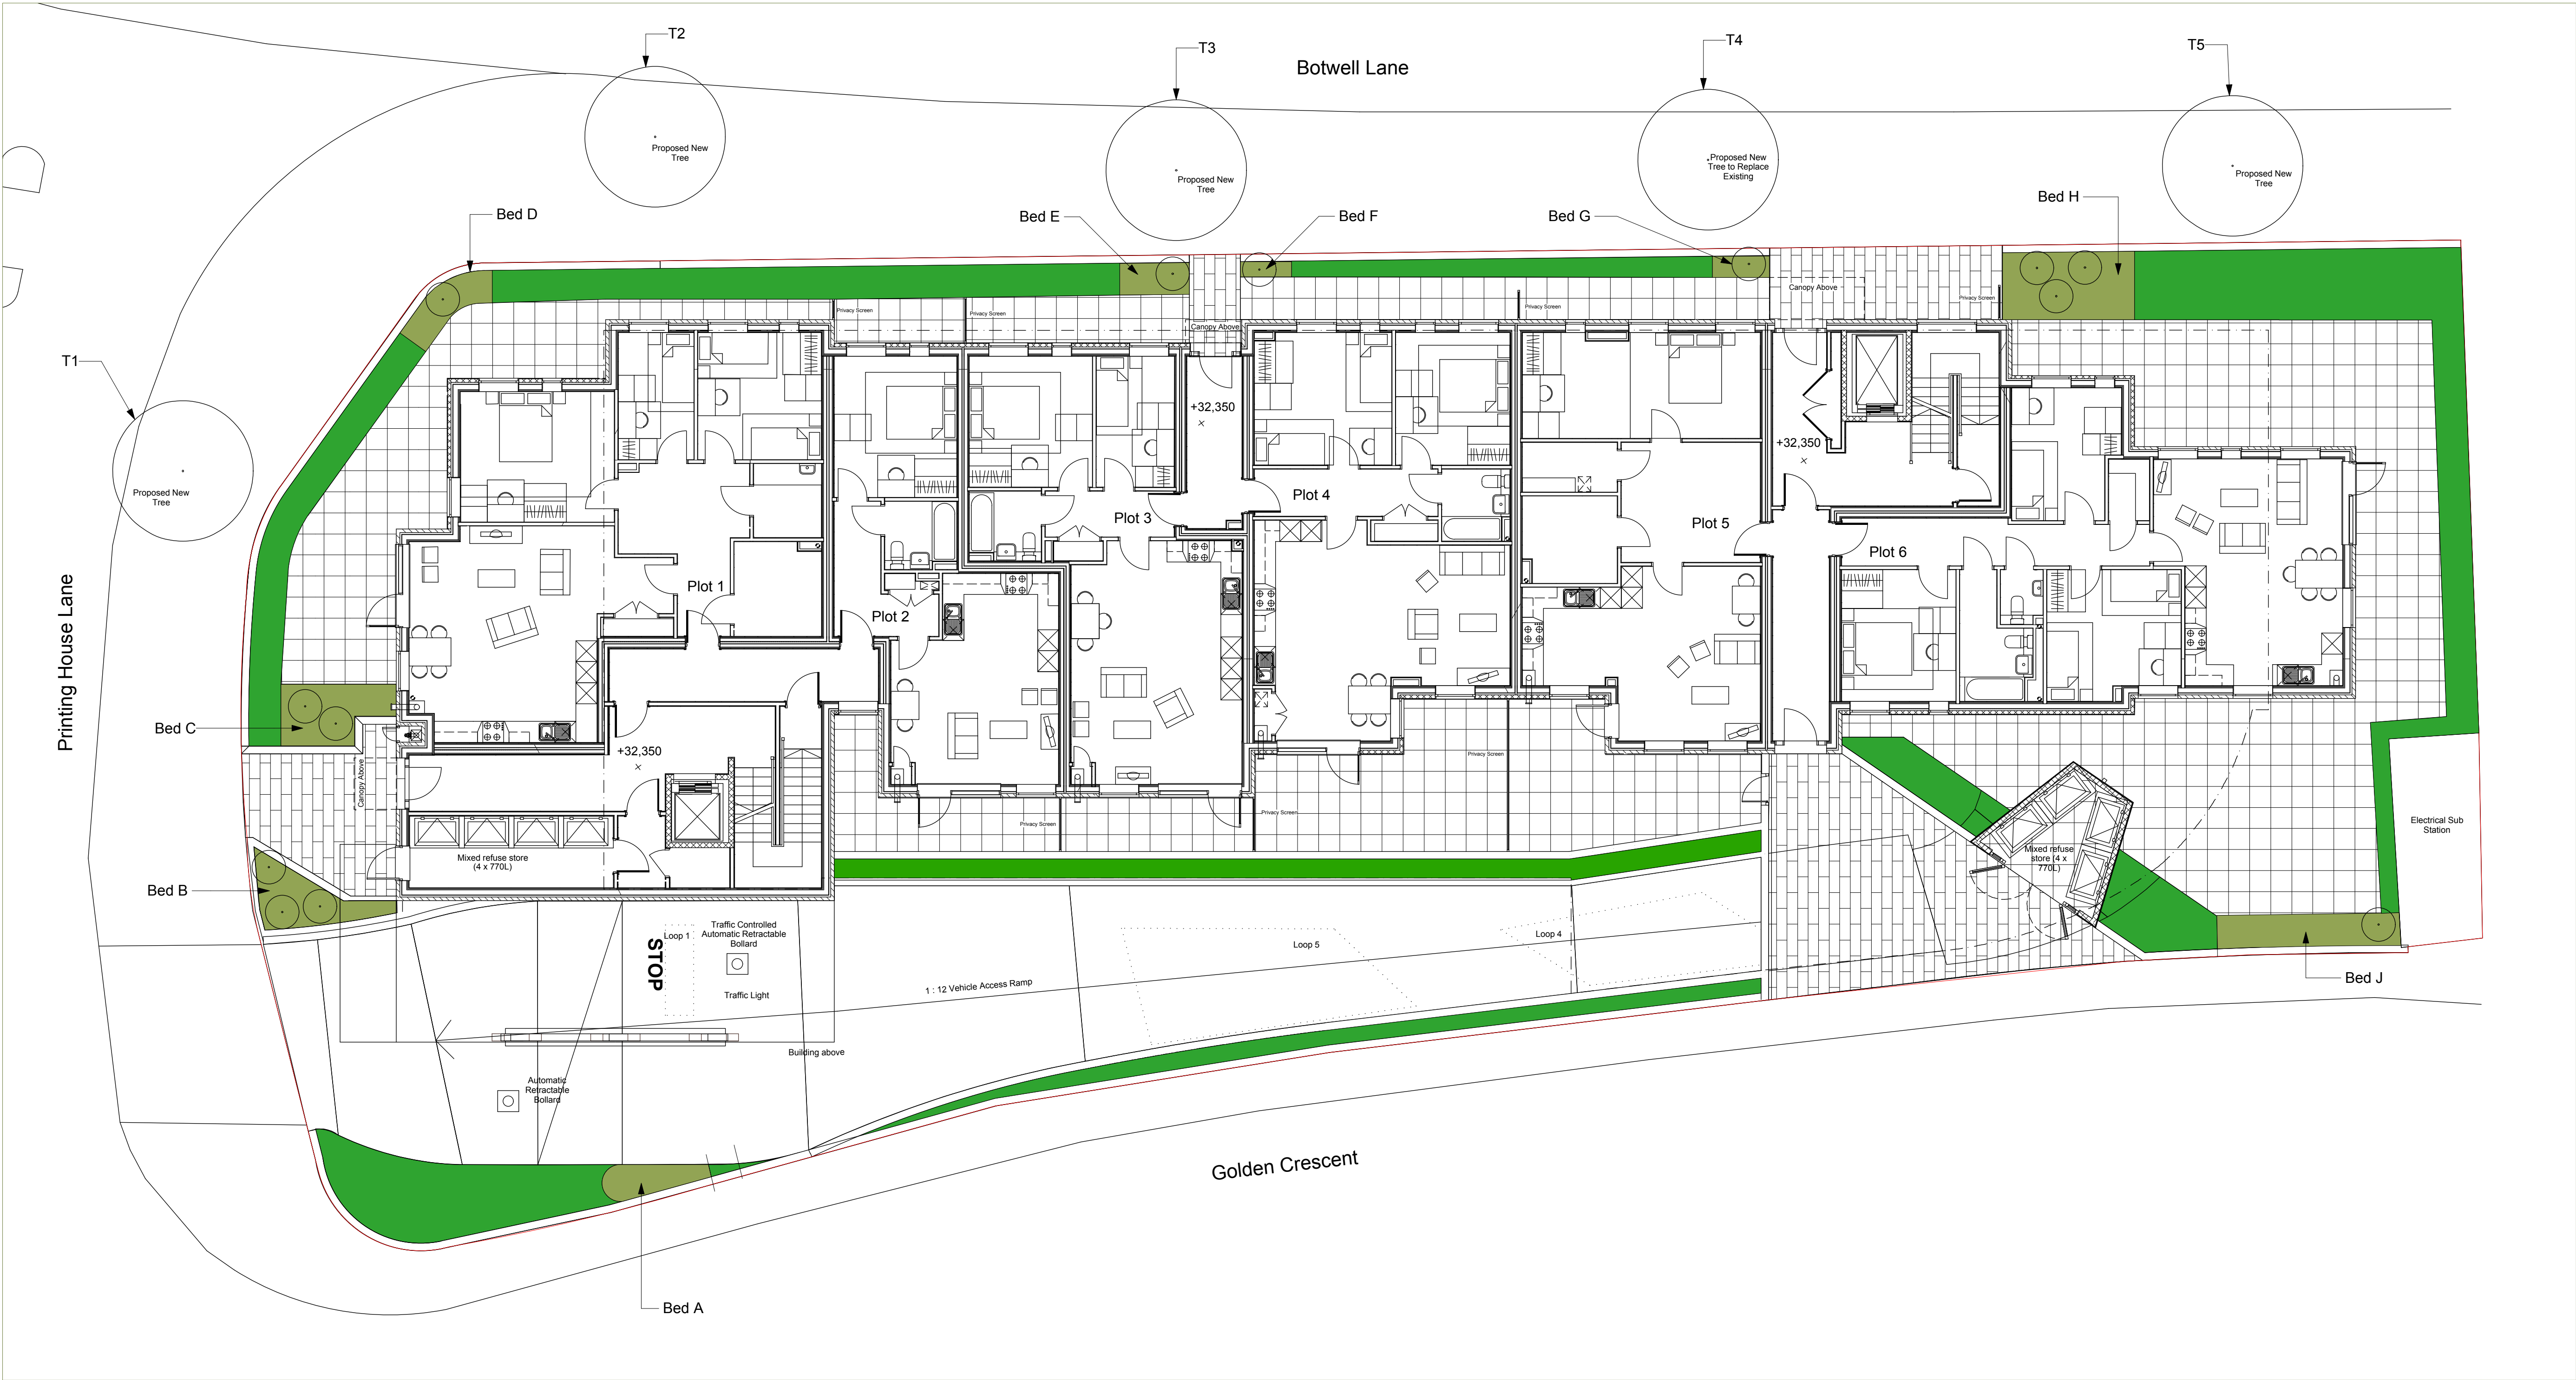

Soft Landscaping

Grass

Site Plan

| Planting Bed A 6SQM        | Size cm | Container size Litre | Quantity |
|----------------------------|---------|----------------------|----------|
| Phormium Platts black      | 60/80   | 10                   | 2        |
| Lavandula Hidcote          | 30/40   | 2/3                  | 7        |
| Lavandula stoechas alba    | 30/40   | 2/3                  | 9        |
| Geranium Brookside         | 20/30   | 2                    | 6        |
| Planting Bed B 6sqm        | Size cm | Container size Litre | Quantity |
| Phormium Platts black      | 60/80   | 10                   | 2        |
| Lavandula Hidcote          | 30/40   | 2/3                  | 7        |
| Lavandula stoechas alba    | 30/40   | 2/3                  | 9        |
| Geranium Brookside         | 20/30   | 2                    | 6        |
| Planting Bed C 6sqm        | Size cm | Container size Litre | Quantity |
| Hakonechloa Aurea          | 30/40   | 2/3                  | 6        |
| Hebe Franciscana Variegata | 30/40   | 2/3                  | 6        |
| Carex bronze buchananii    | 30/40   | 2/3                  | 6        |
| Hebe Emerald Green         | 30/40   | 2/3                  | 6        |
| Planting Bed D 5sqm        | Size cm | Container size Litre | Quantity |
| Hebe Albicans              | 30/40   | 2/3                  | 6        |
| Heuchera Palace Purple     | 30/40   | 2/3                  | 6        |
| Phormium Rainbow Queen     | 60/80   | 10                   | 3        |
| Hebe Emerald Green         | 30/40   | 2/3                  | 6        |

| Planting Bed E 3sqm                | Size cm | Container size Litre | Quantity |
|------------------------------------|---------|----------------------|----------|
| Hebe Red Edge                      | 30/40   | 2/3                  | 3        |
| Heuchera Palace Purple             | 30/40   | 2/3                  | 3        |
| Hebe Albicans                      | 30/40   | 2/3                  | 3        |
| Planting Bed F 2sqm                | Size cm | Container Size Litre | Quantity |
| Skimmia Japonica                   | 40/60   | 10                   | 3        |
| Euonymus Silver Queen              | 30/40   | 2/3                  | 2        |
| Euonymus Emerald Gaiety            | 30/40   | 2/3                  | 2        |
| Planting Bed G 2sqm                | Size cm | Container Size Litre | Quantity |
| Skimmia Japonica                   | 40/60   | 10                   | 3        |
| Euonymus Silver Queen              | 30/40   | 2/3                  | 2        |
| Euonymus Emerald Gaiety            | 30/40   | 2/3                  | 2        |
| Planting Bed H 7sqm                | Size cm | Container Size Litre | Quantity |
| Hebe Emerald Green                 | 30/40   | 5                    | 6        |
| Geranium Johnston's Blue           | 30/40   | 2                    | 6        |
| Hebe white Gem                     | 30/40   | 5                    | 6        |
| Deschampsia cespitosa              | 40/60   | 10                   | 3        |
| Lavandula Hidcote                  | 30/40   | 3                    | 6        |
| Rosmarinus Officinalis Miss Jessop | 30/40   | 3                    | 3        |

| Planting Bed J 9sqm                |                             | Size cm     | Container Size Litre | Quantity |
|------------------------------------|-----------------------------|-------------|----------------------|----------|
| Photinia Red Robin                 |                             | 60/80       | 10                   | 6        |
| Fatsia Japonica                    |                             | 60/80       | 10                   | 6        |
| Deschampsia cespitosa              |                             | 40/60       | 10                   | 3        |
| Lavandula Hidcote                  |                             | 30/40       | 3                    | 9        |
| Rosmarinus Officinalis Miss Jessop |                             | 30/40       | 3                    | 9        |
| Convolvulus Cneorum                |                             | 30/40       | 2/3                  | 6        |
| Tree Number                        | Tree                        | Girth       | Height               | Quantity |
| T1, T3                             | Sorbus Aucuparia fastigiata | 12/14 girth | 3m                   | 2        |
| T2, T4, T5                         | Betula Pendula              | 12/14       | 3m                   | 3        |

N

Scale: 1:100

Production Title

Unit 4 Roundstone Barn  
Roundstone Farm  
Littlehampton Road  
Ferring  
BN12 6PW  
01903 774-774  
info@gardenhousedesign.co.uk

Drawing Title

Soft Landscaping

Designer

Rod Winrow

Date

10.10.14

Project Title

Golden Cross - Hayes

Scale

1:100 at A1

Drawing No

GHD2056 REV C

garden  
house  
design