





Scale bar 5.00 m @ 1:50

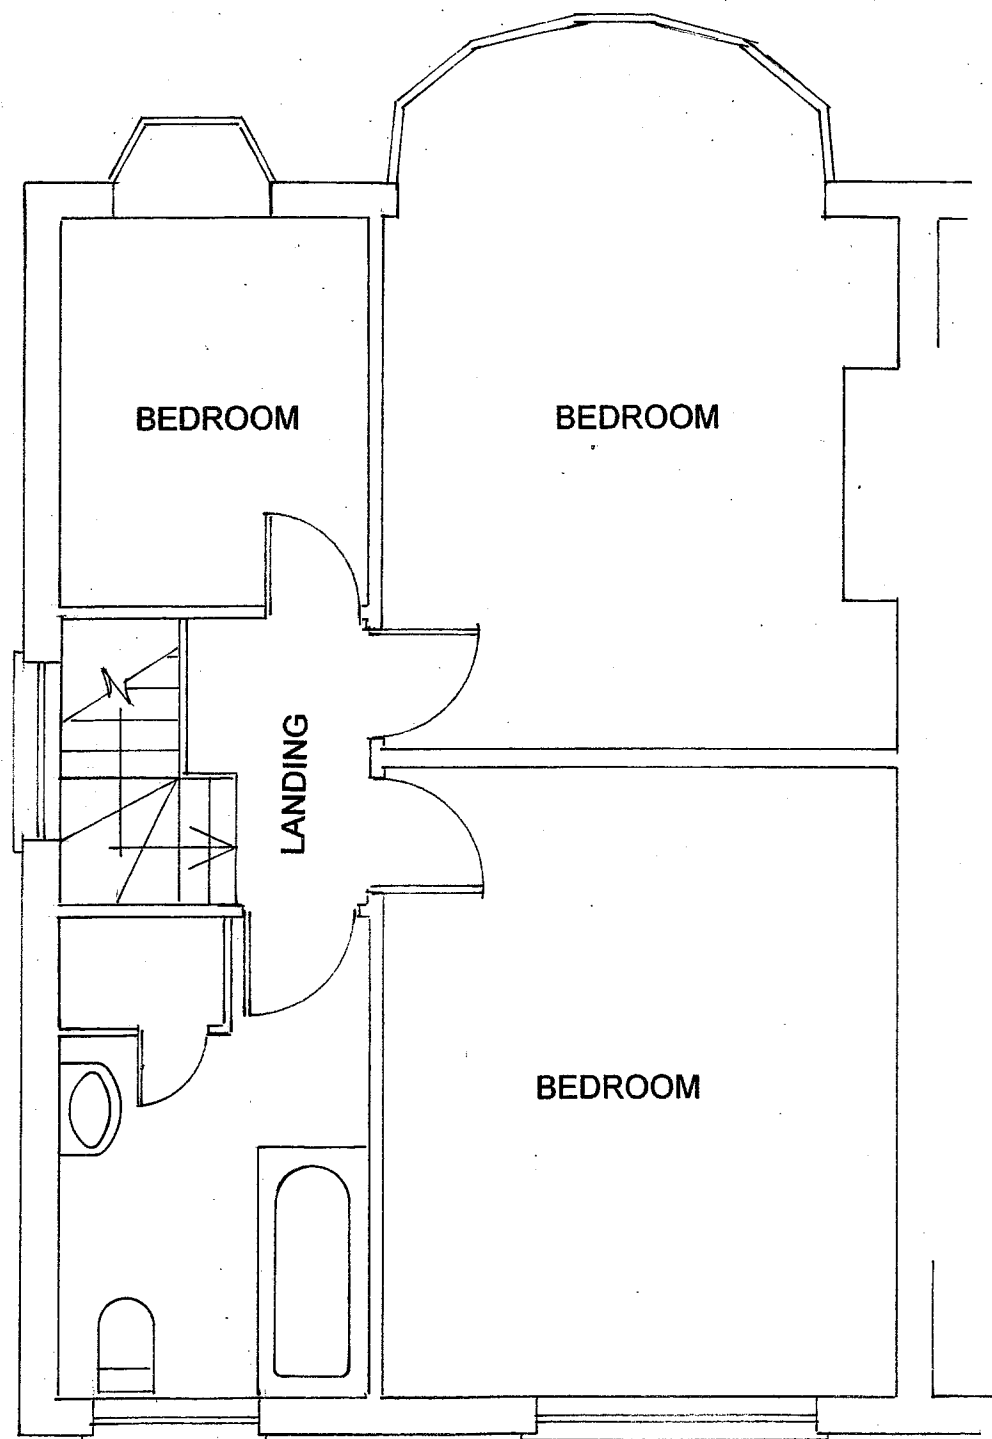

EXISTING FIRST FLOOR PLAN @ 1:50

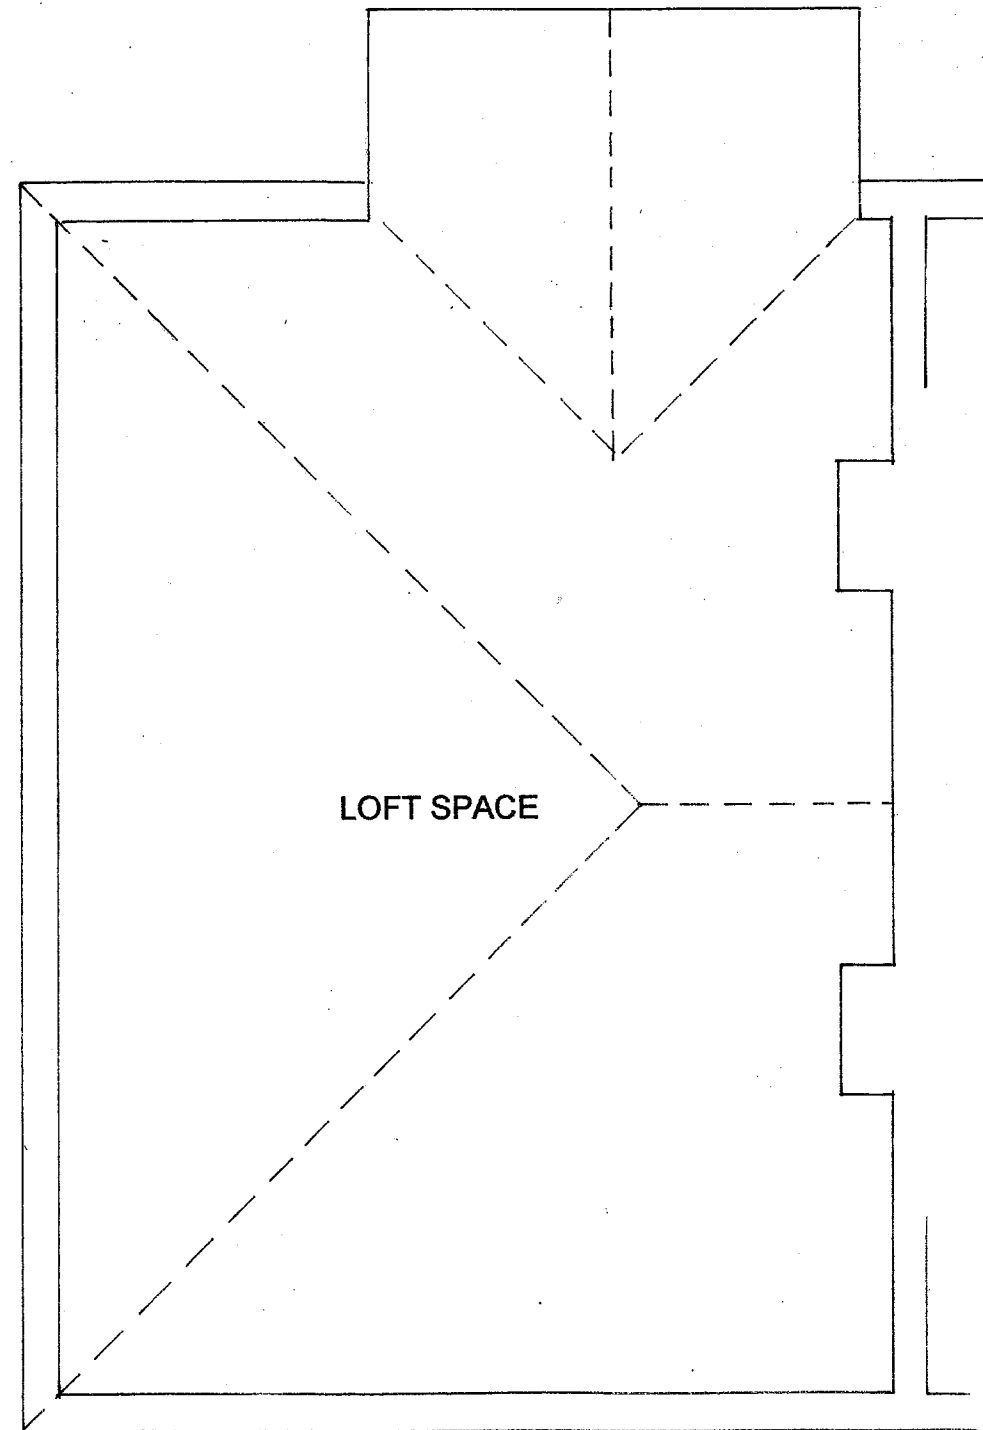

EXISTING LOFT PLAN @ 1:50

SITE: 54 TORRINGTON ROAD RUISLIP HA4 0AT	
PROPOSAL: CONVERSION OF LOFT TO HABITABLE USE INCLUDING HIP TO GABLE END ALTERATION, REAR DORMER EXTENSION, TWO ROOF LIGHTS TO FRONT ROOF SLOPE, NEW WINDOW TO GABLE END.	
DWG. TITLE: EXISTING FIRST FLOOR AND LOFT PLANS	
SCALE: 1:50 @ A3	
DWG. NO. 0719 / NC / 03	REV:
	
Telephone: 020 8578 0155 Mobile: 07976 510827 Email: paul@pdsplanning.co.uk www.pdsplanning.co.uk	