



Disclaimer
THE HARD COPY ACCOMPANYING THE ELECTRONIC DATA IS THE LEGAL TRANSMISSION OF INFORMATION. THE ELECTRONIC DATA ARE ISSUED ONLY FOR CONVENIENCE OF USE. NO RESPONSIBILITY FOR THE ACCURACY OR FOR ANY CONSEQUENCE RESULTING FROM THE USE OR ALTERATION OF THIS INFORMATION IS ACCEPTED.
THIS DRAWING IS SUBJECT TO CHANGE DURING THE DESIGN DEVELOPMENT PROCESS.
THIS DRAWING IS SUBJECT TO SURVEY AND STATUTORY APPROVALS. ALL DIMENSIONS ARE INDICATIVE ONLY AND ARE TO BE CONFIRMED ON SITE.

Copyright Is Reserved
COPYING OR REPRODUCTION OF THIS DRAWING OR ELECTRONIC DATA WITHOUT THE WRITTEN PERMISSION OF STUDIO MCH IS NOT PERMITTED.

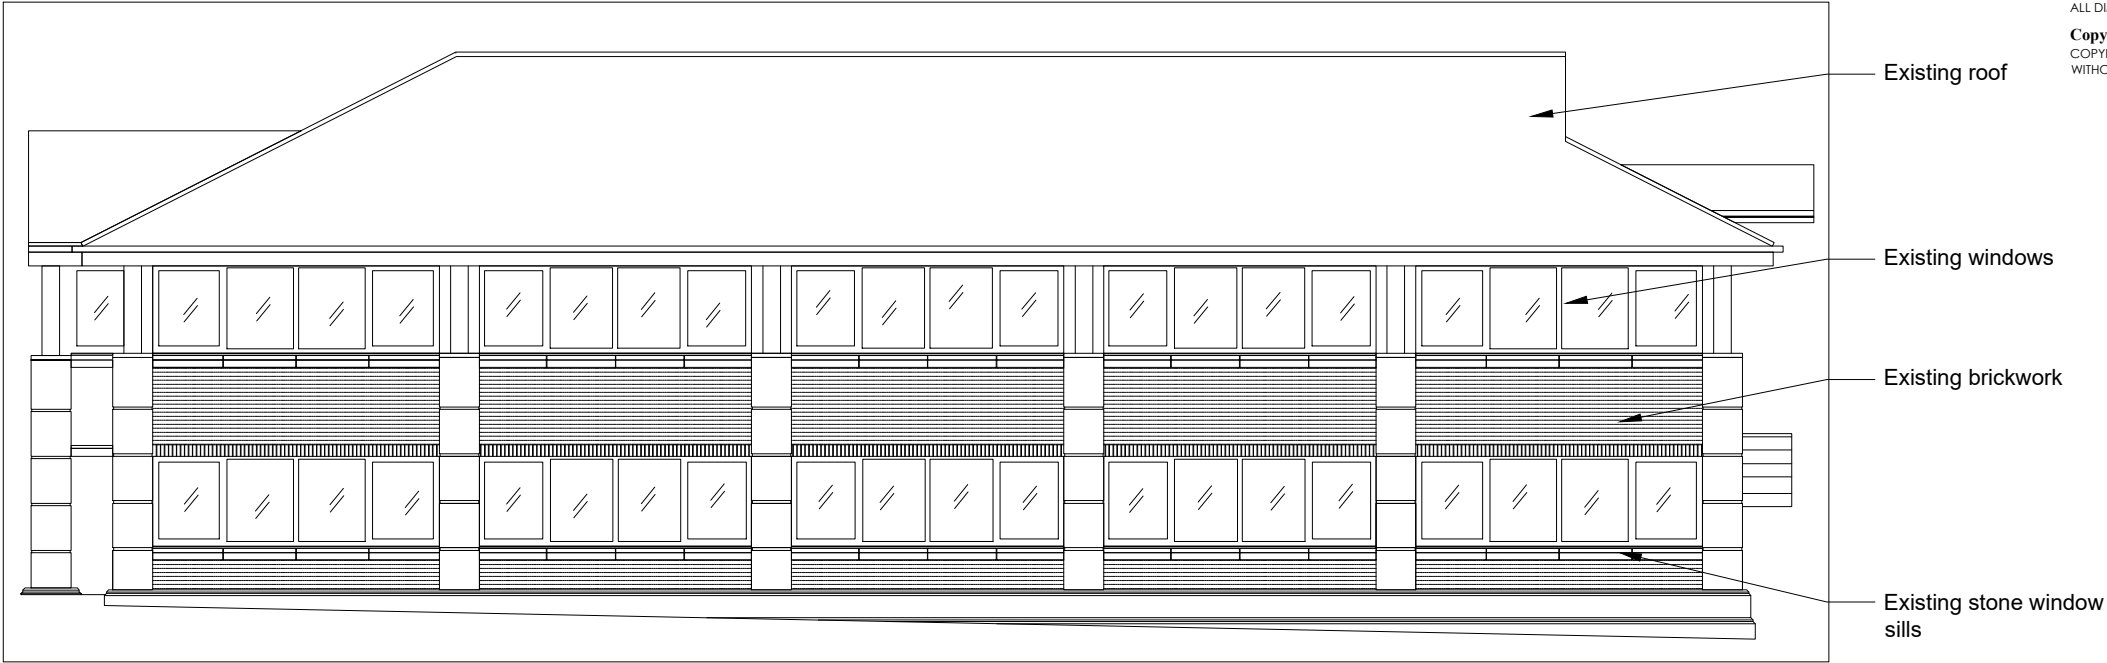

EXISTING NORTH ELEVATION

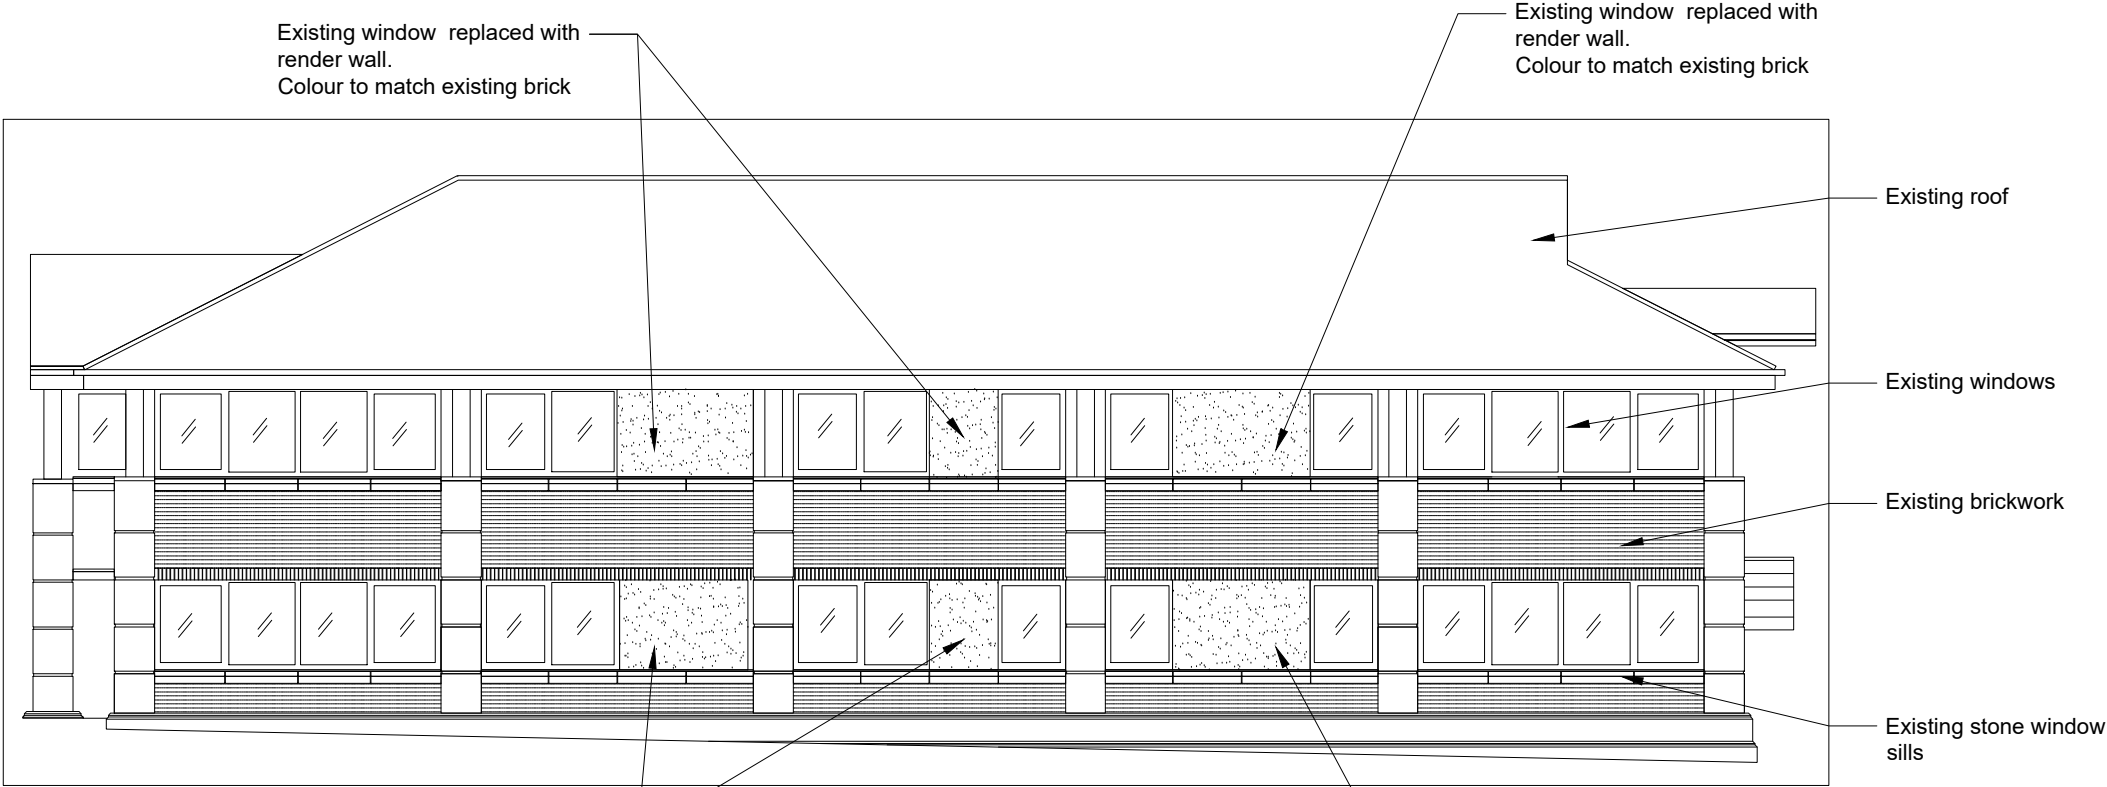

PROPOSED NORTH ELEVATION


Existing window replaced with
render wall.
Colour to match existing brick

Existing window replaced with
render wall.
Colour to match existing brick

EXISTING & PROPOSED ELEVATIONS

ALLPORT HOUSE
UXBRIDGE, LONDON UB8 2AS

Drawing Title: EXISTING & PROPOSED
NORTH ELEVATIONS
Scale: 1:100 @ A2
Date: OCTOBER. 2019
Drawing Number: 4D_1920_PL_502

 

PLANNING

STUDIO mch
Bedford House
Fulham Green
69-79 Fulham High Street
London SW6 3JW
+44(0)20 7471 8540
mail@architect.uk.com
www.studiomch.co.uk