


EXISTING FIRST
FLOOR PLAN

ALLPORT HOUSE
UXBRIDGE, LONDON UB8 2AS

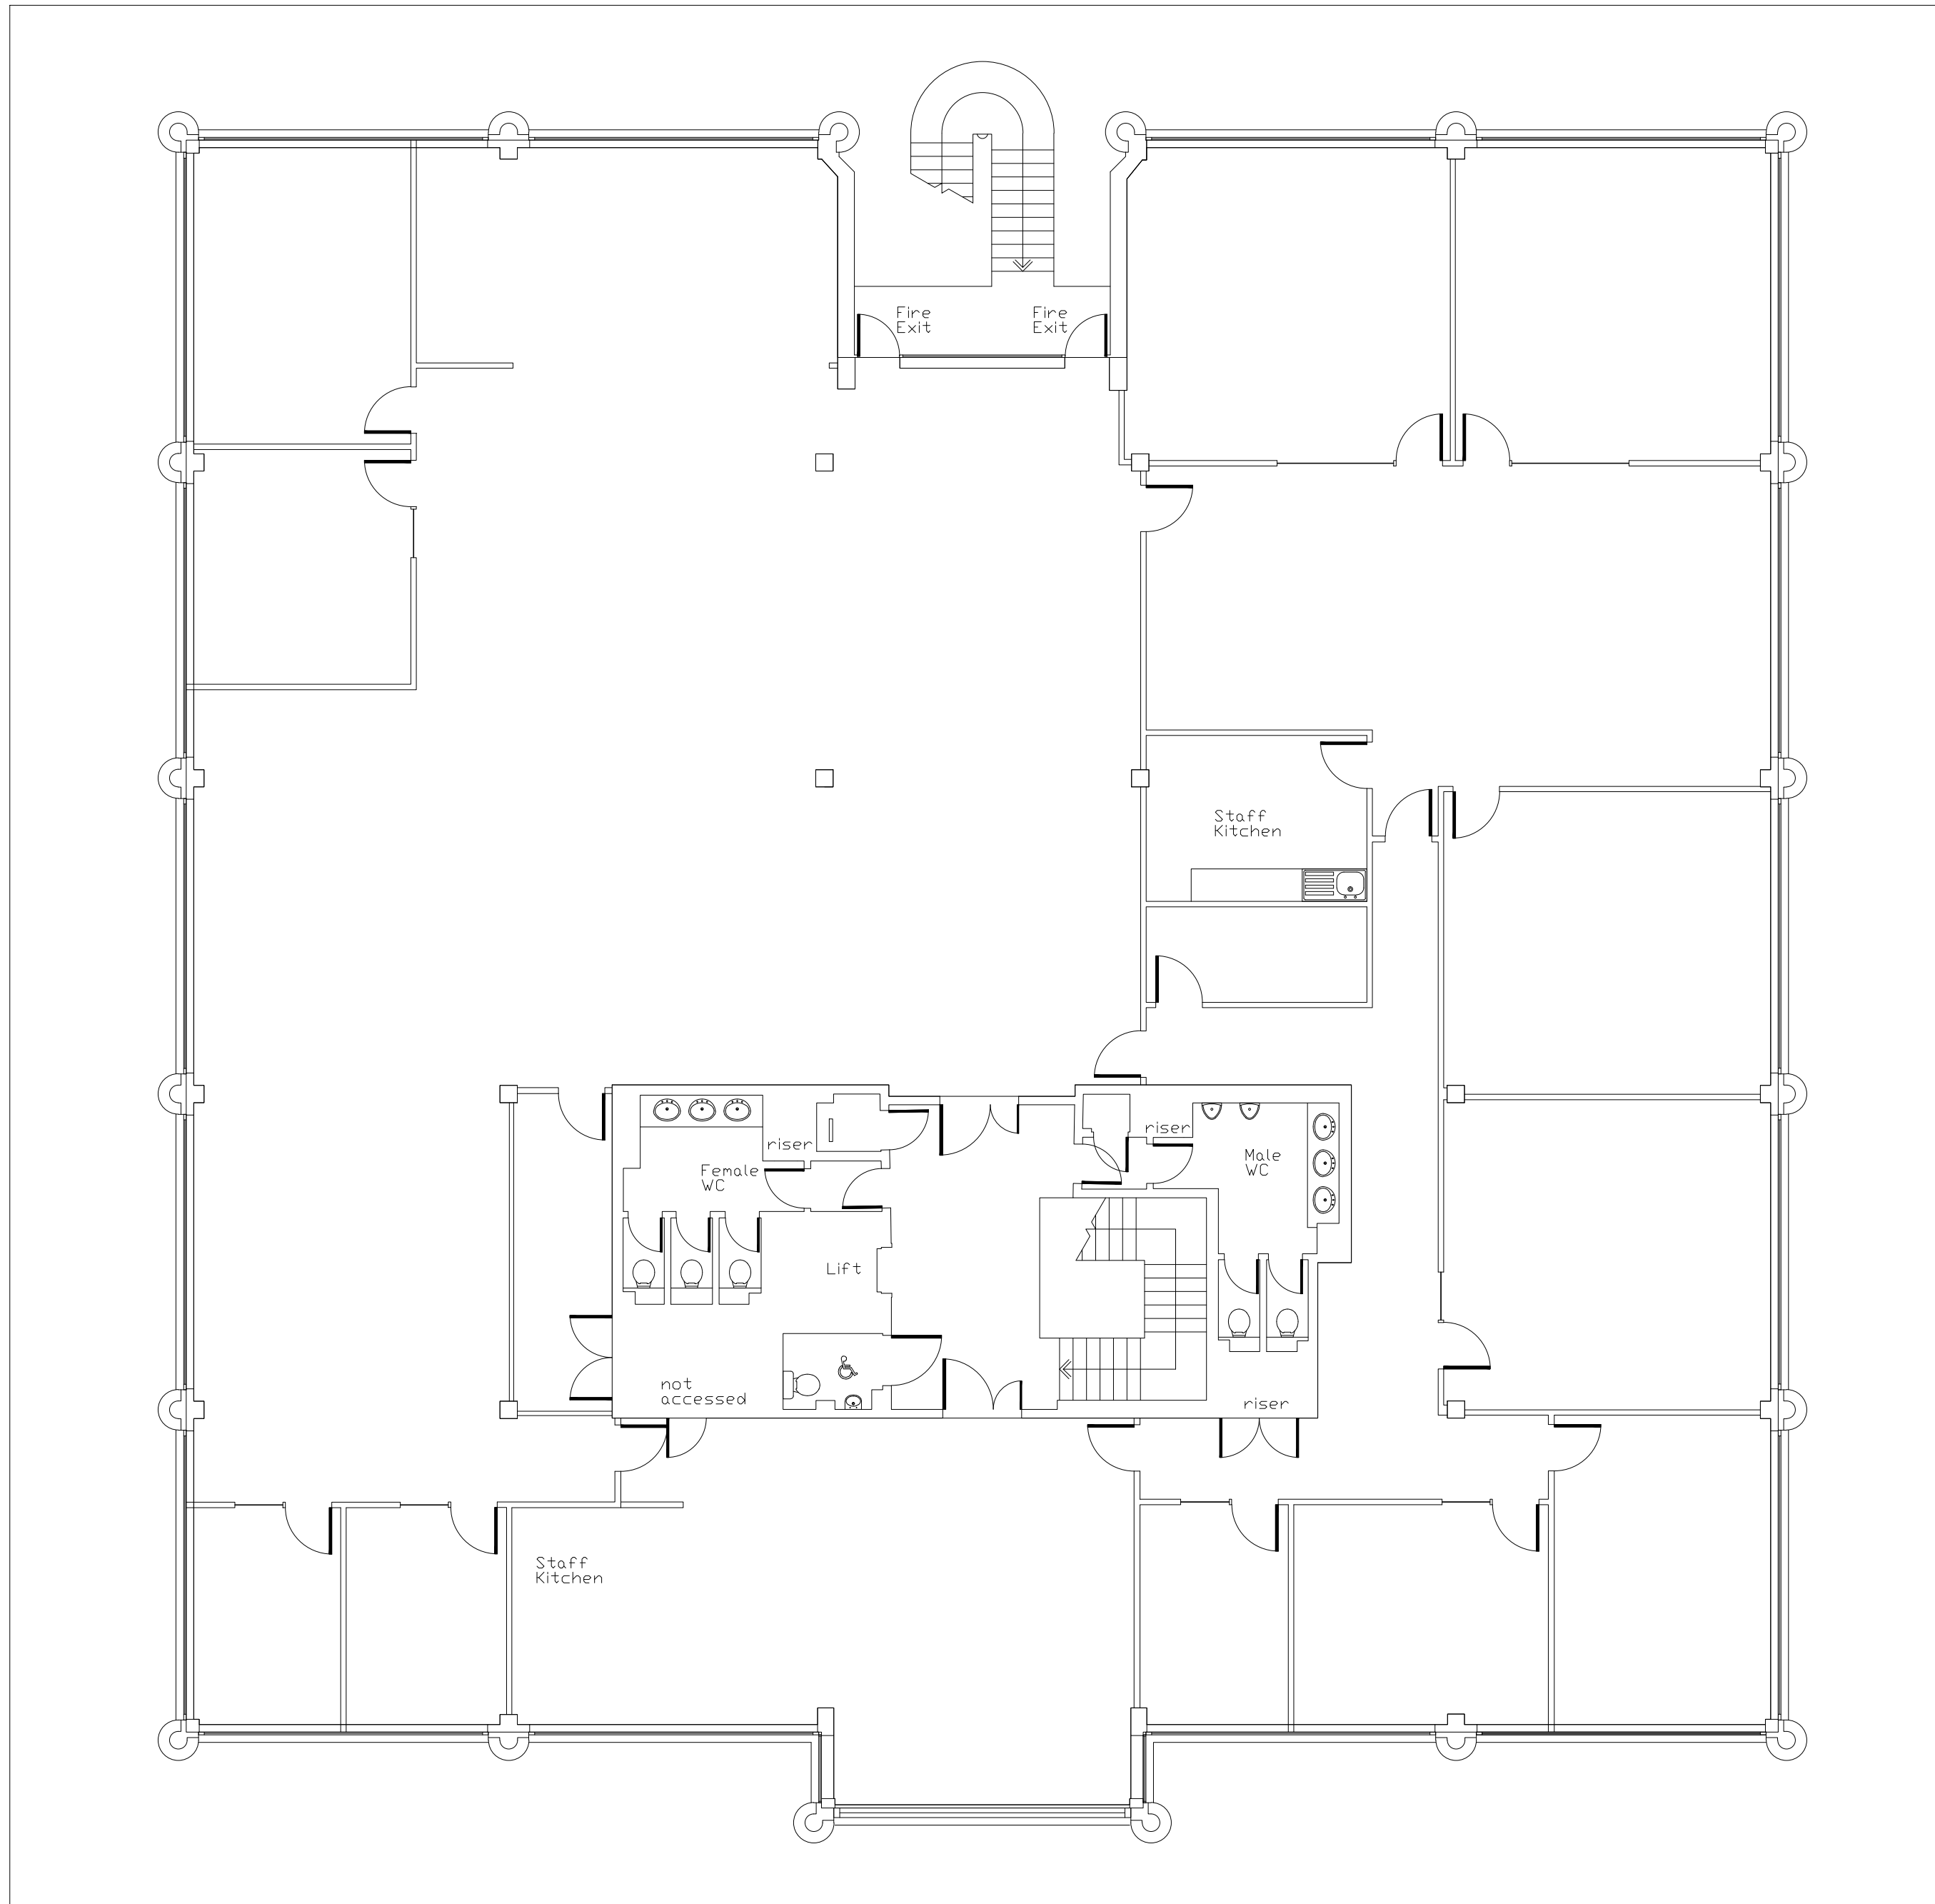


Disclaimer


THE HARD COPY ACCOMPANYING THE ELECTRONIC DATA IS THE LEGAL TRANSMISSION OF INFORMATION. THE ELECTRONIC DATA ARE ISSUED ONLY FOR CONVENIENCE OF USE. NO RESPONSIBILITY FOR THE ACCURACY OF THIS INFORMATION IS ACCEPTED. THIS DRAWING IS SUBJECT TO CHANGE DURING THE DESIGN DEVELOPMENT PROCESS. THIS DRAWING IS SUBJECT TO SURVEY AND STATUTORY APPROVALS. ALL DIMENSIONS ARE INDICATIVE ONLY AND ARE TO BE CONFIRMED ON SITE.

Copyright Is Reserved

COPYING OR REPRODUCTION OF THIS DRAWING OR ELECTRONIC DATA WITHOUT THE WRITTEN PERMISSION OF STUDIO MCH IS NOT PERMITTED.

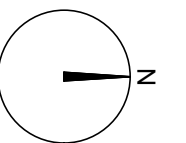

PLANNING

 

Drawing Title: EXISTING FIRST FLOOR PLAN

Scale: 1:100 @ A2

Date: JULY. 2019

Drawing Number: 4D_1920_PL_101

4D STUDIO

Bedford House
Fulham Green
69-79 Fulham High Street
London SW6 3JW

t 020 7471 8550
e mail@architect.uk.com
www.4d-studio.co.uk