


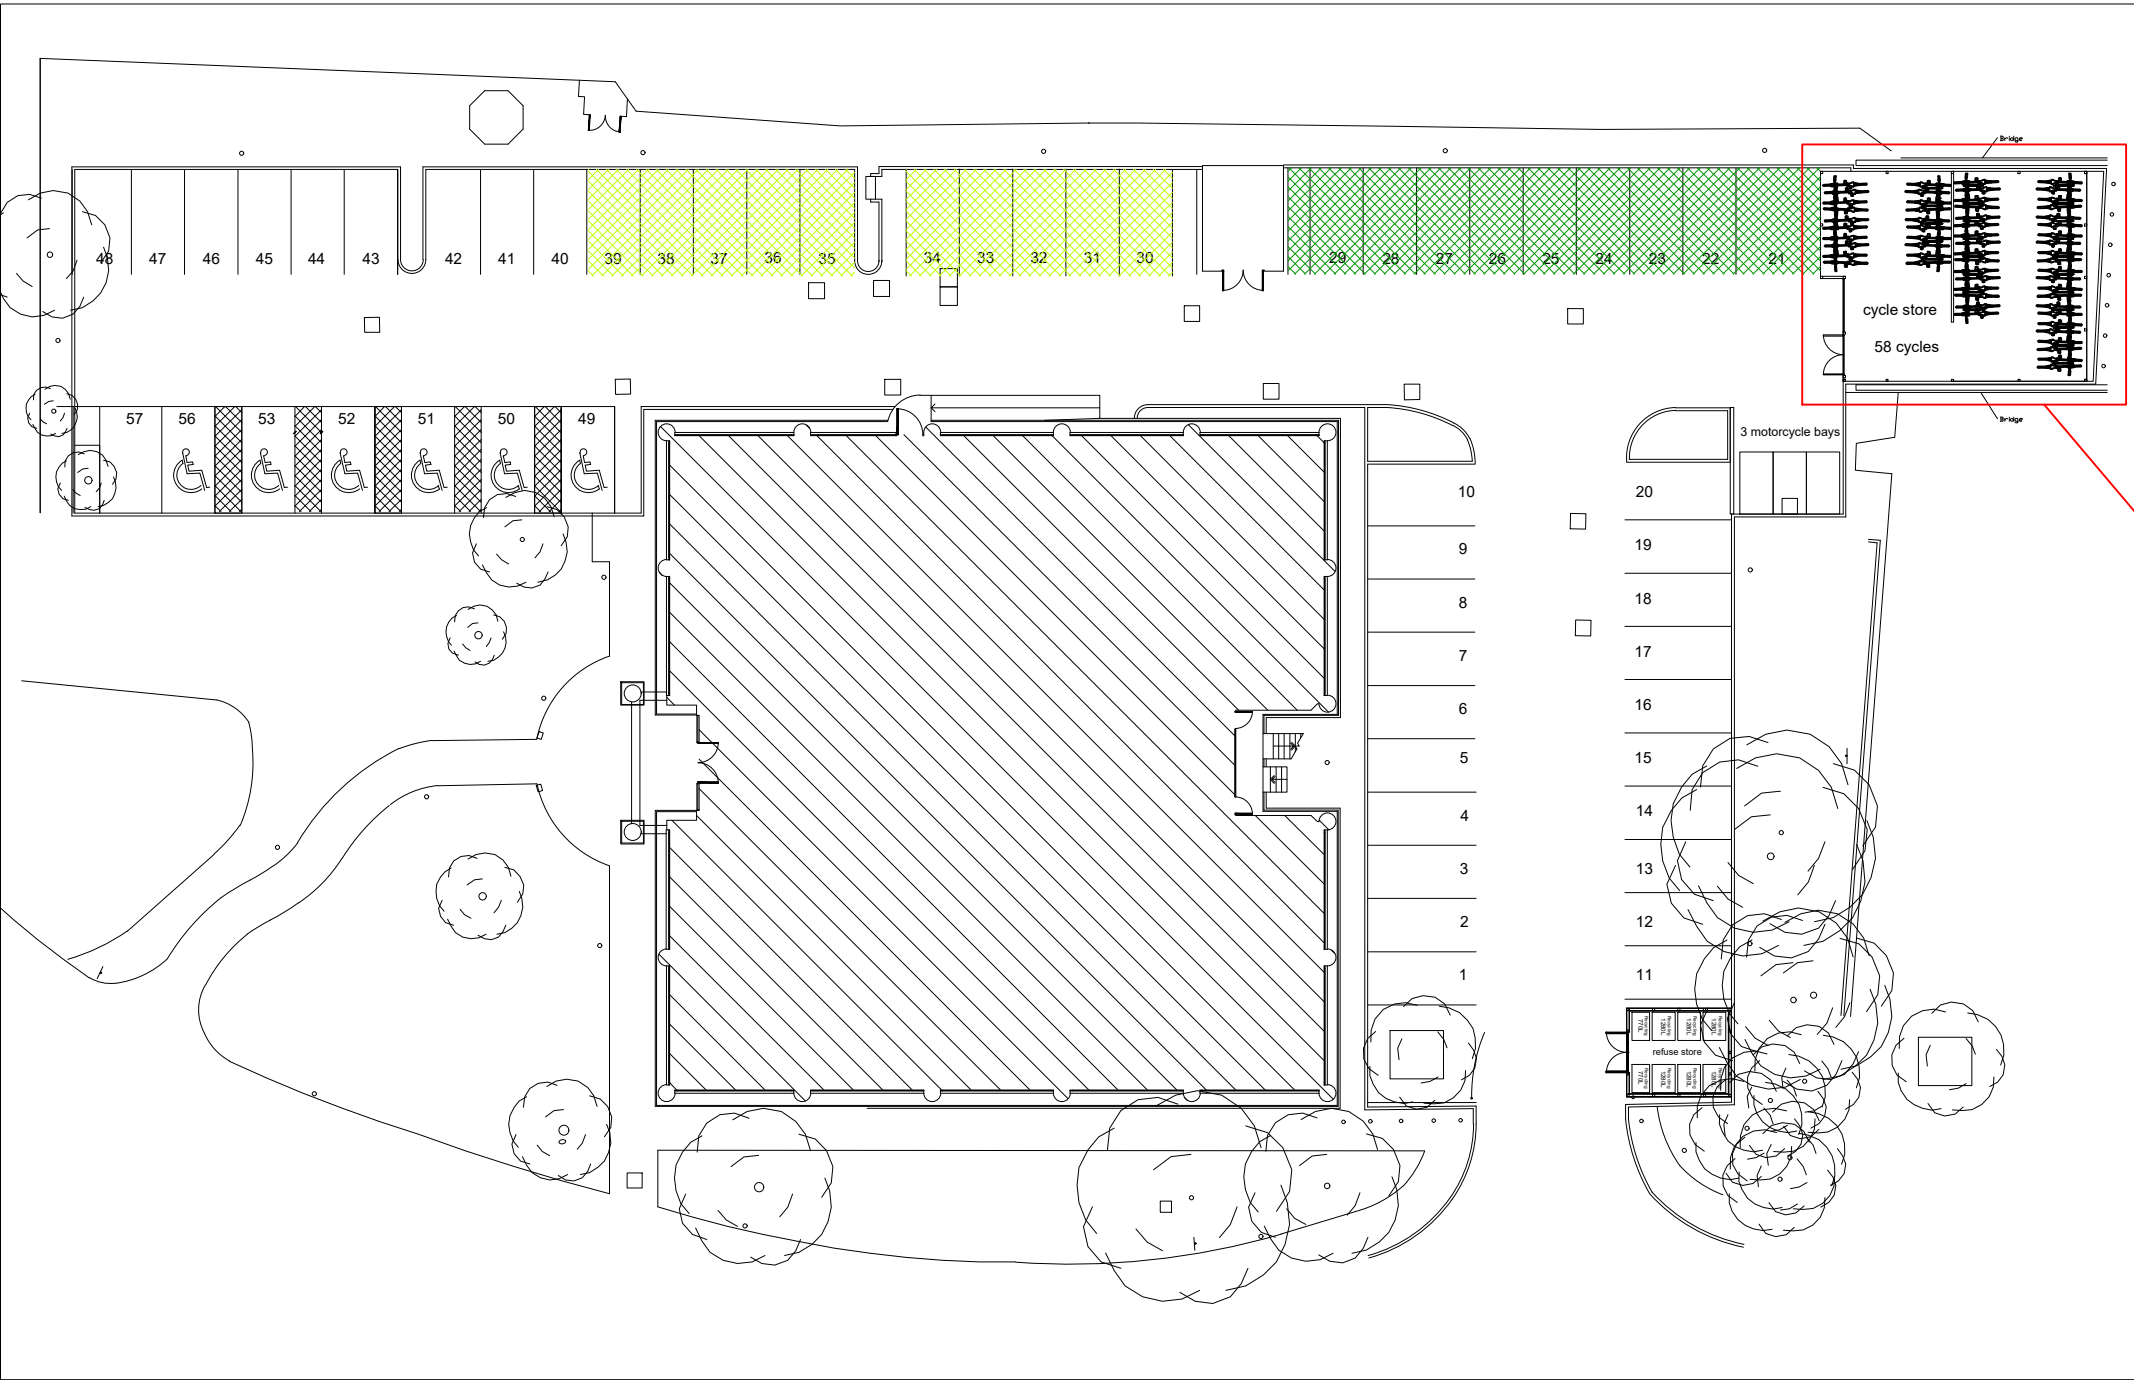


Location Plan NTS

Horizontal timber cladding in western cedar (25 x 100mm)

30mm metal frame fencing

100 x 100mm SHS post to each side of the doors

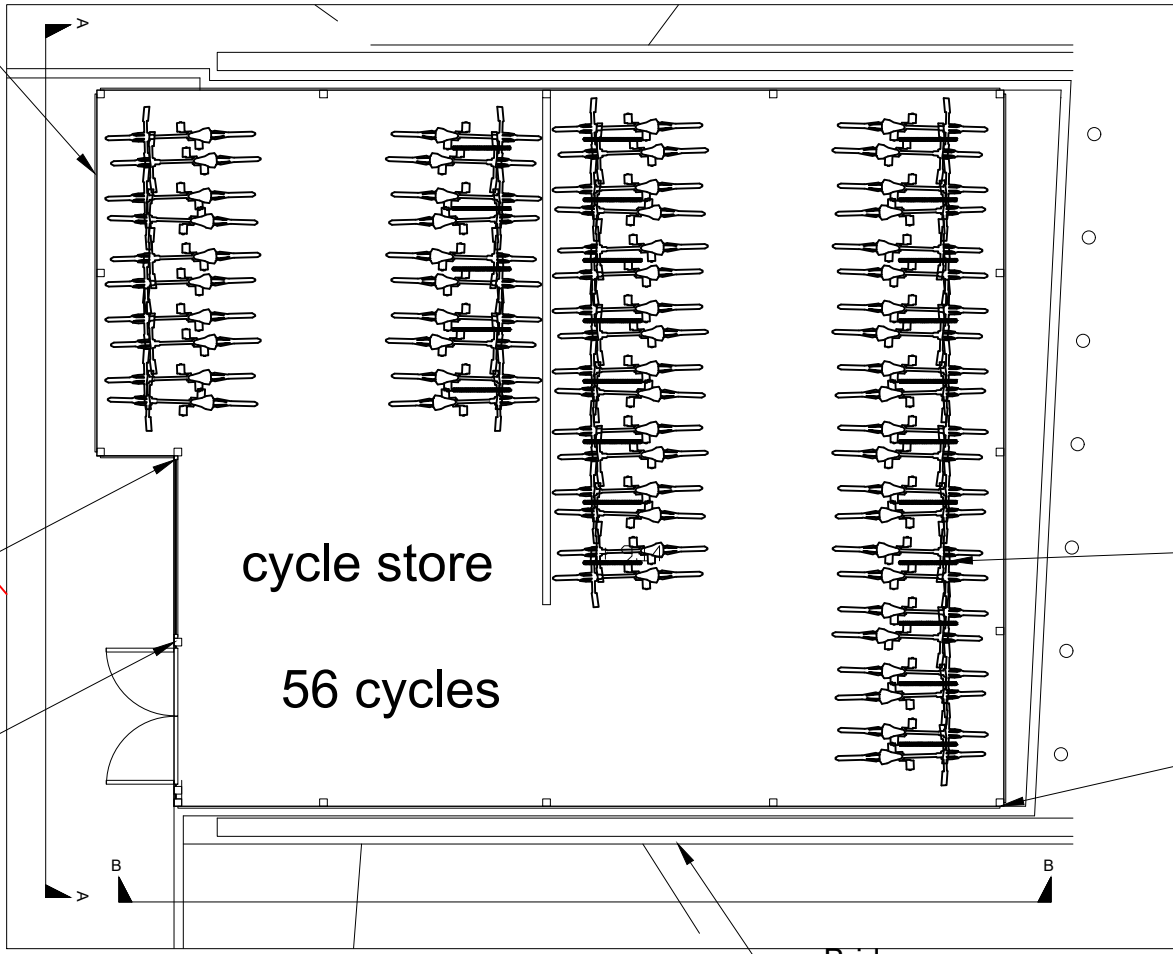

Refuse Store Scale 1:100

Disclaimer
THE HARD COPY ACCOMPANYING THE ELECTRONIC DATA IS THE LEGAL TRANSMISSION OF INFORMATION. THE ELECTRONIC DATA ARE ISSUED ONLY FOR CONVENIENCE OF USE. NO RESPONSIBILITY FOR THE ACCURACY OR FOR ANY CONSEQUENCE RESULTING FROM THE USE OR ALTERATION OF THIS INFORMATION IS ACCEPTED.
THIS DRAWING IS SUBJECT TO CHANGE DURING THE DESIGN DEVELOPMENT PROCESS.
THIS DRAWING IS SUBJECT TO SURVEY AND STATUTORY APPROVALS. ALL DIMENSIONS ARE INDICATIVE ONLY AND ARE TO BE CONFIRMED ON SITE.
Copyright Is Reserved
COPYING OR REPRODUCTION OF THIS DRAWING OR ELECTRONIC DATA


Cycle requirements:
1-2 Bed dwellings: 1 space
2+ Bed dwellings: 2 spaces

Previously Consented scheme:
Studios + 1 beds: 16 dwellings
2 beds: 12 dwellings.


New 2nd Floor:
2 beds: 2 dwellings
3 beds: 6 dwellings
4 beds: 1 dwelling

Total: 1 x (16+12+2) + 2 x (6+1) = **44 cycle spaces**

Sheffield bicycle stands
Treated SW timber posts (100 x 100)

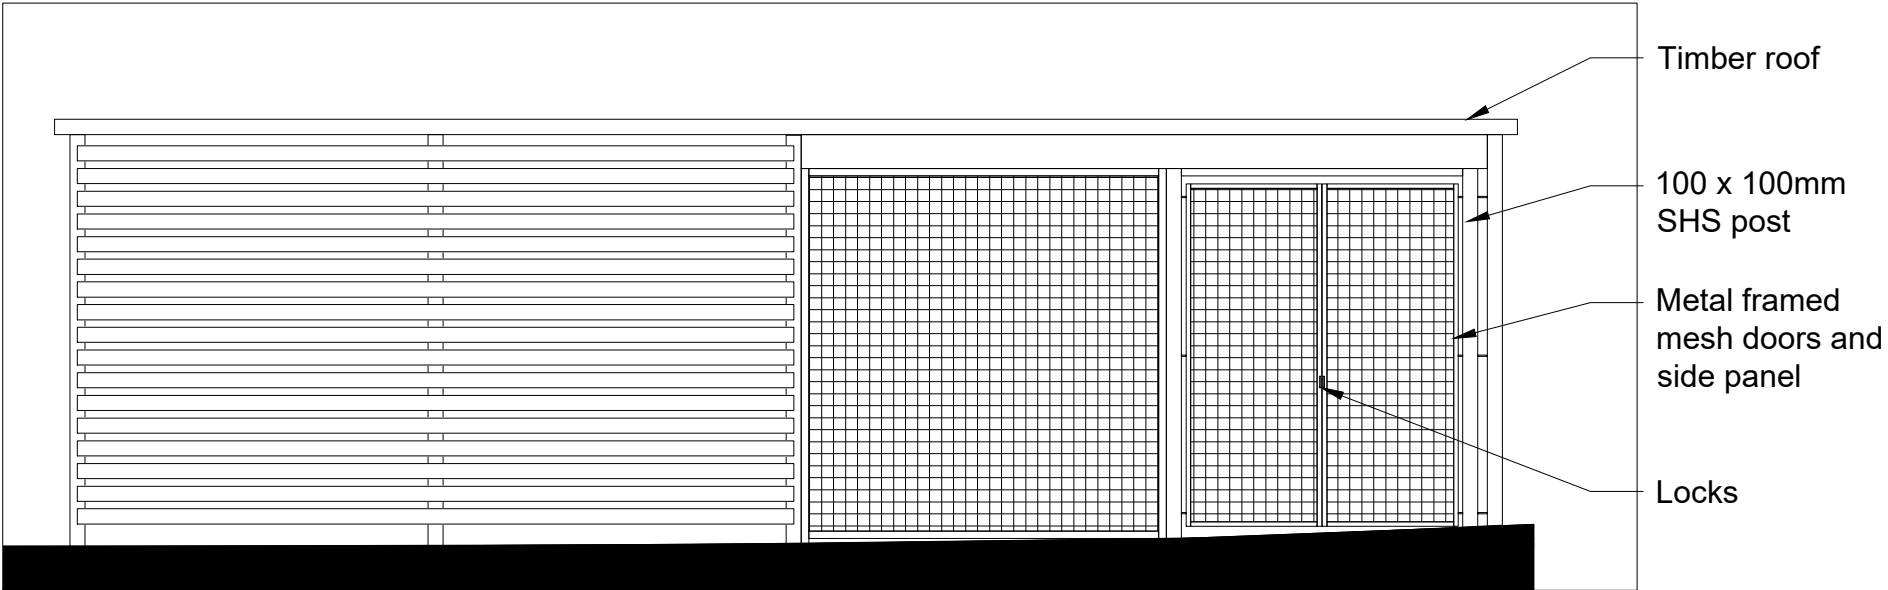


Front Elevation AA
Scale 1:50

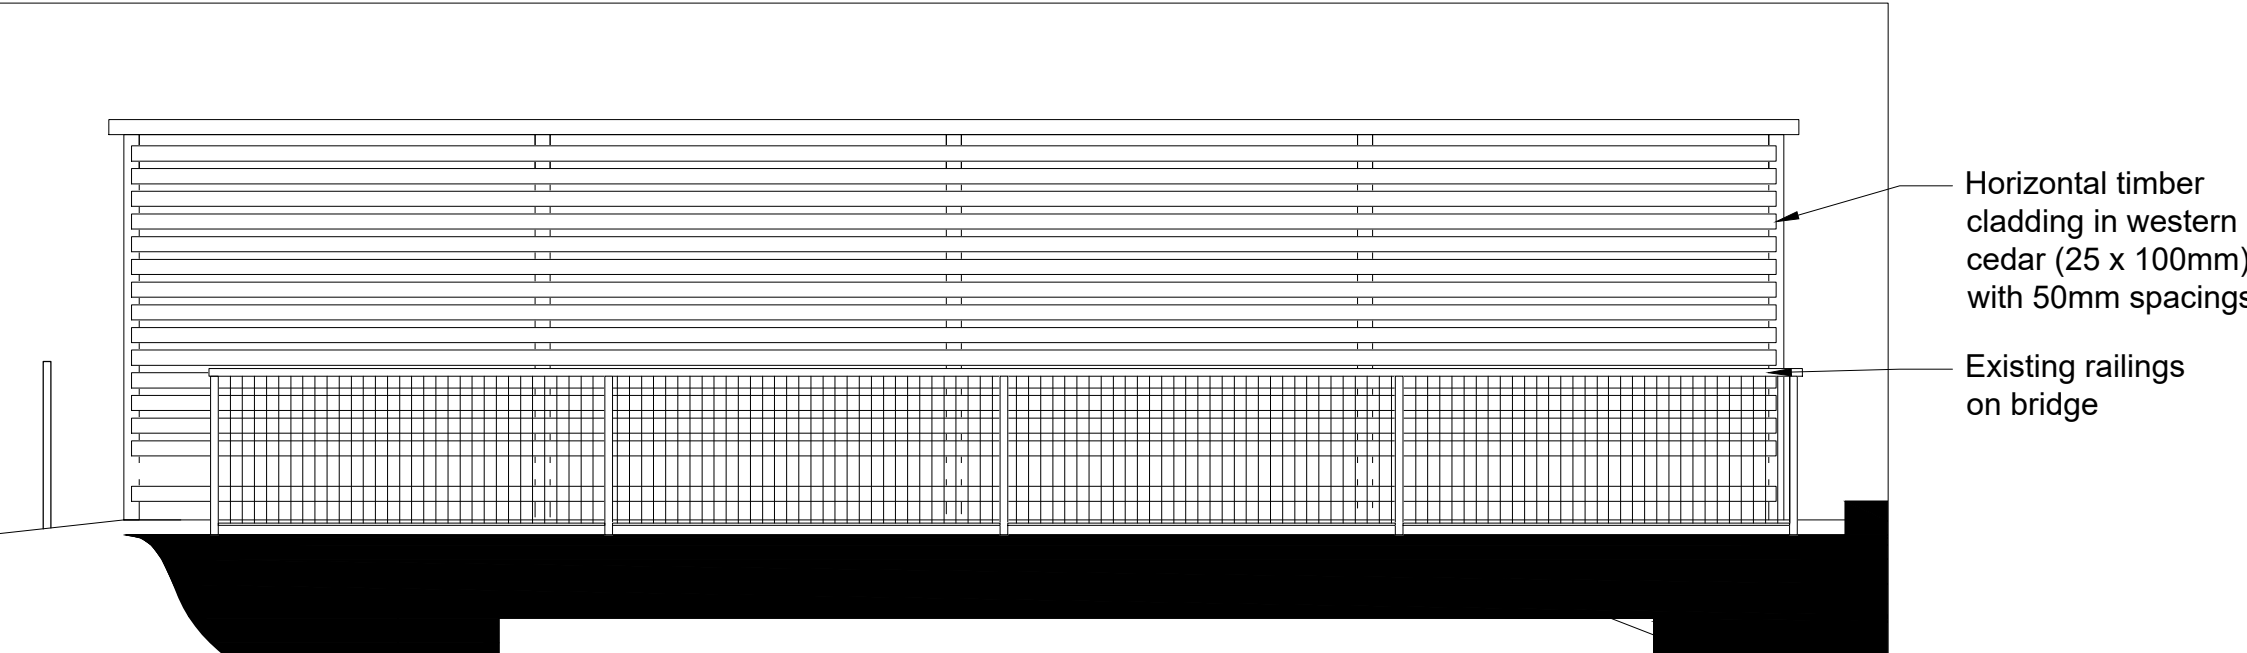

Side Elevation BB
Scale 1:50

Proposed Sheffield stand cycle store

ALLPORT HOUSE
UXBRIDGE, LONDON UB8 2AD

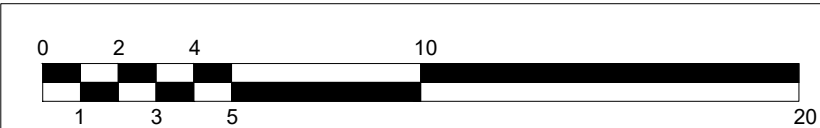

Drawing Title: Proposed Sheffield stand cycle store
Scale: 1:50 @ A2
Date: February 2020
Drawing Number: 4D_1920_PL_632

4D STUDIO
Bedford House
Fulham Green
68-79 Fulham High Street
London SW6 3JW
t 020 7471 8550
e mail@architect.co.uk
www.4d-studio.co.uk