



EAST ELEVATION




WEST ELEVATION

ALLPORT HOUSE



UXBRIDGE, LONDON UB8 2AD

Disclaimer
THE HARD COPY ACCOMPANYING THE ELECTRONIC DATA IS THE LEGAL TRANSMISSION OF INFORMATION. THE ELECTRONIC DATA ARE ISSUED ONLY FOR CONVENIENCE OF USE. NO RESPONSIBILITY FOR THE ACCURACY OR FOR ANY CONSEQUENCE RESULTING FROM THE USE OR ALTERATION OF THIS INFORMATION IS ACCEPTED.
THIS DRAWING IS SUBJECT TO CHANGE DURING THE DESIGN DEVELOPMENT PROCESS.
THIS DRAWING IS SUBJECT TO SURVEY AND STATUTORY APPROVALS.
ALL DIMENSIONS ARE INDICATIVE ONLY AND ARE TO BE CONFIRMED ON SITE.


Copyright Is Reserved
COPYING OR REPRODUCTION OF THIS DRAWING OR ELECTRONIC DATA WITHOUT THE WRITTEN PERMISSION OF STUDIO MCH IS NOT PERMITTED.

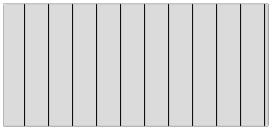

ALUMINIUM POWDER COATED FINISH TO MATCH EXISTING COLUMN

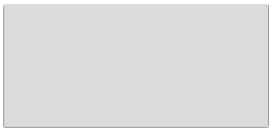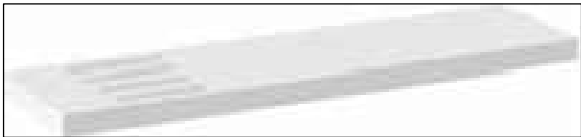


9MM VENTED SOFFIT & FASCIA BOARD
RAL 9016 WHITE COLOUR PROPOSED

 

SOURCE : <https://www.swishbp.co.uk/index.php/products/soffits/9mm-soffit-boards/>

PLANNING DRAWINGS TO DISCHARGE CONDITION 4 FROM
PHASE 2 APPLICATION REF: 46104/APP/2020/789

 

Drawing Title: POWDERCOATED ALUMINIUM COLUMN AND FASCIA & SOFFIT BOARD LOCATION MARKUP ON EAST & WEST ELEVATION

Scale: 1:100 @ A2

Date: MARCH 2021

Drawing Number: 4D_1920_PL_641A

4D STUDIO

Bedford House
Fulham Green
69-79 Fulham High Street
London SW6 3JW

t 020 7471 8550
e mail@architect.uk.com
www.4d-studio.co.uk