


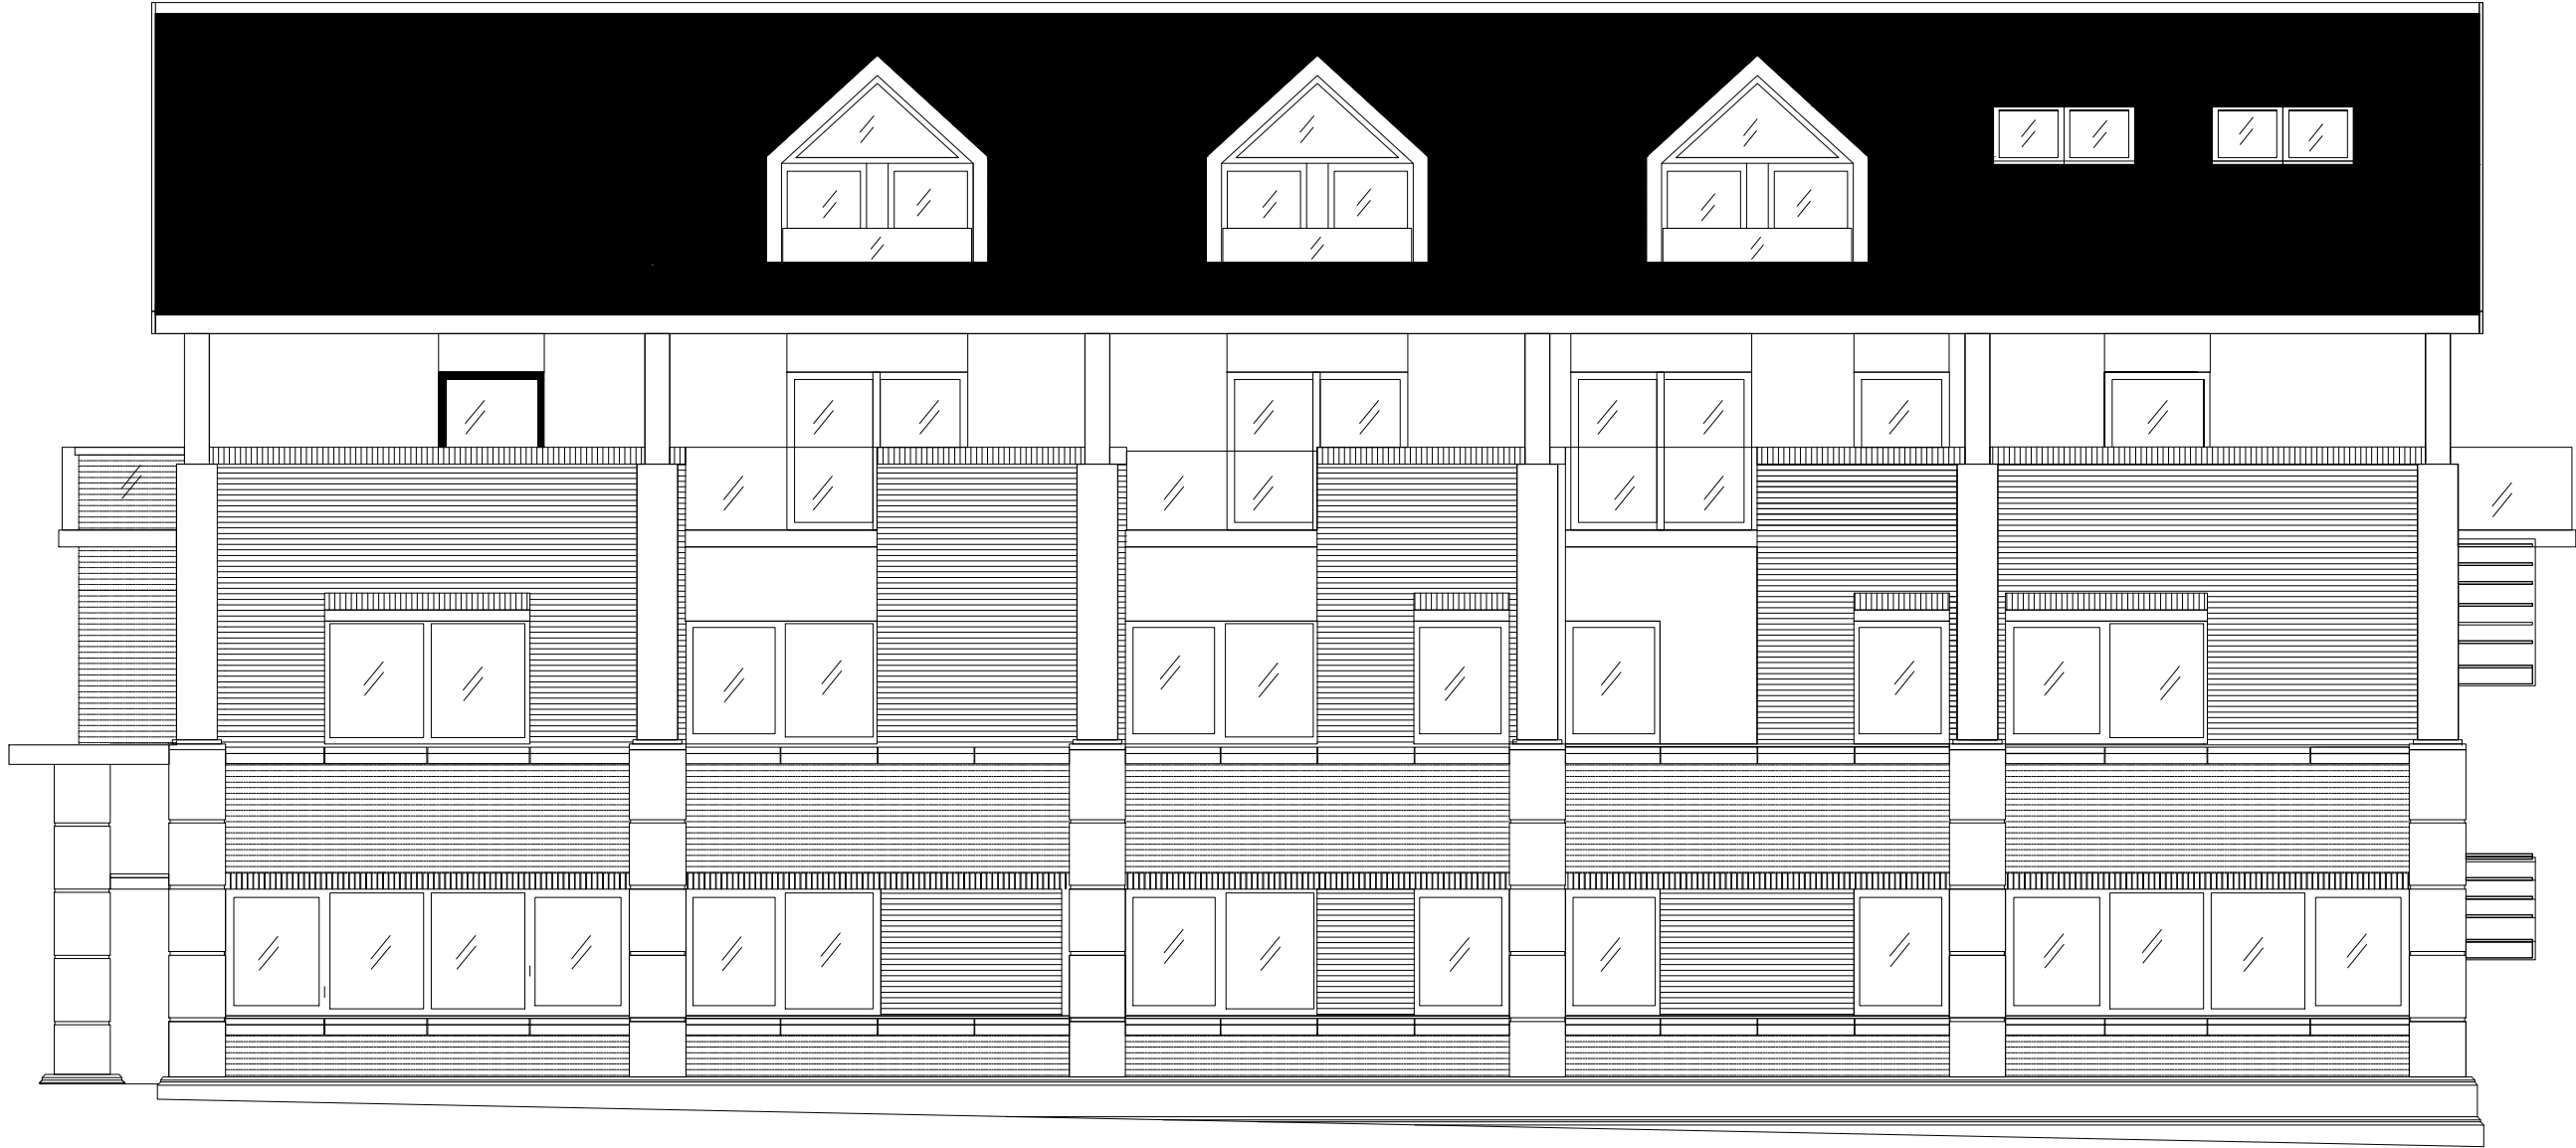


NORTH ELEVATION



SOUTH ELEVATION

Disclaimer
THE HARD COPY ACCOMPANYING THE ELECTRONIC DATA IS THE LEGAL TRANSMISSION OF INFORMATION. THE ELECTRONIC DATA ARE ISSUED ONLY FOR CONVENIENCE OF USE. NO RESPONSIBILITY FOR THE ACCURACY OR FOR ANY CONSEQUENCE RESULTING FROM THE USE OR ALTERATION OF THIS INFORMATION IS ACCEPTED.
THIS DRAWING IS SUBJECT TO CHANGE DURING THE DESIGN DEVELOPMENT PROCESS.
THIS DRAWING IS SUBJECT TO SURVEY AND STATUTORY APPROVALS.
ALL DIMENSIONS ARE INDICATIVE ONLY AND ARE TO BE CONFIRMED ON SITE.
Copyright Is Reserved
COPYING OR REPRODUCTION OF THIS DRAWING OR ELECTRONIC DATA WITHOUT THE WRITTEN PERMISSION OF STUDIO MCH IS NOT PERMITTED.

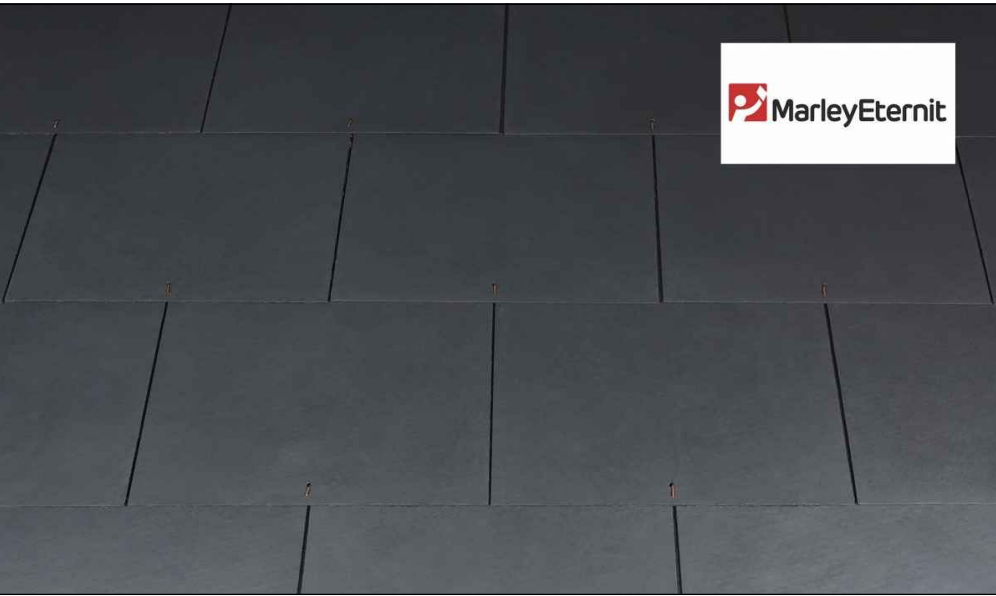


SOURCE : <https://www.skylineroofing.co.uk/range/marley-eternit-thrutone-fibre-cement-roof-slate/>

MARLEY ETERNIT THRUTONE FIBRE CEMENT SLATE ROOF TILE 600MM X 300MM




SOURCE : <https://www.velux.co.uk/products/roof-windows/centre-pivot>

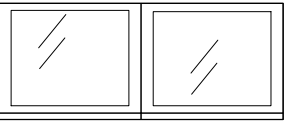

(940mm X1180mm) Velux Window , Centre pivot, White Painted (standard)on the interior , exterior frame colour to match the roofing tile,Clear Glazing to achieve a U value of minimum 1.4W/m2K ,& slate tile flashing

PLANNING DRAWINGS TO DISCHARGE CONDITION 4 FROM PHASE 2 APPLICATION REF: 46104/APP/2020/789

 

ALLPORT HOUSE
UXBRIDGE, LONDON UB8 2AD

Drawing Title: ROOFTILE & ROOFLIGHT MARK-UP ON NORTH & SOUTH ELEVATION
Scale: 1:100 @ A2
Date: MARCH 2021
Drawing Number: 4D_1920_PL_643

4D STUDIO
Bedford House
Fulham Green
69-79 Fulham High Street
London SW6 3JW
t 020 7471 8550
e mail@architect.uk.com
www.4d-studio.co.uk