

Disclaimer
THE HARD COPY ACCOMPANYING THE ELECTRONIC DATA IS THE LEGAL TRANSMISSION OF INFORMATION. THE ELECTRONIC DATA ARE ISSUED ONLY FOR CONVENIENCE OF USE. NO RESPONSIBILITY FOR THE ACCURACY OR FOR ANY CONSEQUENCE RESULTING FROM THE USE OR ALTERATION OF THIS INFORMATION IS ACCEPTED.
THIS DRAWING IS SUBJECT TO CHANGE DURING THE DESIGN DEVELOPMENT PROCESS.
THIS DRAWING IS SUBJECT TO SURVEY AND STATUTORY APPROVALS.
ALL DIMENSIONS ARE INDICATIVE ONLY AND ARE TO BE CONFIRMED ON SITE.


Copyright Is Reserved
COPYING OR REPRODUCTION OF THIS DRAWING OR ELECTRONIC DATA WITHOUT THE WRITTEN PERMISSION OF STUDIO MCH IS NOT PERMITTED.




EAST ELEVATION



WEST ELEVATION

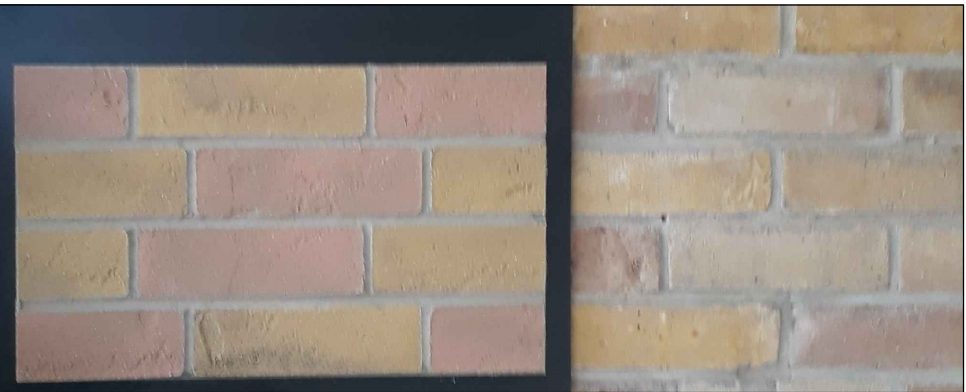

PROPOSED EXISTING

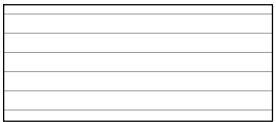


PROPOSED BRICK SLIP SAMPLE
Special colour mix
Ref: 5468/1
with Grey pointing mortar



PROPOSED CAST STONE COPING
in a warm Bath Stone colour or similar approved
Size to suite external wall construction

PLANNING DRAWINGS TO DISCHARGE CONDITION 4 FROM
PHASE 2 APPLICATION REF: 46104/APP/2020/789

 

ALLPORT HOUSE
UXBRIDGE, LONDON UB8 2AD

Drawing Title: PROPOSED BRICK SLIP SAMPLE TO EAST & WEST ELEVATIONS
Scale: 1:100 @ A2
Date: MARCH 2021
Drawing Number: 4D_1920_PL_644A

4D STUDIO
Bedford House
Fulham Green
69-79 Fulham High Street
London SW6 3JW
t 020 7471 8550
e mail@architect.uk.com
www.4d-studio.co.uk