

Disclaimer


THE HARD COPY ACCOMPANYING THE ELECTRONIC DATA IS THE LEGAL TRANSMISSION OF INFORMATION. THE ELECTRONIC DATA ARE ISSUED ONLY FOR CONVENIENCE OF USE. NO RESPONSIBILITY FOR THE ACCURACY OR FOR ANY CONSEQUENCE RESULTING FROM THE USE OR ALTERATION OF THIS INFORMATION IS ACCEPTED.

THIS DRAWING IS SUBJECT TO CHANGE DURING THE DESIGN DEVELOPMENT PROCESS.


THIS DRAWING IS SUBJECT TO SURVEY AND STATUTORY APPROVALS. ALL DIMENSIONS ARE INDICATIVE ONLY AND ARE TO BE CONFIRMED ON SITE.

Copyright Is Reserved

COPYING OR REPRODUCTION OF THIS DRAWING OR ELECTRONIC DATA WITHOUT THE WRITTEN PERMISSION OF STUDIO MCH IS NOT PERMITTED.

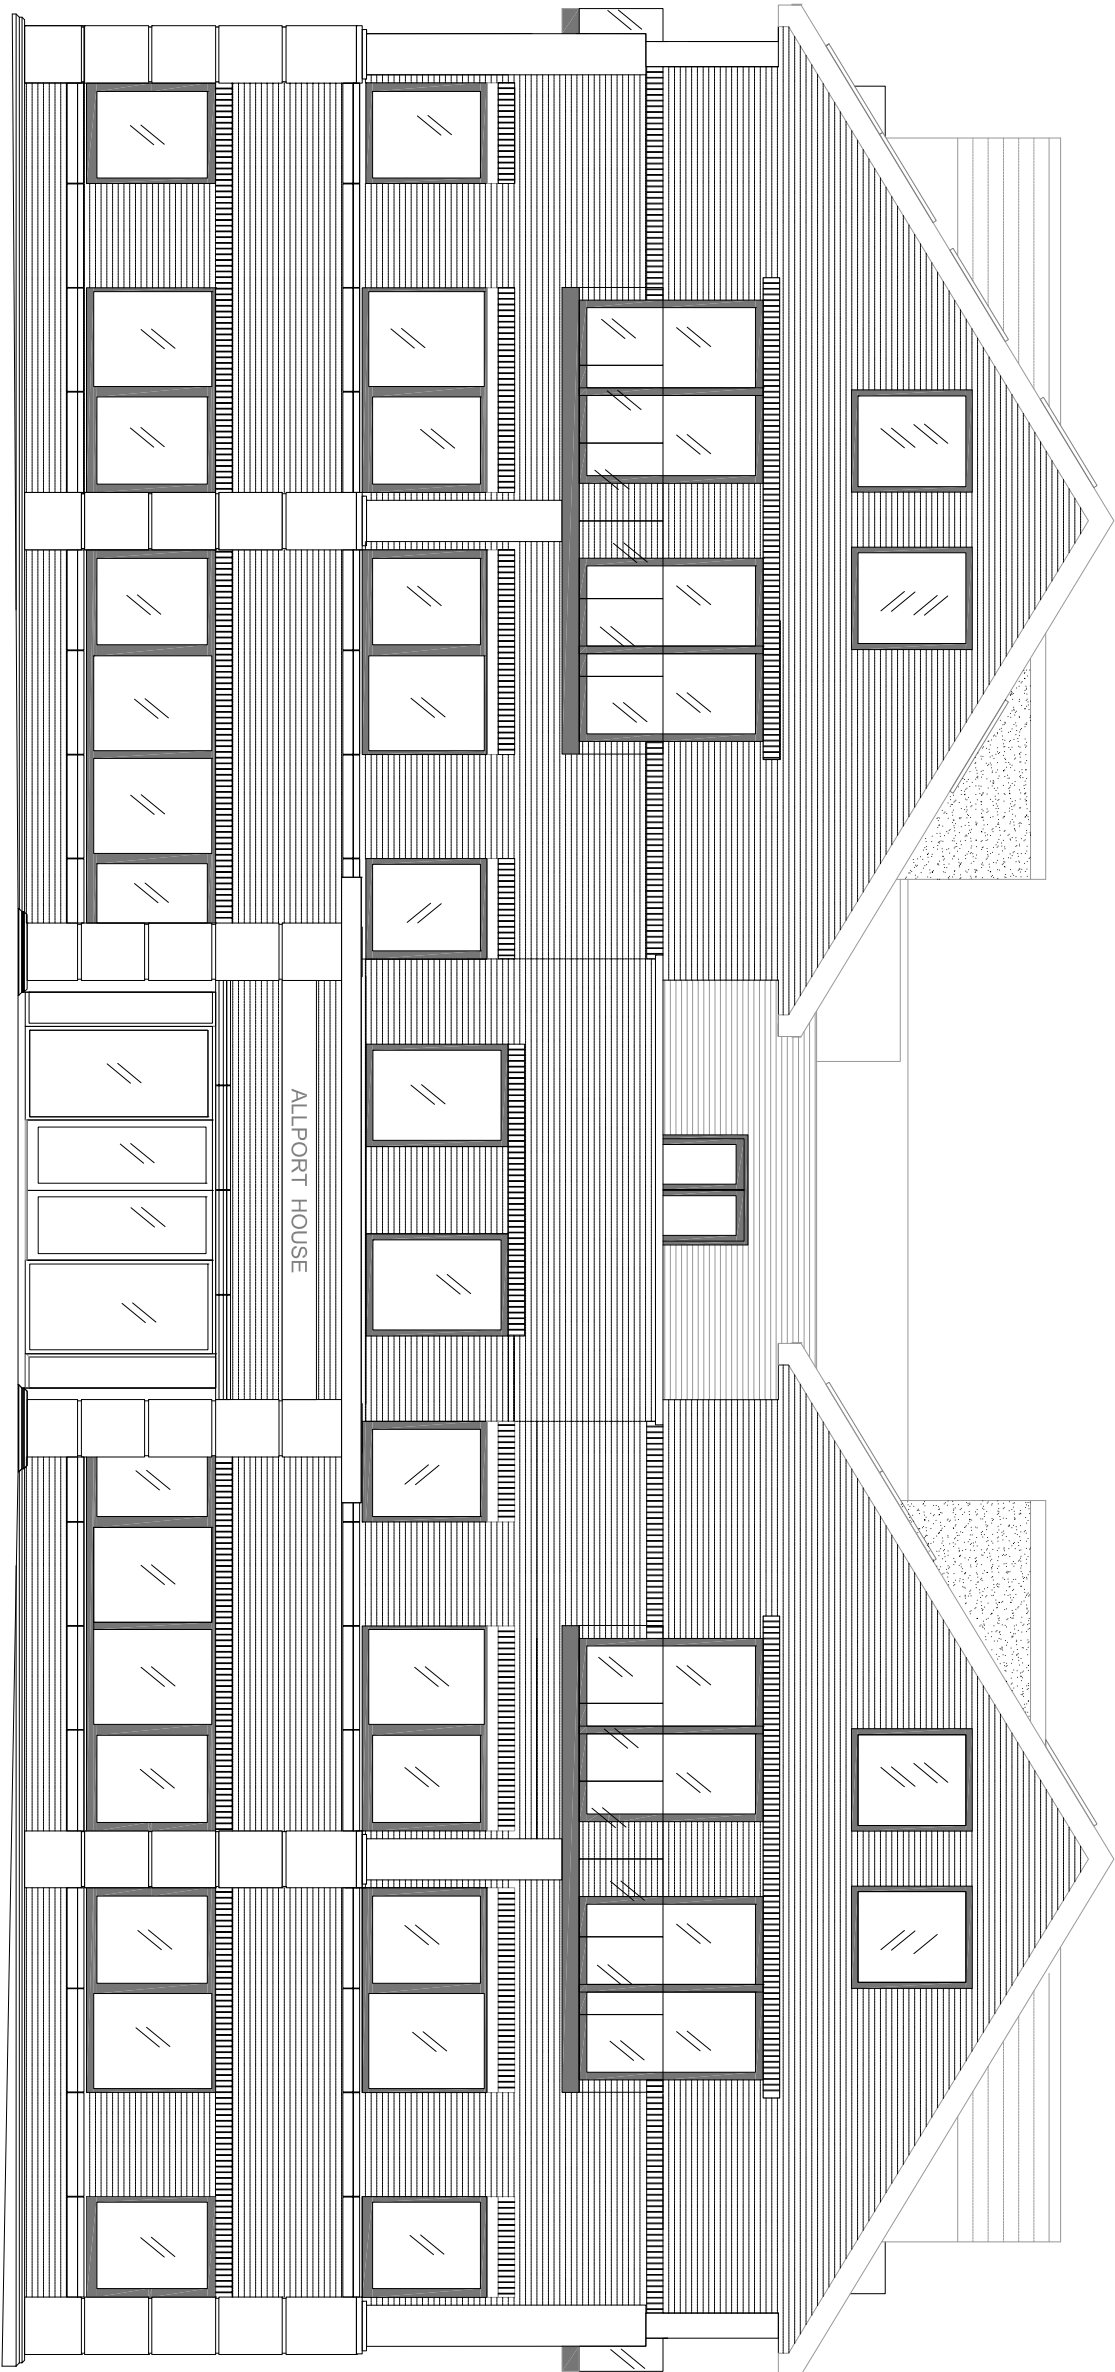

EAST ELEVATION

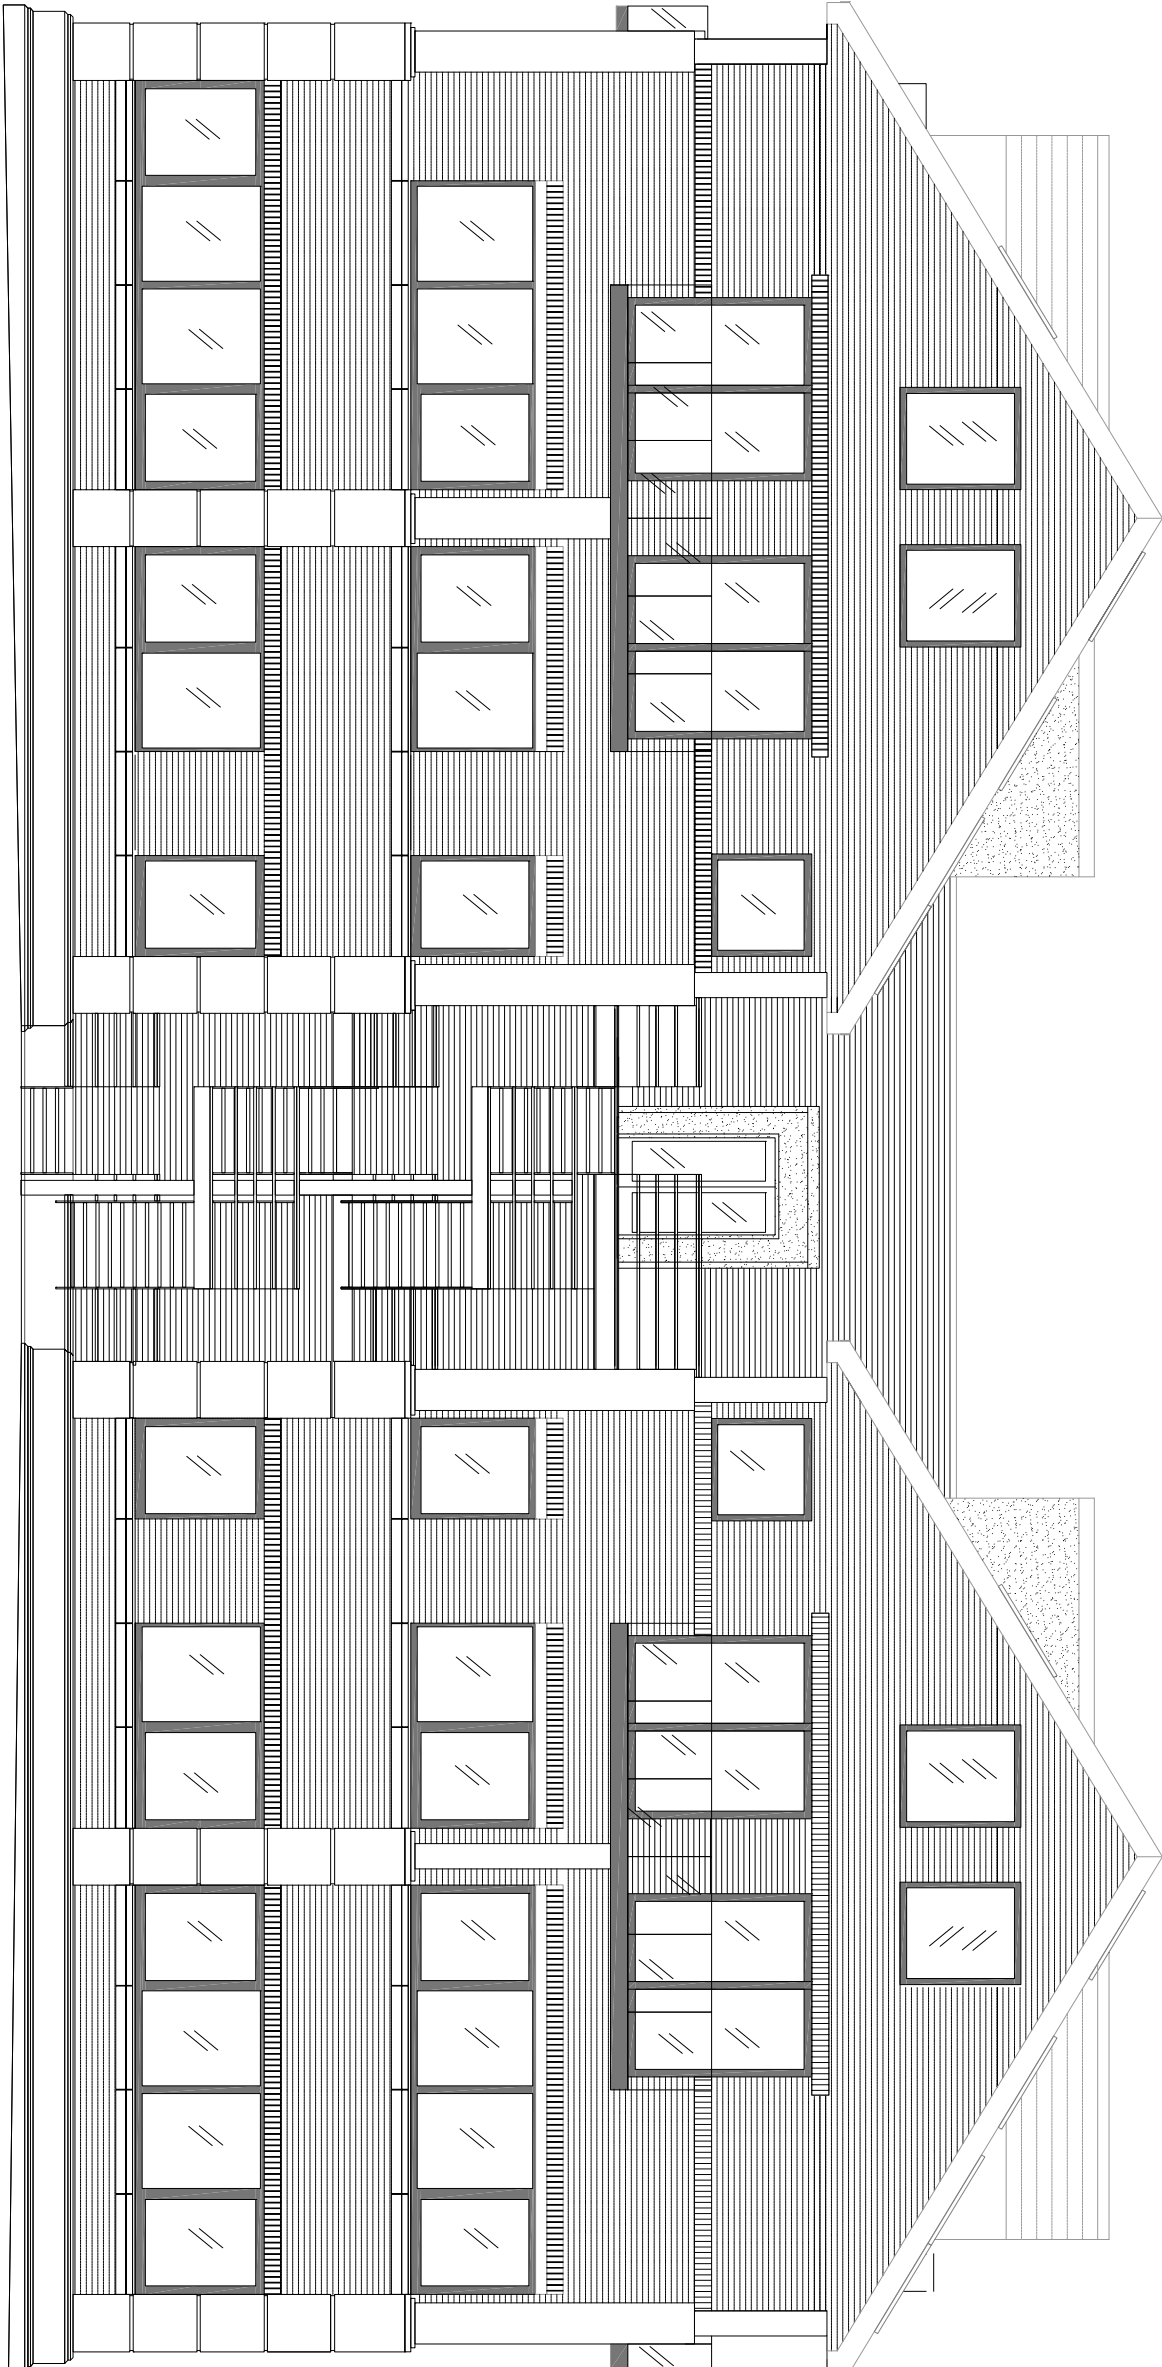


WEST ELEVATION

KEY



WINDOWS - ALUTHERM ALUMINIUM WINDOW FRAME RAL COLOUR 7016.


BALCONIES - ALUMINIUM METAL FLASHING POWDER COATED RAL 7016

 


SOURCE : <https://www.ralcolorchart.com/ral-classical/ral7016-antitrade-grey>



An example of Alutherm Window

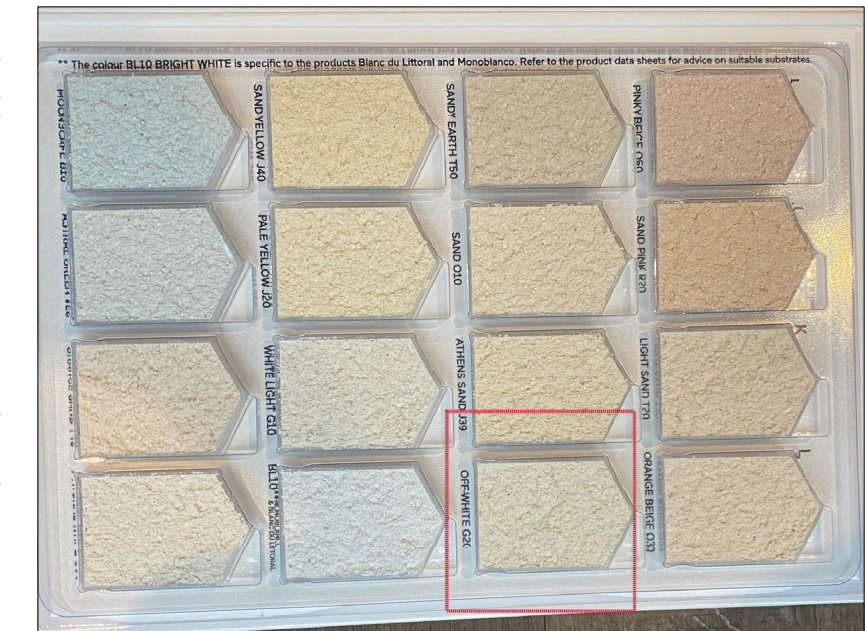


KEY

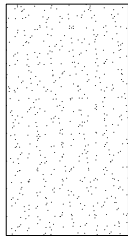

PROPOSED RENDER PARPEX SIKA OFFWHITE G20

PLANNING

PLANNING DRAWINGS TO DISCHARGE CONDITION 4 FROM PHASE 2 APPLICATION REF: 46104/AP/2020/789

 

Drawing Title: METAL SAMPLE & RENDER MARK-UP ON EAST & WEST ELEVATION
Scale: 1:100 @ A2
Date: FEBRUARY 2021
Drawing Number: 4D_1920_PL_638

ALLPORT HOUSE
UXBRIDGE, LONDON UB8 2AD

Bedford House
Fulham Green
66-79 Fulham High Street
London SW6 3JW
t 020 7471 8550
e info@studio.co.uk
www.4d-studio.co.uk

4D STUDIO