




Disclaimer
THE HARD COPY ACCOMPANYING THE ELECTRONIC DATA IS THE LEGAL TRANSMISSION OF INFORMATION. THE ELECTRONIC DATA ARE ISSUED ONLY FOR CONVENIENCE OF USE. NO RESPONSIBILITY FOR THE ACCURACY OR FOR ANY CONSEQUENCE RESULTING FROM THE USE OR ALTERATION OF THIS INFORMATION IS ACCEPTED.
THIS DRAWING IS SUBJECT TO CHANGE DURING THE DESIGN DEVELOPMENT PROCESS.
THIS DRAWING IS SUBJECT TO SURVEY AND STATUTORY APPROVALS. ALL DIMENSIONS ARE INDICATIVE ONLY AND ARE TO BE CONFIRMED ON SITE.
Copyright Is Reserved
COPYING OR REPRODUCTION OF THIS DRAWING OR ELECTRONIC DATA WITHOUT THE WRITTEN PERMISSION OF STUDIO MCH IS NOT PERMITTED.

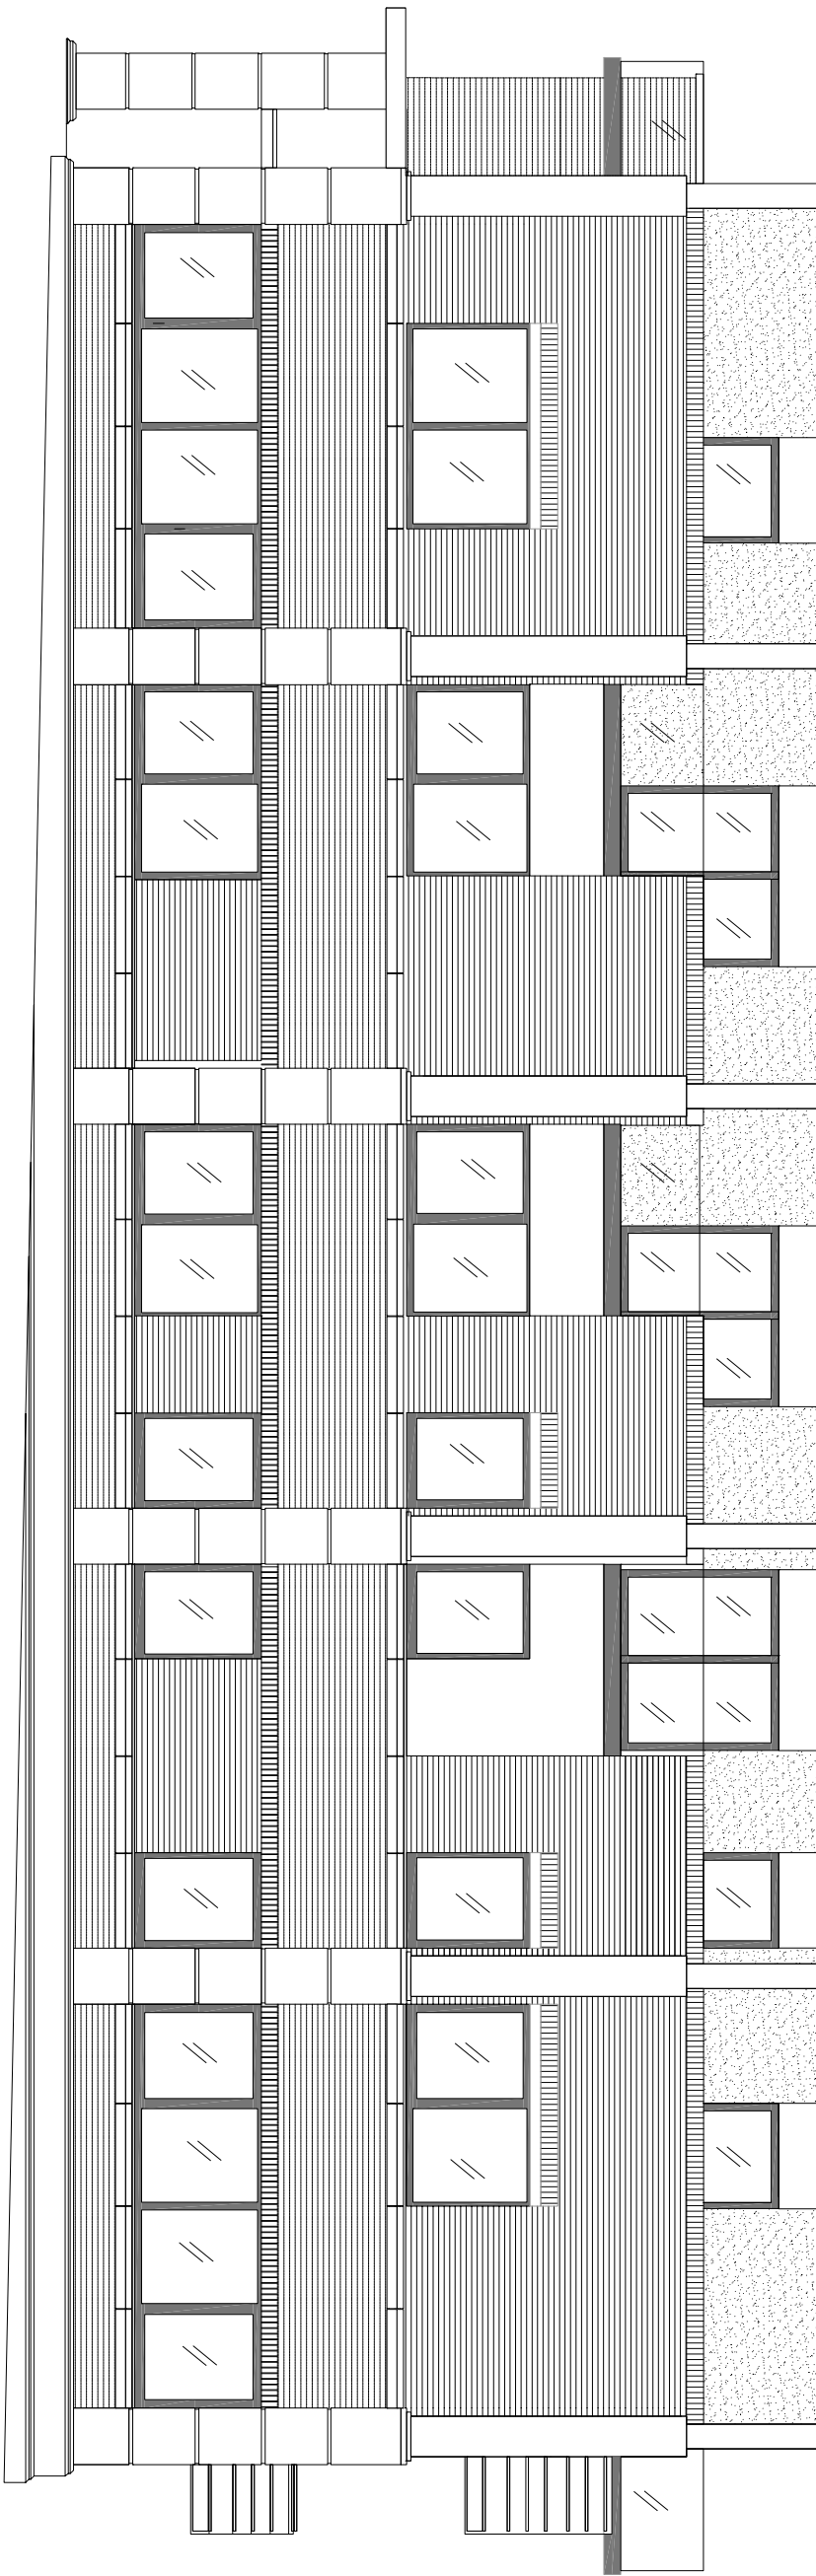

KEY

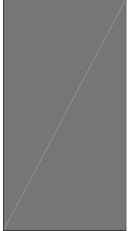

WINDOWS - ALUTHERM ALUMINIUM WINDOW
FRAME RAL COLOUR 7016.
BALCONIES - ALUMINIUM METAL FLASHING
POWDER COATED RAL 7016

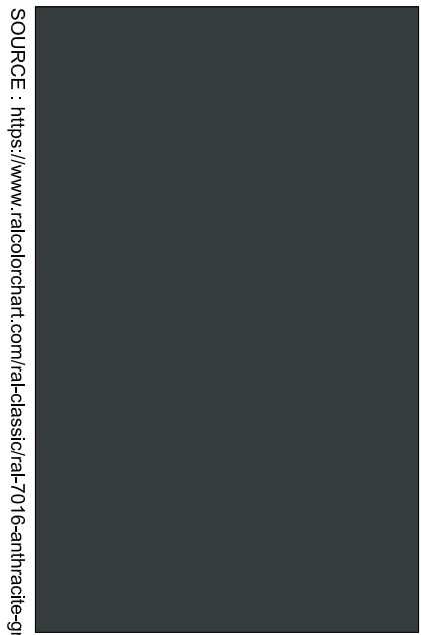


SOURCE : <https://www.ralcolorchart.com/ral-classic/ral7016-antiradiation-grey>




An example of Alutherm Window


NORTH ELEVATION

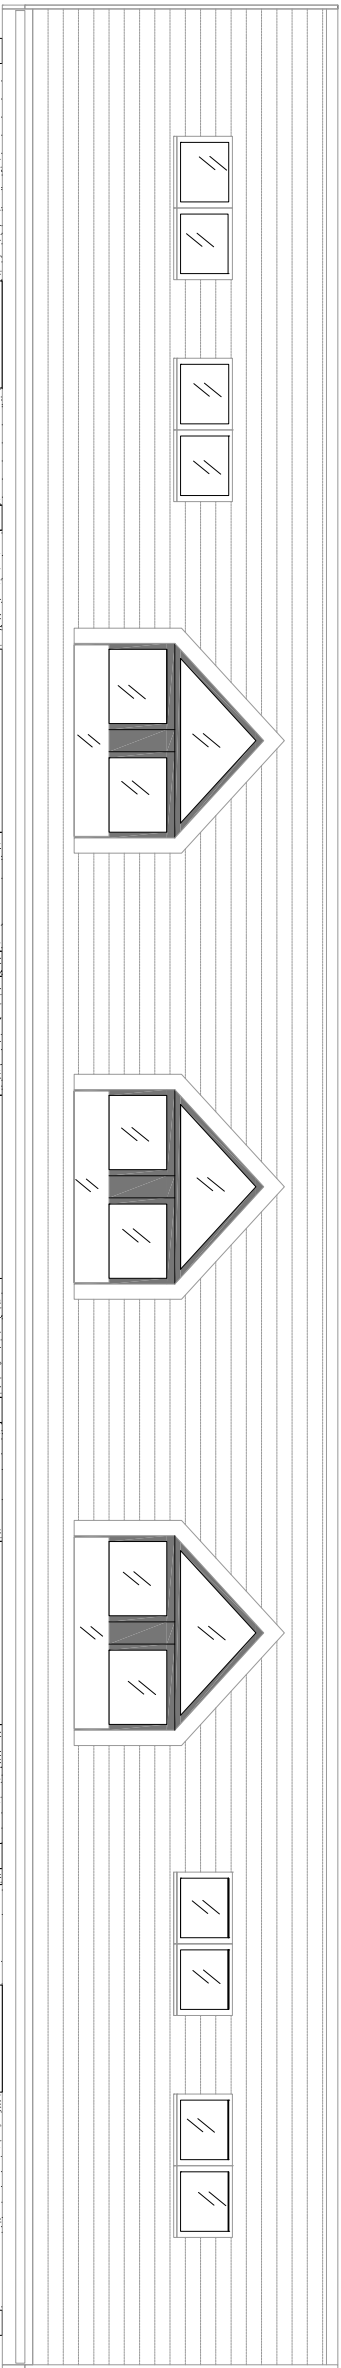

KEY

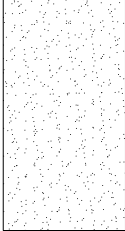


PROPOSED RENDER PARPEX SIKA OFFWHITE
G20

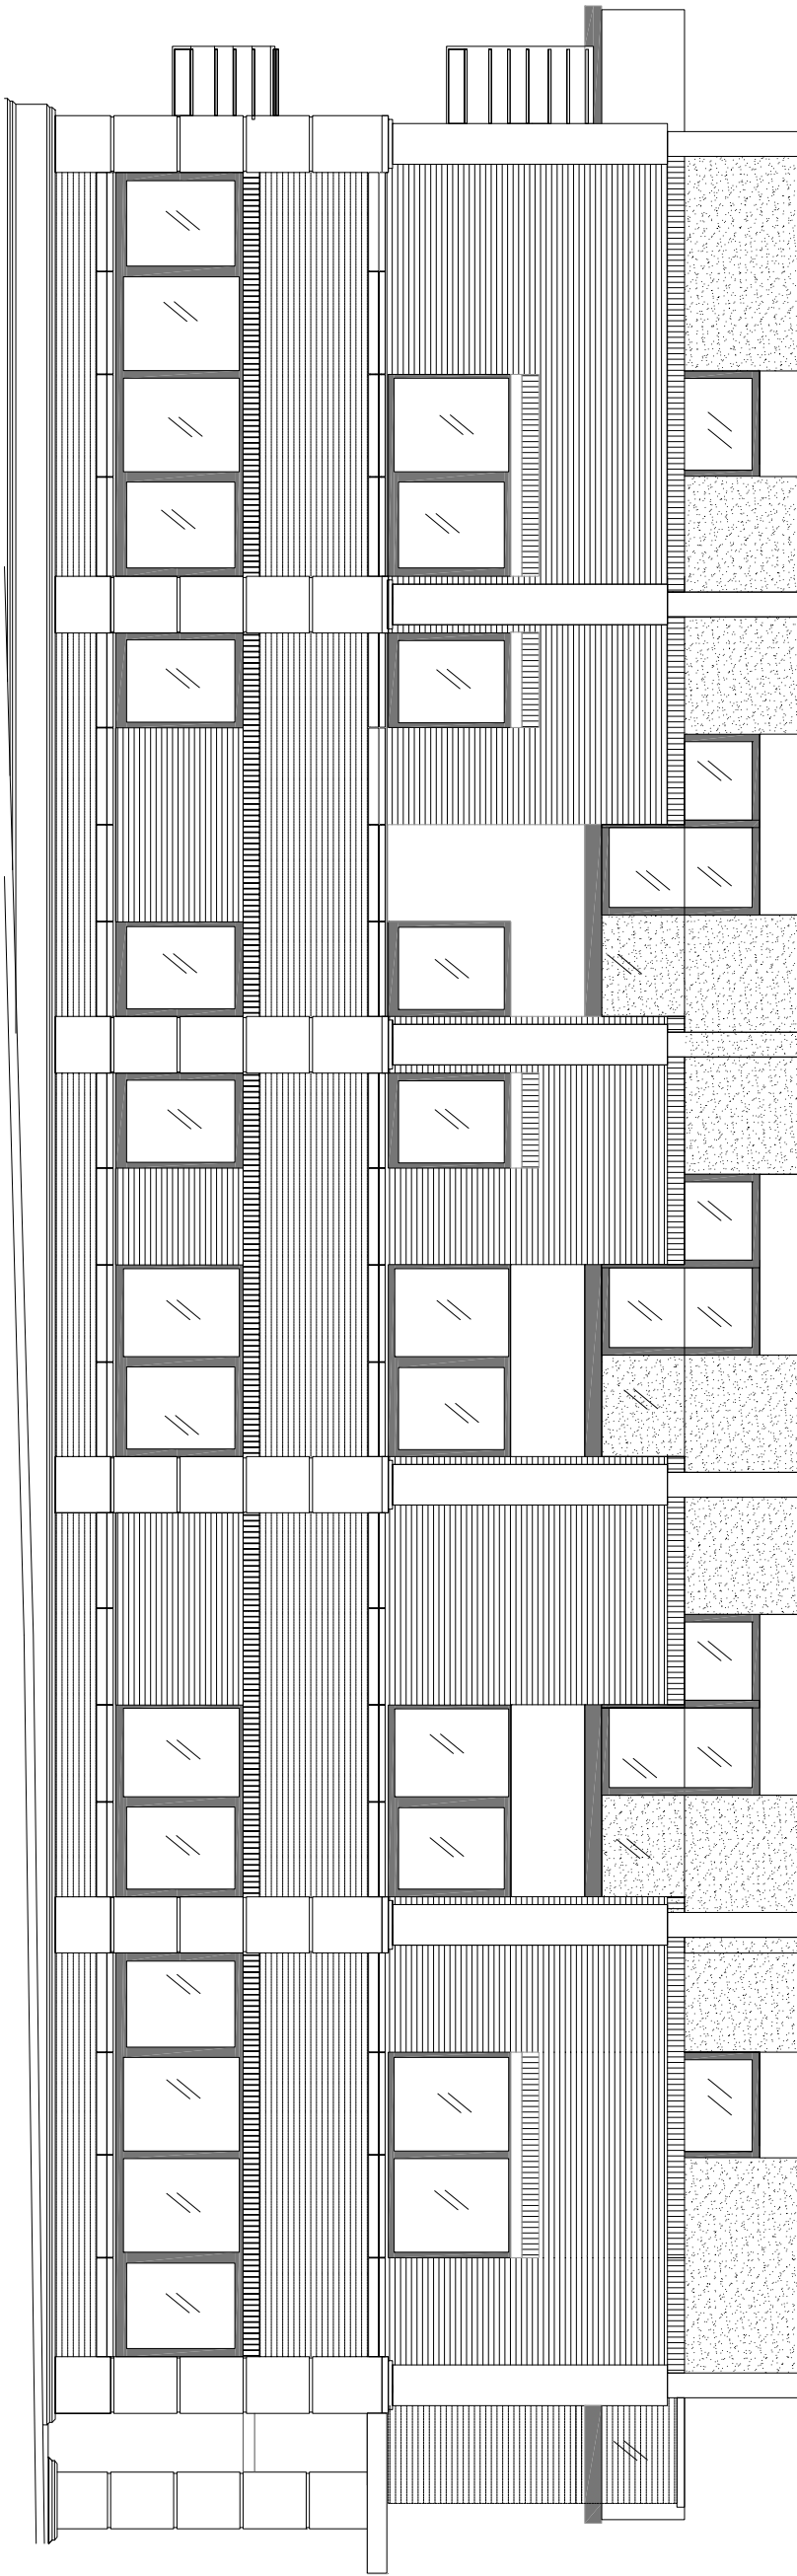

SOUTH ELEVATION

PLANNING
PLANNING DRAWINGS TO DISCHARGE CONDITION 4 FROM
PHASE 2 APPLICATION REF: 46104/AP/2020/789

 

ALLPORT HOUSE
UXBRIDGE, LONDON UB8 2AD

Drawing Title: **METAL SAMPLE & RENDER MARK-UP**
ON NORTH & SOUTH ELEVATION
Scale: **1:100 @ A2**
Date: **FEBRUARY 2021**
Drawing Number: **4D_1920_PL_639**

4D STUDIO
Bedford House
Fulham Green
66-79 Fulham High Street
London SW6 3JW
t 020 7471 8550
e info@4dstudio.co.uk
www.4dstudio.co.uk