

- NOTES:
1. THIS DRAWING IS THE COPYRIGHT OF COBA DESIGN LTD AND MAY NOT BE REPRODUCED WITHOUT THEIR PRIOR PERMISSION.
 2. THIS DRAWING IS TO BE READ IN CONJUNCTION WITH ALL RELEVANT COBA DESIGN LTD. DRAWINGS.
 3. THIS DRAWING IS NOT TO BE SCALED (UNLESS FOR PLANNING PURPOSES), SETTING OUT TO BE TO FIGURED DIMENSIONS.

D	14.05.21	LIFT REMOVED
C	05.01.21	REVISED PLANNING APPLICATION ISSUE
B	26.06.20	PLANNING APPEAL ISSUE
A	15.10.19	PLANNING APPLICATION ISSUE
Rev.	Date	Revisions

COBAdesign
ARCHITECTURE

t: 07725 175224
e: info@cobadesign.co.uk
w: www.cobadesign.co.uk
a: 3 Cardinal Avenue
Morden
SW4 4TA

Client
SDS INVESTMENT GROUP LTD.


Job Title
178 HAREFIELD ROAD
UXBRIDGE
UB8 1PP

Drawing Title
SECOND FLOOR PLAN


Scale 1:50 @ A1	
Date APR 19	Drawn G.J.

Drawing No. A1/164/12	Rev. D
--------------------------	-----------

Plot Date: 14 MAY 2021

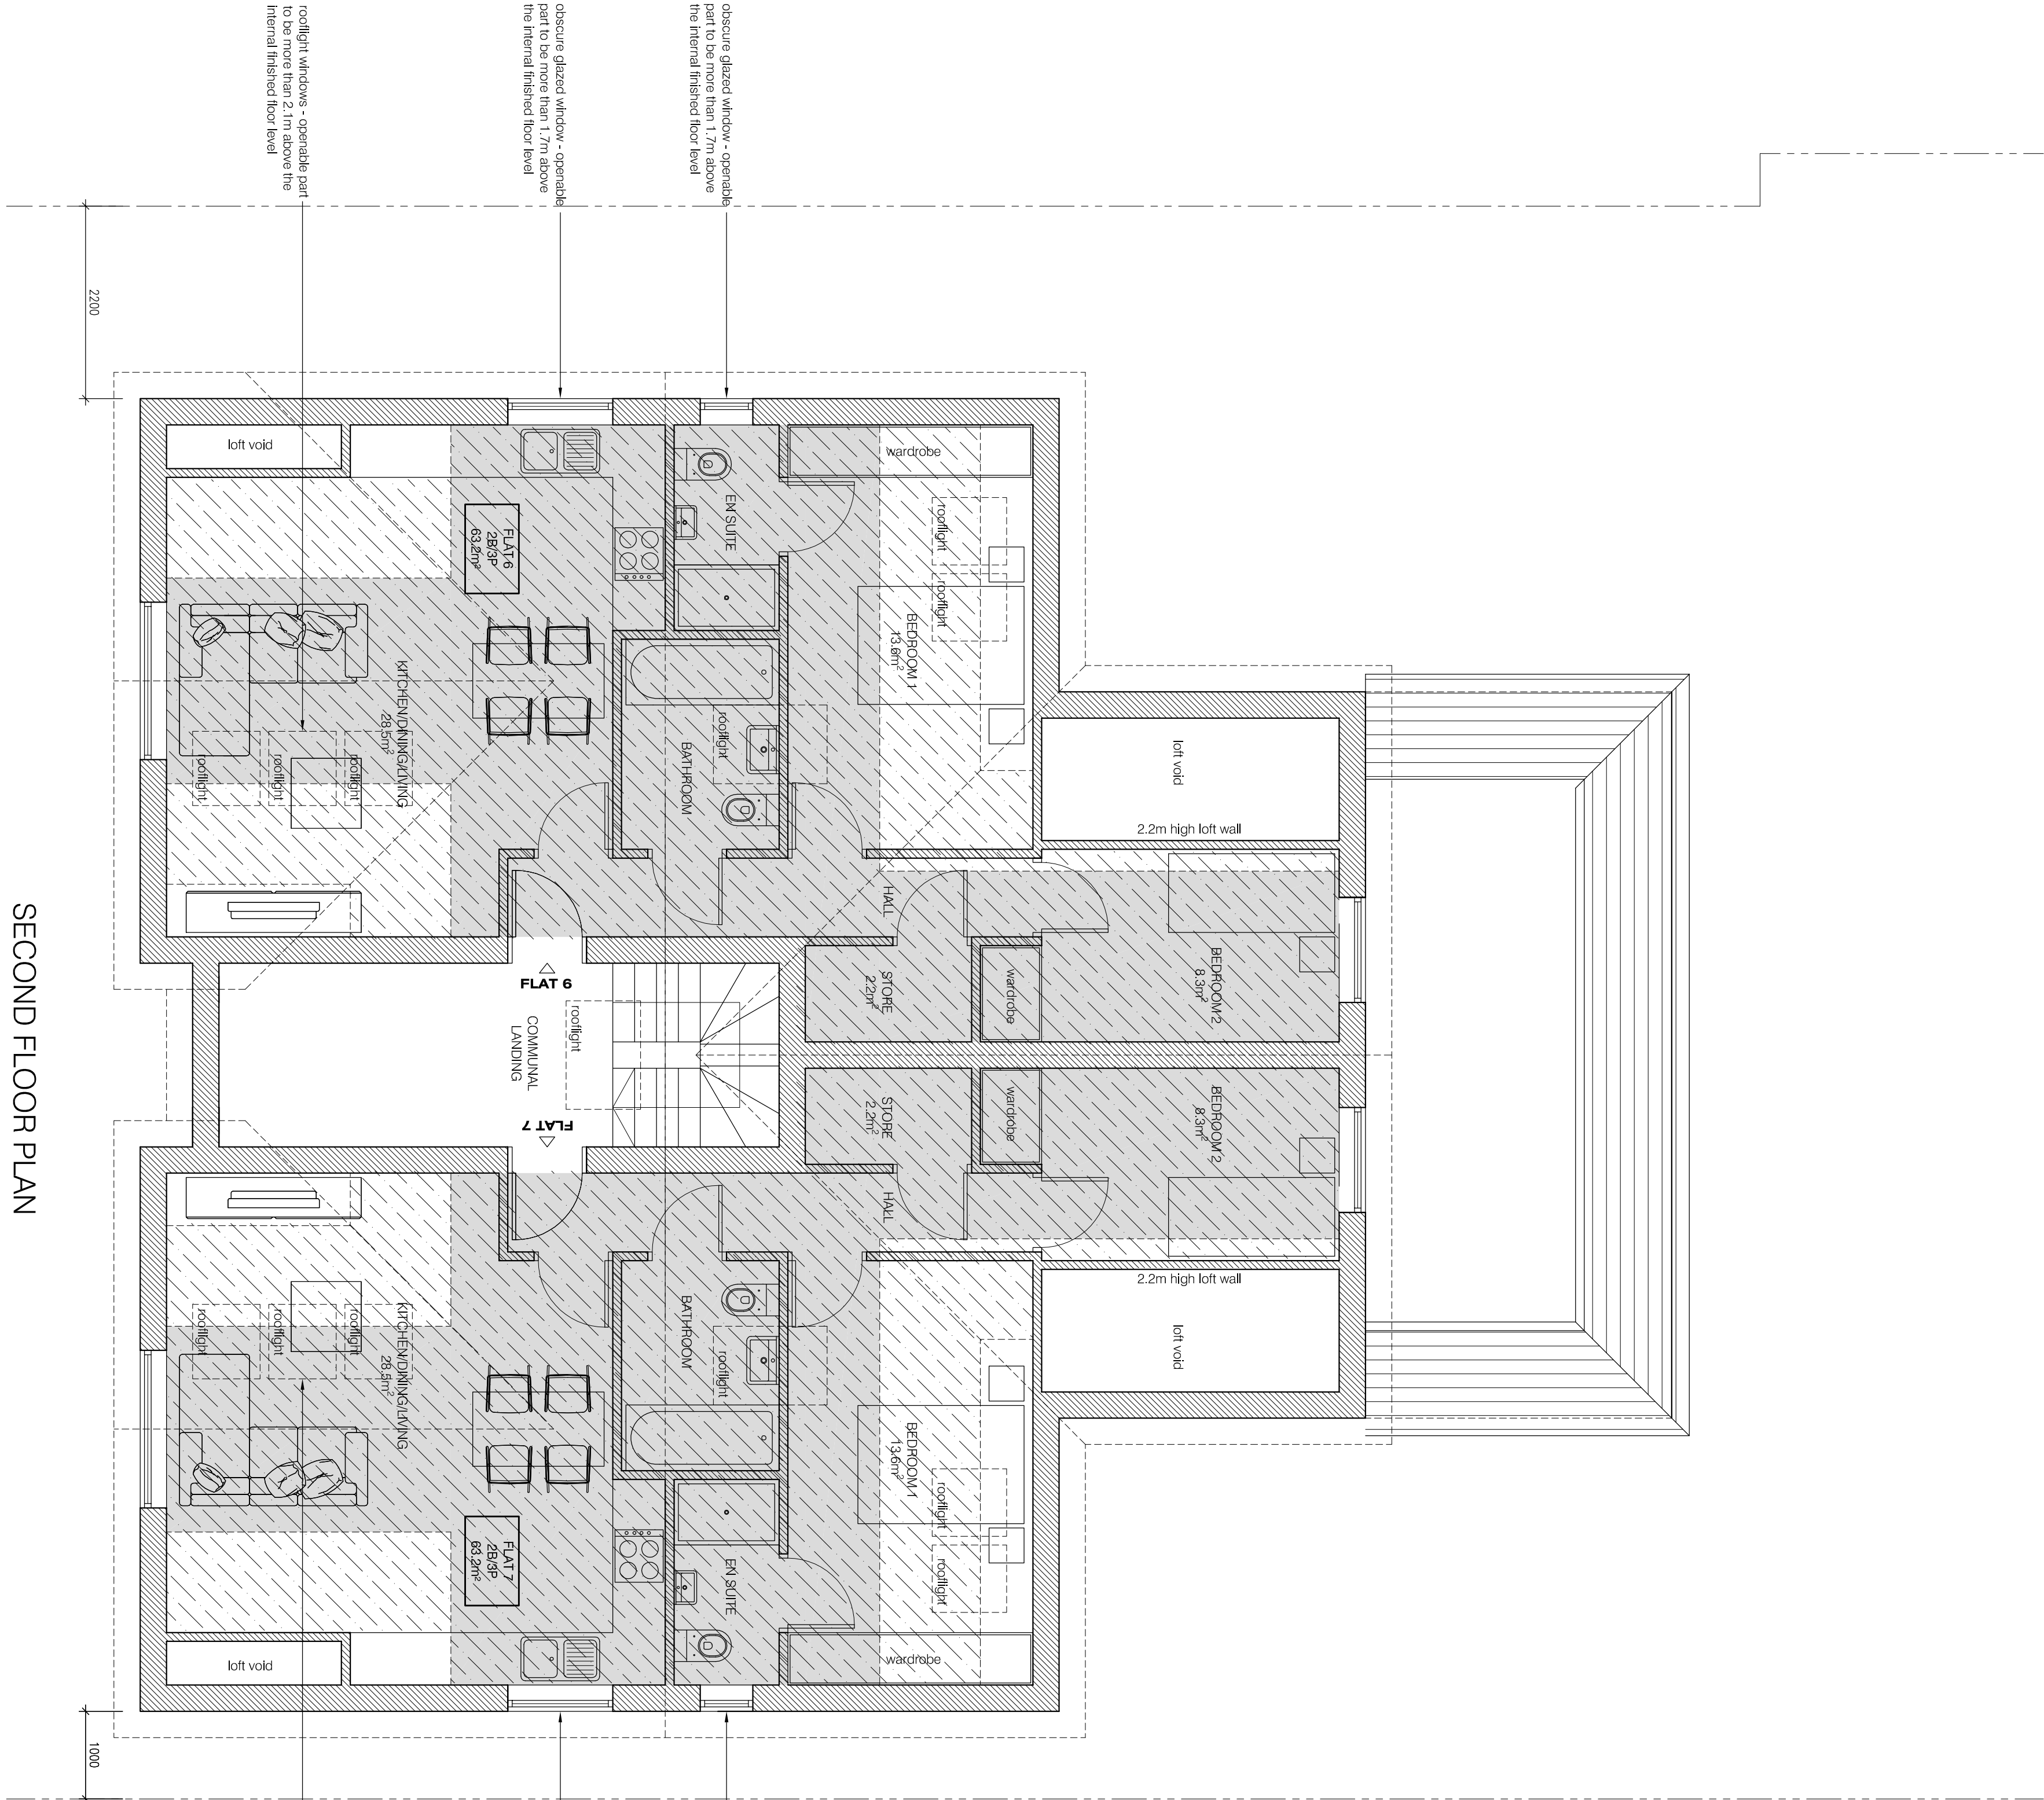

SECOND FLOOR PLAN
SCALE 1:50

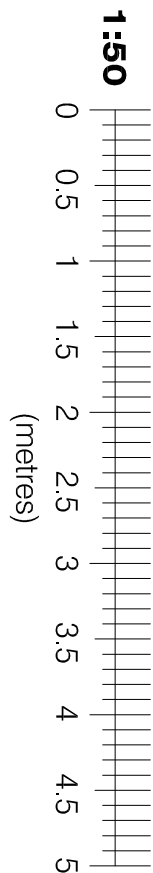

- DENOTES EXTENT OF 1.9m CEILING HEIGHT = 63.2m² (PER FLAT)
- DENOTES EXTENT OF 2.3m CEILING HEIGHT = 47.7m² (PER FLAT > 75%)