


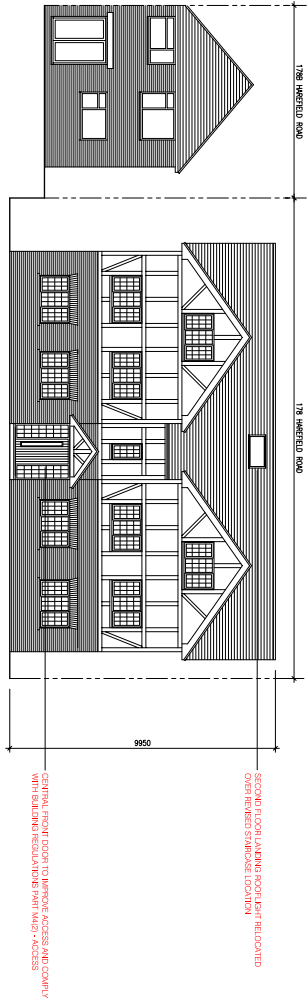


 


FRONT ELEVATION
SCALE 1:100

 

SIDE ELEVATION
SCALE 1:100

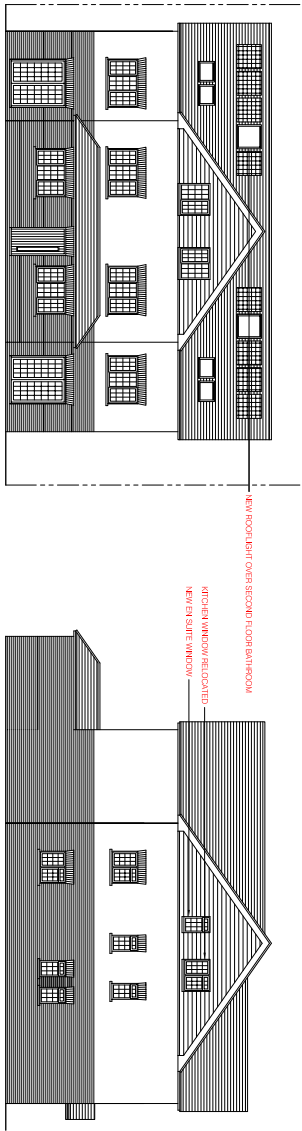


REAR ELEVATION
SCALE 1:100

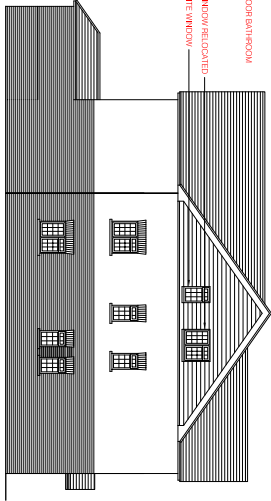

SIDE ELEVATION
SCALE 1:100

SITE PLAN
SCALE 1:100

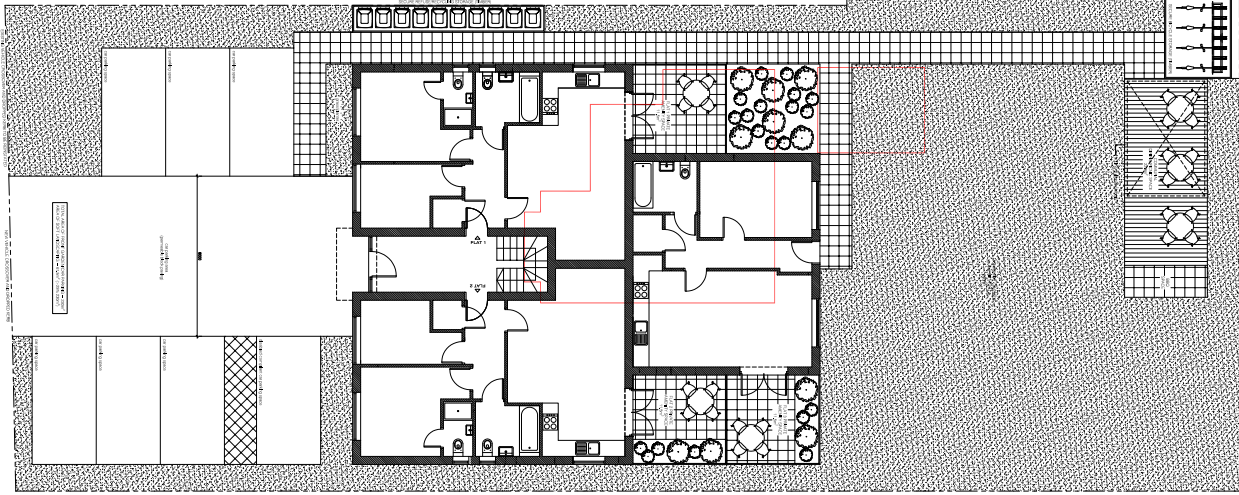

- NOTES:
1. THIS DRAWING IS THE PROPERTY OF COBA DESIGN LTD AND MAY NOT BE REPRODUCED WITHOUT THEIR PERMISSION.
 2. THE DRAWING IS TO BE READ IN CONJUNCTION WITH ALL RELEVANT COBA DESIGN LTD. DRAWINGS.
 3. THE DRAWING IS NOT TO BE SCALED UNLESS FOR INFORMATION PURPOSES. SETTING OUT TO BE TO HOUND OVERSIGHT.

D	14/05/21	1/1/2021
C	06/05/21	1/1/2021
B	06/05/21	1/1/2021
A	06/05/21	1/1/2021
Rev.	Date	Revisions

COBAdesign
ARCHITECTURE

t: 07726 170204
e: graham@cobadesign.co.uk
w: www.cobadesign.co.uk
a: 3, Grosvenor Road
b: Norton
sdd 47A

Client
SDS INVESTMENT GROUP LTD.

Job Title
178 HAREFIELD ROAD
OXBRIDGE
UB8 1PP

Drawing Title
7 FLATS
ELEVATIONS AND SITE PLAN

Scale
1:100 @ A1

Date
APR 19

Drawn
G.J.L.

Drawing No.
A1/164/14

Rev.
D

Plot Date
14 MAY 2021