
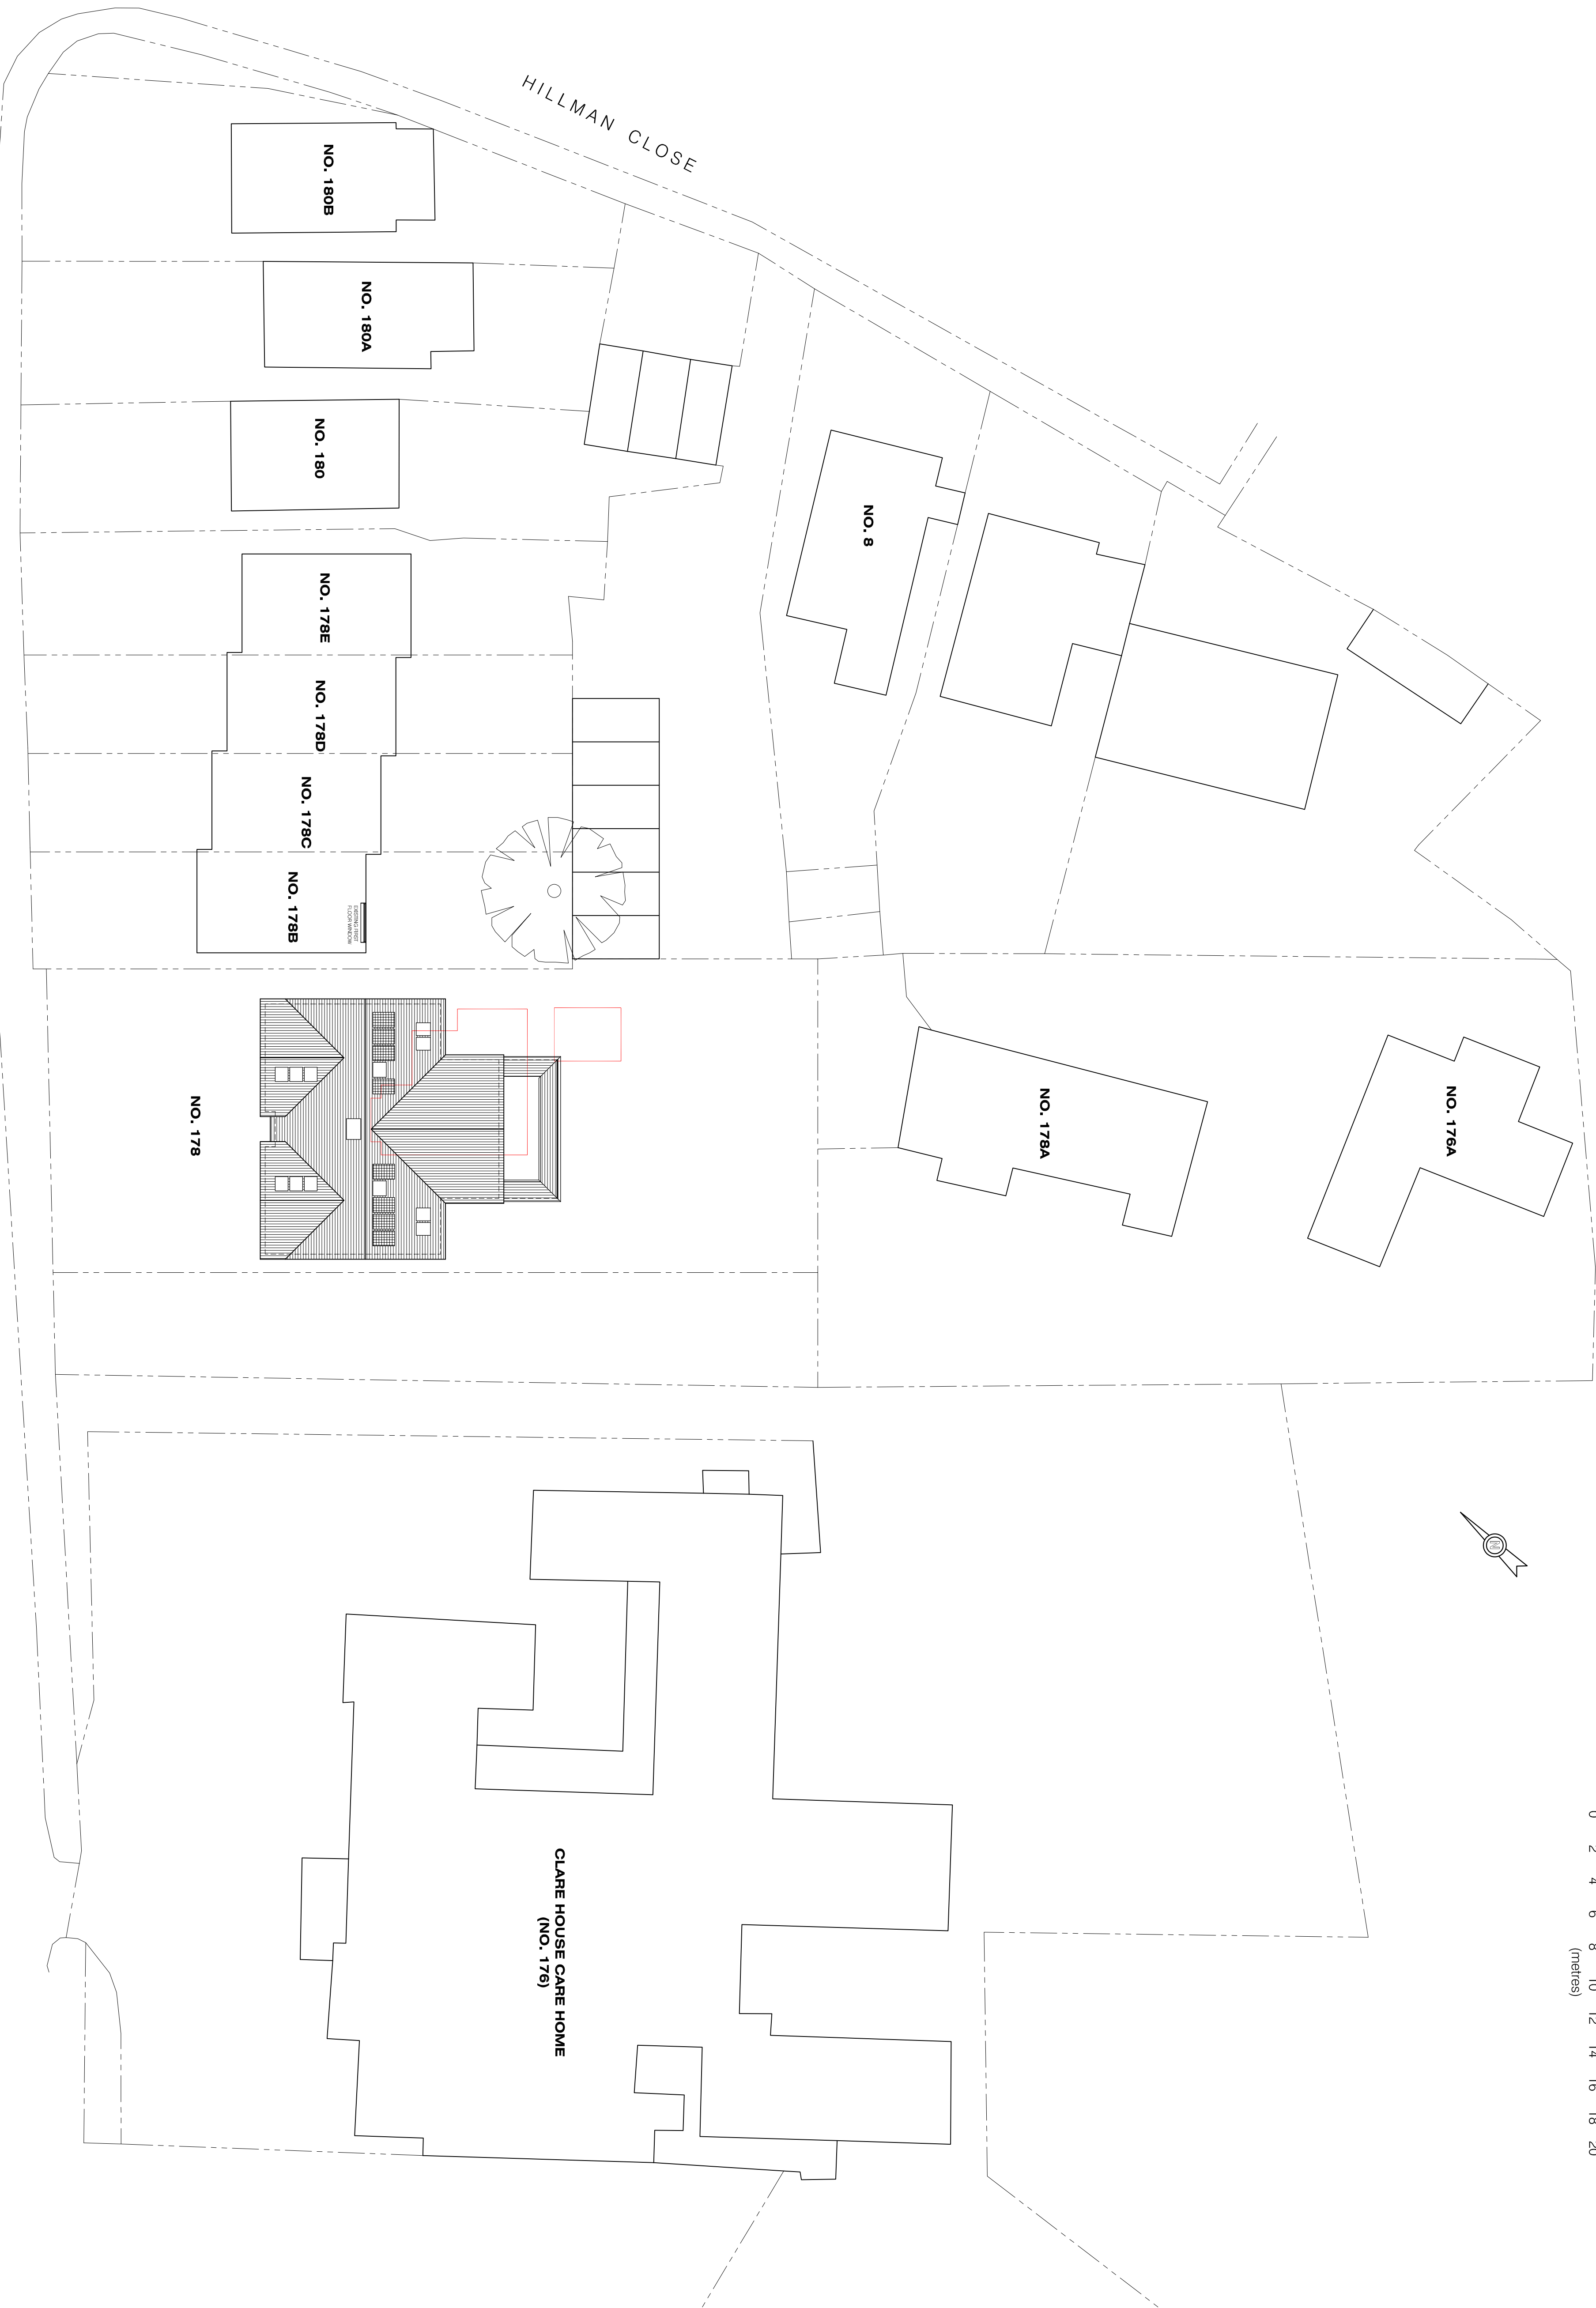
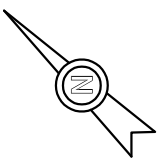


NOTES:

1. THIS DRAWING IS THE COPYRIGHT OF COBA DESIGN LTD AND MAY NOT BE REPRODUCED WITHOUT THEIR PRIOR PERMISSION.
2. THIS DRAWING IS TO BE READ IN CONJUNCTION WITH ALL RELEVANT COBA DESIGN LTD. DRAWINGS.
3. THIS DRAWING IS NOT TO BE SCALED (UNLESS FOR PLANNING PURPOSES). SETTING OUT TO BE TO FIGURED DIMENSIONS.

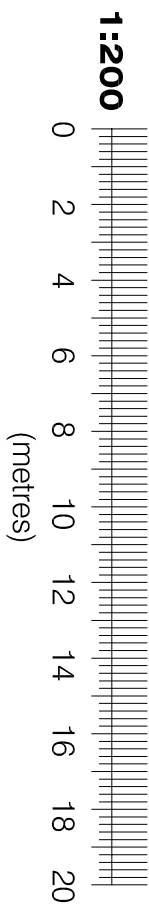

|   |          |                                    |
|---|----------|------------------------------------|
| E | 11.07.21 | BATHROOM ROOF LIGHT REVISED        |
| D | 14.06.21 | LIFT REMOVED                       |
| C | 06.01.21 | REVISED PLANNING APPLICATION ISSUE |
| B | 26.06.20 | PLANNING APPEAL ISSUE              |
| A | 15.10.19 | PLANNING APPLICATION ISSUE         |

| Rev. | Date | Revisions |
|------|------|-----------|
|------|------|-----------|

**COBA**design  
ARCHITECTURE

t: 07726 175224  
e: [info@cobadesign.co.uk](mailto:info@cobadesign.co.uk)  
w: [www.cobadesign.co.uk](http://www.cobadesign.co.uk)  
a: 3 Cardinal Avenue  
Morden  
Surrey SM4 4TA

Client

SDS INVESTMENT GROUP LTD.

Job Title

178 HAREFIELD ROAD  
UXBRIDGE  
UB8 1PP

Drawing Title

7 FLATS  
SITE PLAN

Scale 1:200 @ A1

Date APR 19 Drawn G.J.

|             |      |
|-------------|------|
| Drawing No. | Rev. |
| A1/164/15   | E    |

Plot Date: 11 JULY 2021