

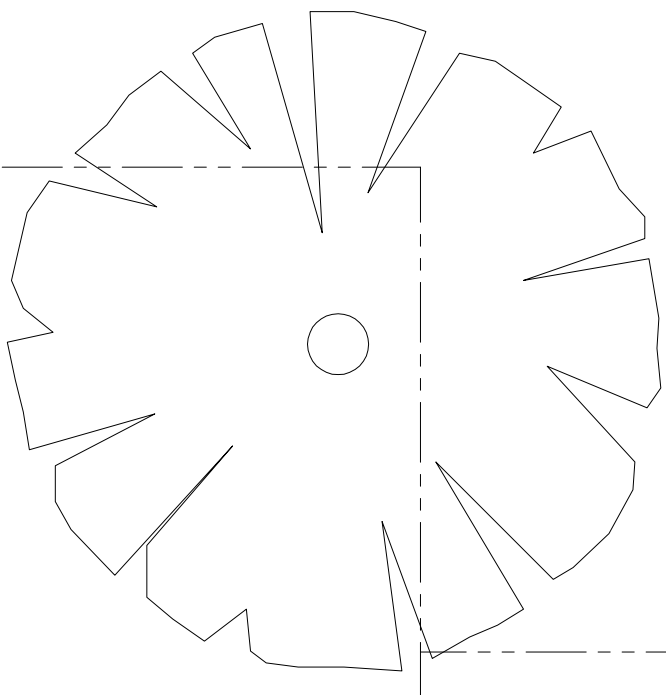
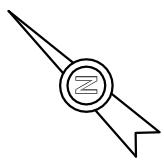


NOTES:

1. THIS DRAWING IS THE COPYRIGHT OF COBA DESIGN LTD AND MAY NOT BE REPRODUCED WITHOUT THEIR PRIOR PERMISSION.
2. THIS DRAWING IS TO BE READ IN CONJUNCTION WITH ALL RELEVANT COBA DESIGN LTD. DRAWINGS.
3. THIS DRAWING IS NOT TO BE SCALED (UNLESS FOR PLANNING PURPOSES). SETTING OUT TO BE TO FIGURED DIMENSIONS.

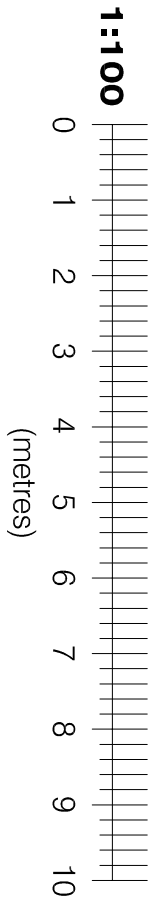

NO. 178B

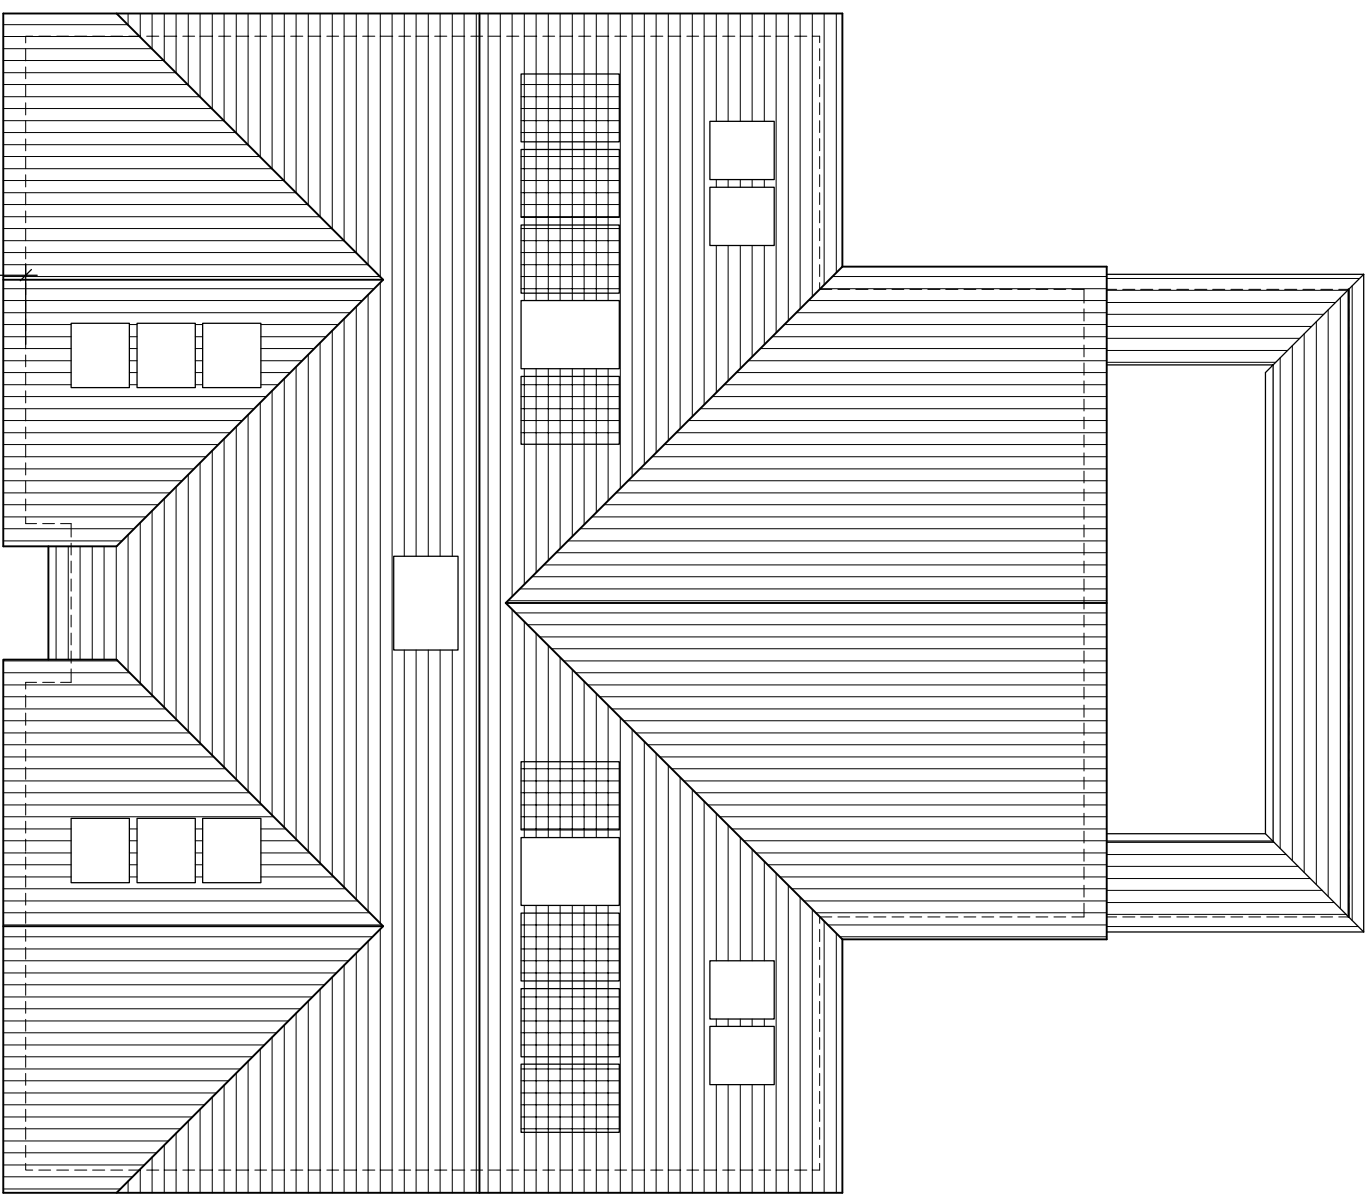


NO. 178

car parking space	
car parking space	13000
car parking space	

disabled compliant car parking space
car parking space
car parking space
car parking space
car parking space

CLARE HOUSE CARE HOME
(NO. 176)

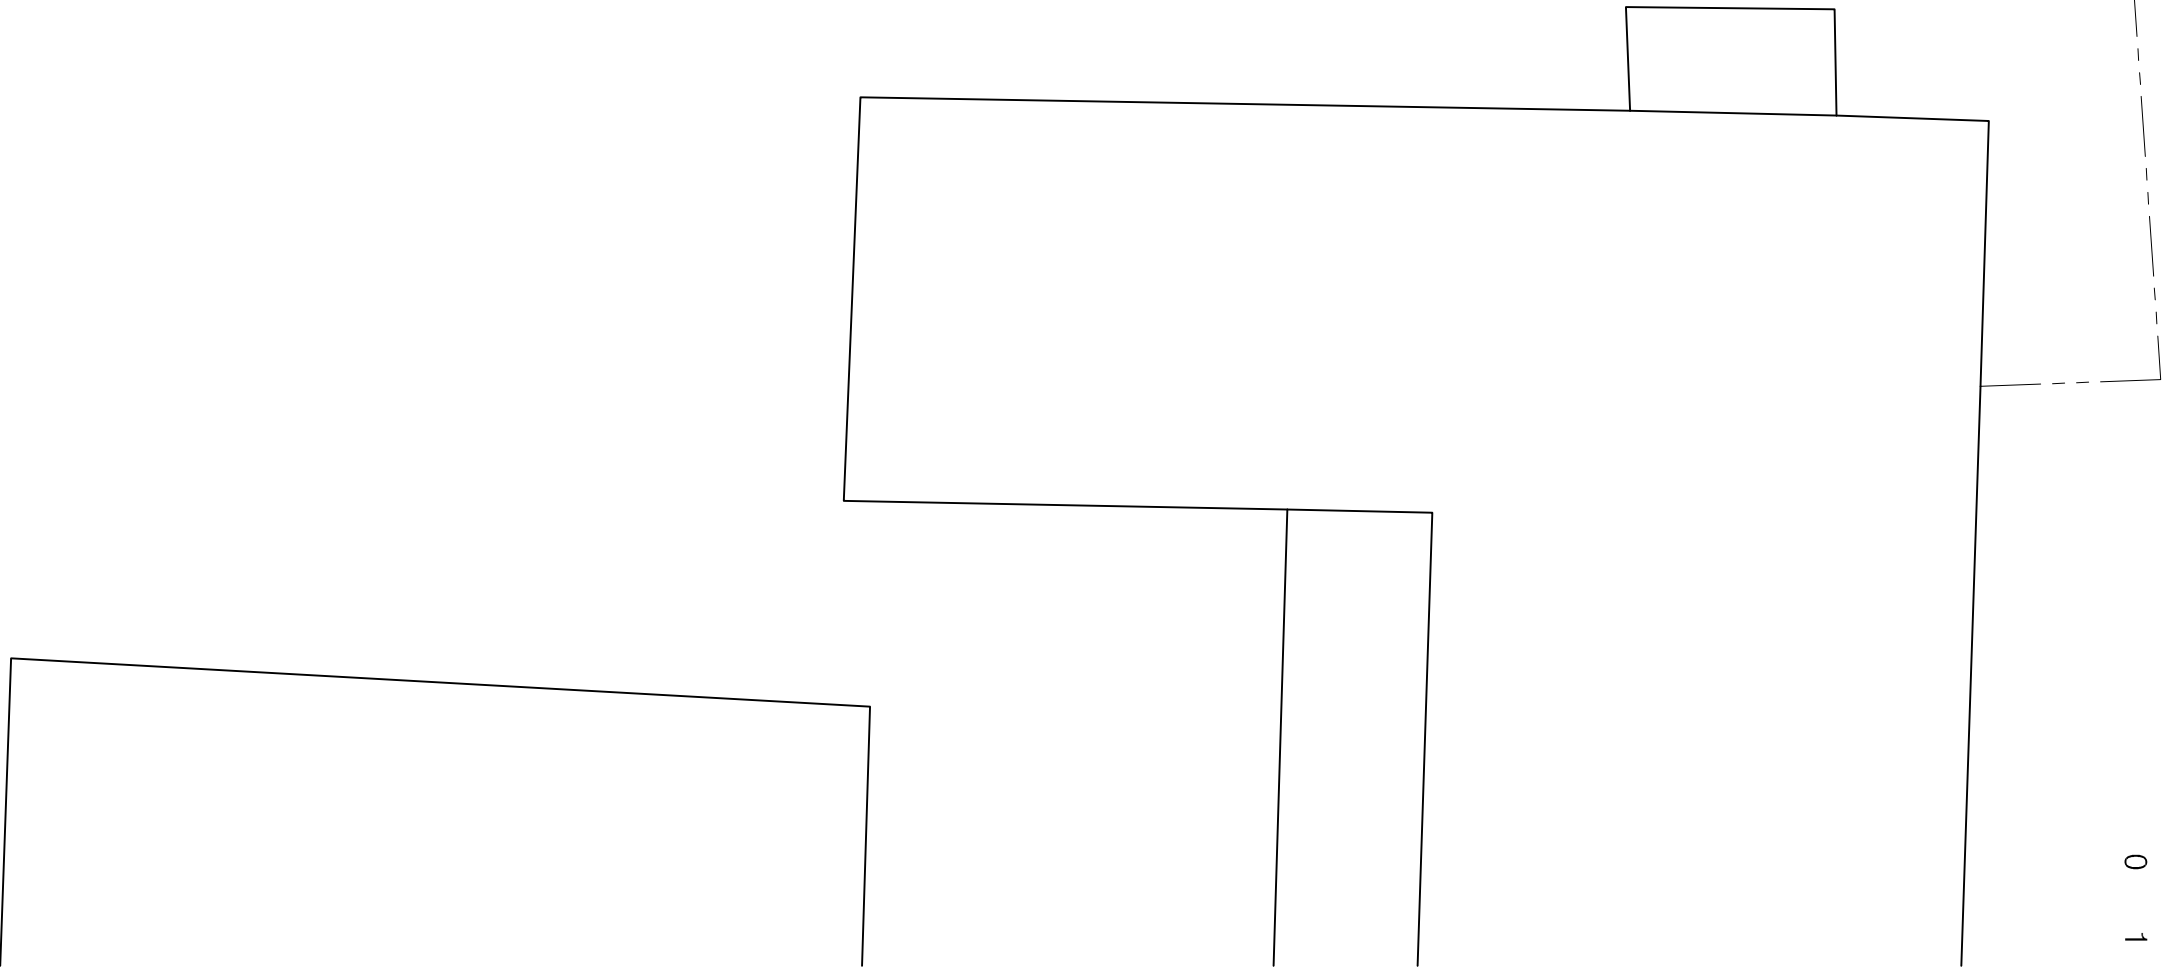

○ lamp post

○ telegraph pole

2700

2700

900 taper

2700 flat section

4500 overall

900 taper

HAREFIELD ROAD

SITE PLAN
SCALE 1:100

C	14.05.21	LIFT REMOVED
B	05.01.21	REVISED PLANNING APPLICATION ISSUE
A	26.06.20	PLANNING APPEAL ISSUE
Rev.	Date	Revisions

COBAdesign
ARCHITECTURE

t: 07725 175224
e: info@coba-design.co.uk
w: www.coba-design.co.uk
a: 3 Cardinal Avenue
Morden
SW4 4TA

Client
SDS INVESTMENT GROUP LTD.

Job Title
178 HAREFIELD ROAD
UXBRIDGE
UB8 1PP

Drawing Title
7 FLATS
VEHICLE CROSSOVER

Scale
1:100 @ A1

Date APR 19

Drawn G.J.

Drawing No.	Rev.
A1/164/16	C

Plot Date: 14 MAY 2021