

MICHAEL OAKES

B.A.Hons, Dipl. Architecture

REGISTERED ARCHITECT
DESIGNER and ILLUSTRATOR



View from Stanley Road



View from rear garden



Existing Loft



View from the existing loft window looking towards the rear garden



Existing Loft



Address	Client	Date
44 Stanley Road, Northwood, HA6 1RG	Erik Elfsberg	20.02.2018

Drawing Title	Project no. / Stage /	Drawing no. / Revision
Site Photos Photos Taken on 22.02.18	0182 PLA-	02_A
Revision notes:	Drawn by: IR	

MICHAEL OAKES

B.A.Hons, Dipl. Architecture

REGISTERED ARCHITECT
DESIGNER and ILLUSTRATOR



Views from rear garden



View from living/ dining area looking towards rear garden

Address	Client	Date
44 Stanley Road, Northwood, HA6 1RG	Erik Elfsberg	20.02.2018

Email: michaeloakesarchitect@googlemail.com Phone: 01895 235089
M.Oakes. Registered Architect. 10 Parkfield Avenue, Hillingdon, Middlesex, UB10 0DF, Great Britain


Drawing Title
Site Photos Photos Taken on 22.02.18
Lawful development application for a loft conversion

Project no. / Stage /	Drawing no. / Revision
0182 PLA-	03_A
Revision notes:	Drawn by: IR
A - First Issue	


Copyright
Michael Oakes Architect © 2018
Print all drawings in full colour at A3 size
Do not scale drawings

MICHAEL OAKES
B.A.Hons, Dipl. Architecture


REGISTERED ARCHITECT
DESIGNER and ILLUSTRATOR

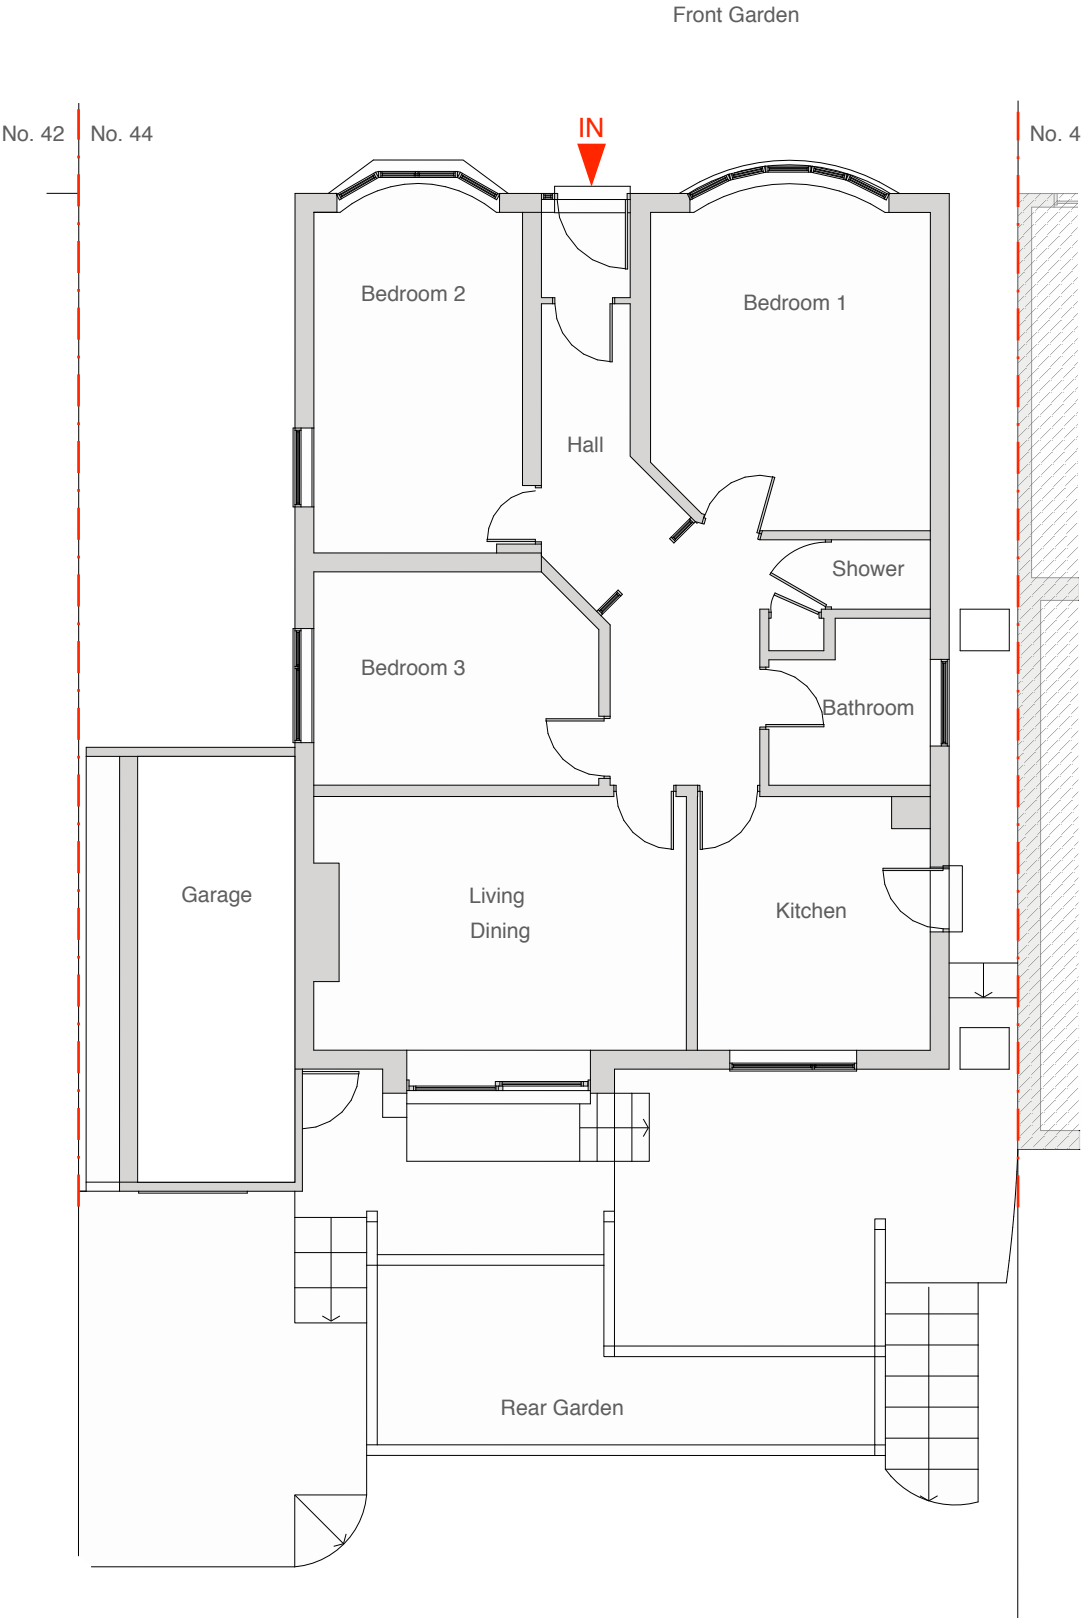

Existing Ground Floor Plan

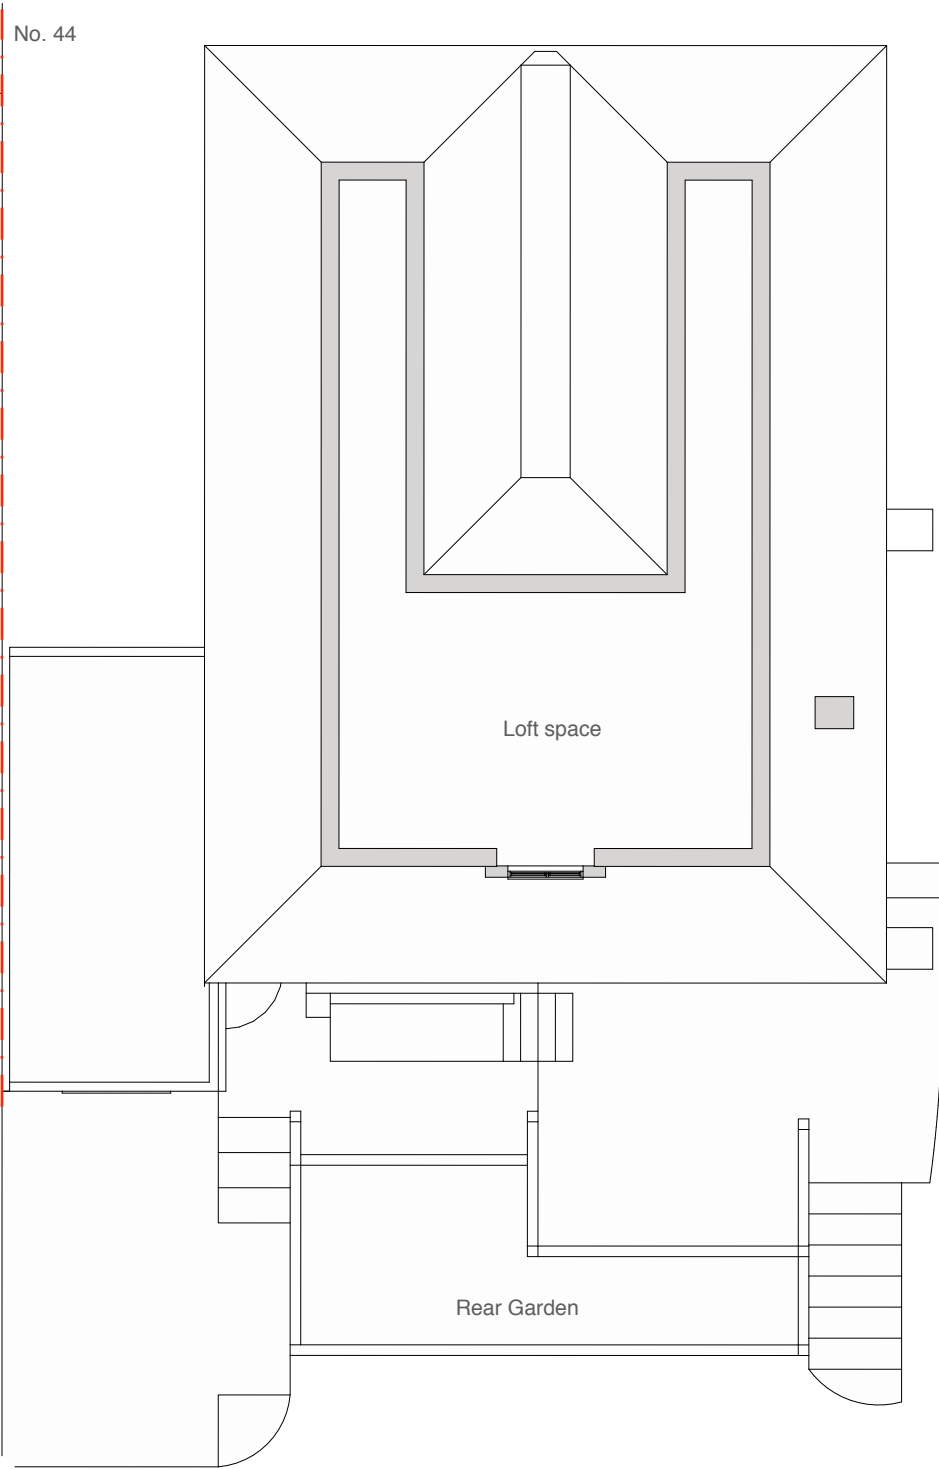


Existing Loft Plan

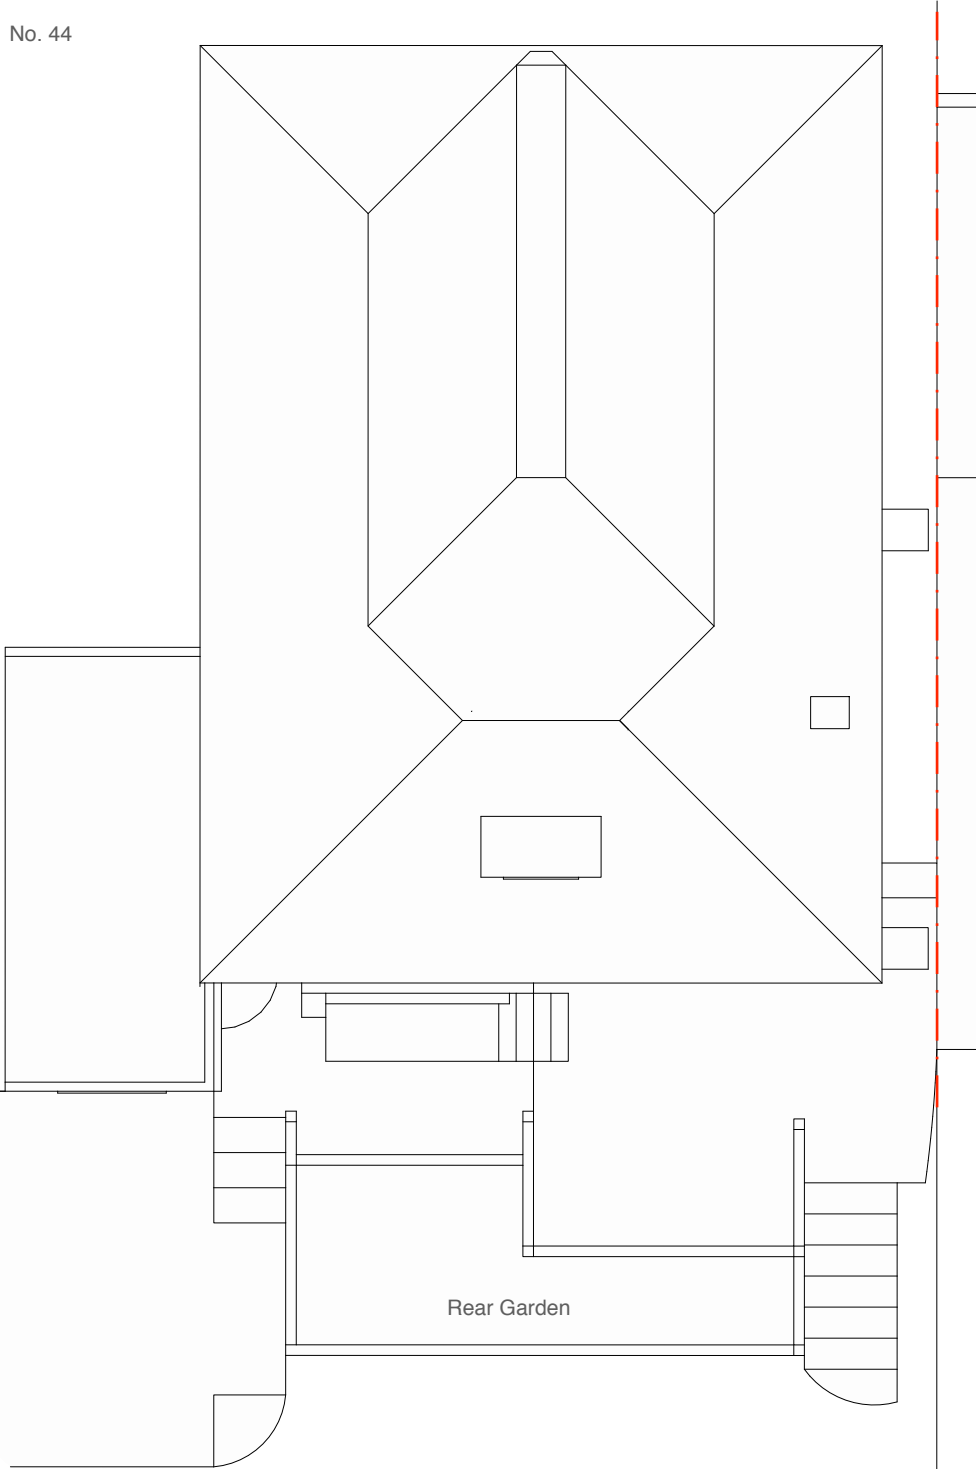

Existing Roof Plan

Address	Client	Date
44 Stanley Road, Northwood, HA6 1RG	Erik Elfsberg	20.02.2018

 

Drawing Title
Existing Floor Plans

Lawful development application for a loft conversion

Project no. / Stage /	Drawing no. / Revision
0182 PLA-	05_A
Revision notes:	Drawn by: IR
A - First Issue	

MICHAEL OAKES

B.A.Hons, Dipl. Architecture

REGISTERED ARCHITECT
DESIGNER and ILLUSTRATOR

Email: michaeloakesarchitect@googlemail.com
Phone: 01895 235089



Rear Elevation




Side Elevation



Side Elevation

Address	Client	Date
44 Stanley Road, Northwood, HA6 1RG	Erik Elfsberg	20.02.2018

 

Drawing Title
Existing Elevations
Lawful development application for a loft conversion


Project no. / Stage /	Drawing no. / Revision
0182 PLA-	06_A
Revision notes:	Drawn by: IR
A - First Issue	

MICHAEL OAKES


B.A.Hons, Dipl. Architecture

REGISTERED ARCHITECT
DESIGNER and ILLUSTRATOR


Email: michaeloakesarchitect@googlemail.com
Phone: 01895 235089

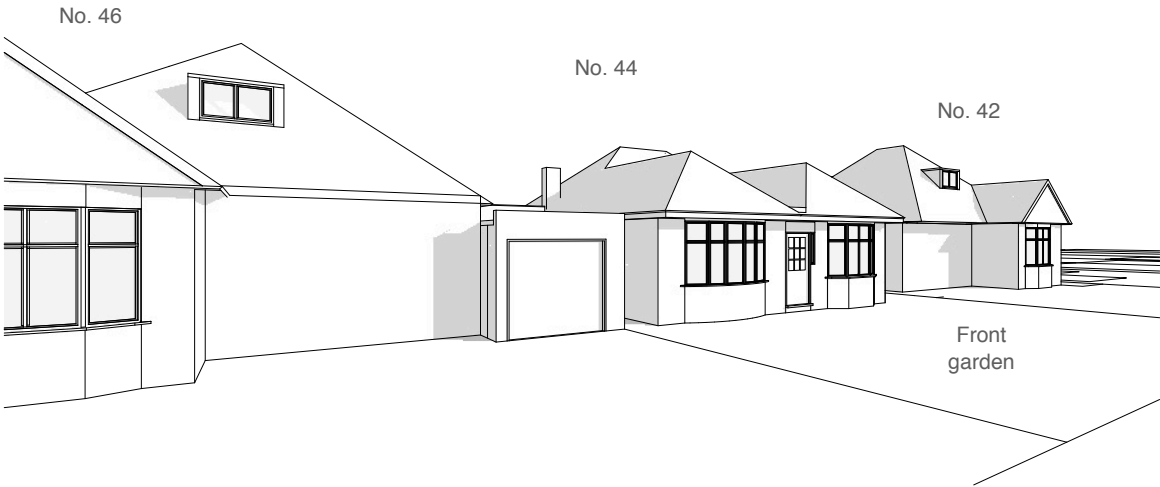


View from Stanley Road from outside no. 46

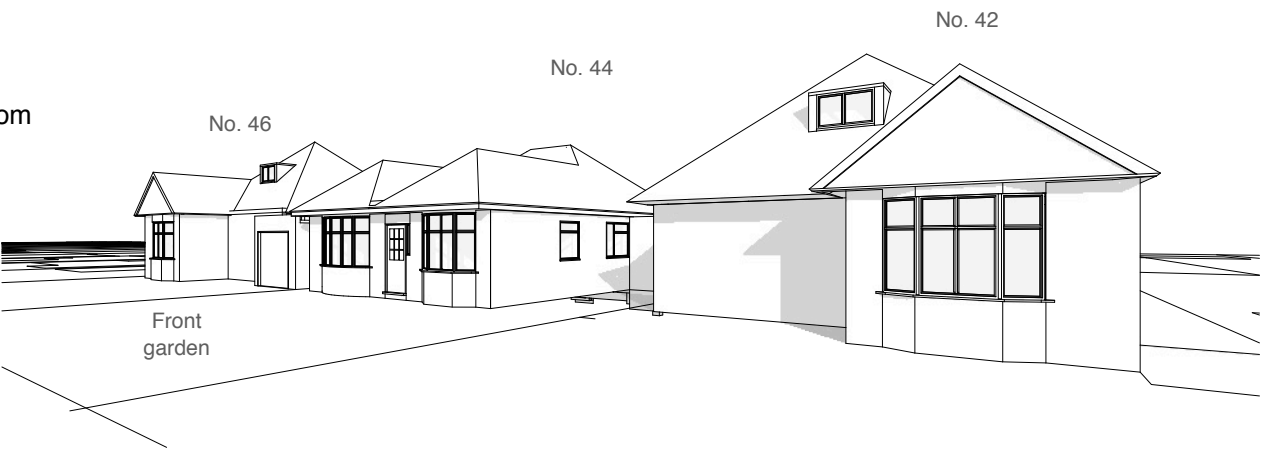


View from Stanley Road from outside no. 42

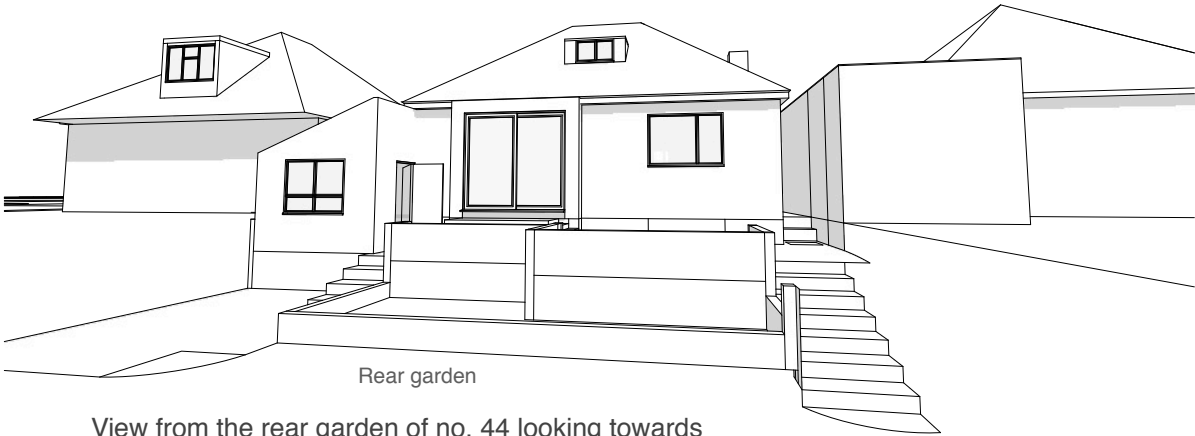

View from the rear garden of no. 44 looking towards the rear elevation

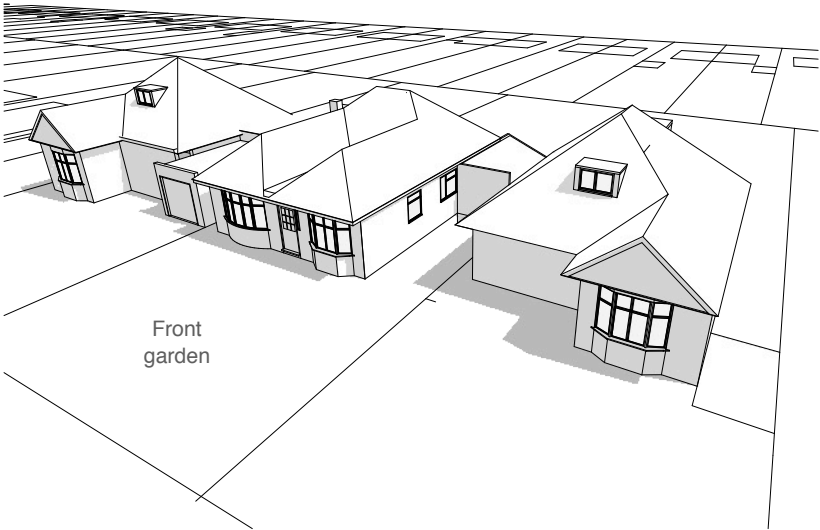

Birds eye view of the front of the property

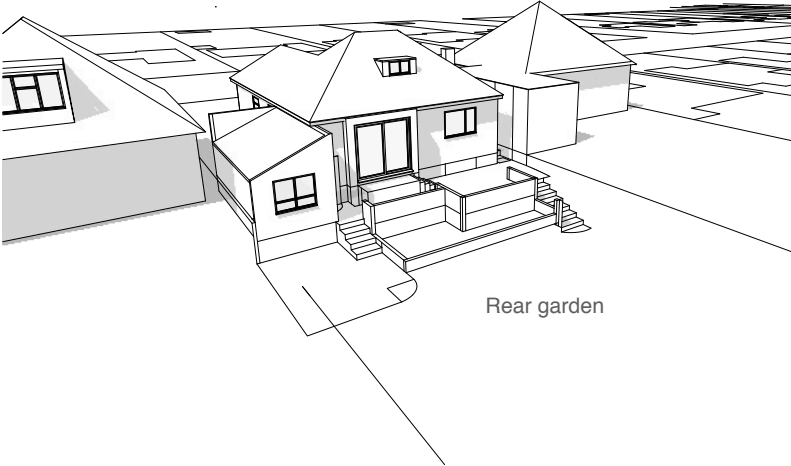

Birds eye view of the rear of the property

Address	Client	Date
44 Stanley Road, Northwood, HA6 1RG	Erik Elfsberg	20.02.2018

Email: michaeloakesarchitect@googlemail.com Phone: 01895 235089
M.Oakes. Registered Architect. 10 Parkfield Avenue, Hillingdon, Middlesex, UB10 0DF, Great Britain

Drawing Title
Existing 3D Views
Lawful development application for a loft conversion

Project no. / Stage /	Drawing no. / Revision
0182 PLA-	07_A
Revision notes:	Drawn by: IR
A - First Issue	

Copyright
Michael Oakes Architect © 2018
Print all drawings in full colour at A3 size
Do not scale drawings