


No.14

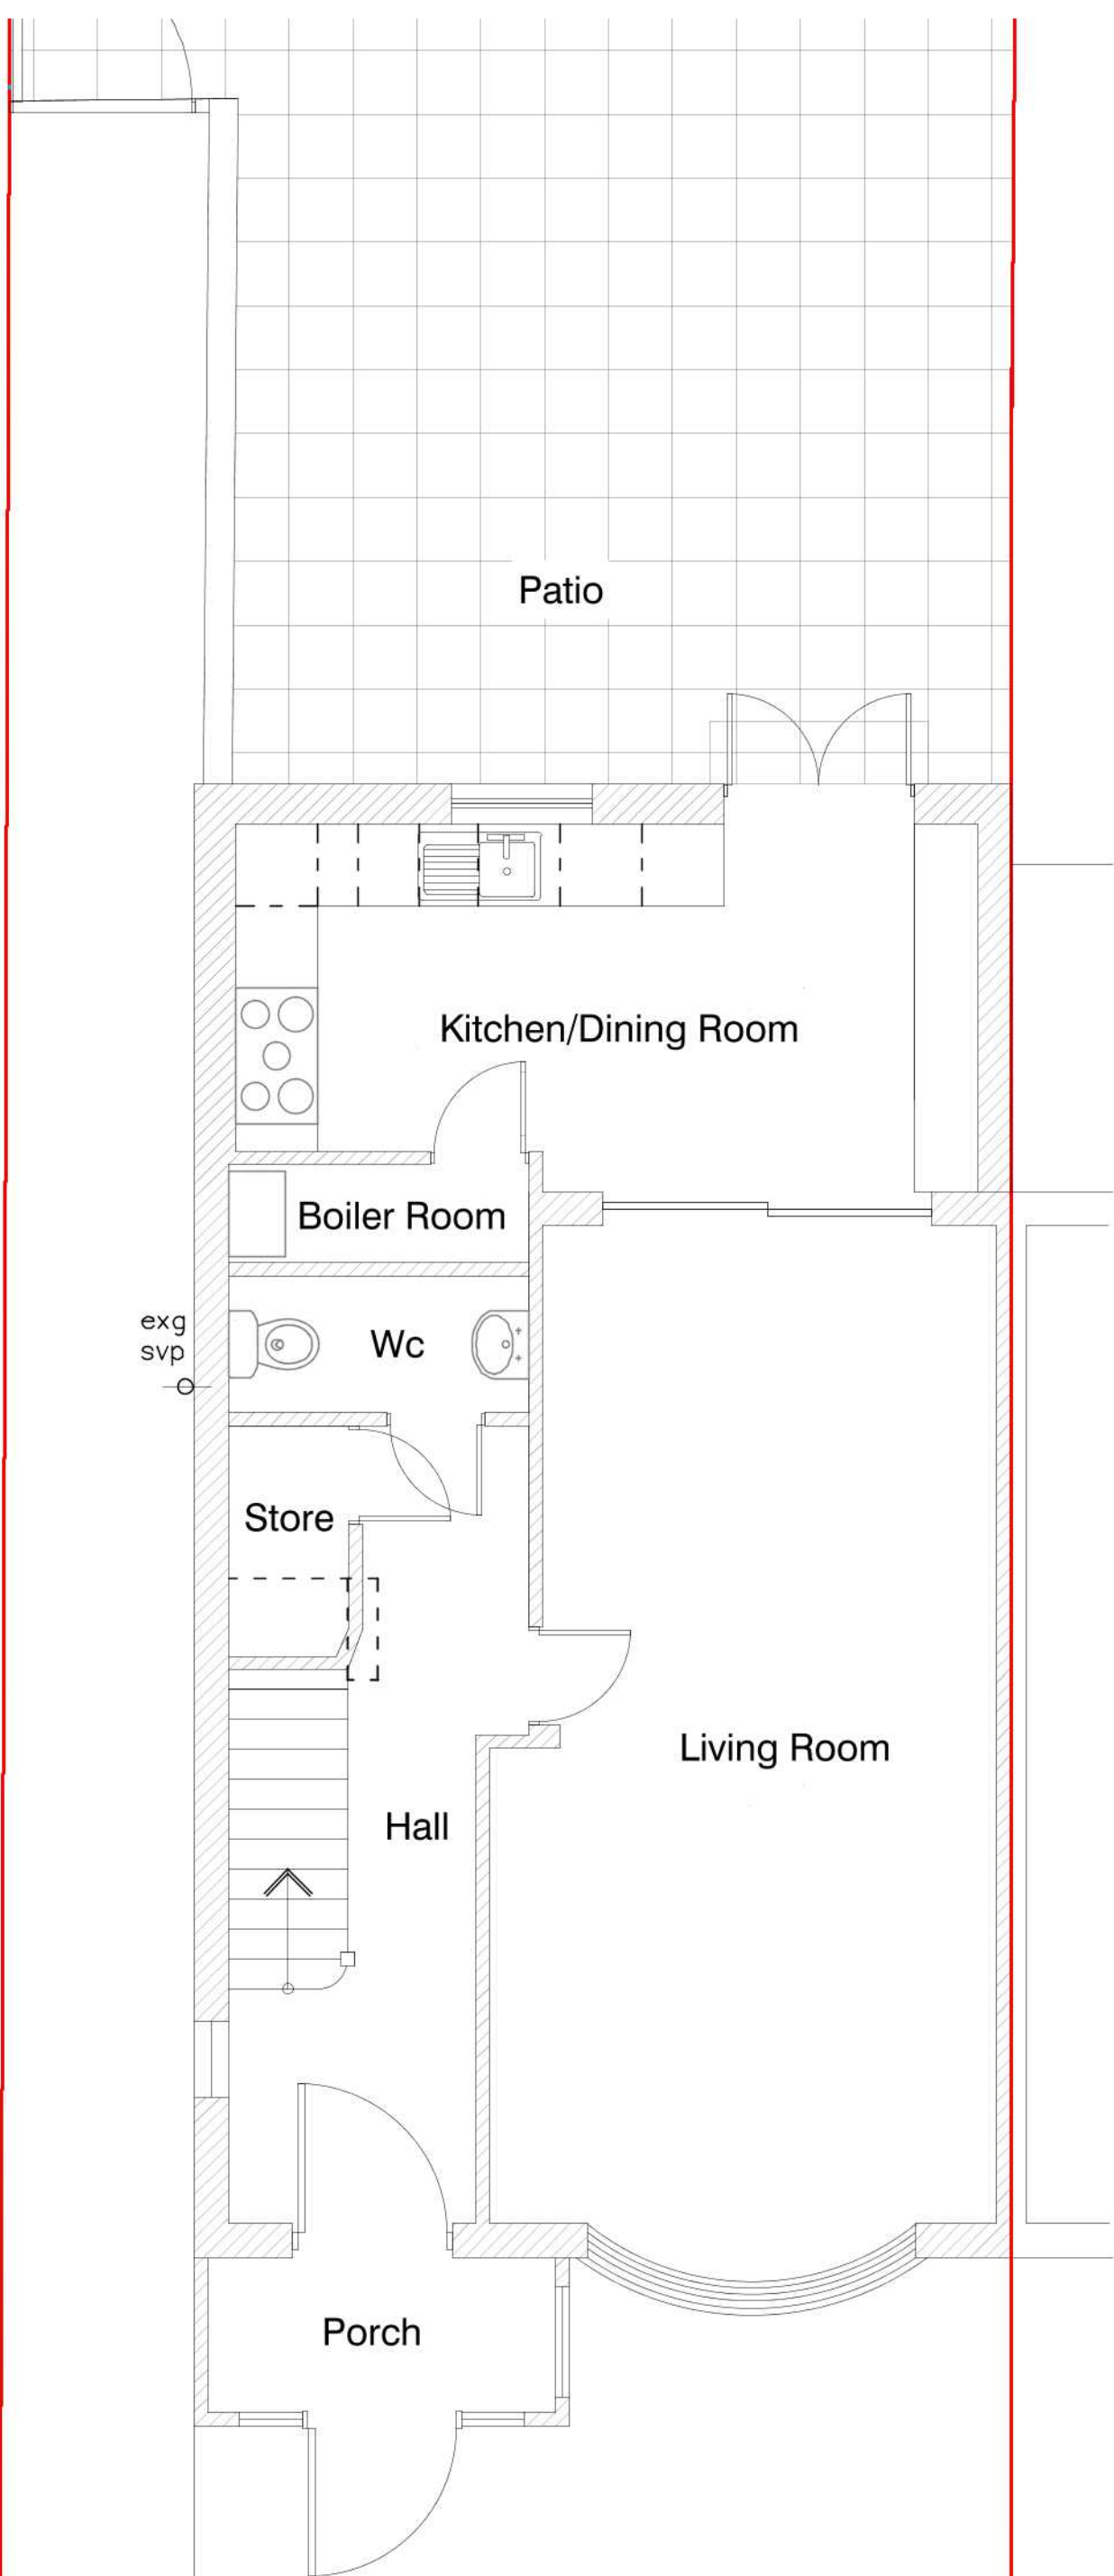

EXISTING GROUND FLOOR PLAN

No.12

CHARTERHOUSE DESIGN AND BUILD LIMITED 14 REIGATE ROAD ILFORD ESSEX IG3 9HD T 0208 5988624 M 07861 258943 COPYRIGHT ACT 1988 Email charterhousedb@hotmail.com		title EXISTING GROUND FLOOR PLAN job 12 COLBROOK AVENUE, HAYES, UB3 1TG.	scale A3@1:50	drawing no. 22-2020.12-P03	date OCT 2020	revision —
				client MRS & MR N DHIMAN.	drawn by KD	

No.10