


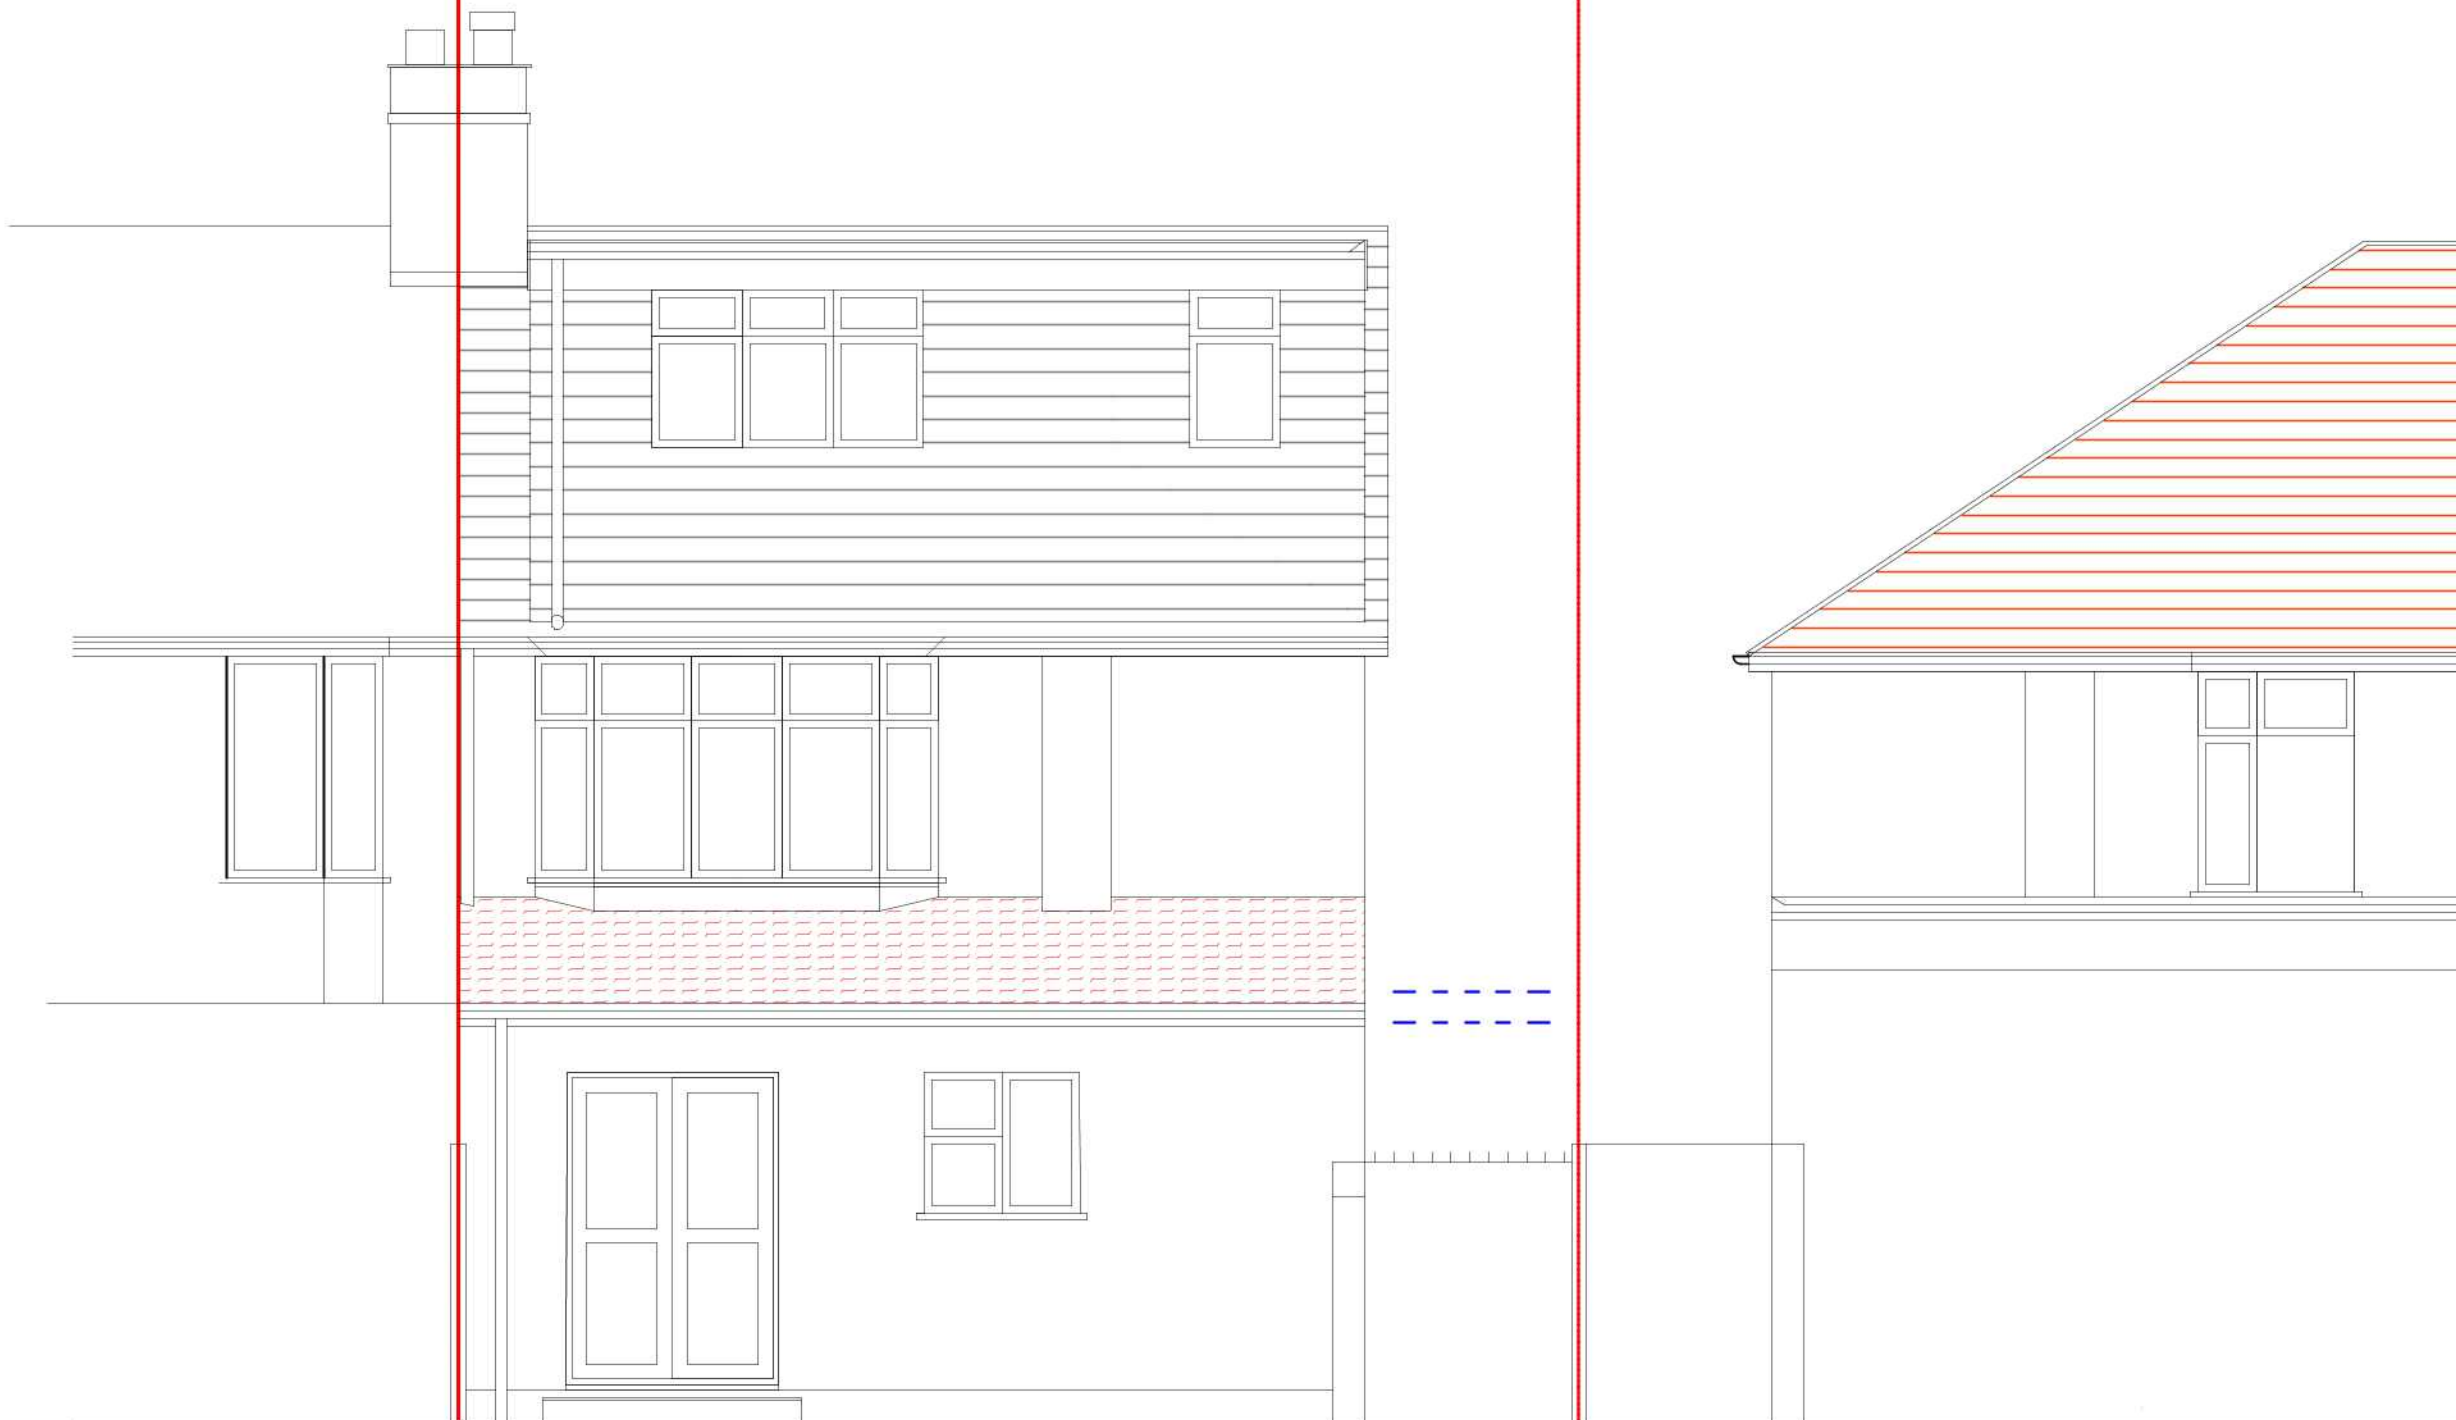

## EXISTING REAR ELEVATION



|                                                                                     |                                            |                              |                               |                  |               |
|-------------------------------------------------------------------------------------|--------------------------------------------|------------------------------|-------------------------------|------------------|---------------|
| CHARTERHOUSE DESIGN AND BUILD LIMITED<br>14 REIGATE ROAD   ILFORD   ESSEX   IG3 9HD | title<br>EXISTING REAR ELEVATION           | scale<br>A3@1:50             | drawing no.<br>22-2020.12-P04 | date<br>OCT 2020 | revision<br>— |
| T 0208 5988624 M 07861 258943<br>Email   charterhousedb@hotmail.com                 | job<br>12 COLBROOK AVENUE, HAYES, UB3 1TG. | client<br>MRS & MR N DHIMAN. |                               | drawn by<br>—    |               |