


No.14

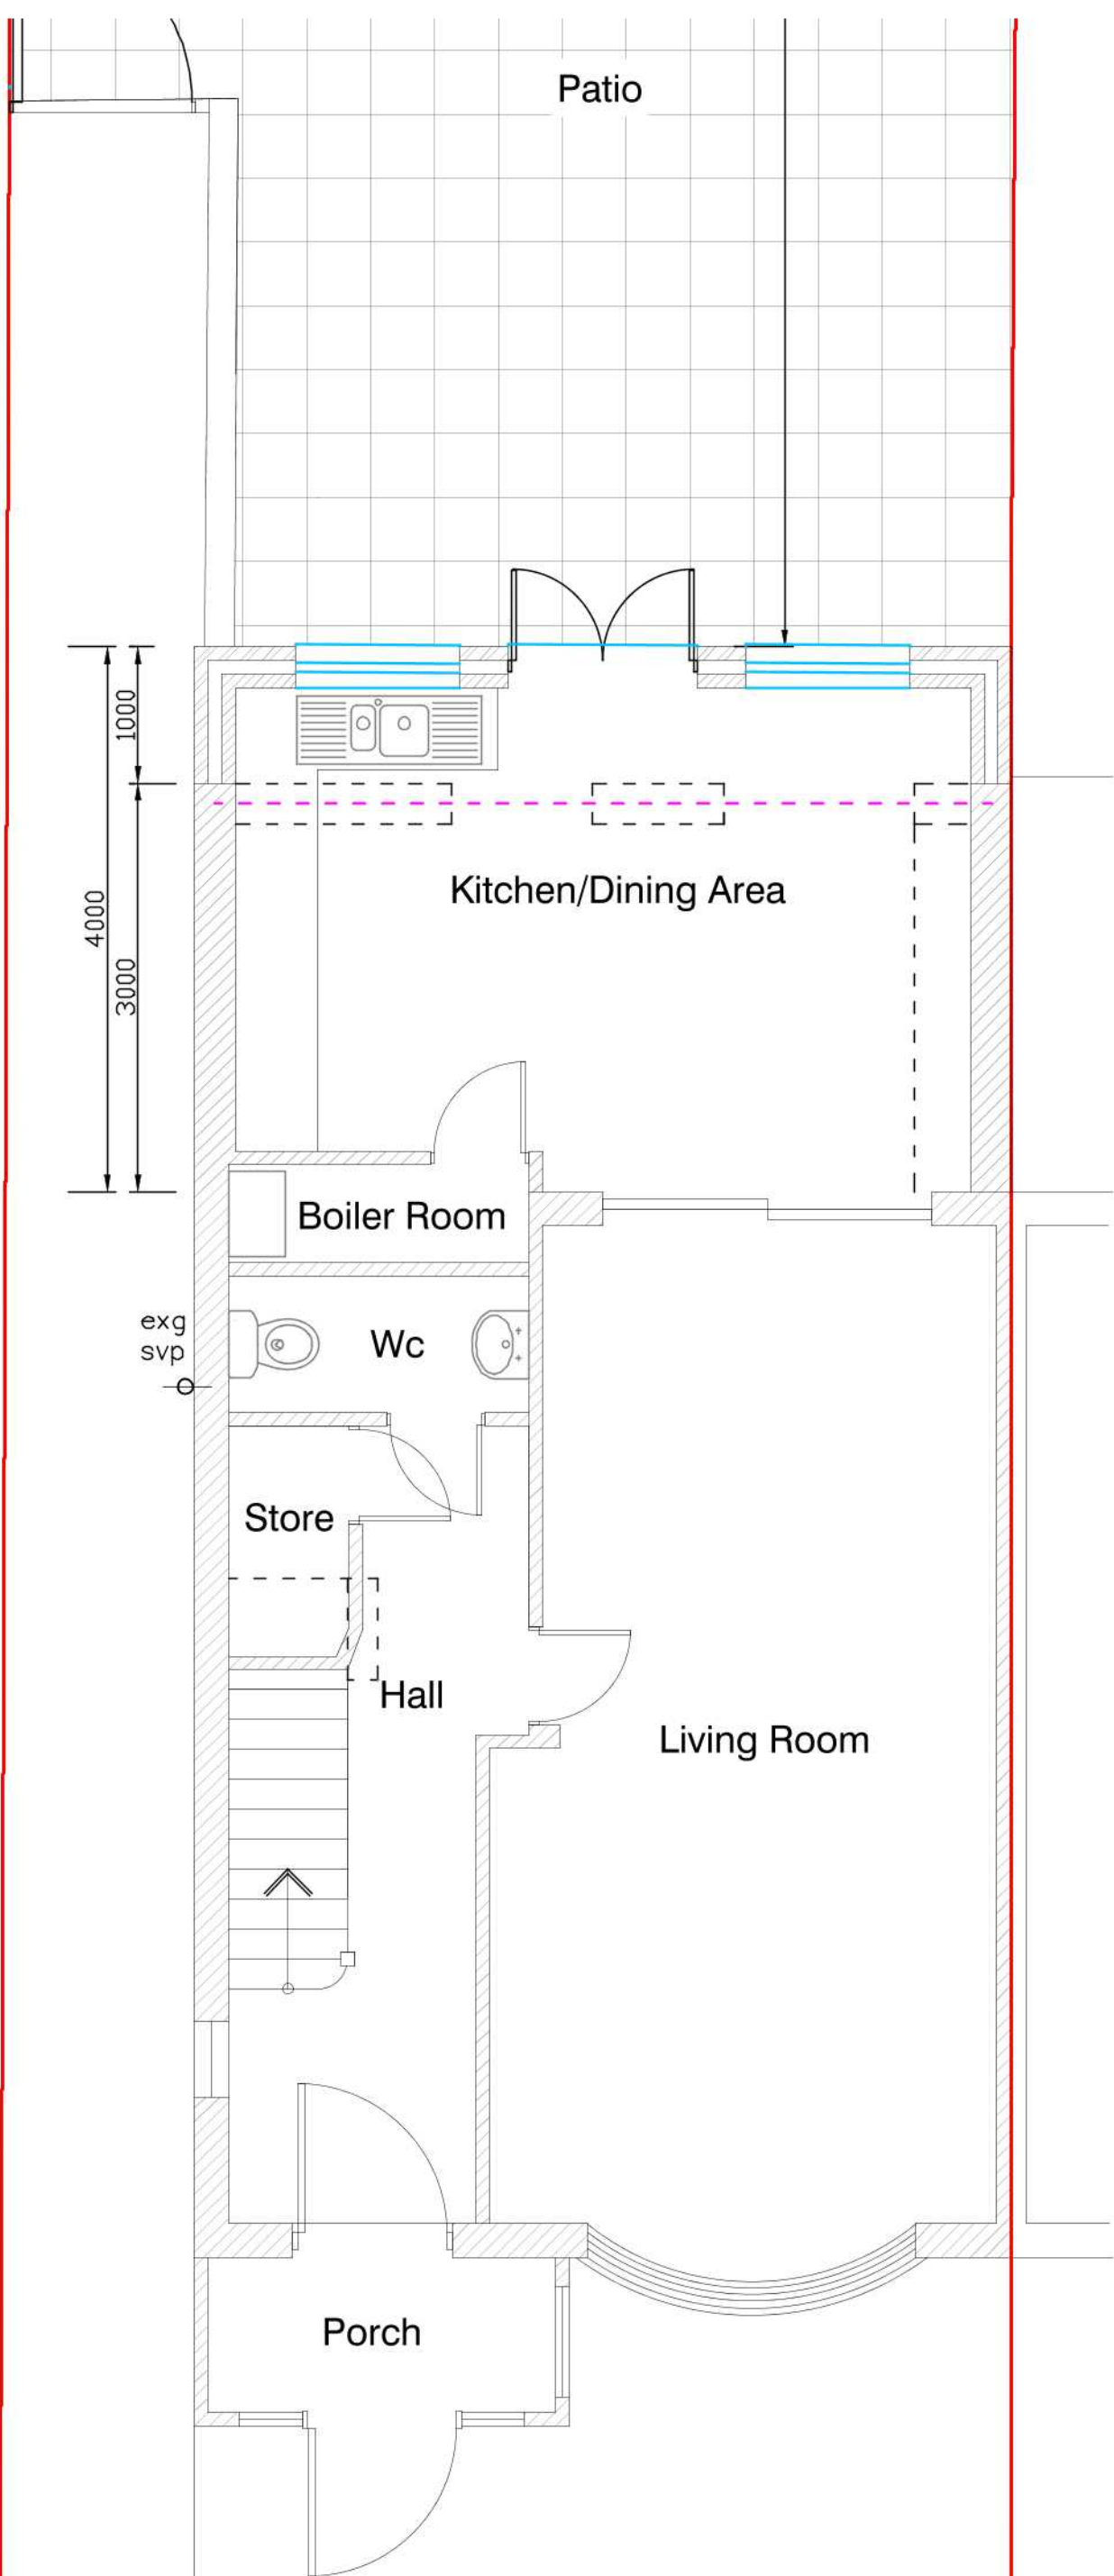

PROPOSED GROUND FLOOR PLAN

No.12

No.10

CHARTERHOUSE DESIGN AND BUILD LIMITED 14 REIGATE ROAD ILFORD ESSEX IG3 9HD T 0208 5988624 M 07861 258943 COPYRIGHT ACT 1988 Email charterhousedb@hotmail.com	title PROPOSED GROUND FLOOR PLAN	scale A3@1:50	drawing no. 22-2020.12-P05-4	date NOV 2020	revision -
job 12 COLBROOK AVENUE, HAYES, UB3 1TG.			client MRS & MR N DHIMAN.	drawn by KD	