


No.14

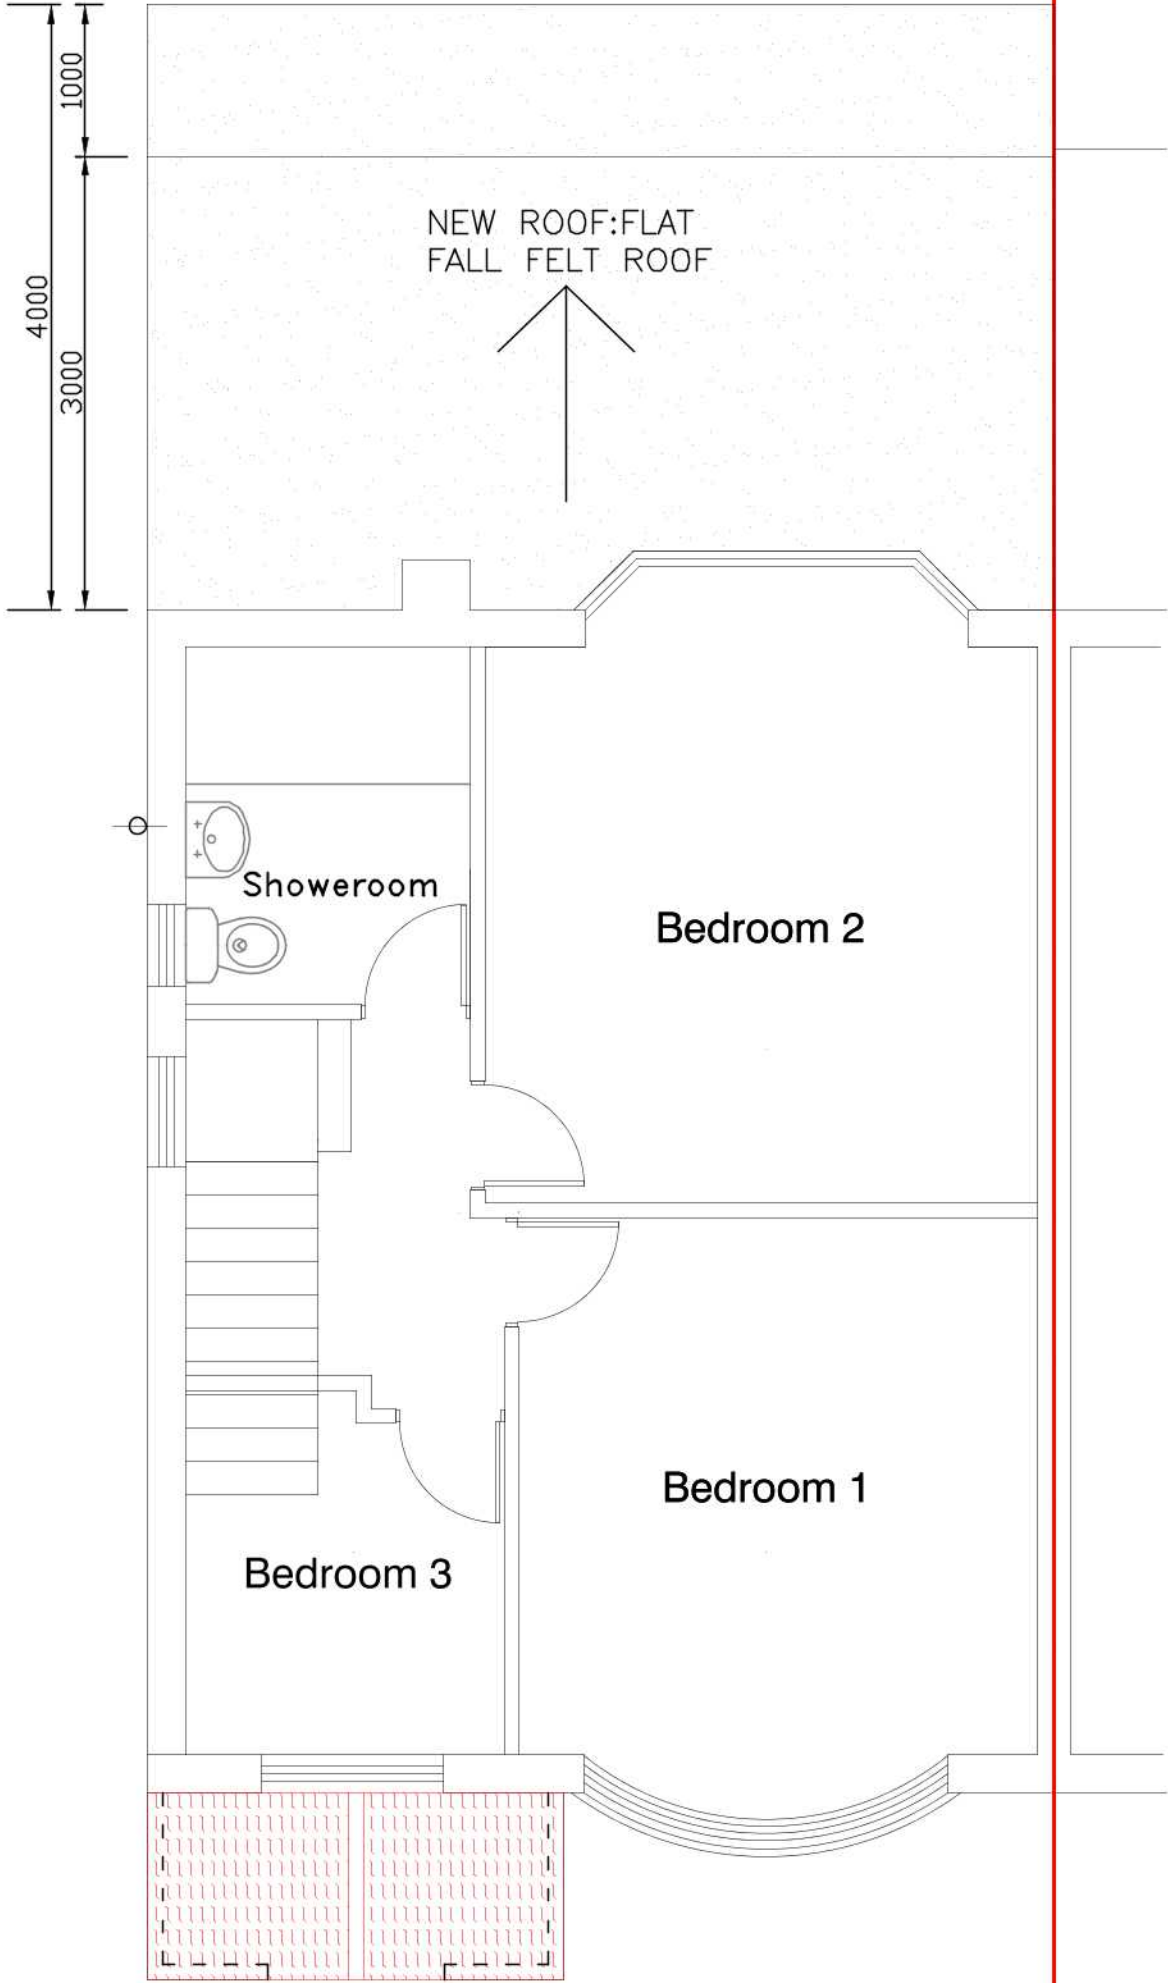

PROPOSED ROOF PLAN

No.12

No.10

Rev A. Amended Flat roof omitt lean-roof nov 2020			drawing no.		date	revision
CHARTERHOUSE DESIGN AND BUILD LIMITED			22-2020.12-P06-4		NOV 2020	A
14 REIGATE ROAD ILFORD ESSEX IG3 9HD			client		drawn by	
T 0208 5988624 M 07861 258943 COPYRIGHT ACT 1988			MRS & MR N DHIMAN.		KD	
Email charterhousedb@hotmail.com			job			
			12 COLBROOK AVENUE, HAYES, UB3 1TG.			
			scale			
			A3@1:50			
			title			
			PROPOSED ROOF / FLOOR PLAN			