


No.14

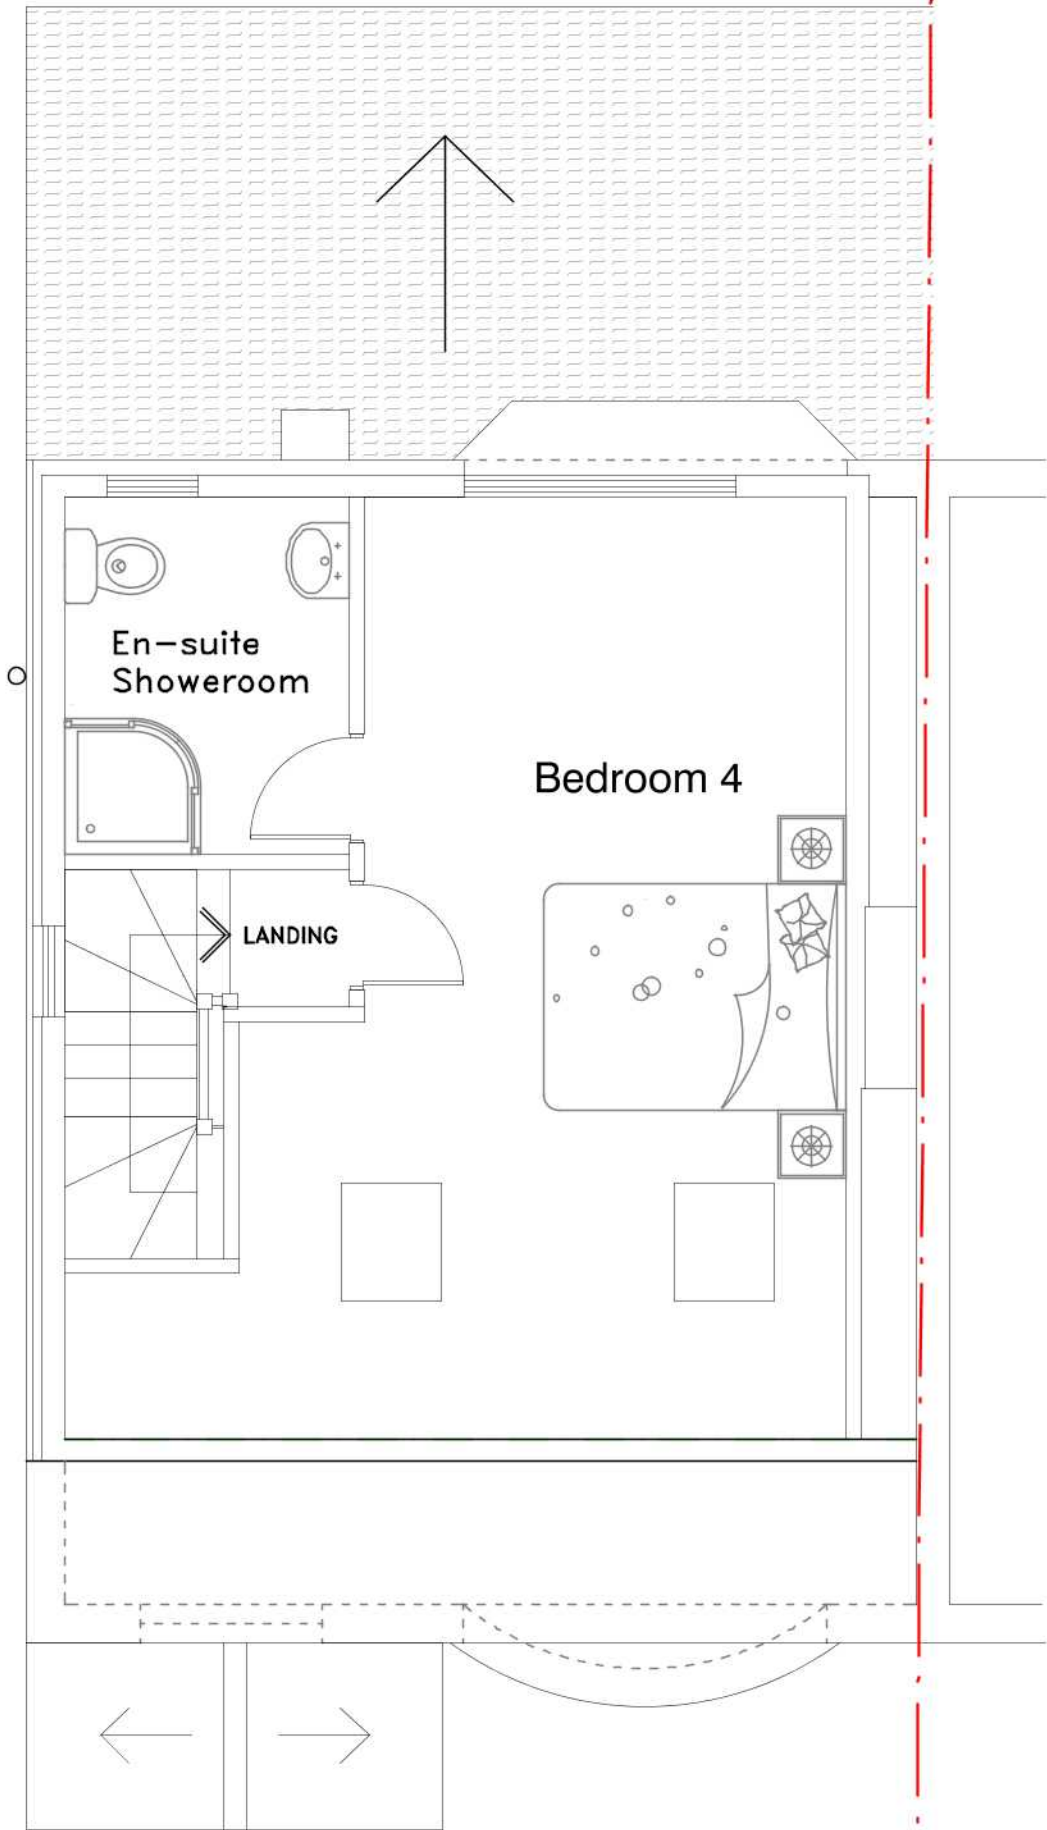

EXISTING LOFT/ROOF PLAN

No.12

No.10

CHARTERHOUSE DESIGN AND BUILD LIMITED 14 REIGATE ROAD ILFORD ESSEX IG3 9HD T 0208 5988624 M 07861 258943 COPYRIGHT ACT 1988 Email charterhousedb@hotmail.com	title EXISTING LOFT & ROOF PLAN job 12 COLBROOK AVENUE, HAYES, UB3 1TG.	scale A3@1:50	drawing no. 23-2021.12-PL05 client MRS & MR N DHIMAN.	date JAN 2021	revision -
				drawn by KD	