


No.14

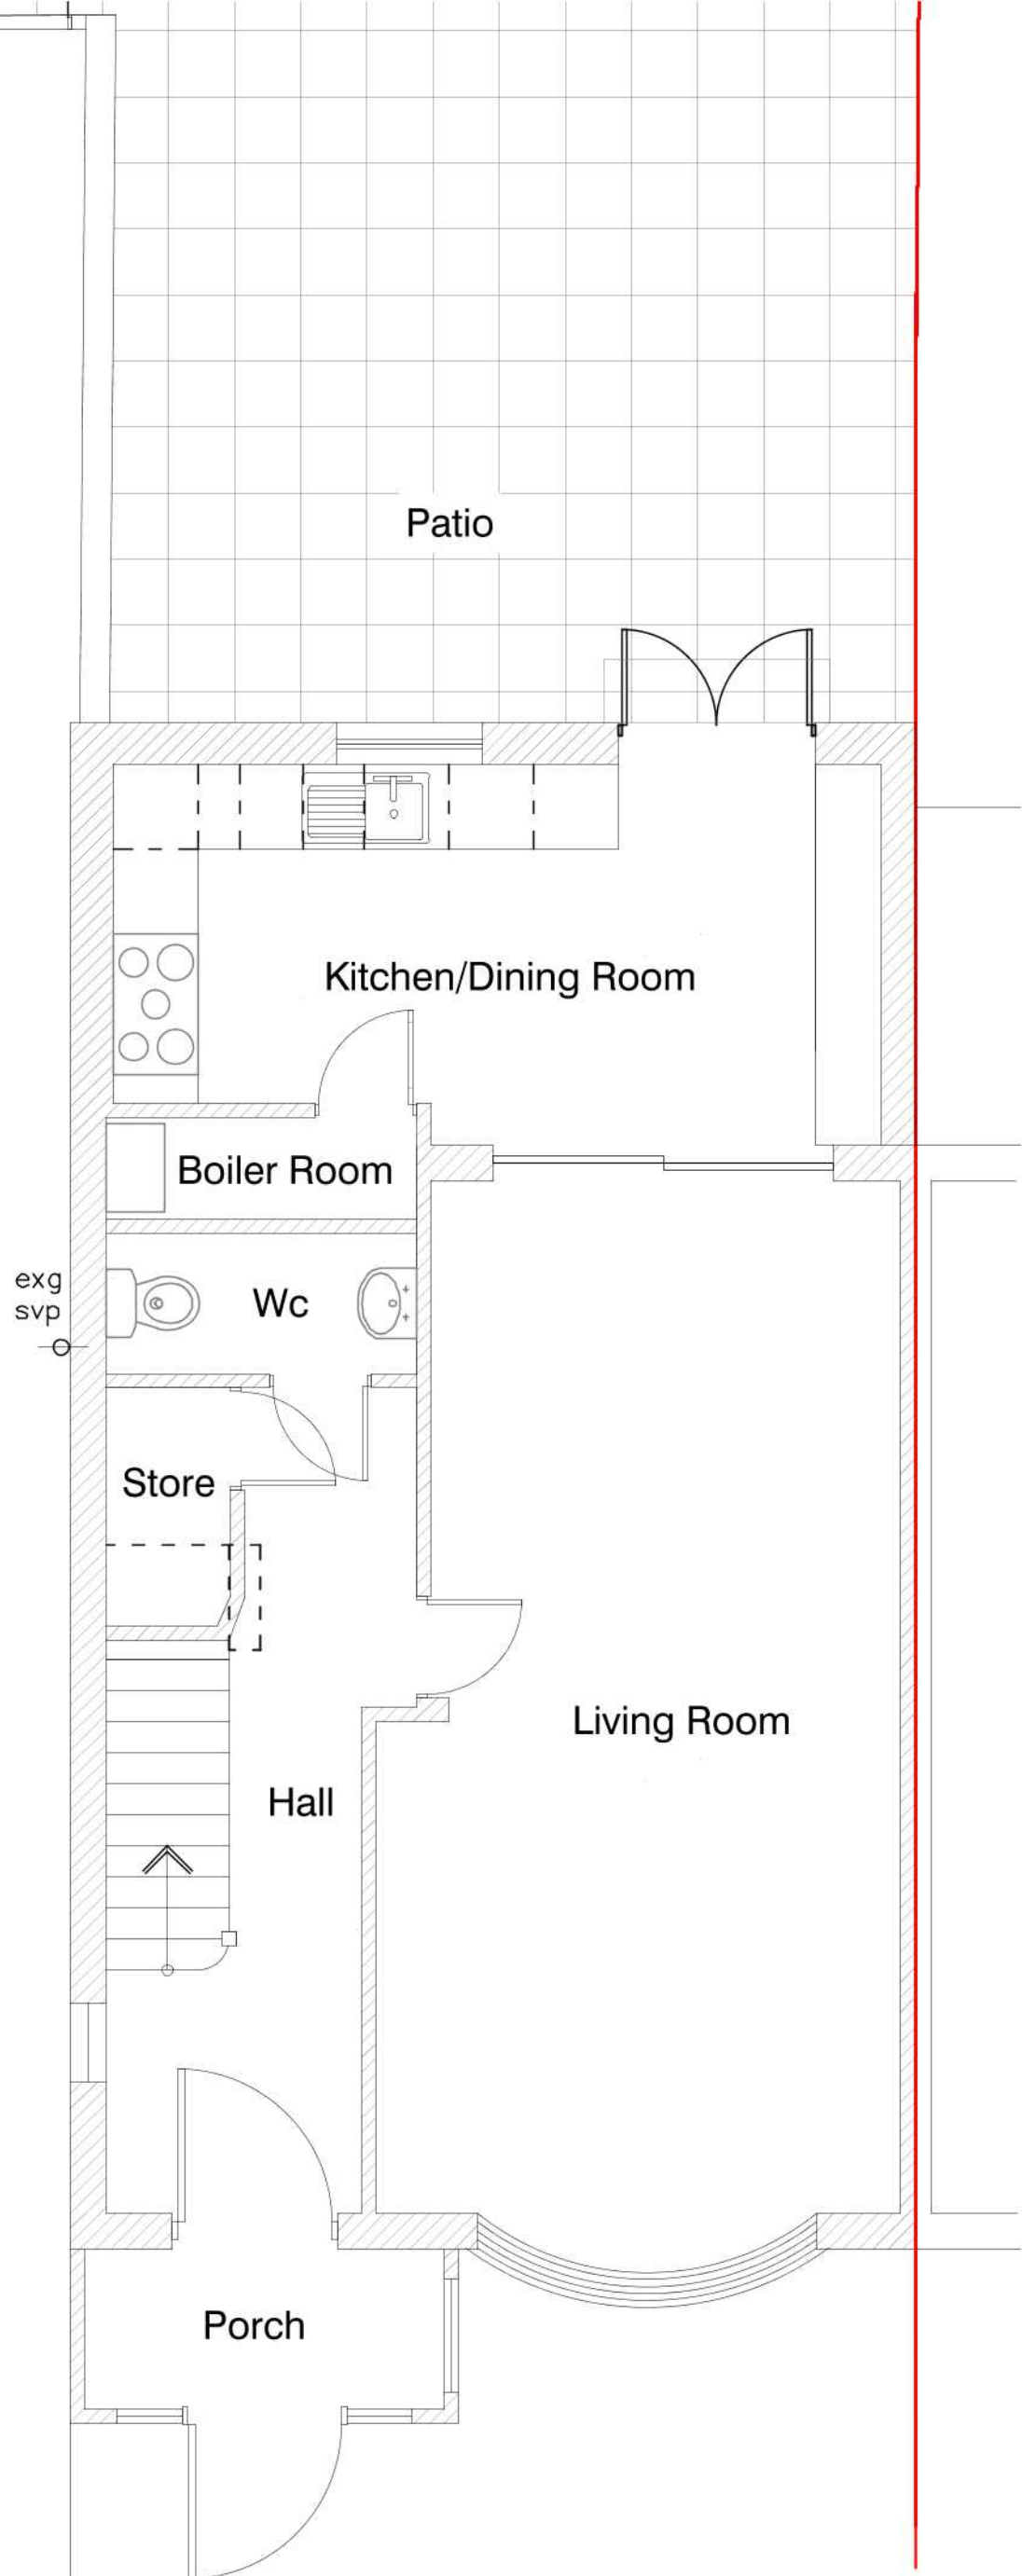

EXISTING GROUND FLOOR PLAN

No.12

|   |  |                                            |  |                  |  |                                |  |                  |  |                |  |
|---|--|--------------------------------------------|--|------------------|--|--------------------------------|--|------------------|--|----------------|--|
| CHARTERHOUSE DESIGN AND BUILD LIMITED<br>14 REIGATE ROAD   ILFORD   ESSEX   IG3 9HD<br>T 0208 5988624 M 07861 258943 COPYRIGHT ACT 1988<br>Email   charterhousedb@hotmail.com |  | title<br>EXISTING GROUND PLAN              |  | scale<br>A3@1:50 |  | drawing no.<br>23-2021.12-PL03 |  | date<br>JAN 2021 |  | revision<br>-  |  |
|   |  | job<br>12 COLBROOK AVENUE, HAYES, UB3 1TG. |  |                  |  | client<br>MRS & MR N DHIMAN.   |  |                  |  | drawn by<br>KD |  |

No.10