



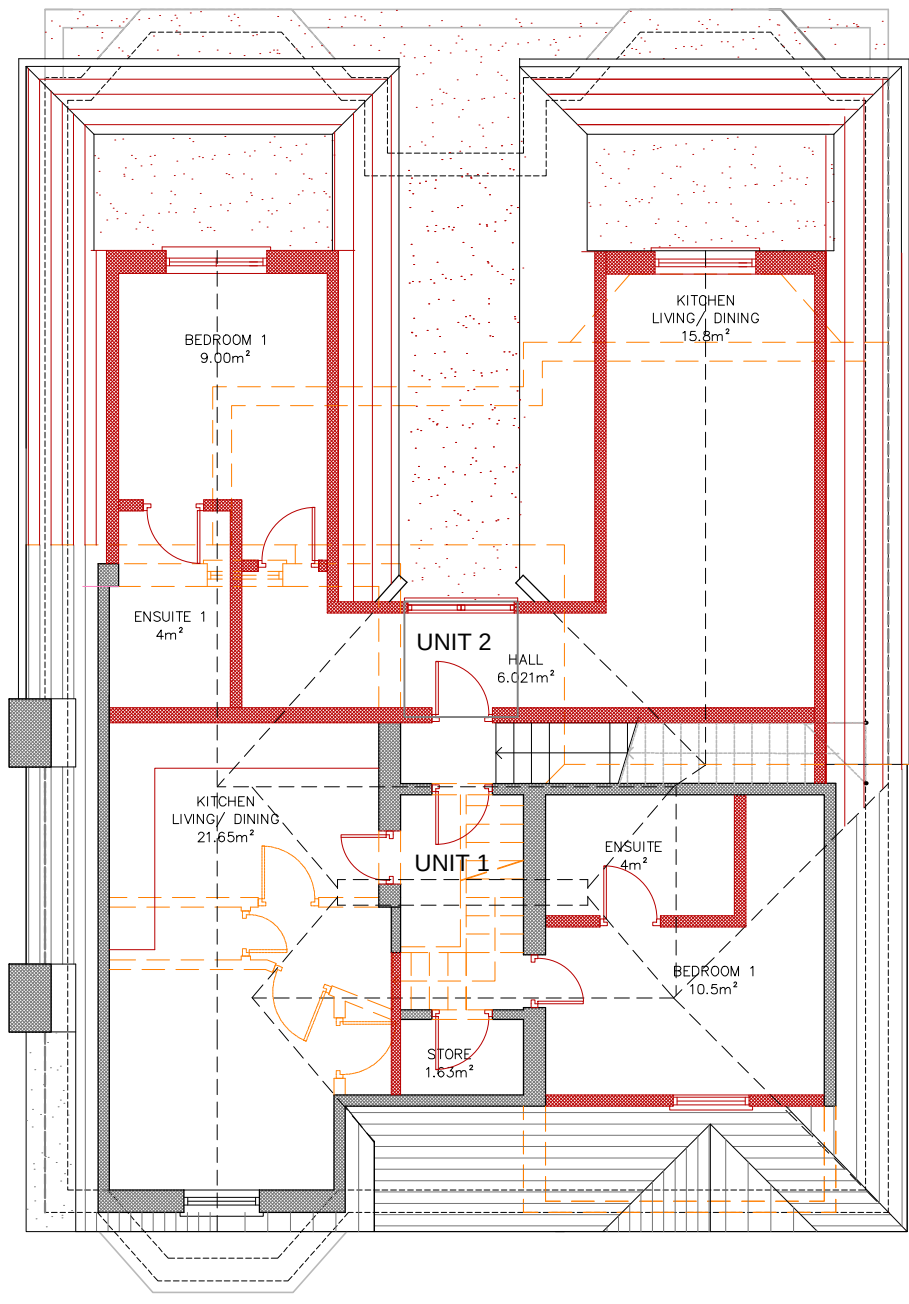


PROPOSED SECOND FLOOR PLAN
cut @ Height 1100mm
UNIT 1 GIA 45 m²
UNIT 2 GIA 52 m²

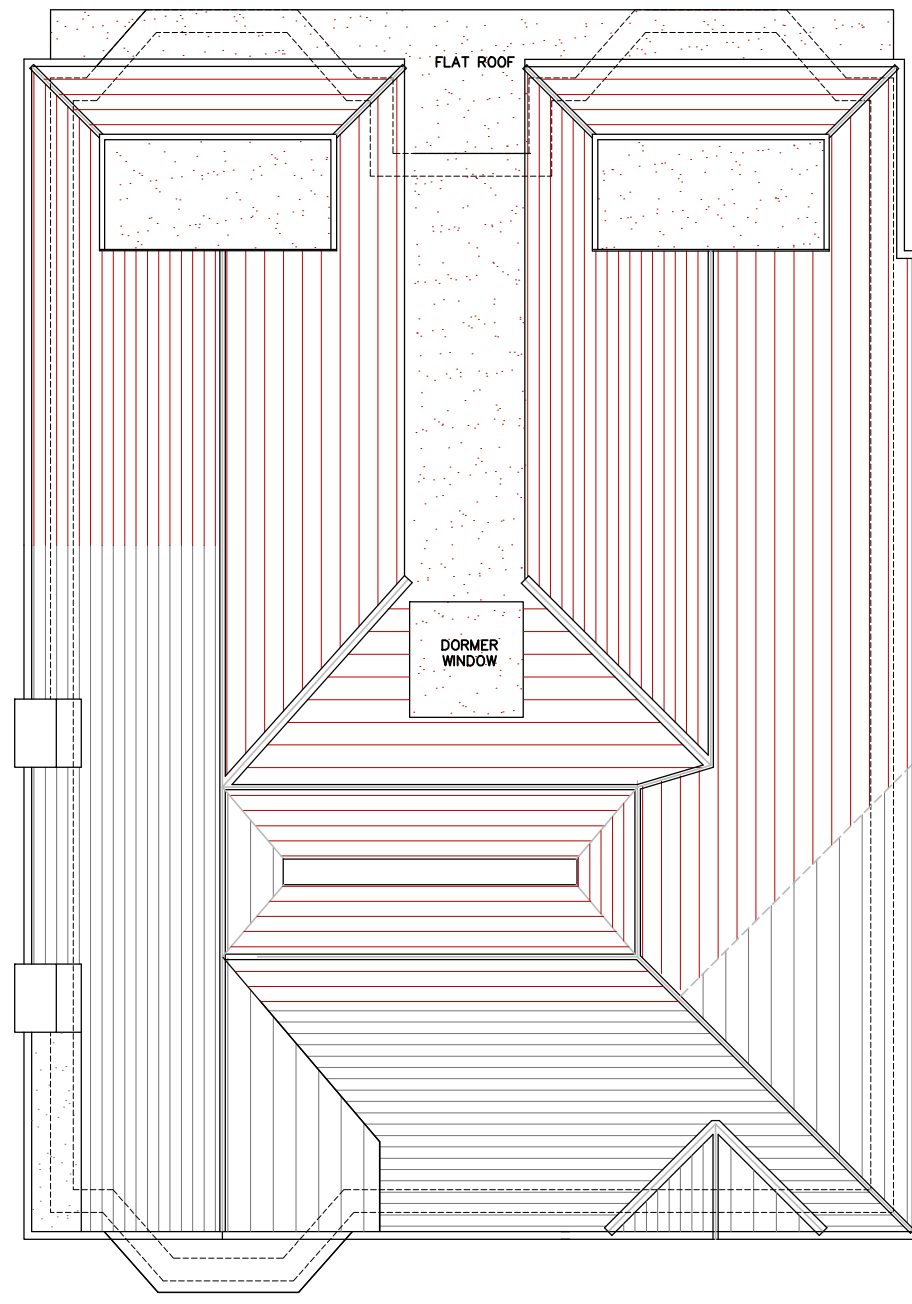


PROPOSED ROOF PLAN




PROPOSED FRONT ELEVATION

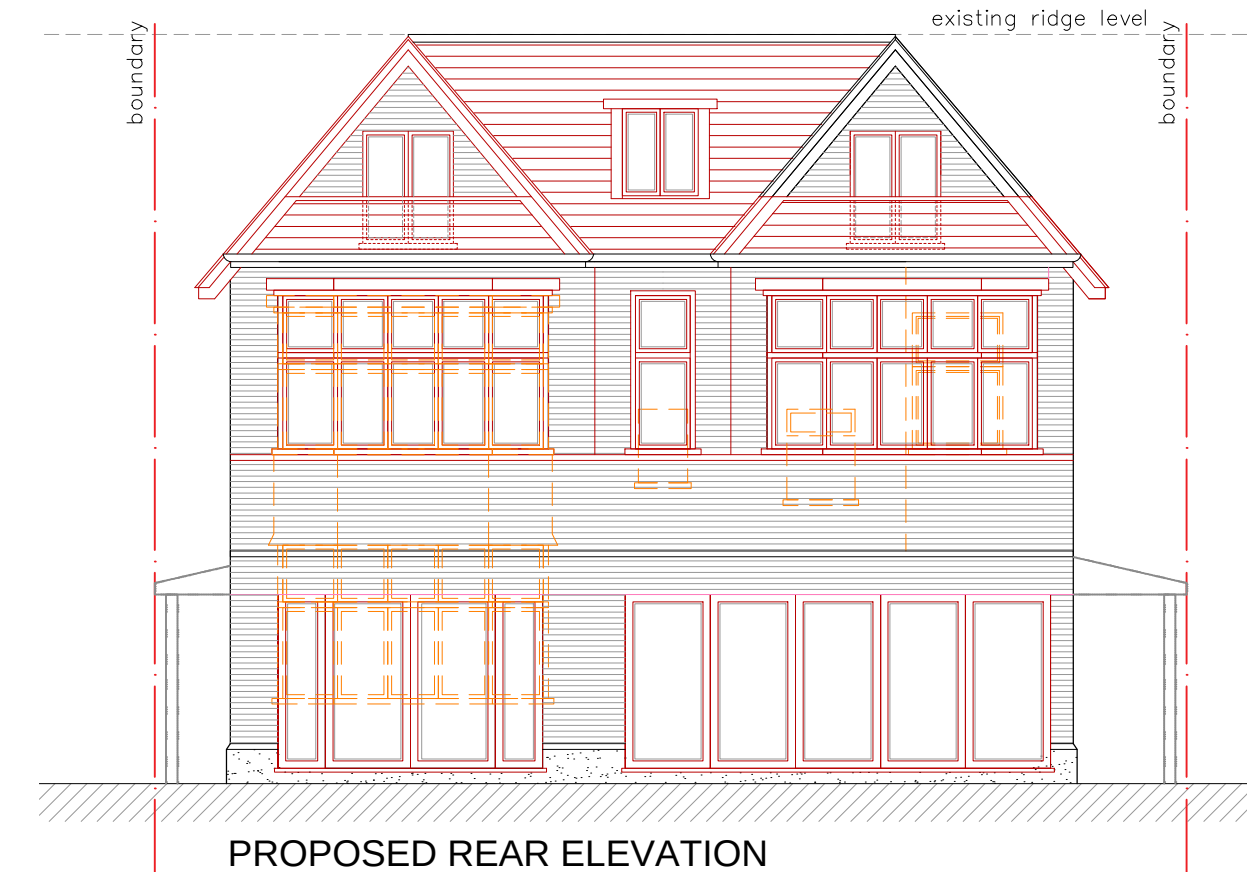


PROPOSED REAR ELEVATION

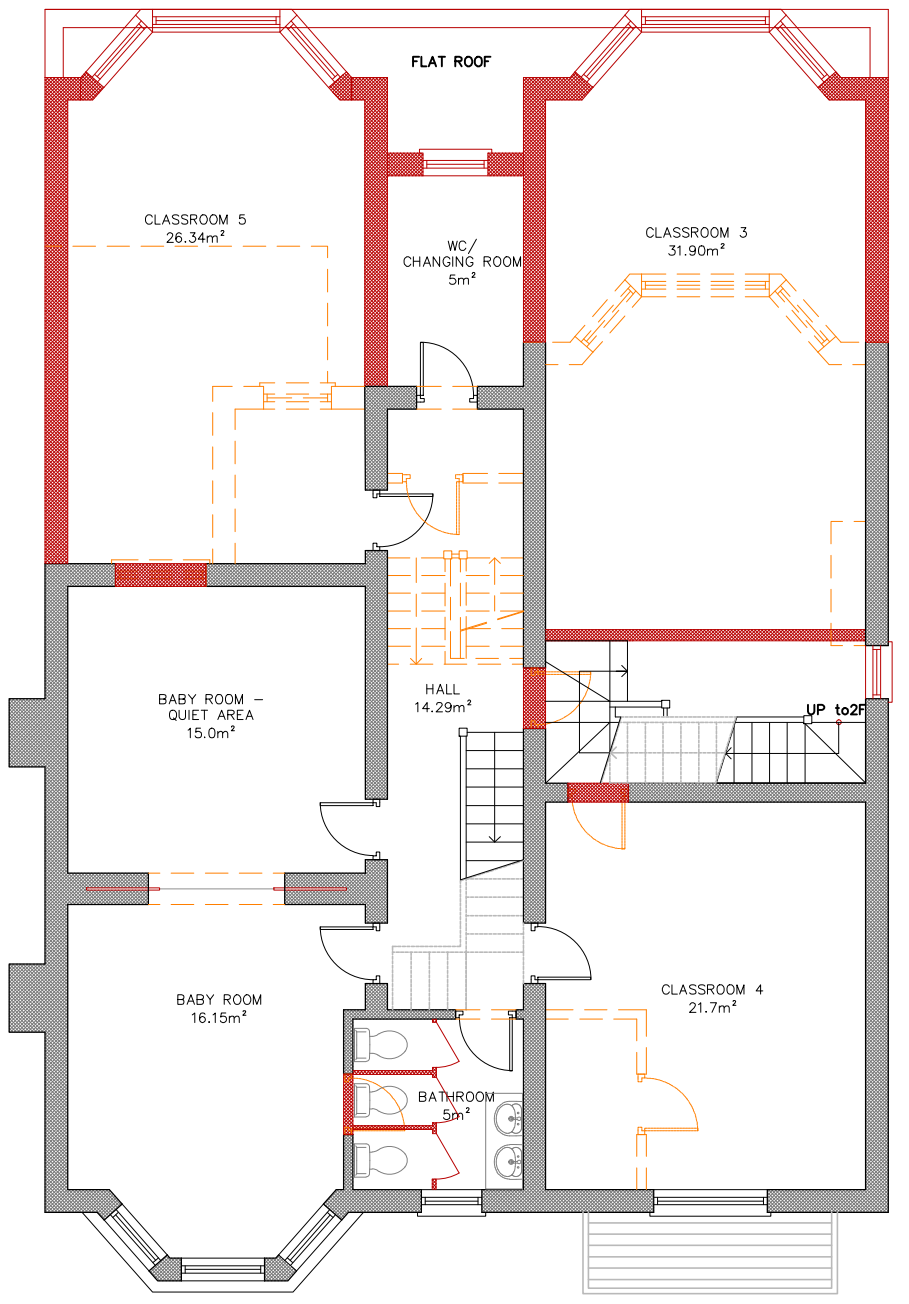


PROPOSED FIRST FLOOR PLAN

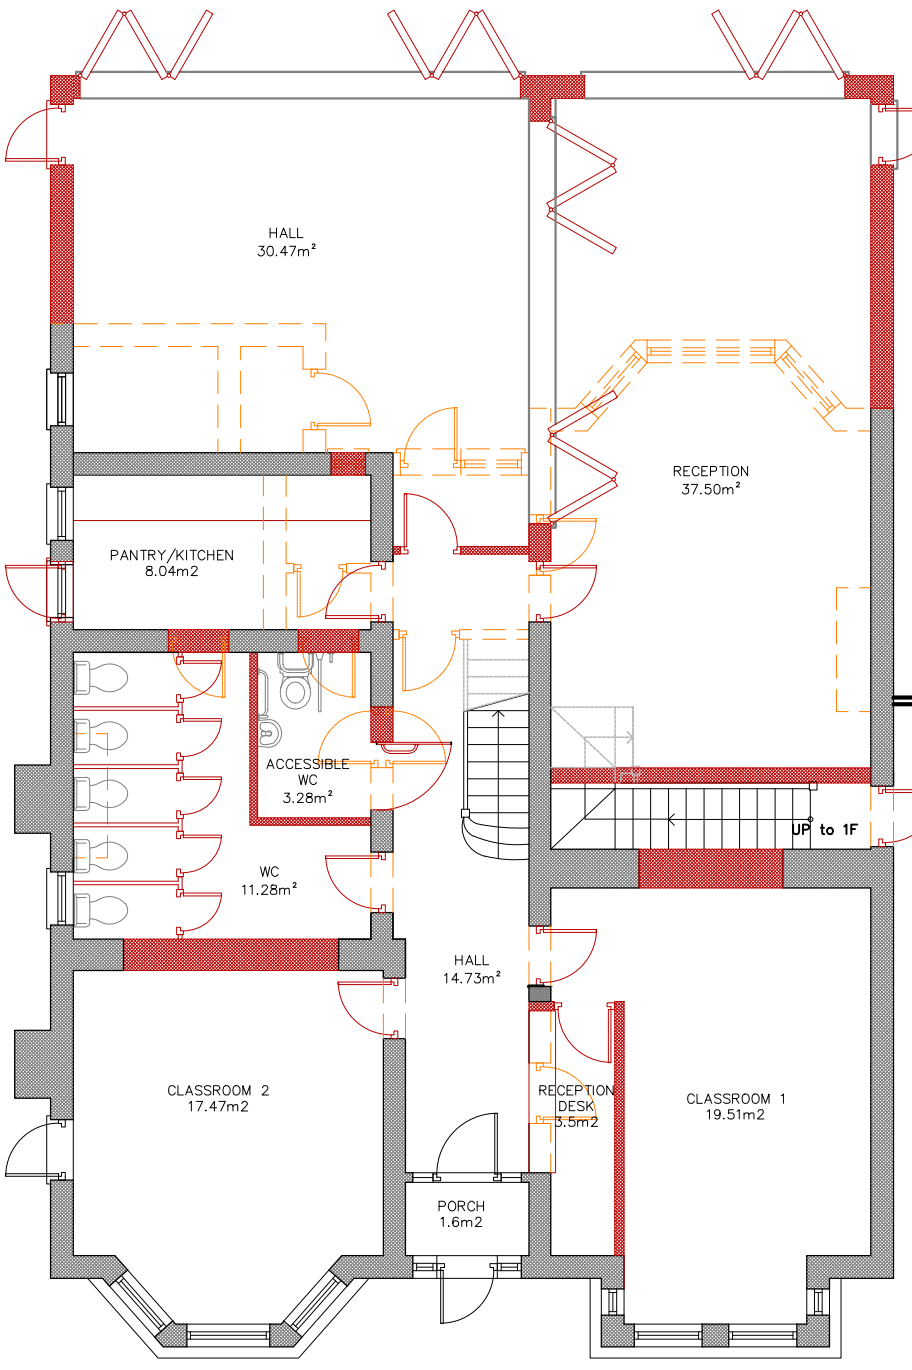

PROPOSED GROUND FLOOR PLAN

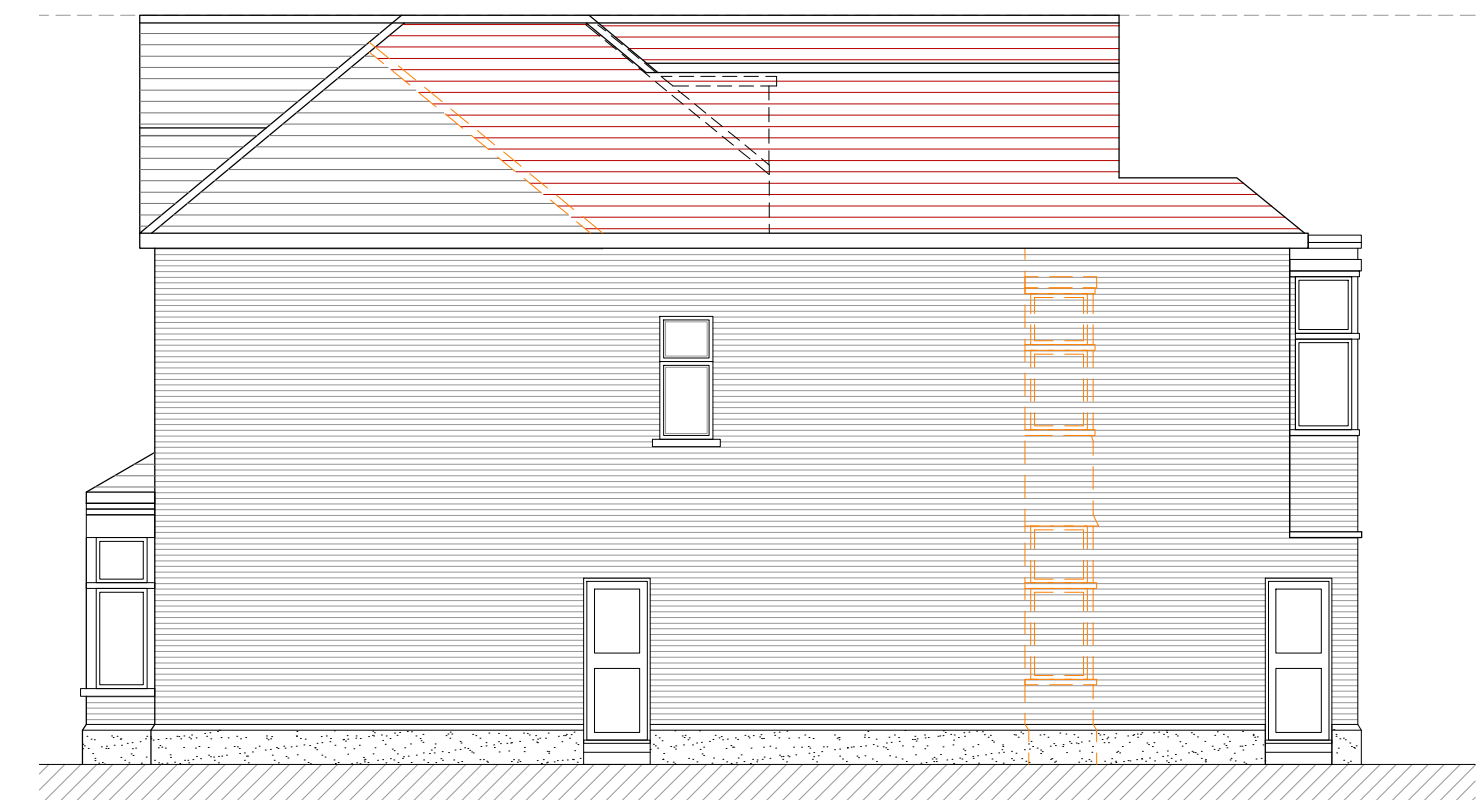

PROPOSED SIDE ELEVATION (SOUTH)

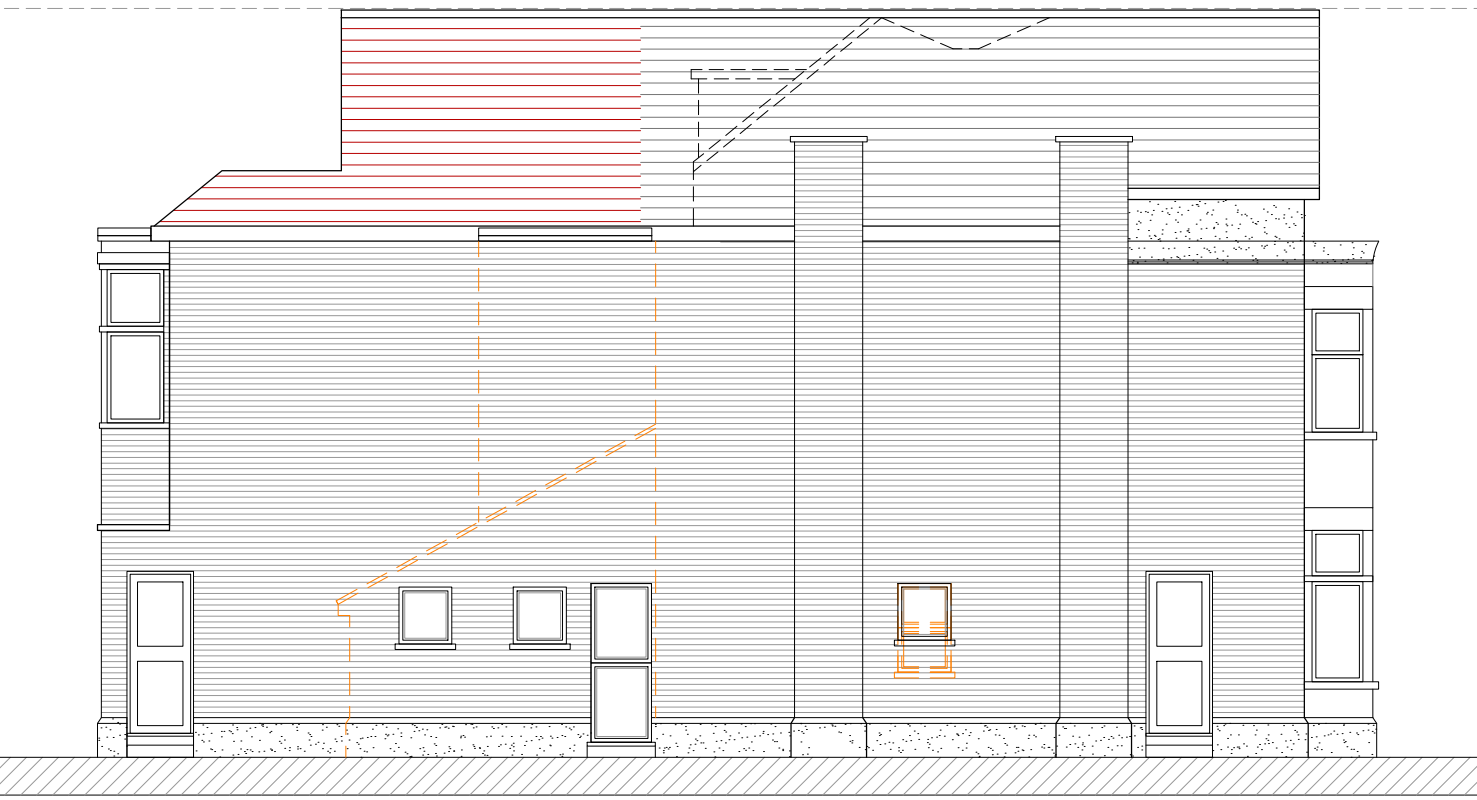

PROPOSED SIDE ELEVATION (NORTH)

Amendments/Notes			
Rev.	Detail	By	Date
A	Extended GF	SL	27.11.2018
B	Reduced GF rear	SL	05.02.2019
C	Roof layout redesigned. Drawing presentation revised.	NHQ	21.02.2019
D	REAR ROOF RESIGNED.	MD	22.07.2019

LEGEND

	PROPOSED
	EXISTING
	DEMOLISHED

PLANNING


All dimensions and levels to be checked on site by contractor prior to preparation of shop drawings and commencement of work on site.
This drawing and the copyrights and patents therein are the property of the Architect and may not be used or reproduced without consent.
This drawing is to be read in conjunction with all relevant consultants and/or specialist's drawings/documents and any discrepancies or variations are to be notified to the Architect before the affected work commences.
All works on site are to be carried out fully in accordance with current CDM regulations and recommendations, current Building Regulations, British Standards and Codes of Practice as appropriate.

Project
**16 MURRAY ROAD
NORTHWOOD
HA6 2YJ**

Drawing
**PROPOSED:
PLANS AND ELEVATIONS**

**SEABROOK
ARCHITECTS**
CHARTERED ARCHITECTS
Link House, St Mary's Way, Chesham, Bucks HP5 1HR
Tel: 01494 778918
e-mail: gsp@gsparchitects.co.uk

Drawn By	sl	Date	Feb 2019
Checked By		Date	
Approved By		Scale	1:100@A1
Drawing No.	5618 - PL102	Rev.	D

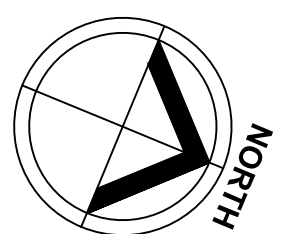

0 Scale 1:100 5m 10m