



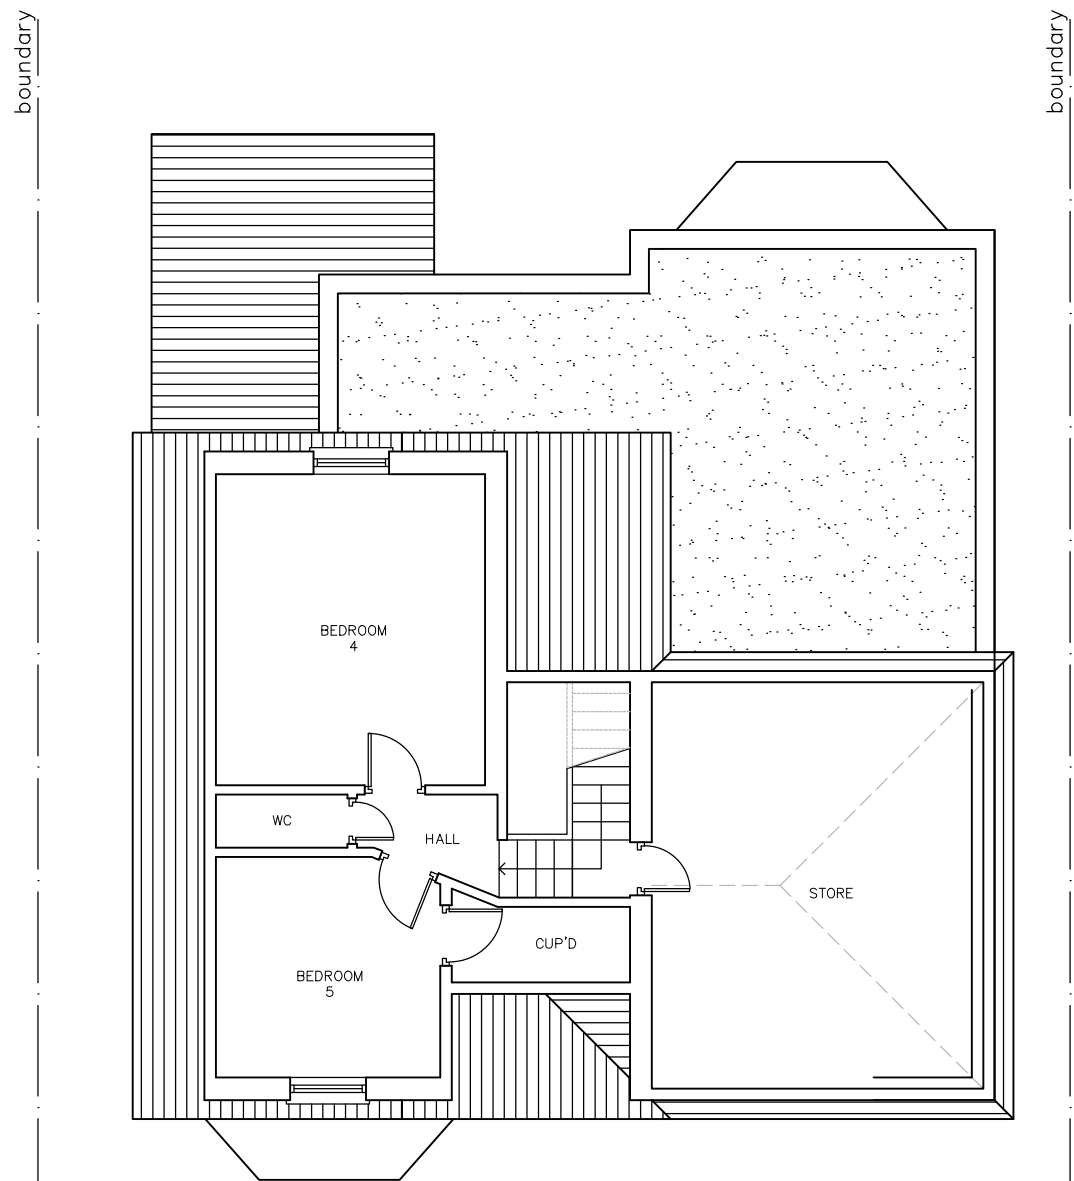

EXISTING SECOND FLOOR PLAN

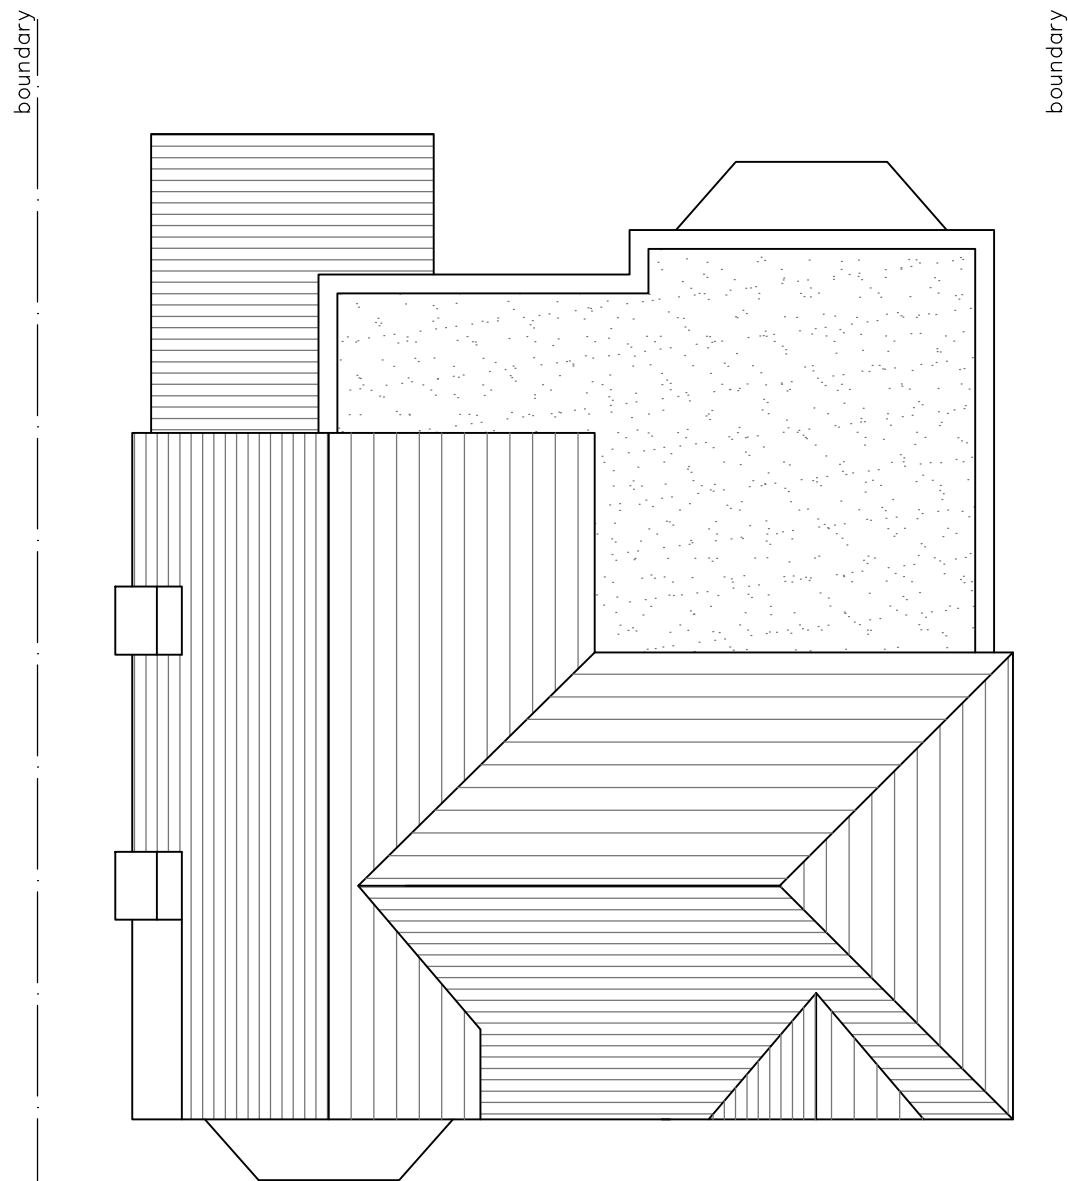


EXISTING ROOF PLAN



EXISTING FRONT ELEVATION




EXISTING REAR ELEVATION

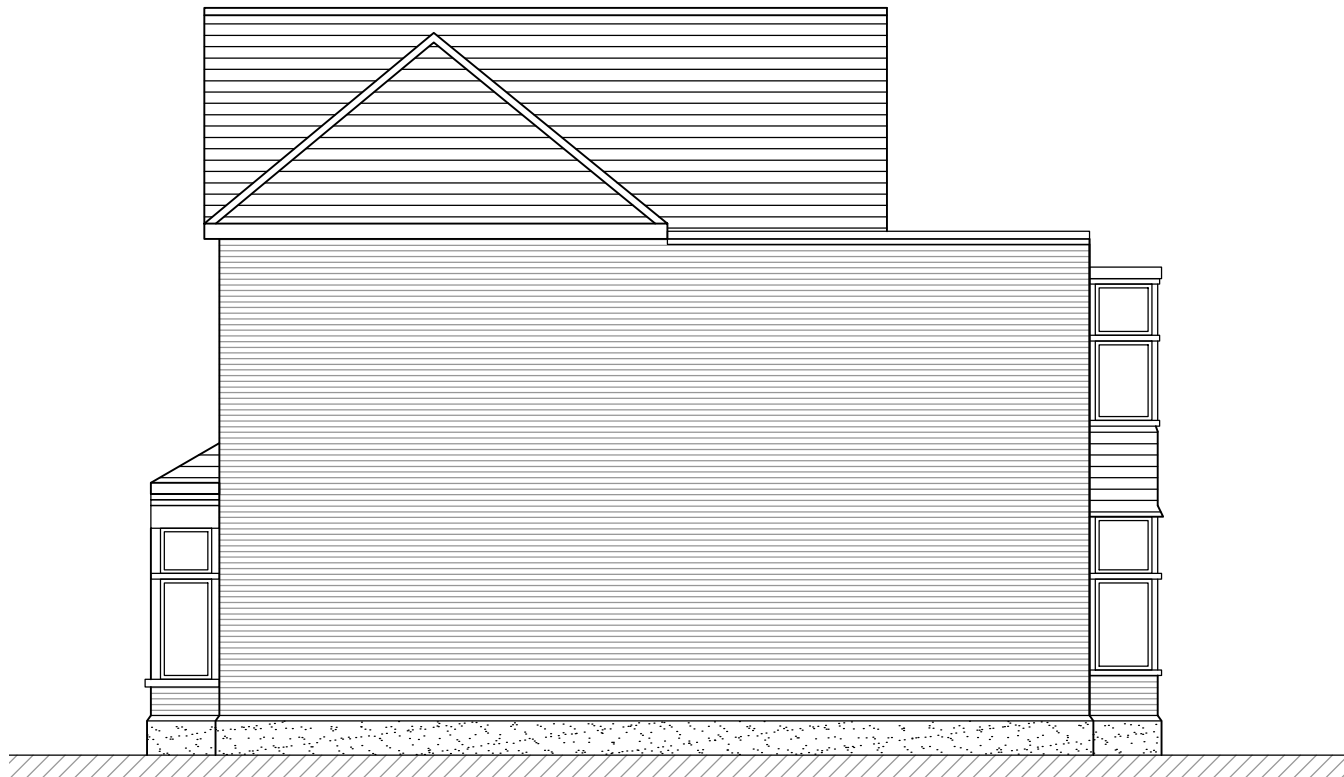


EXISTING SIDE ELEVATION (SOUTH)




EXISTING SIDE ELEVATION (NORTH)

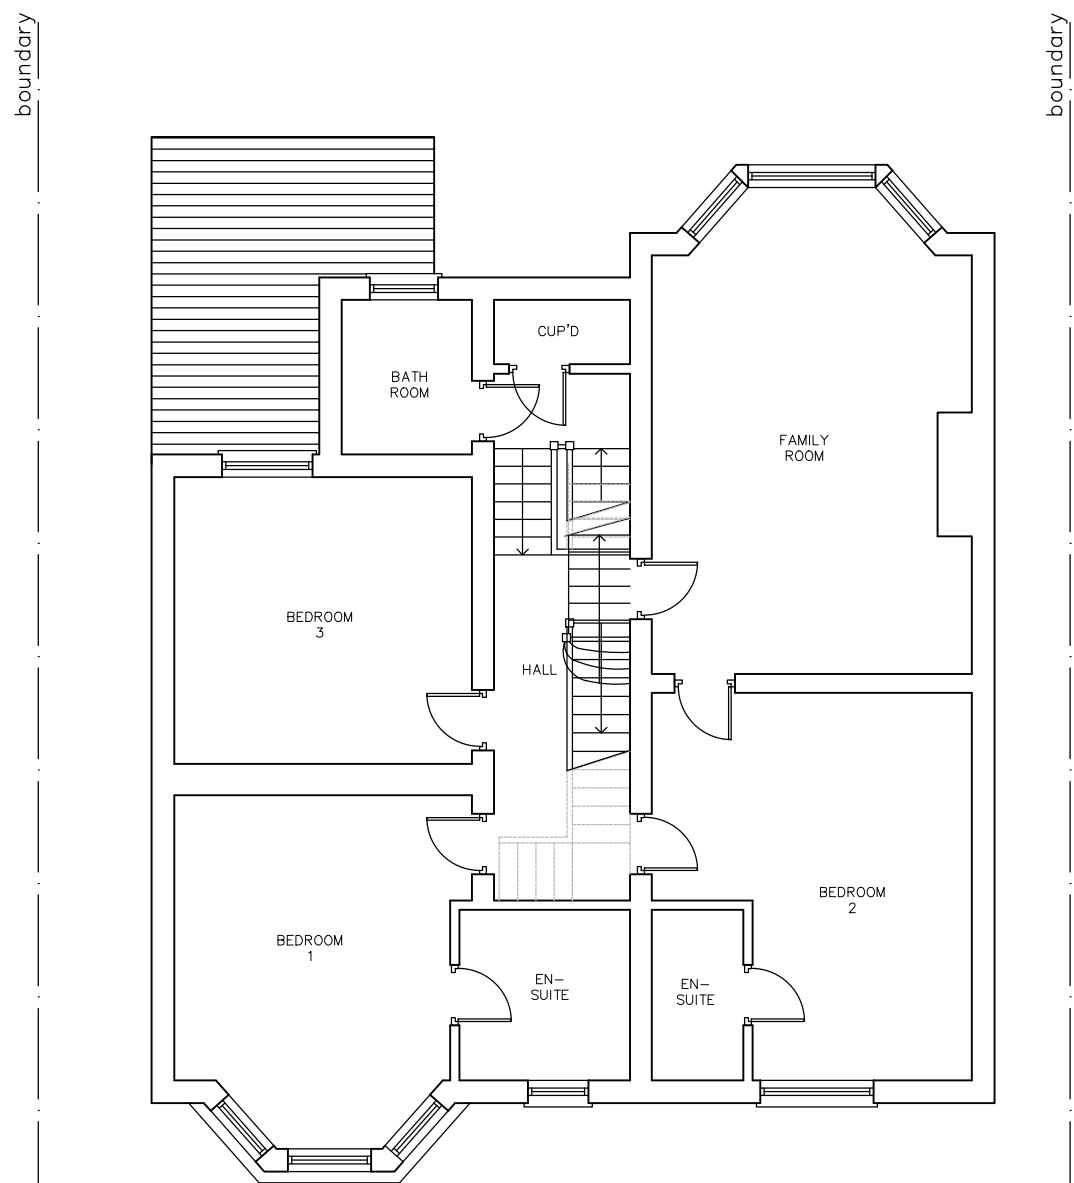

EXISTING FIRST FLOOR PLAN

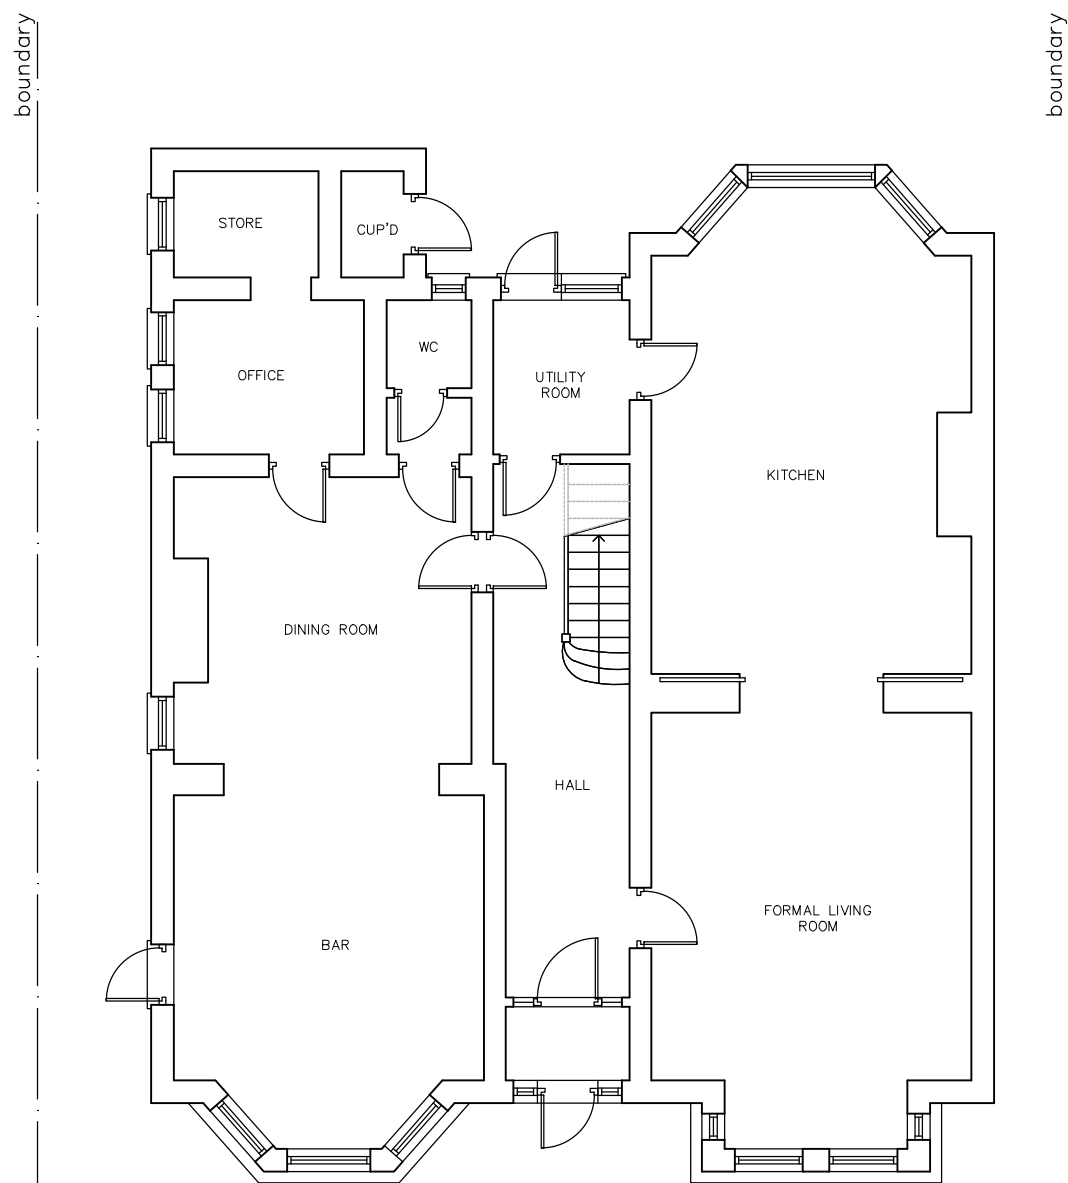

EXISTING GROUND FLOOR PLAN

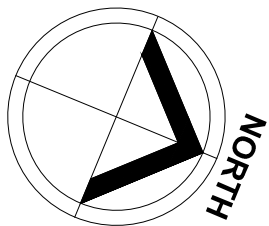

0 Scale 1:100 5m 10m

Amendments/Notes

Rev. Detail By Date

PLANNING

All dimensions and levels to be checked on site by contractor prior to preparation of shop drawings and commencement of work on site.
This drawing and the copyrights and patents therein are the property of the Architect and may not be used or reproduced without consent.
This drawing is to be read in conjunction with all relevant consultants and/or specialist's drawings/documents and any discrepancies or variations are to be notified to the Architect before the affected work commences.
All works on site are to be carried out fully in accordance with current CDM regulations and recommendations, current Building Regulations, British Standards and Codes of Practice as appropriate.

Project
16 MURRAY ROAD
NORTHWOOD
HA6 2YJ

Drawing
EXISTING:
PLANS AND ELEVATIONS

SEABROOK
ARCHITECTS
CHARTERED ARCHITECTS
Link House, St Mary's Way, Chesham, Bucks HP5 1HR
Tel: 01494 778918
e-mail: gsp@gsparchitects.co.uk

Drawn By	sl	Date	Feb 2019
Checked By		Date	
Approved By		Scale	1:100@A1
Drawing No.	5618 - PL101	Rev.	-