


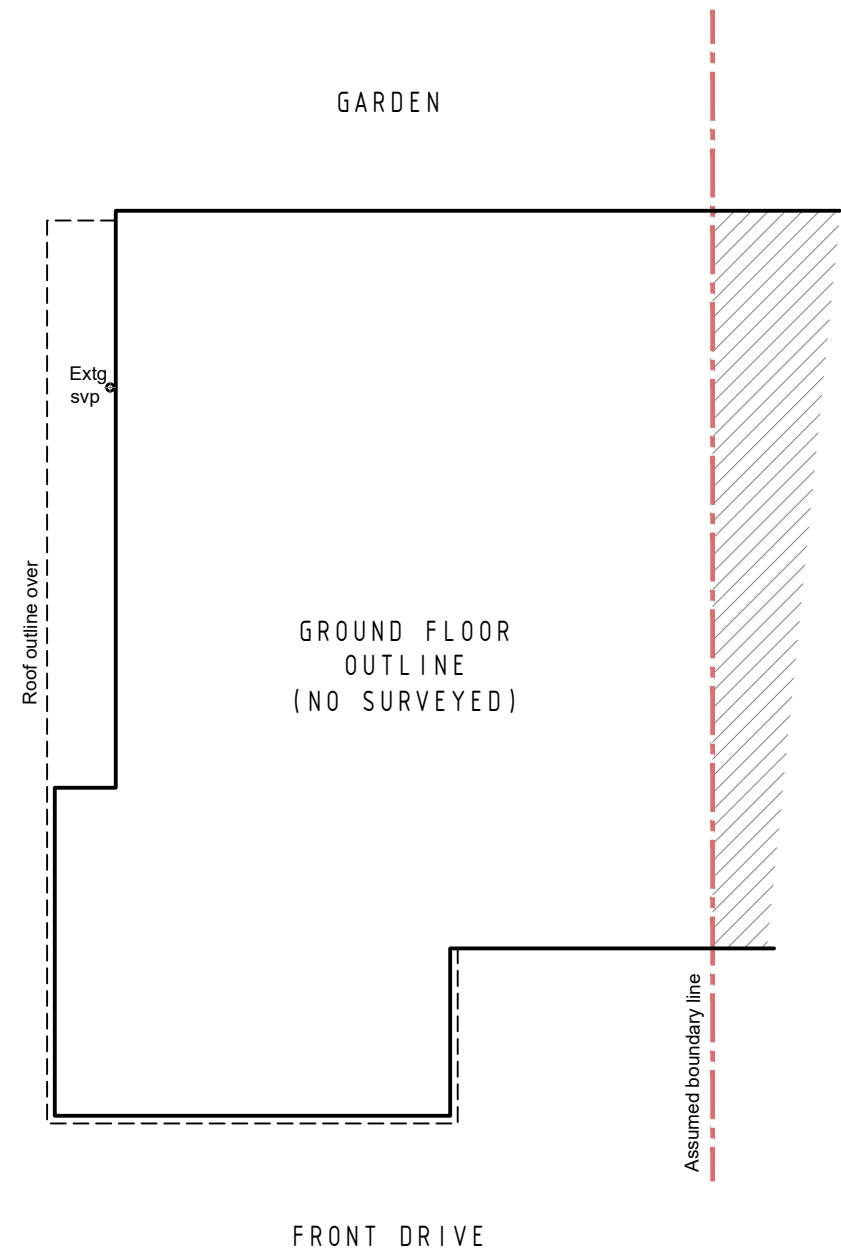


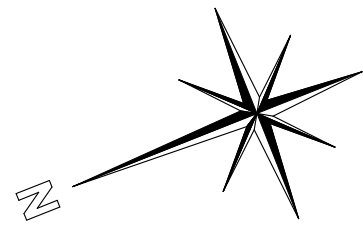


Existing ground floor plan

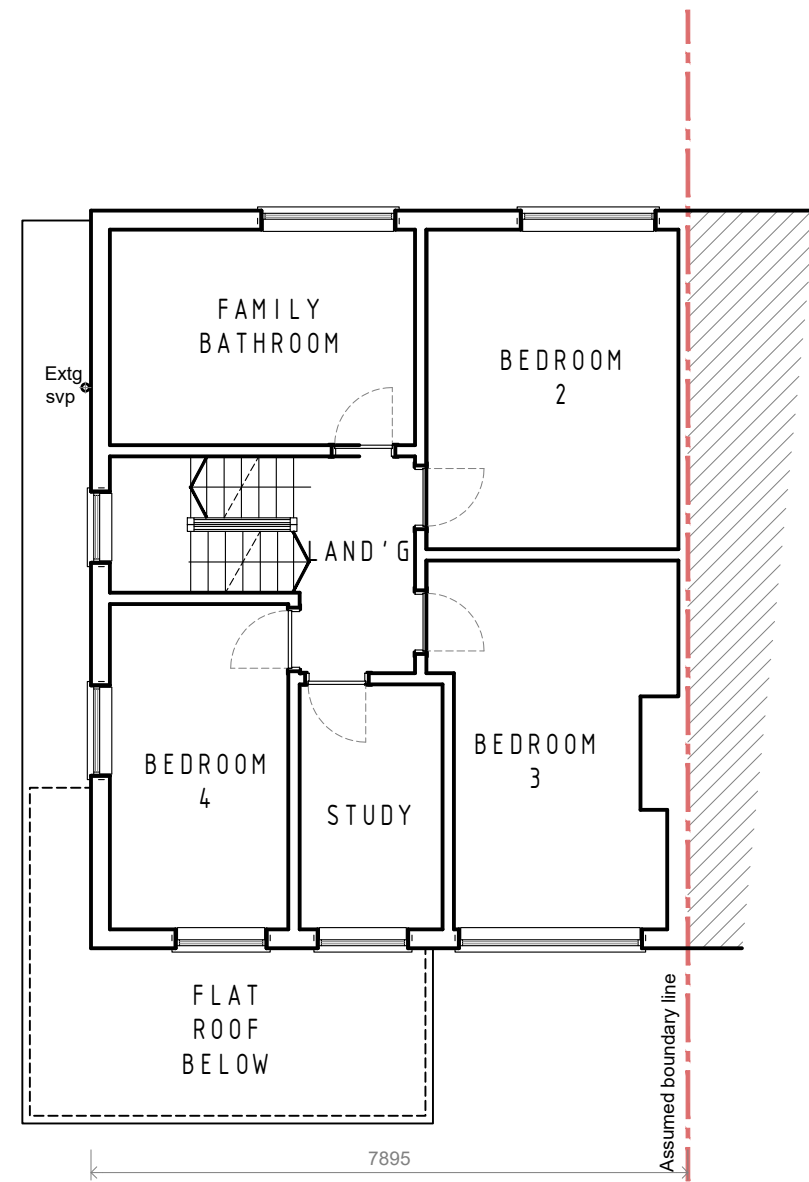


Existing first floor plan

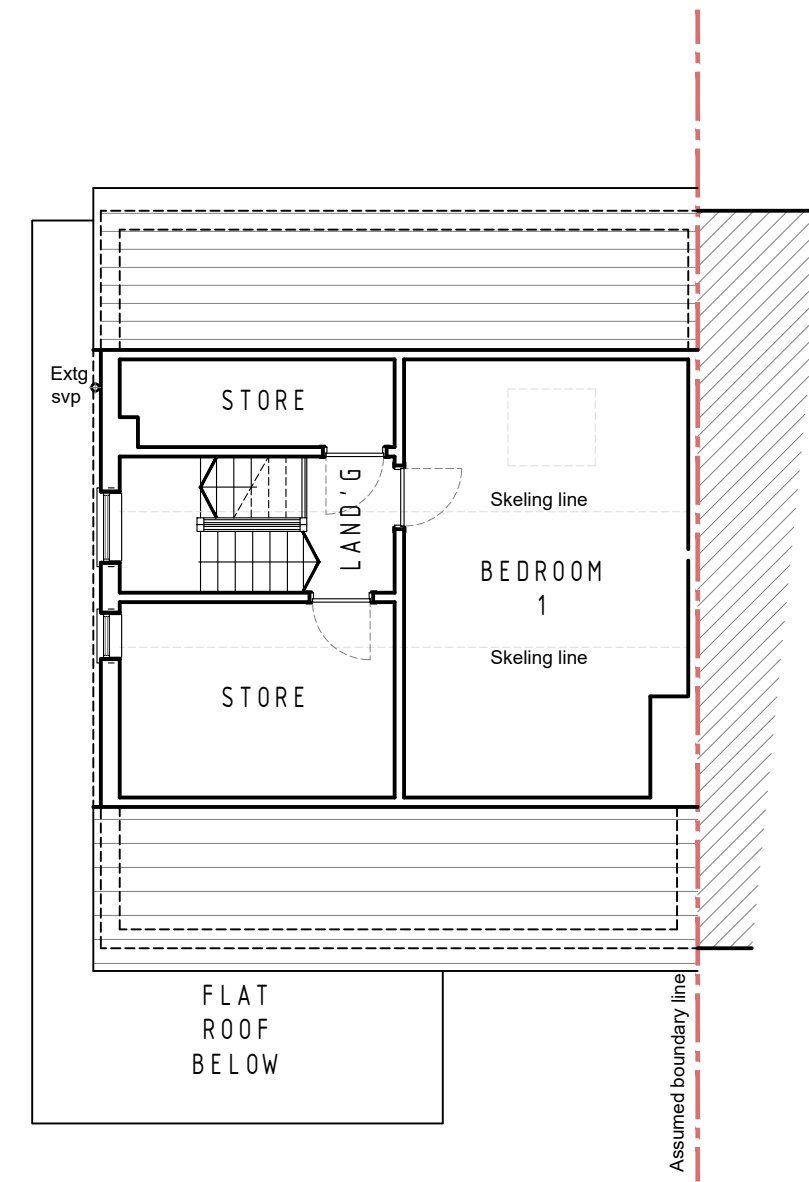


Existing roof plan

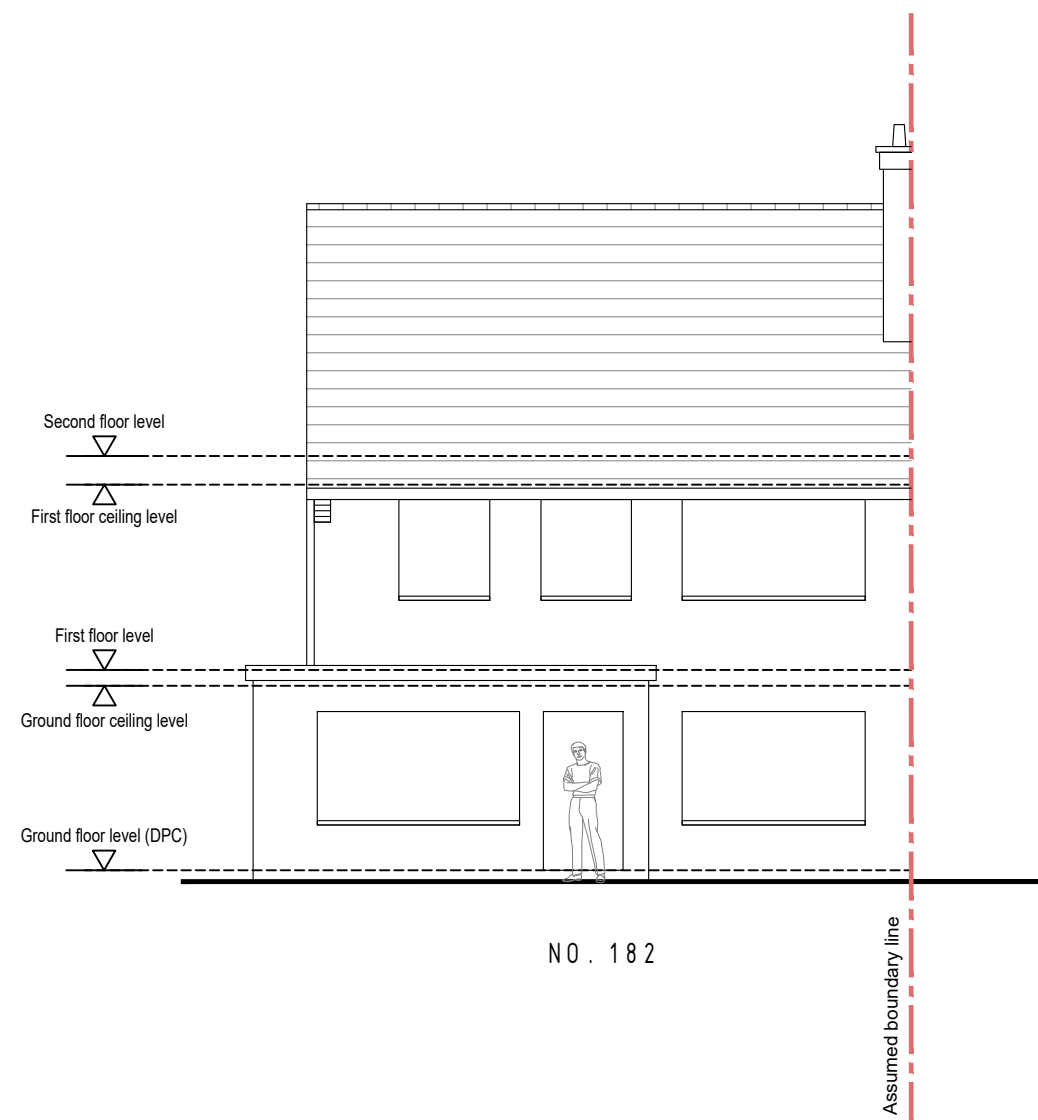


Existing front elevation

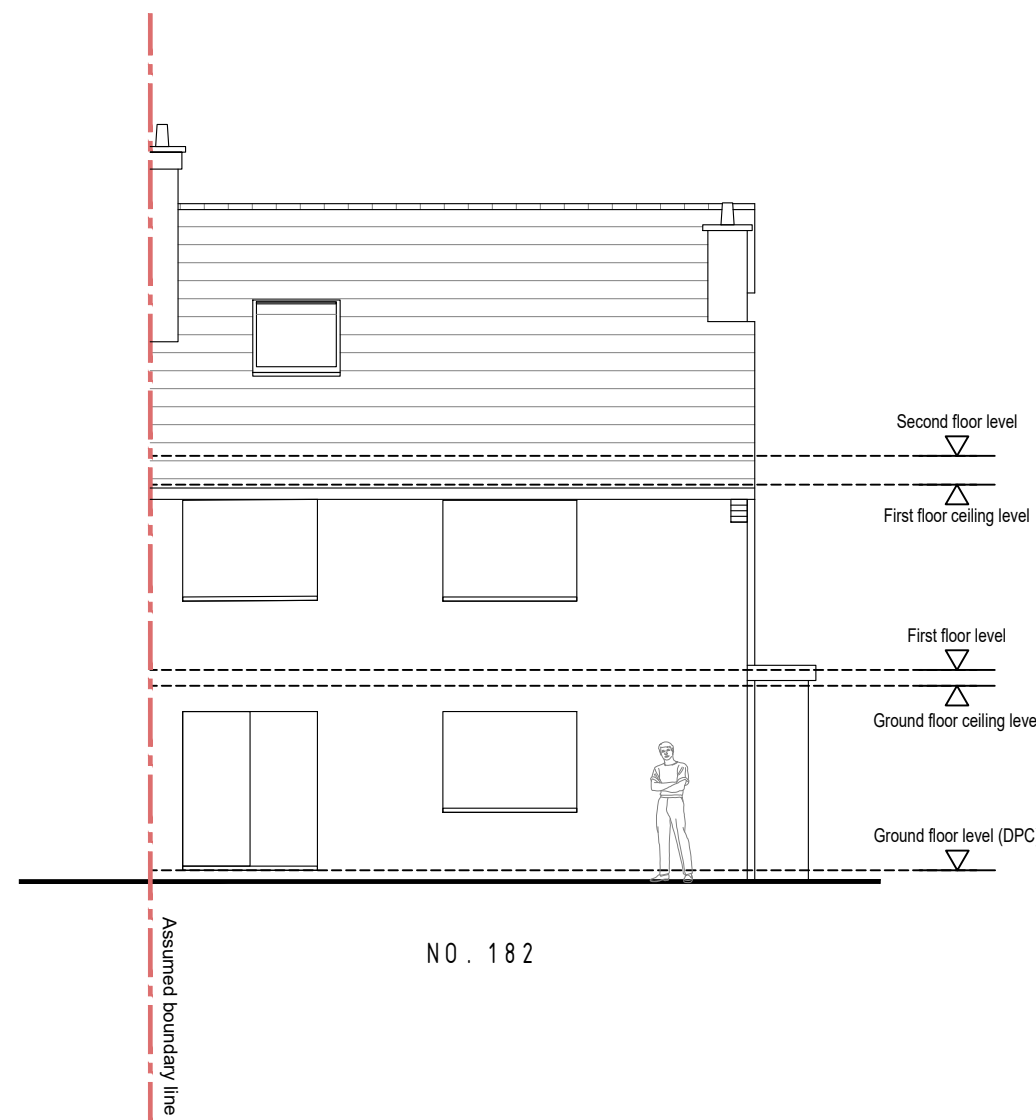

Existing rear elevation

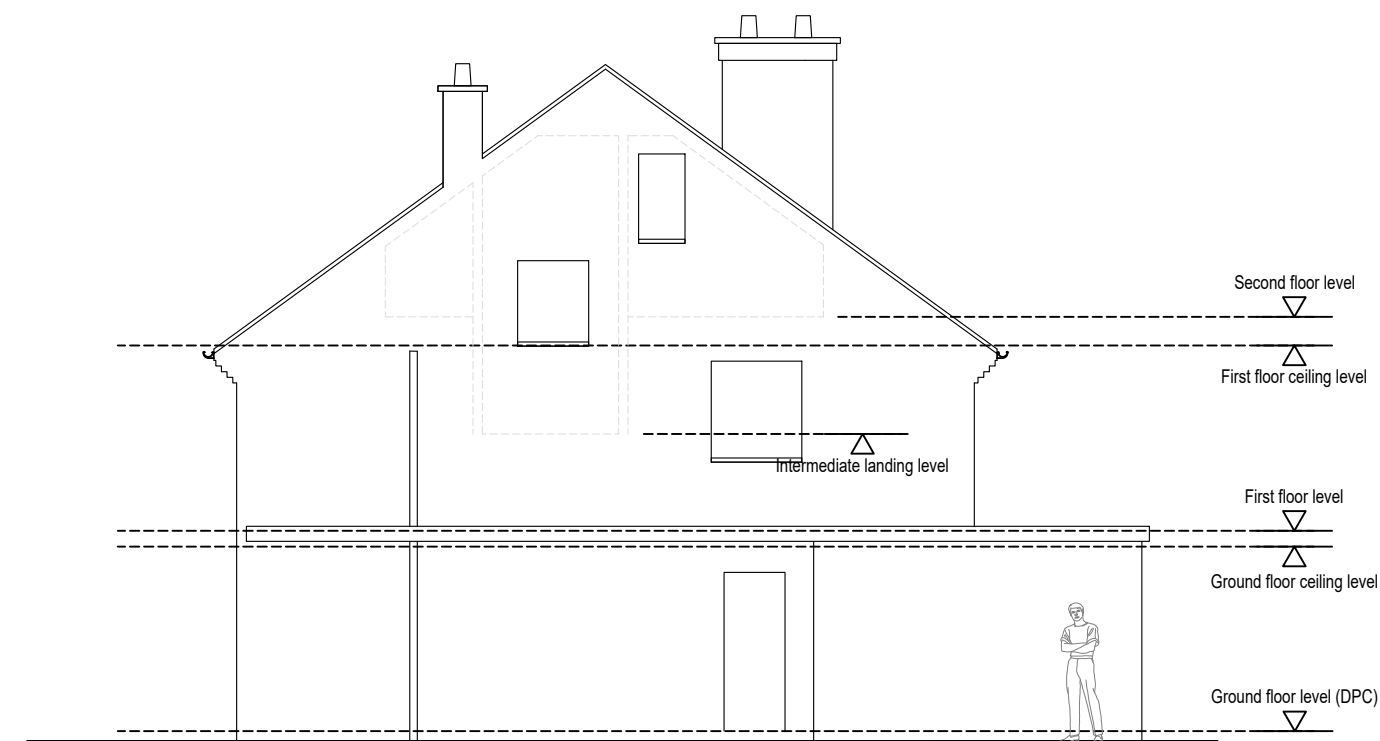


Existing right-side elevation

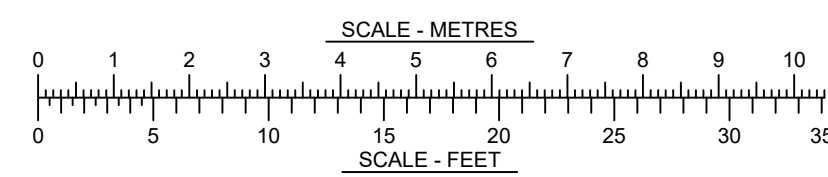


Archicraft Designs

project: 182 Church Road, Hayes
UB3 2LS
client: Moin Akhtar
drawing: Existing drawings
Planning
drawing number: 17-020-002
revision: *
date: August 2017
scale: 1:100
sheet size: A1
issue: -
drawn by: SEA
checked by:




This drawing may be scaled only for the purposes of planning approval
check all dimensions on site * refer all queries prior to carrying out
work this drawing is to be used only for the purposes for which it is issued
© Archicraft Designs

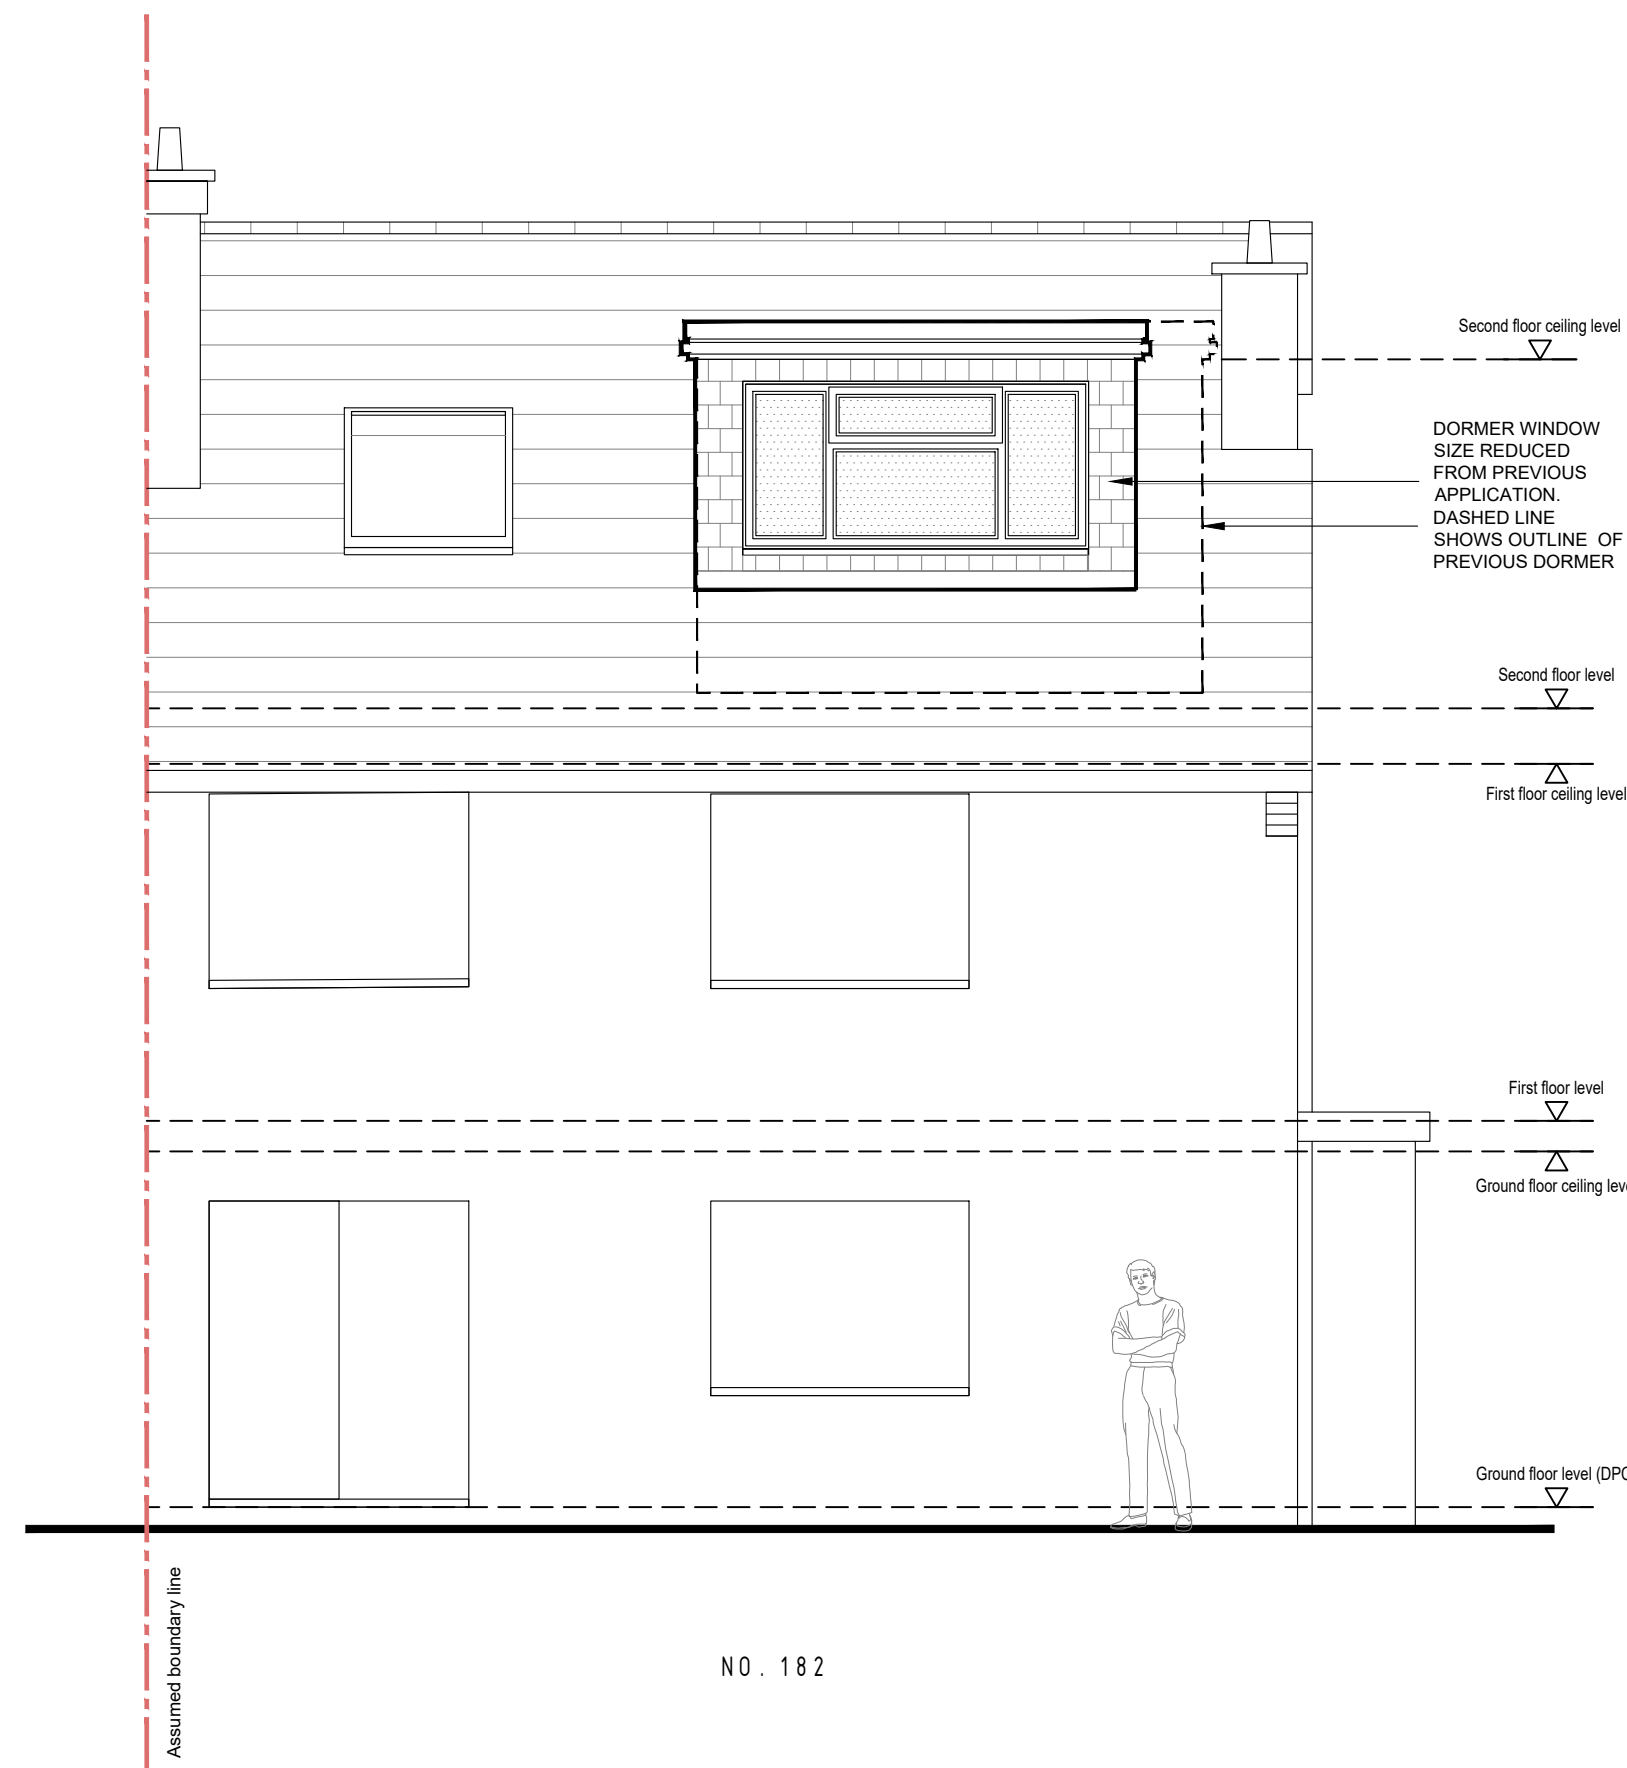


Proposed rear elevation

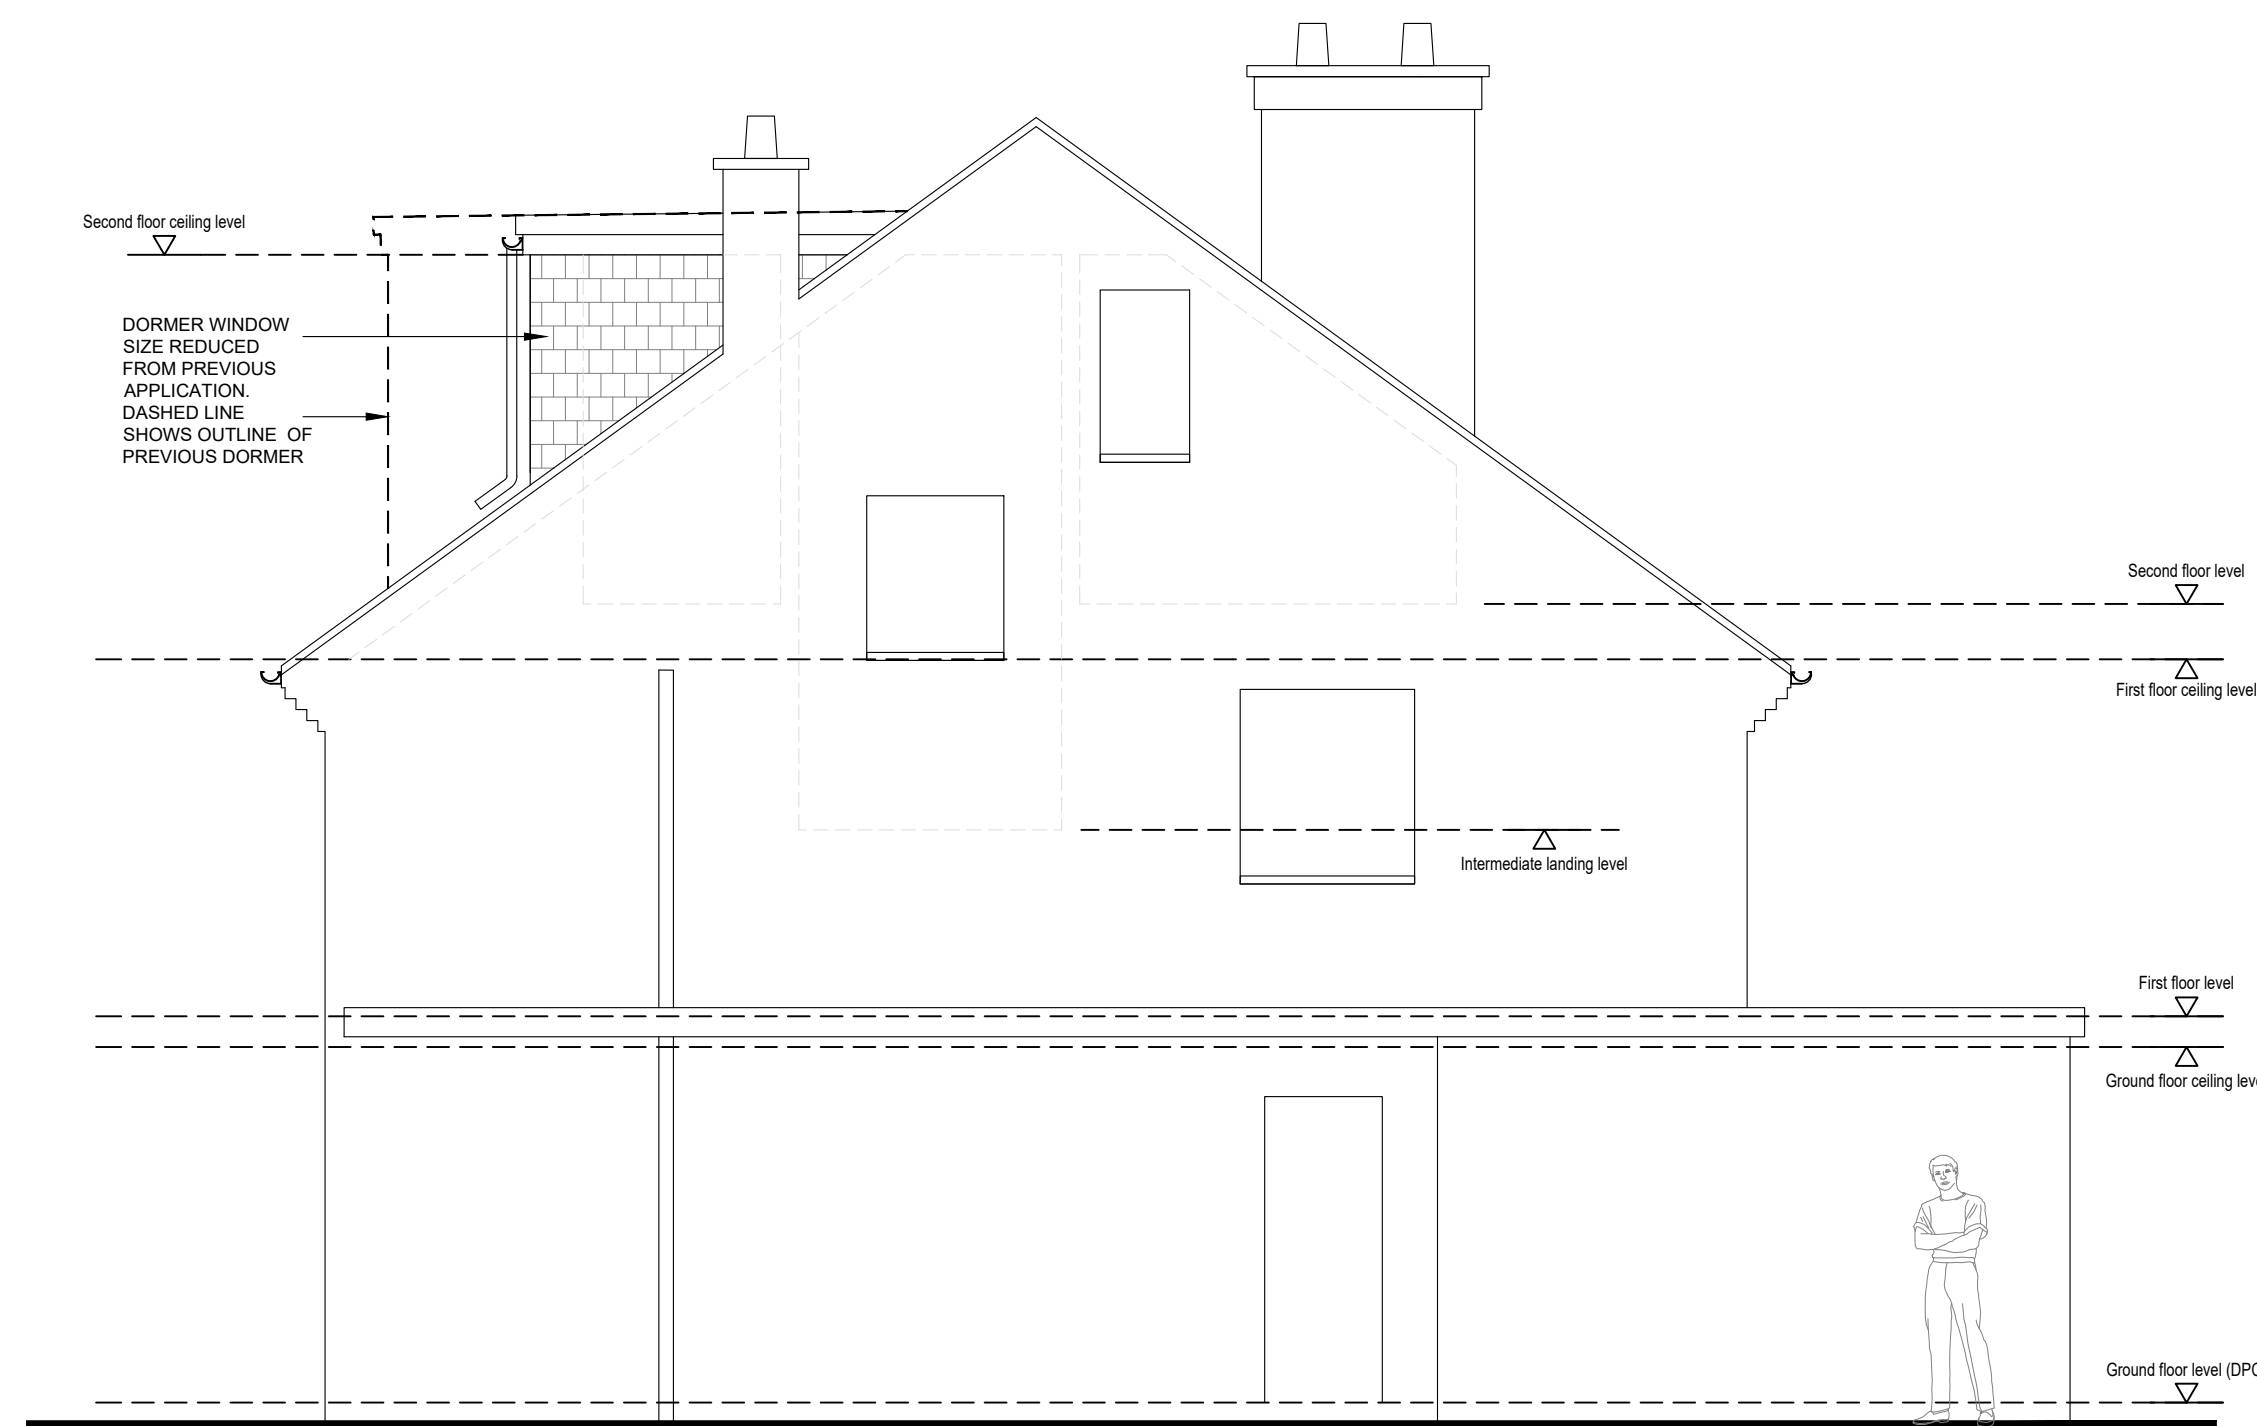


Proposed left-side elevation

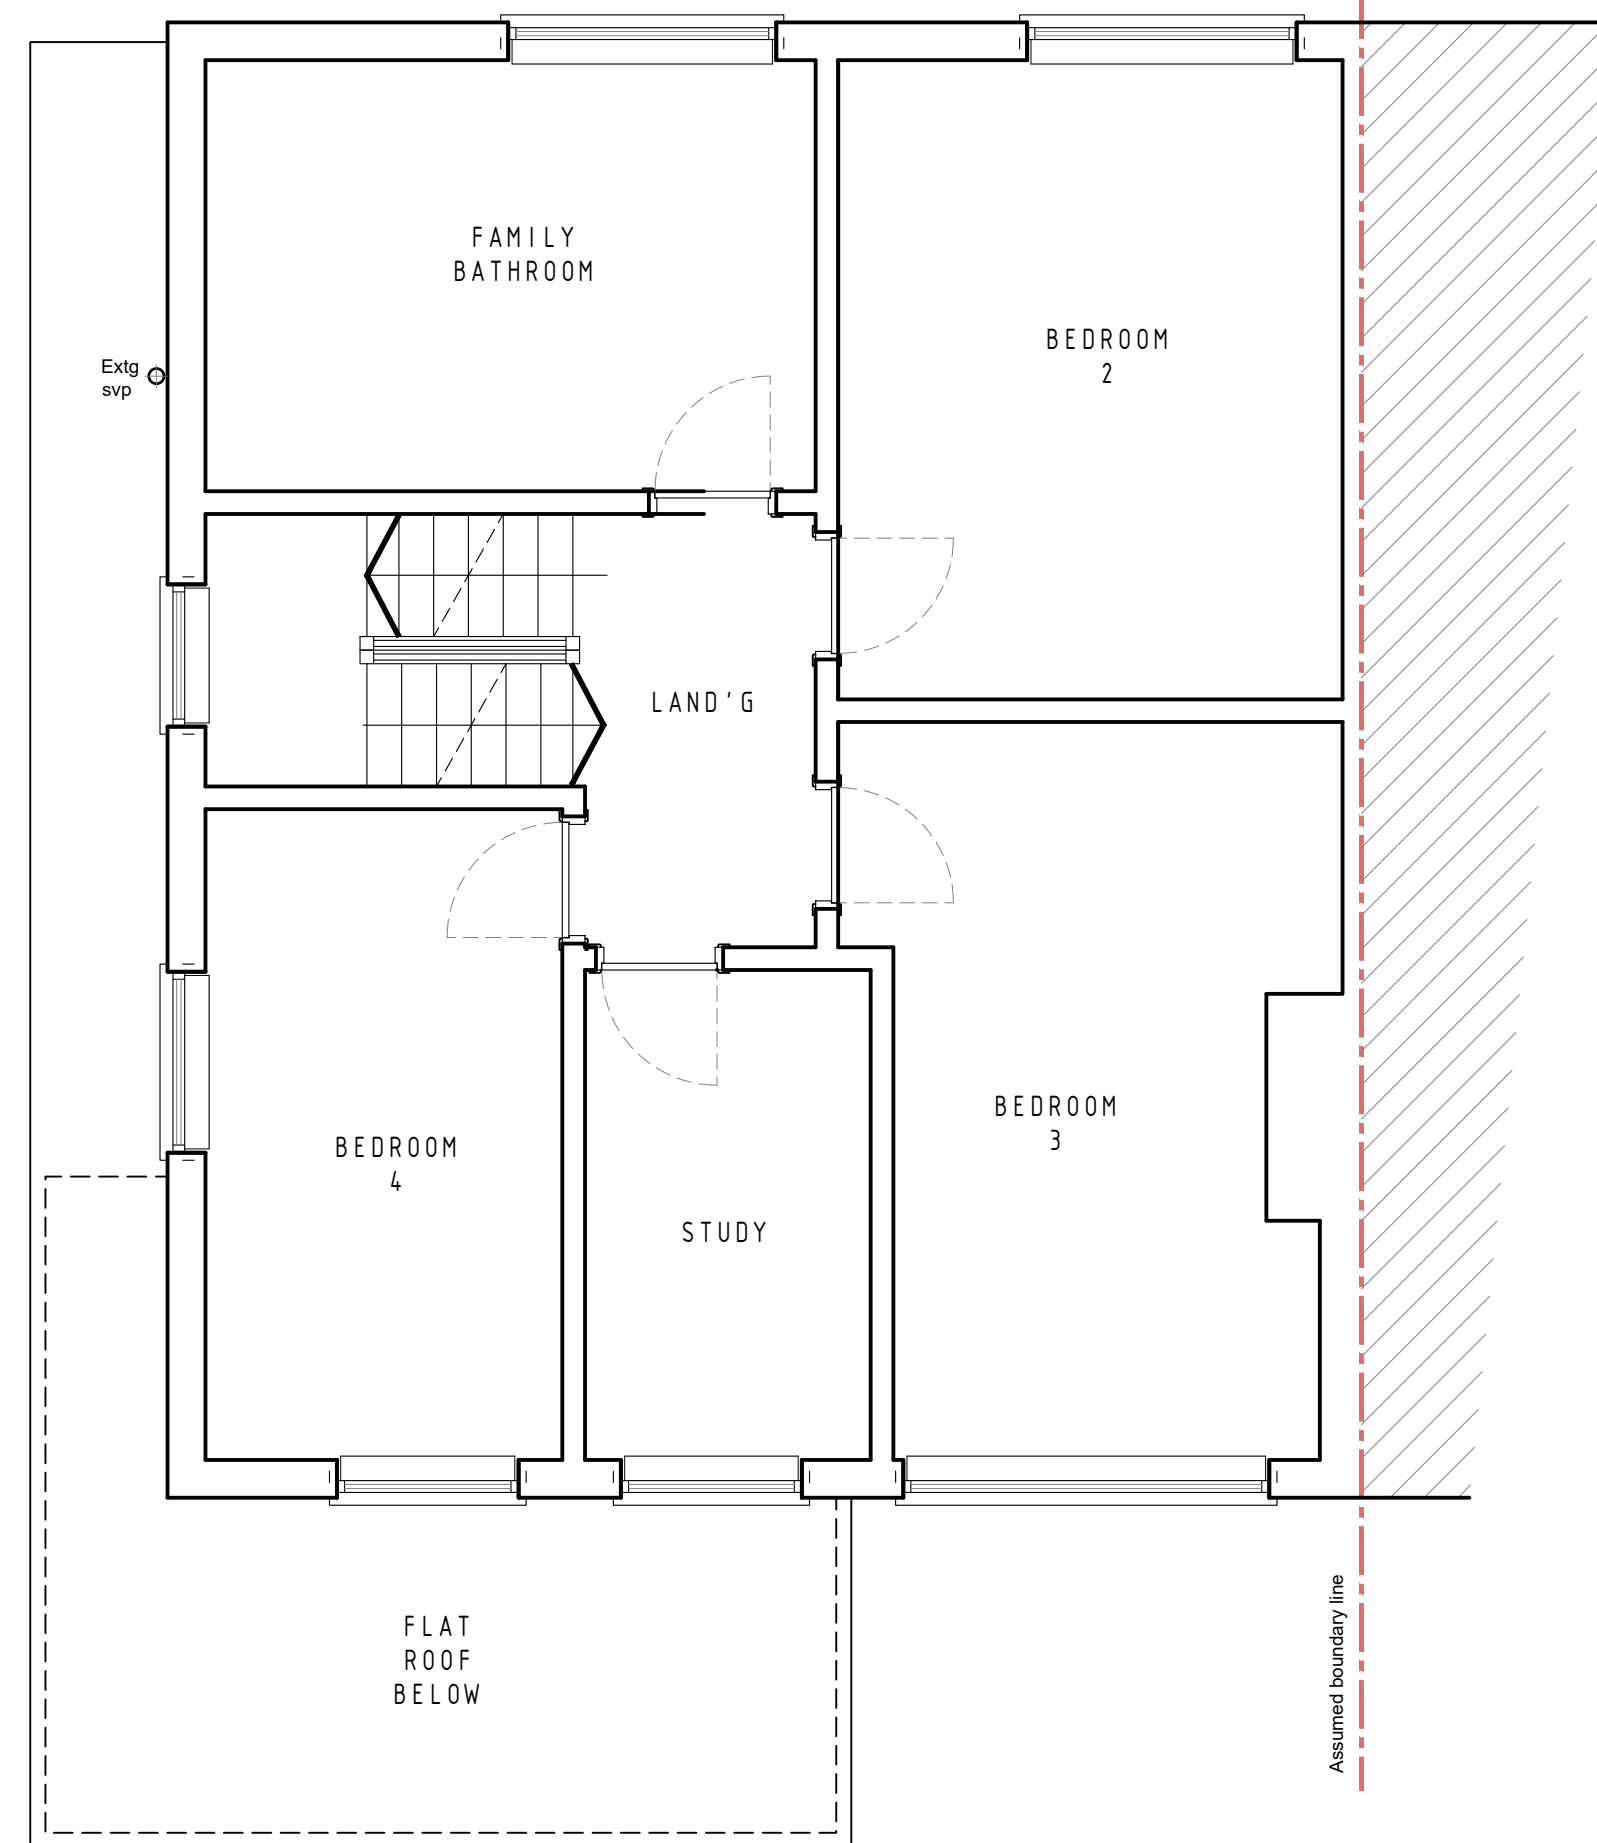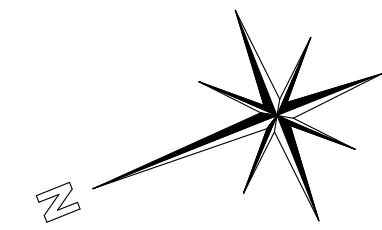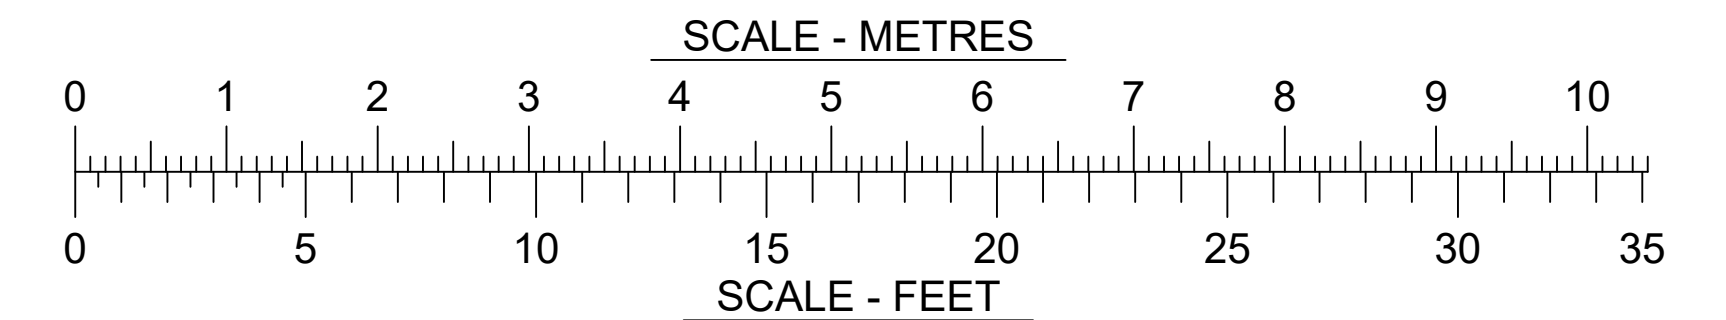

First floor plan (UNCHANGED)

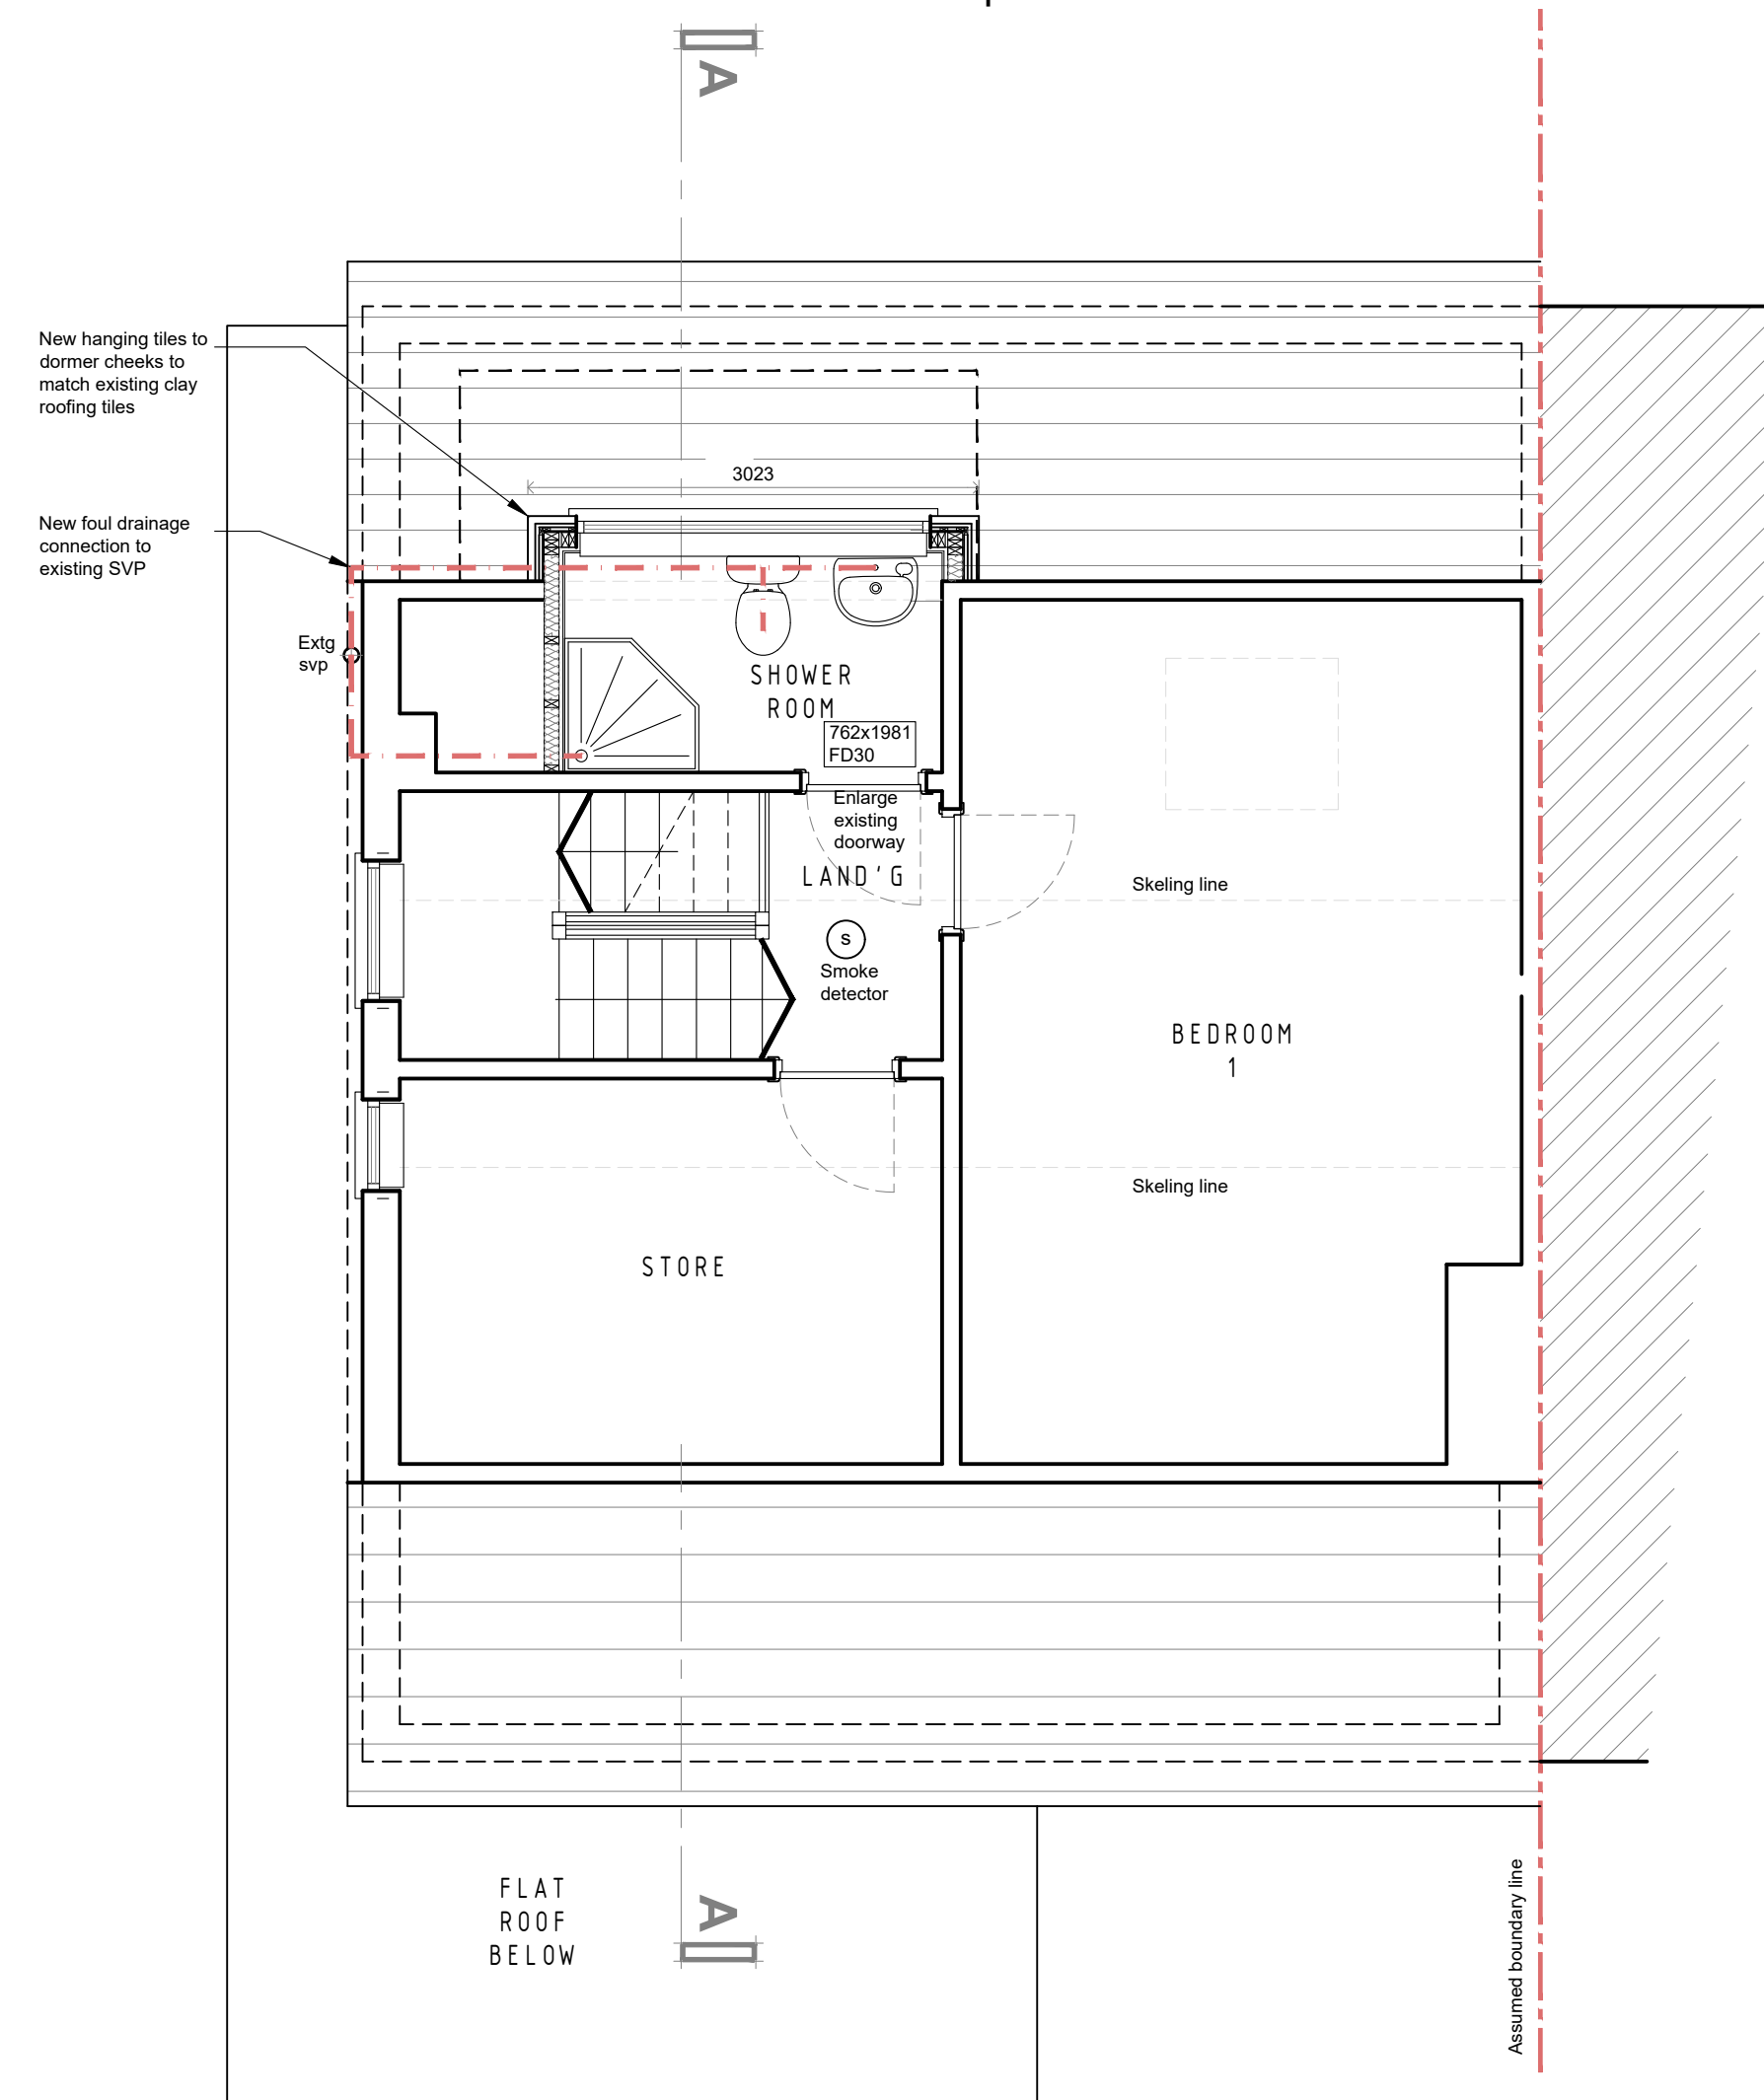


Proposed second floor plan

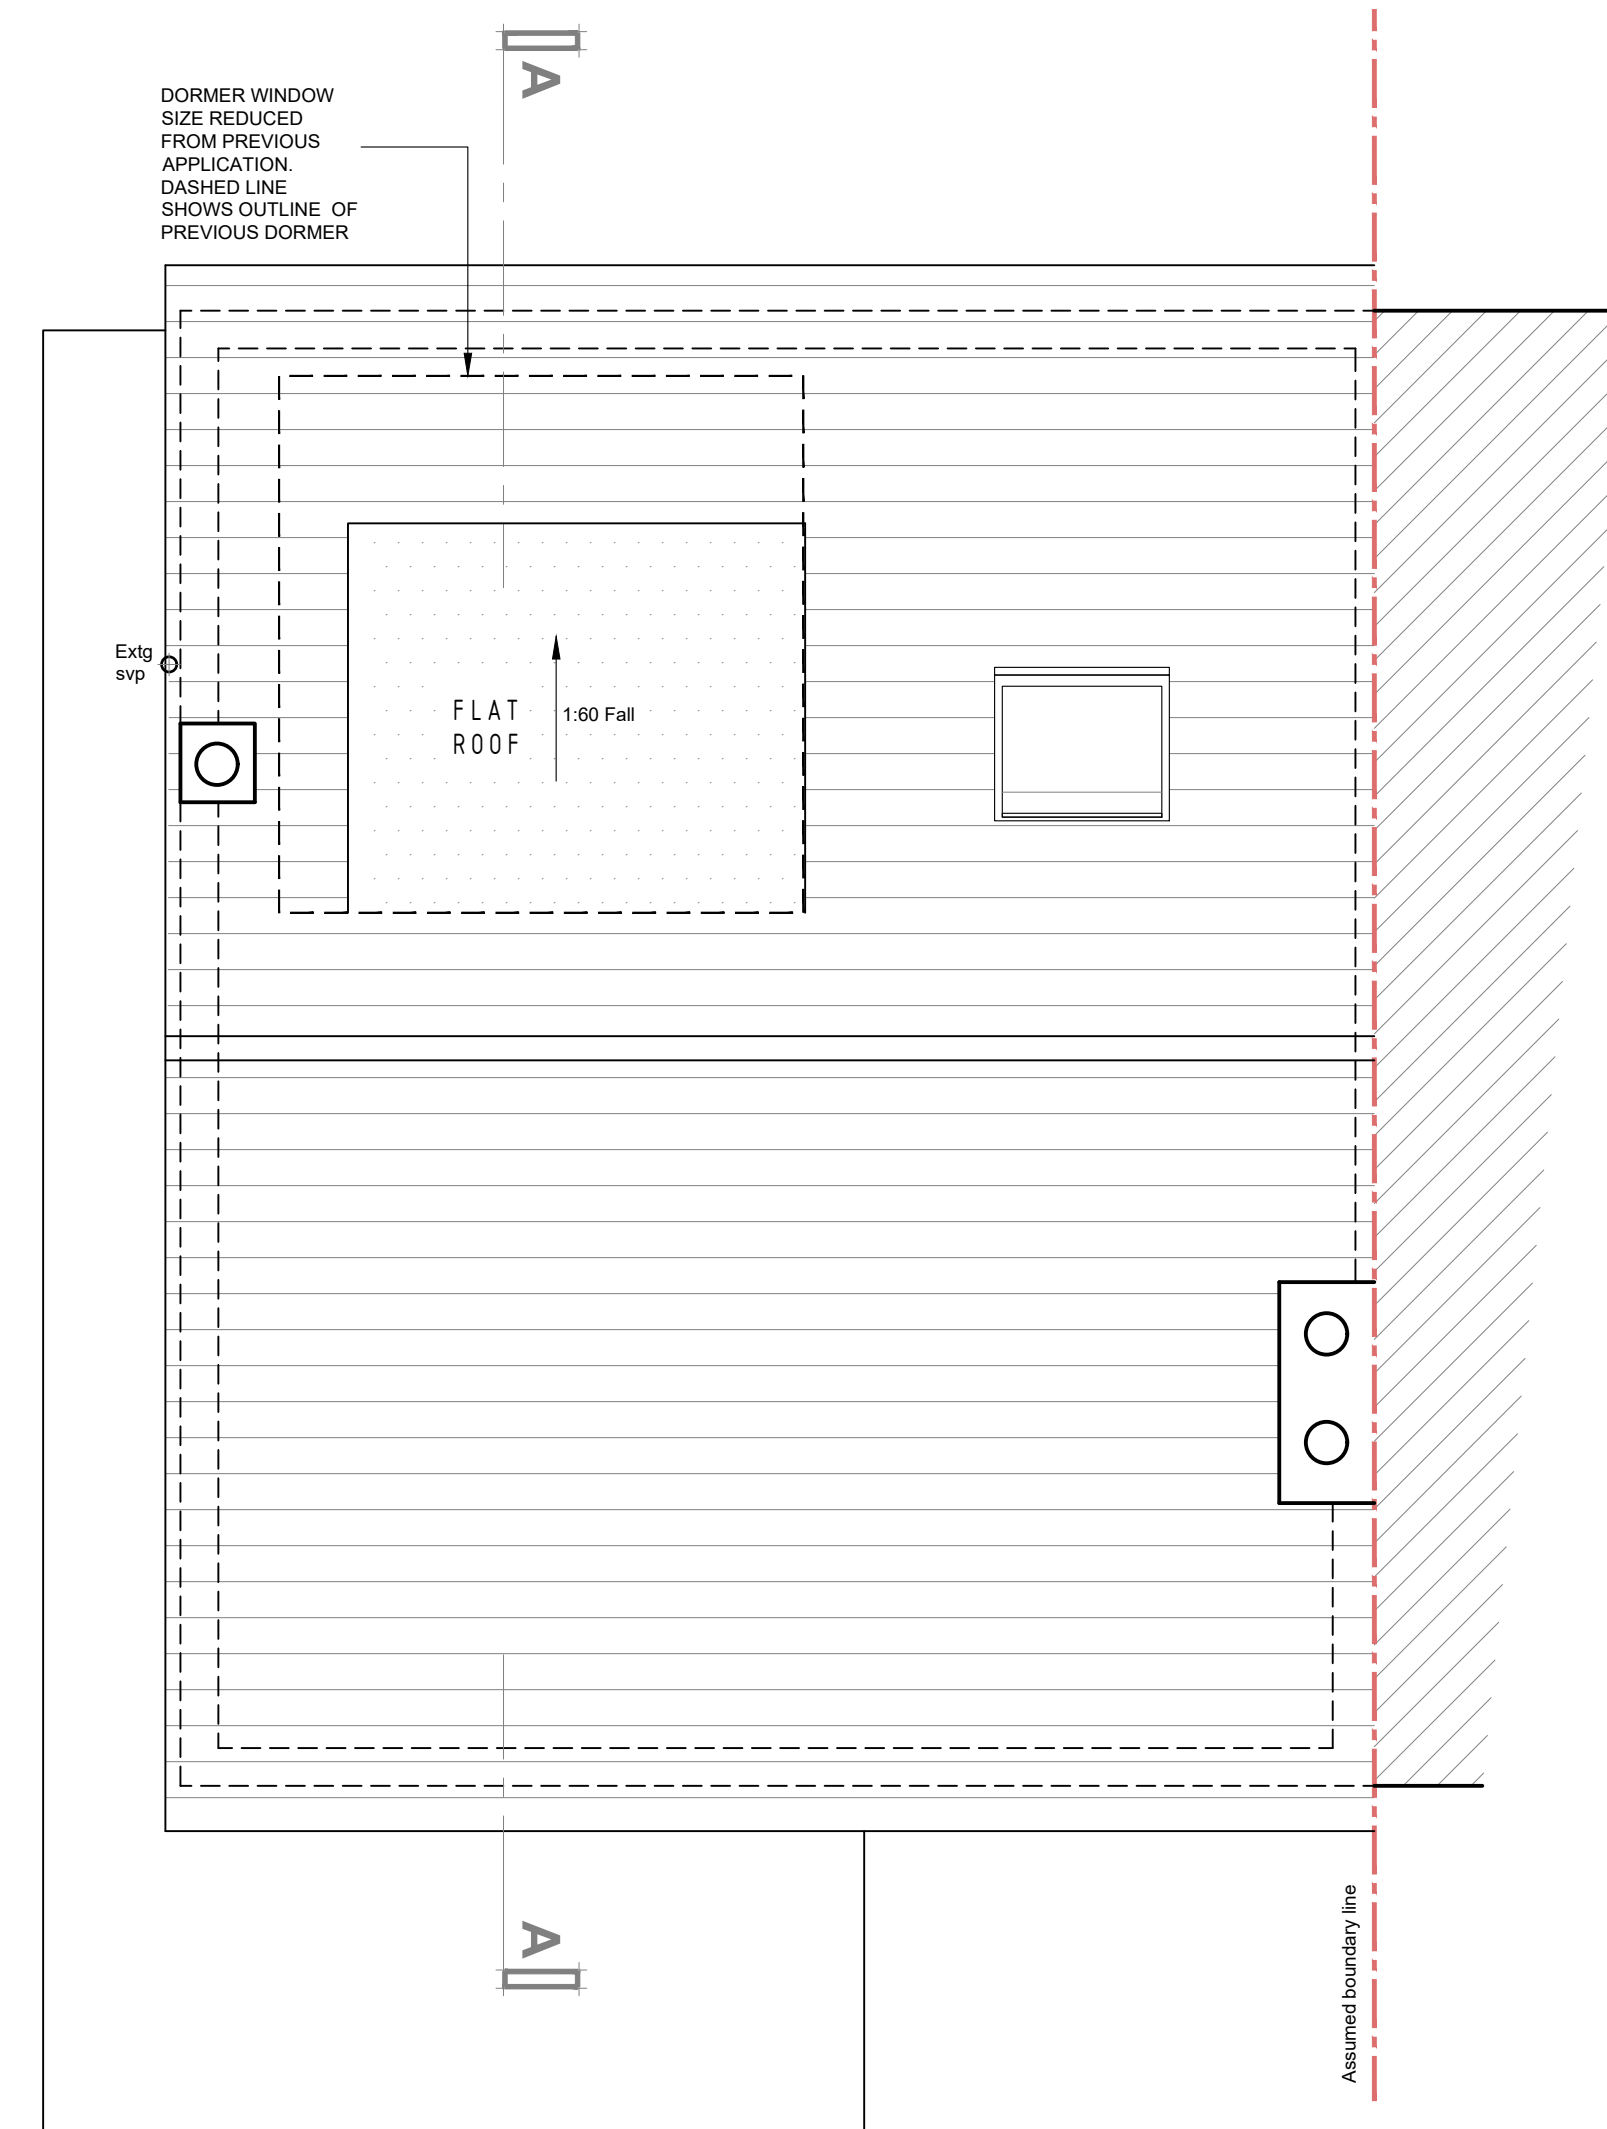

Proposed roof floor plan

Rev B 21.12.2017 Dormer window increased.
Rev A 27.10.2017 Dormer window reduced in size and window increased to match existing windows' proportion.

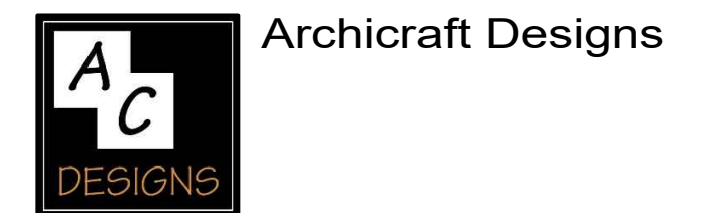

project: 182 Church Road, Hayes
UB3 2LS
client: Moin Akhtar
drawing: Proposed drawings
Planning
drawing number: 17-020-003
revision: REV B
date: August 2017
scale: 1:50
sheet size: A1
issue: -
drawn by: SEA
checked by:

This drawing may be scaled only for the purposes of planning approval
check all dimensions on site * refer all queries prior to carrying out
work this drawing is to be used only for the purposes for which it is issued
© Archicraft Designs