



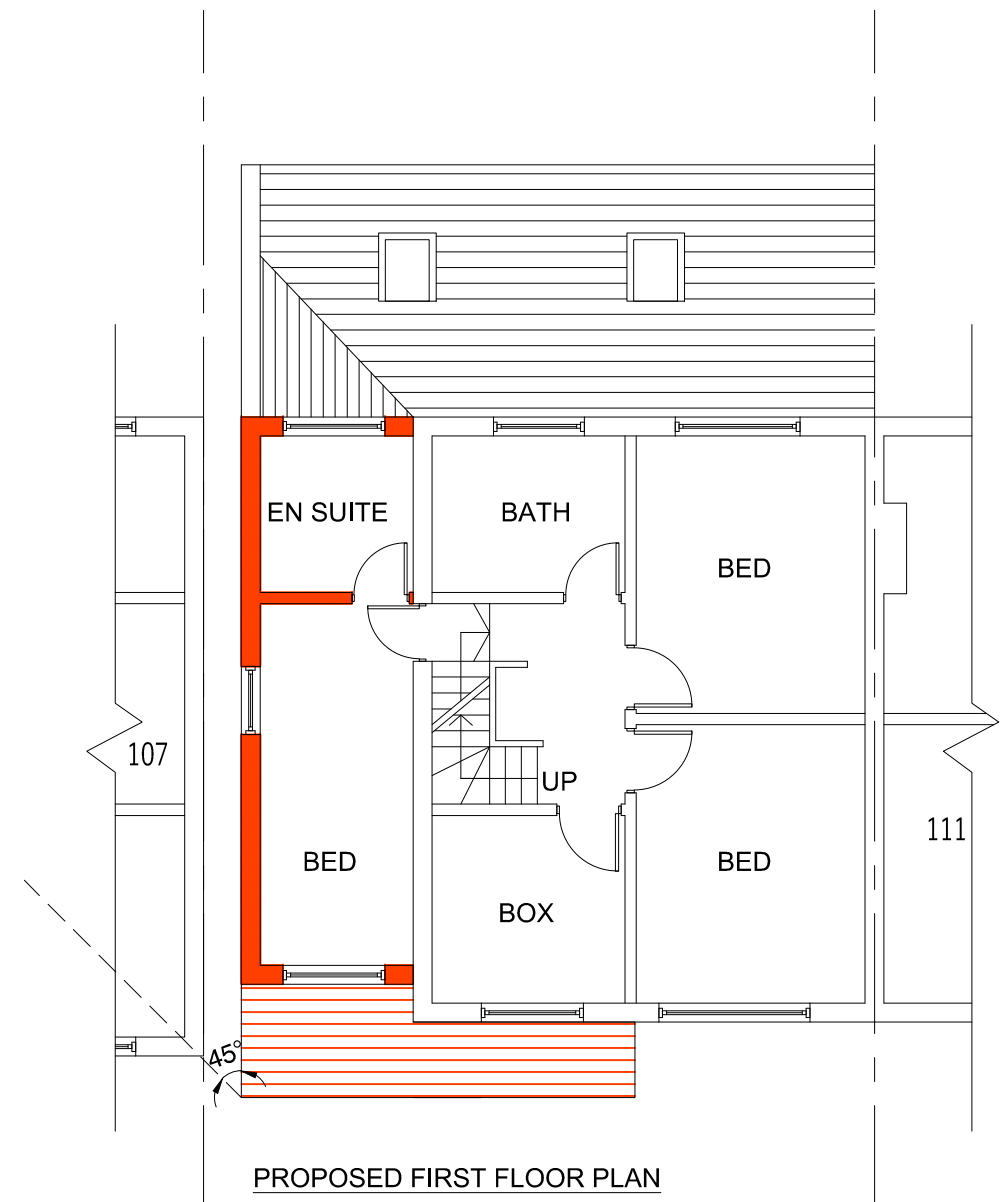

PLANNING ISSUE

REFERENCE DRAWINGS	

NOTES
DO NOT SCALE FROM DRAWING. ALL WORKS TO BE COMPLETED STRICTLY IN ACCORDANCE WITH THE PLANNING APPROVED PLANS (PLANNING APPROVAL).
ANY OMISSION TO BE REPORTED TO AND CLARIFIED WITH CLIENT PRIOR TO COMMENCEMENT.
VERIFY DIMENSIONS, LEVELS AND EXISTING STRUCTURE, ETC ON SITE PRIOR TO COMMENCEMENT.
DRAWING TO BE READ IN CONJUNCTION WITH SPECIALIST DESIGN & CALCULATIONS.
ALL WORKS TO COMPLY WITH CURRENT REGULATIONS, BRITISH STANDARDS & LEGISLATION.
MATERIALS, FIXTURES AND FITTINGS TO BE INSTALLED IN ACCORDANCE WITH MANUFACTURERS INSTRUCTIONS & GUIDANCE.
PLEASE NOTE THAT BEFORE BUILDING WORKS COMMENCES IT IS THE RESPONSIBILITY OF THE BUILDER OR OWNER TO SERVE PARTYWALL NOTICES TO ALL NEIGHBORS UNDER THE PARTYWALL ACT 1996.

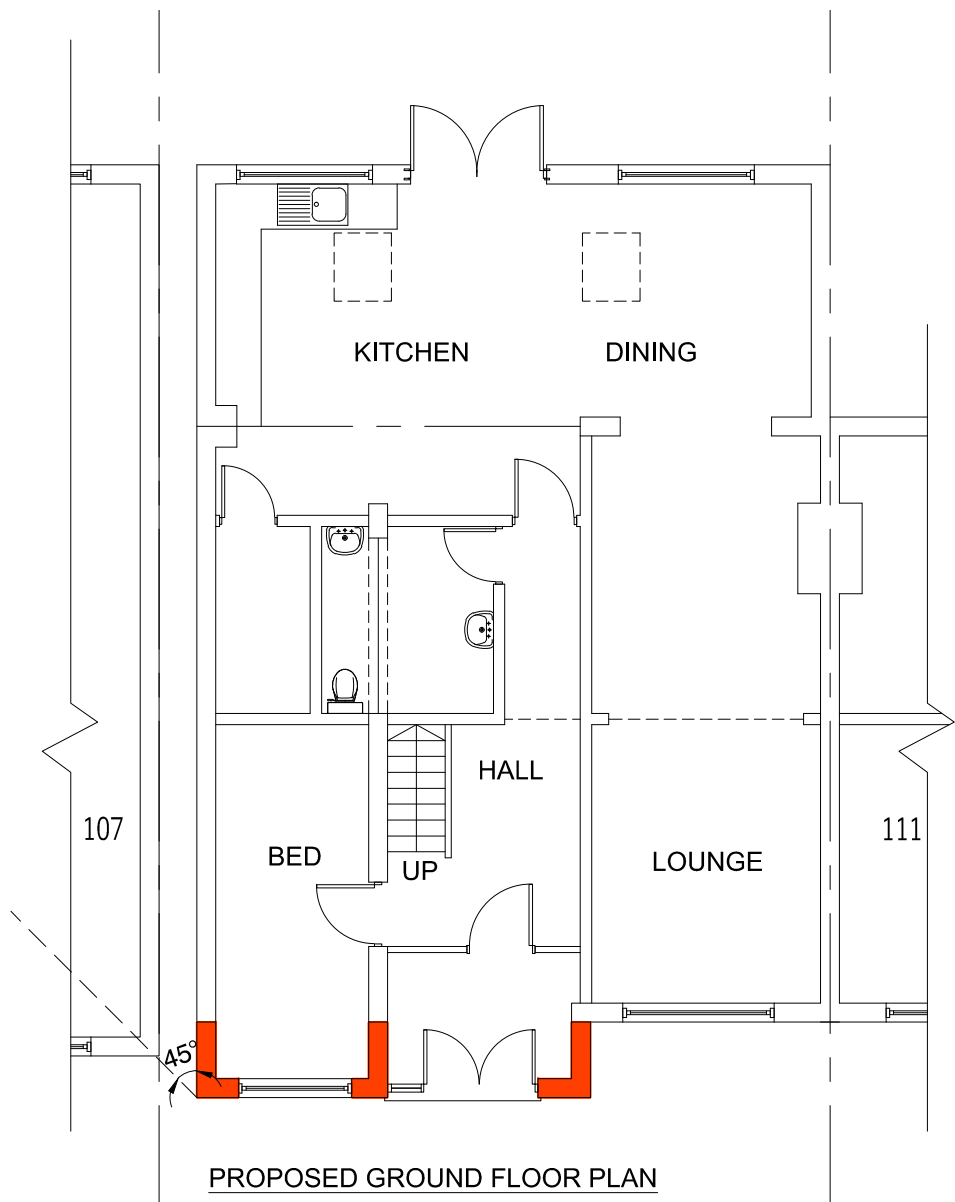

MK DESIGN & BUILD LTD
ARCHITECTURAL SERVICES, PARTYWALL
SURVEYORS & BUILDING CONSTRUCTION
116 STANLEY ROAD, ILFORD, IG1 1RB. Tel/Fax: 0044-208-432-2929
m.khan@mkdnb.co.uk, info@mkdnb.co.uk, www.mkdnb.co.uk

DRAWN MNR	CLIENT/PROJECT 109 WINDSOR AVENUE UXBRIDGE UB10 9AY	DRAWING No. 16102_105
CHECKED MK	TITLE PROPOSED FLOOR PLANS	SCALE: 1 : 100
		DATE: AUG 2016