

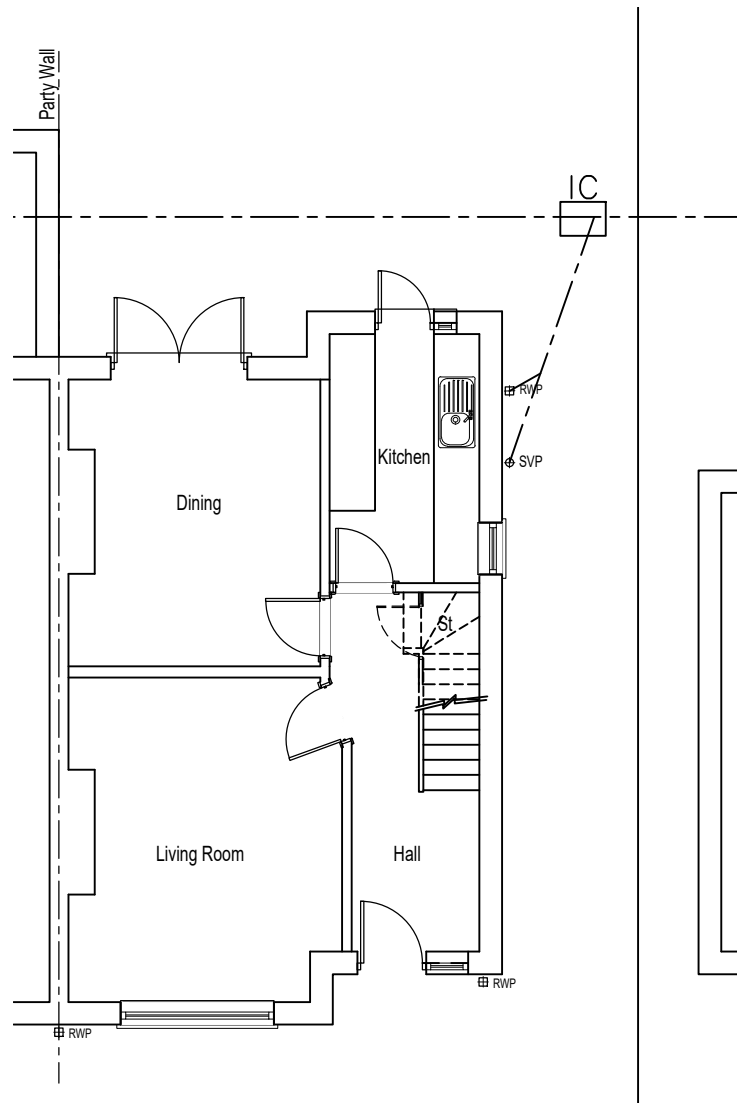



All stated dimensions to be verified on site and the Architect notified of any discrepancies.
This drawing to be read in accordance with the specification/Bills of Quantities and related drawings.

 

6 DEVON WAY
GROUND FLOOR PLAN

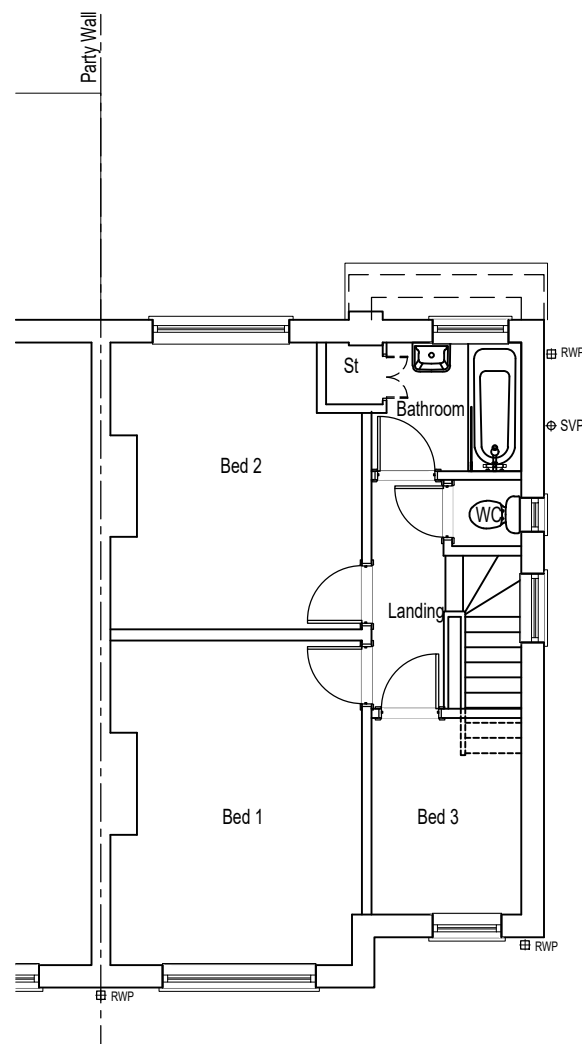

FIRST FLOOR PLAN

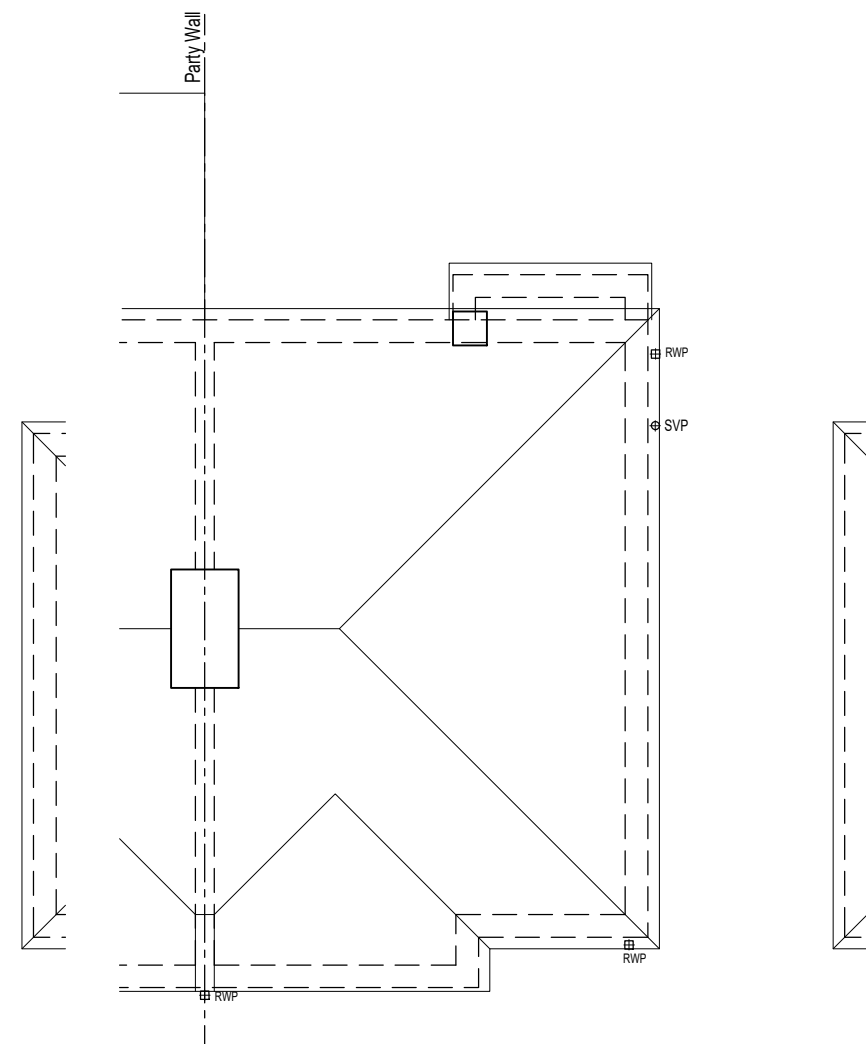

ROOF PLAN

REV	DATE	NOTE	IN
Project			

PROPOSED GROUND FLOOR
REAR EXTENSION

Title

EXISTING PLANS

FOR
6 DEVON WAY
UXBRIDGE
UB10 0JS

Scale 1:100 @ A3	Date MAR 2022
Drawn	Checked

Drawing Number DW/PL101	Revision —
----------------------------	---------------